


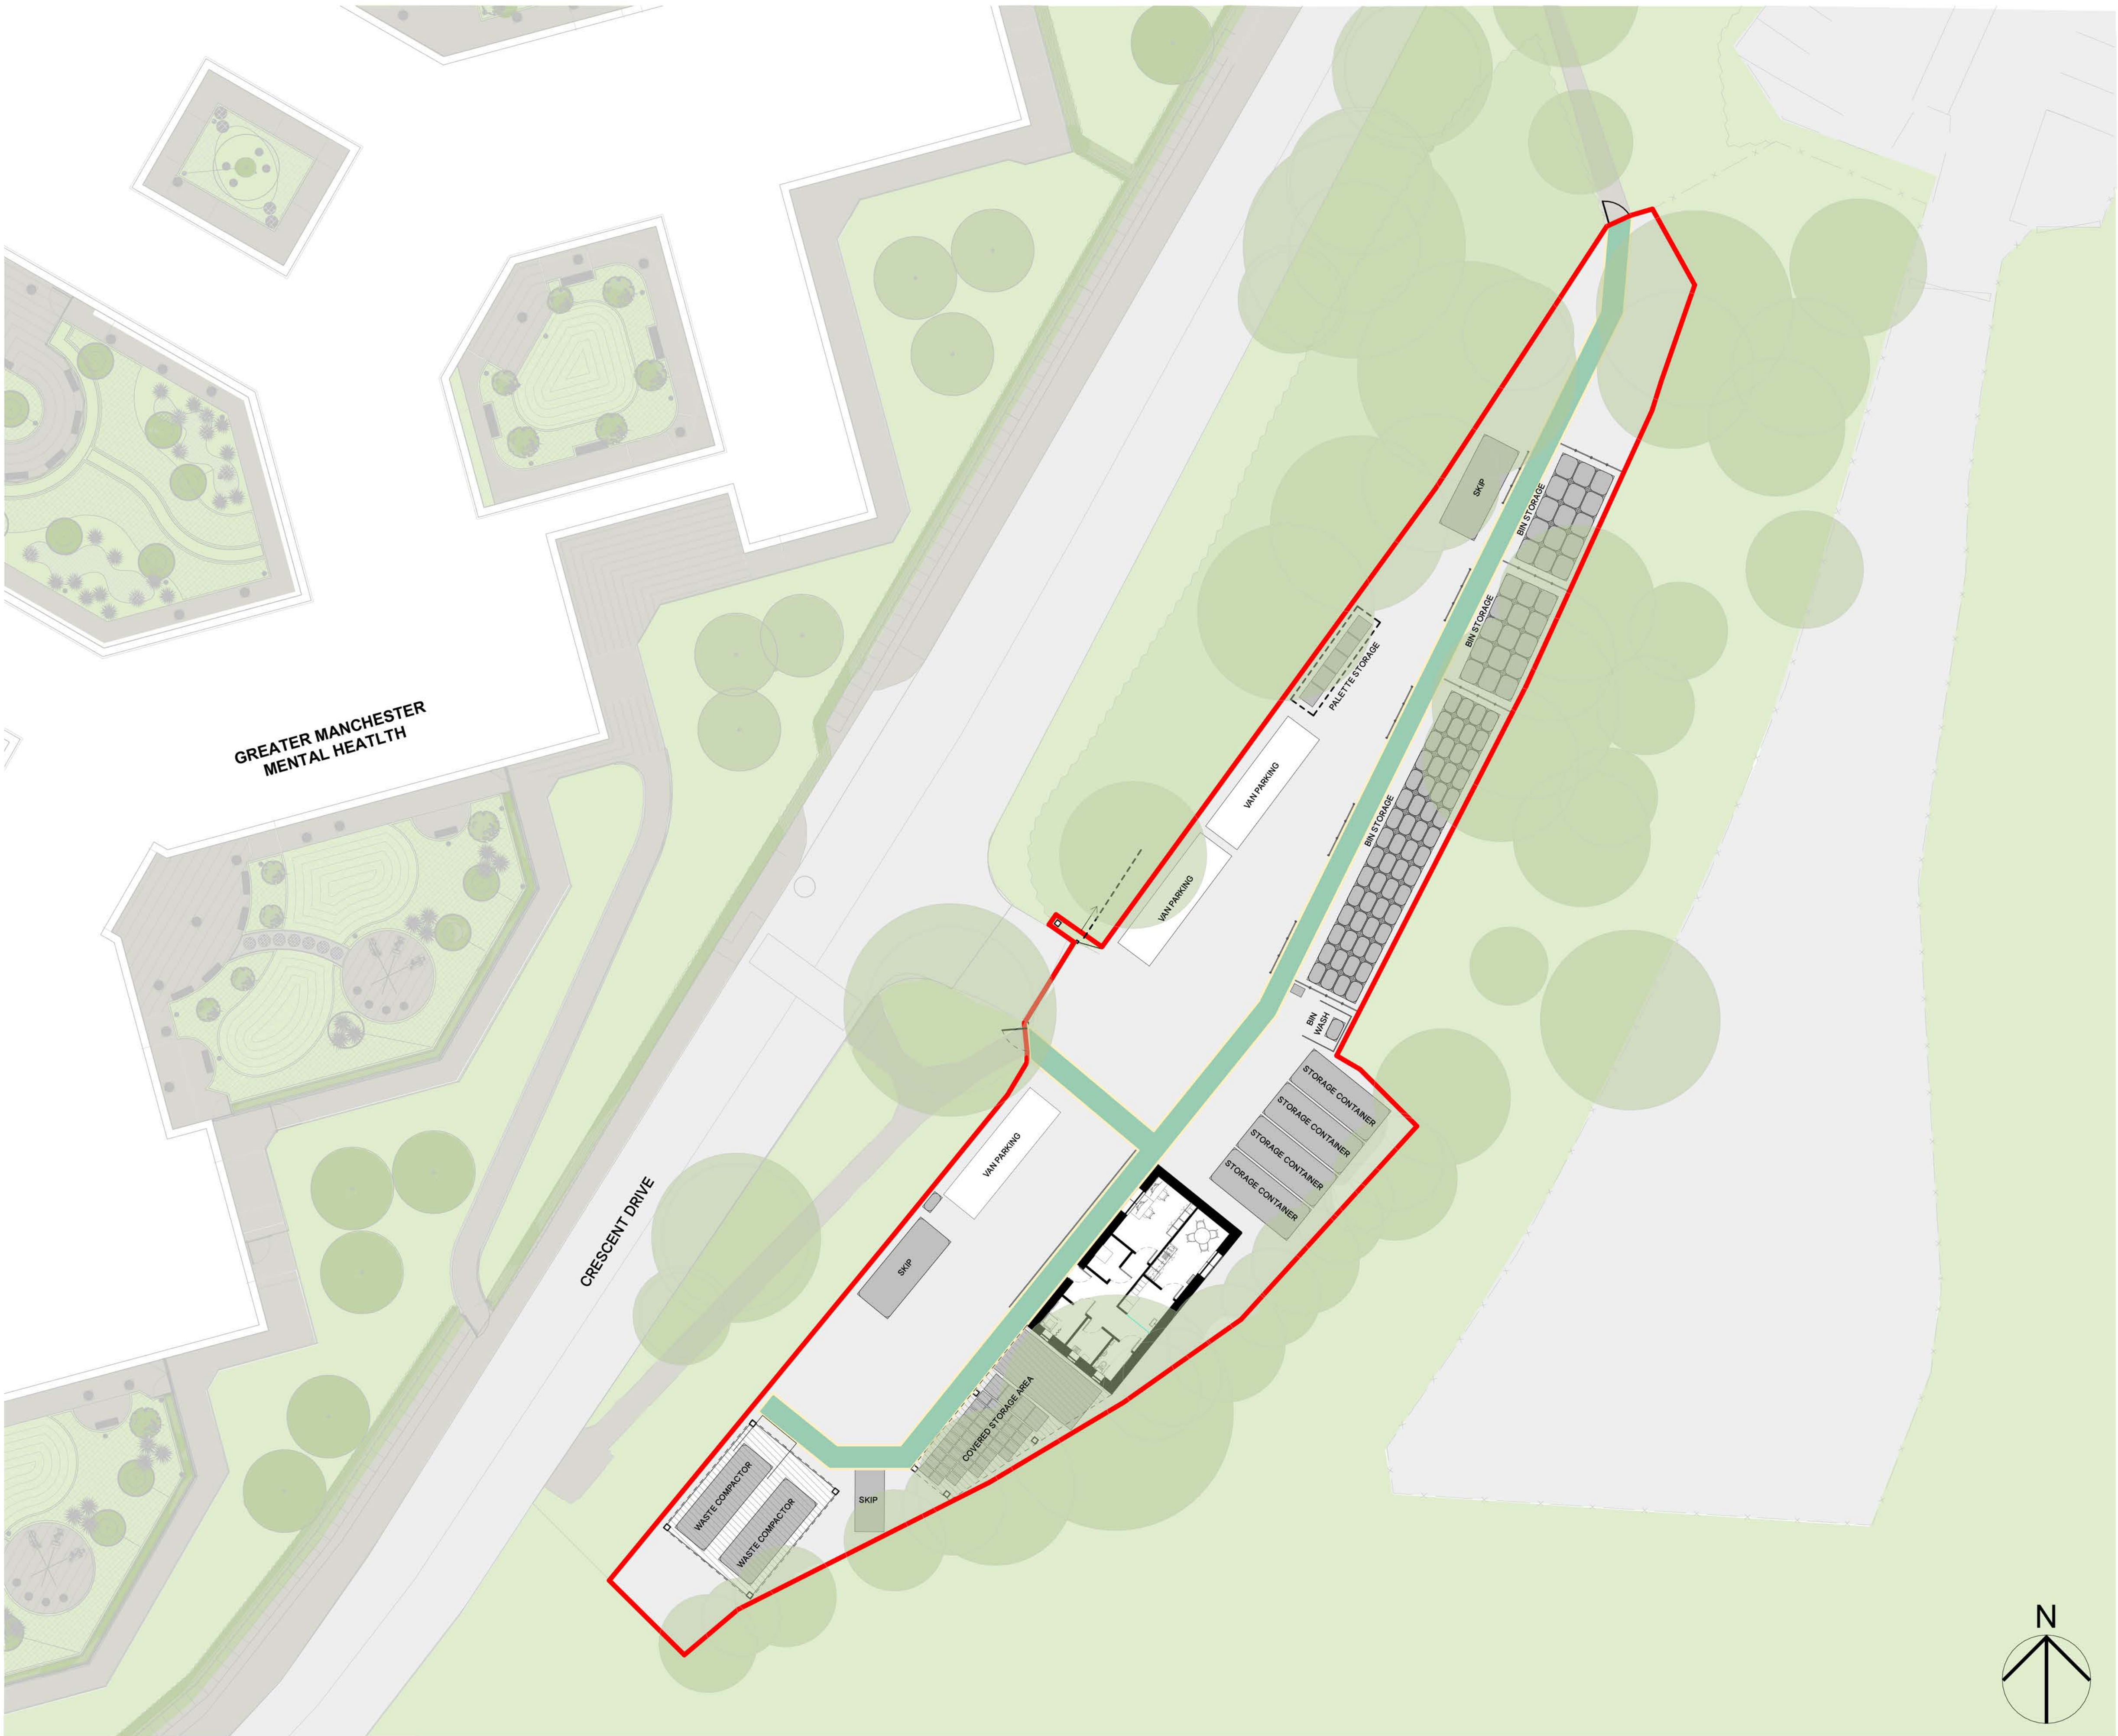


Proposed Site Layout Plan
1 : 200

© COPYRIGHT
The copyright in this drawing is vested in Sheppard Robson and no license or assignment of any kind has been, or is, granted to any third party whether by provision of copies or originals or otherwise unless agreed in writing.
DO NOT SCALE FROM THIS DRAWING
The contractor shall check and verify all dimensions on site and report any discrepancies in writing to Sheppard Robson before proceeding work
FOR ELECTRONIC DATA ISSUE
Electronic Data / drawings are issued as "read only" and should not be interrogated for measurement. All dimensions and levels should read, only from those values stated in text on the drawing.

NOTES

— Site Boundary

REVISIONS		
REV.	DATE	AMENDMENT
P01	29/02/2024	Draft Planning Issue
P02	12/07/2024	Issued for Planning

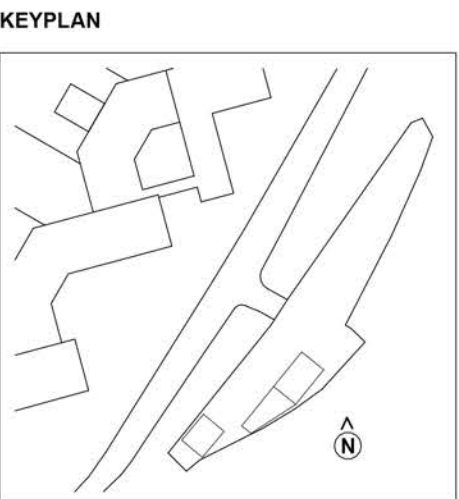

CLIENT
NHS
Manchester University
NHS Foundation Trust

**SHEPPARD
ROBSON**

27th Floor City Tower Piccadilly Plaza Manchester M1 4BT
T: +44 (0)161 233 8900 E: enquiries@sheppardrobson.co.uk

PROJECT
North Manchester General Hospital

SCALE@A1	DATE	ORIGINATOR	CHECKED	AUTHORISED
1 : 200	12/07/2024	LH	DB	AS

DESCRIPTION
**Waste Transfer Compound
General Arrangement Site Plan**

STAGE

STATUS	PURPOSE FOR ISSUE	SR NO.
S2	Planning	6512
DRAWING NO.	REV.	
23130-SRA-NM171-00-DR-A-02804	P02	