




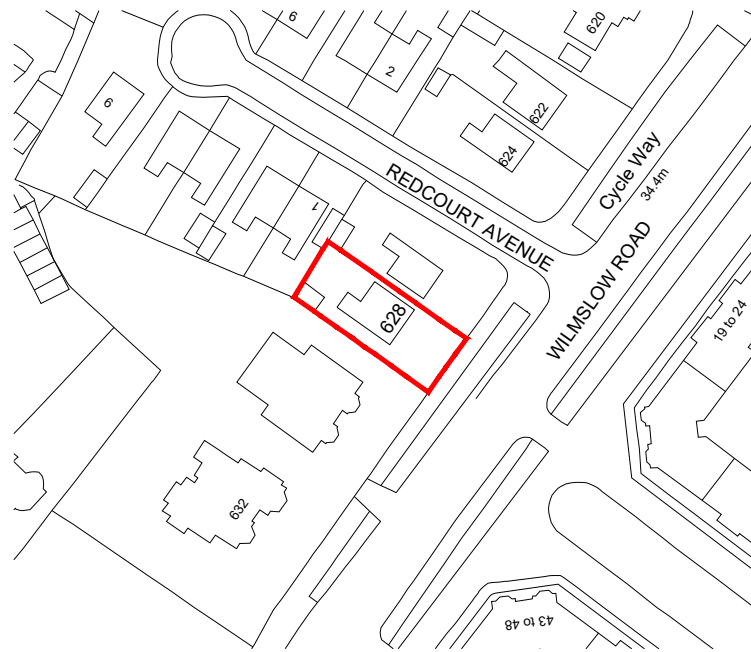

Location Plan
Scale 1:1250@A3

 

SCALE BAR 1:1250

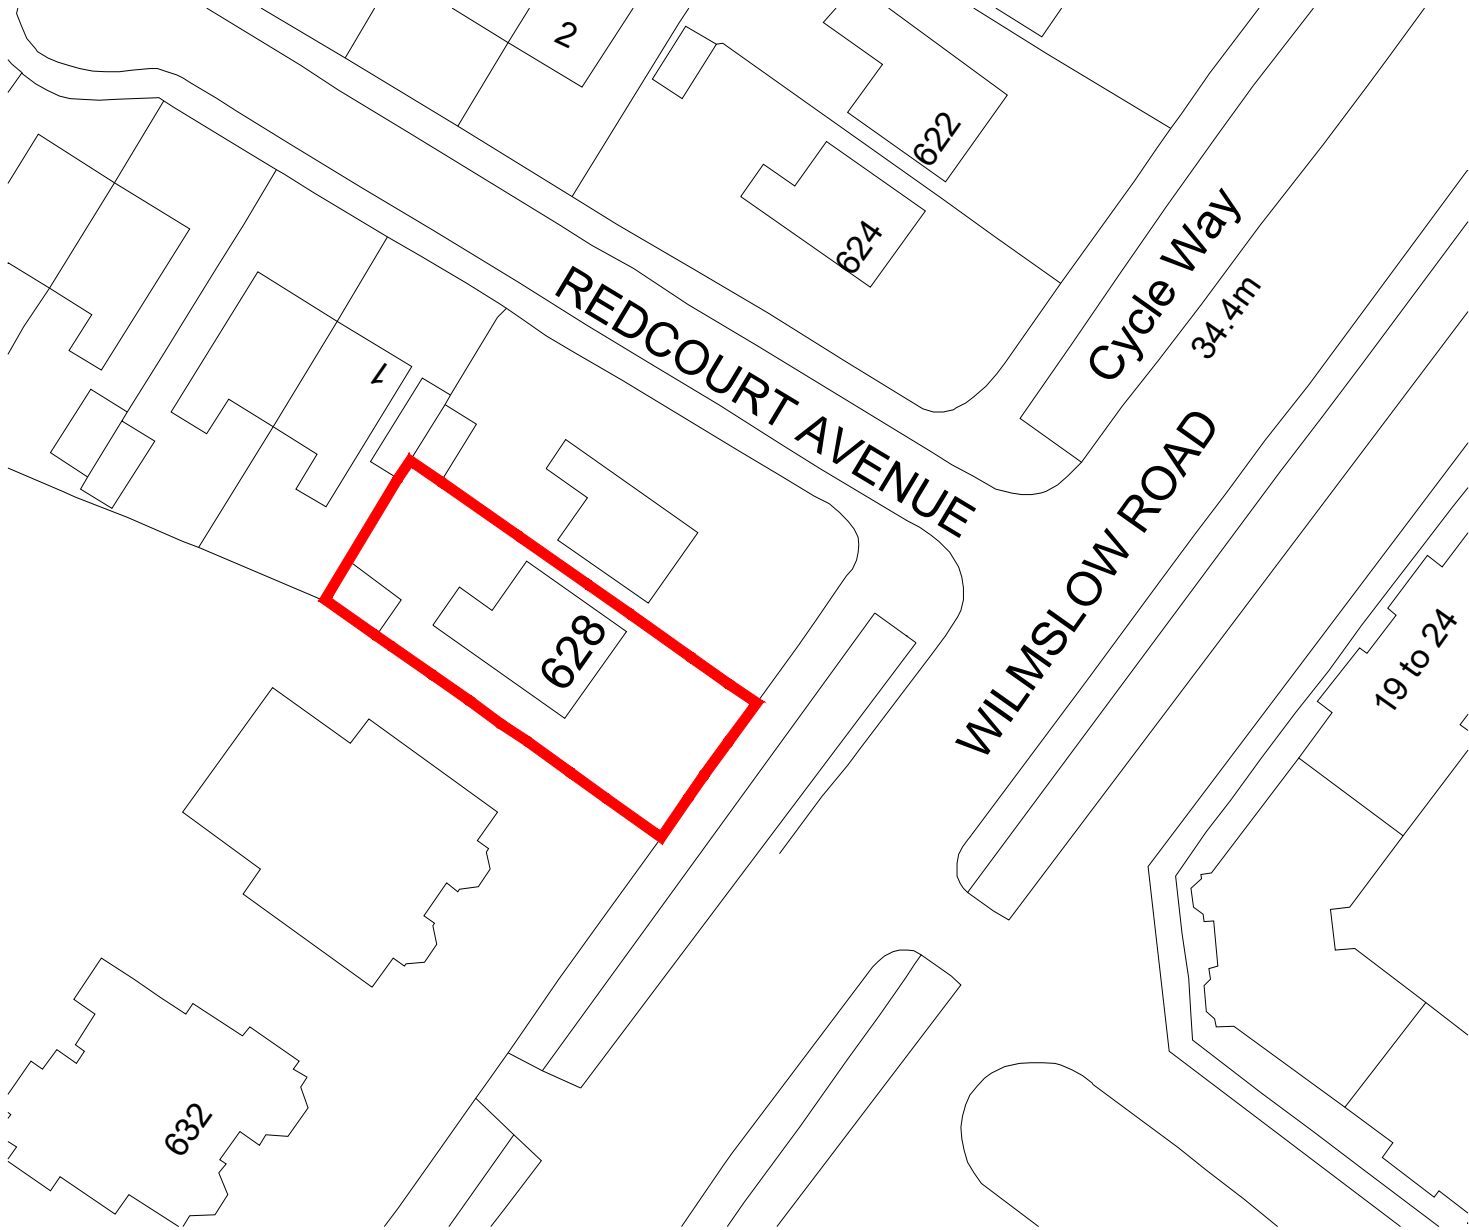

Site Plan
Scale 1:500@A3



SCALE BAR 1:500

GENERAL NOTES

1. The contractor must check the site and the approved drawings before commencing the works and must take any working measurements as necessary and any discrepancy must be reported to the client.
2. Work shall comply with any current relevant BS/codes of practices and confirm to the Building Regulations including the latest amendment. The contractor is responsible for setting out the works.

Site Address

628 Wilmslow Road
Manchester
M20 3QX

Drawing statuses

Location Plan
Site Plan

Project

Change of use from (Class E)
to a residential Property
(Class C3)

Key

Red centre line
- Location Plan

AT A. Design
12 Hastings Gardens
Stockport
SK5 8BF
ata_design@hotmail.com
07830039347

Drawing No.

PP173(1)23

SCALE

1:1250 @ A3
1:500

PAPER SIZE

A3

DATE

13.12.2023

DRAWN BY

AT