




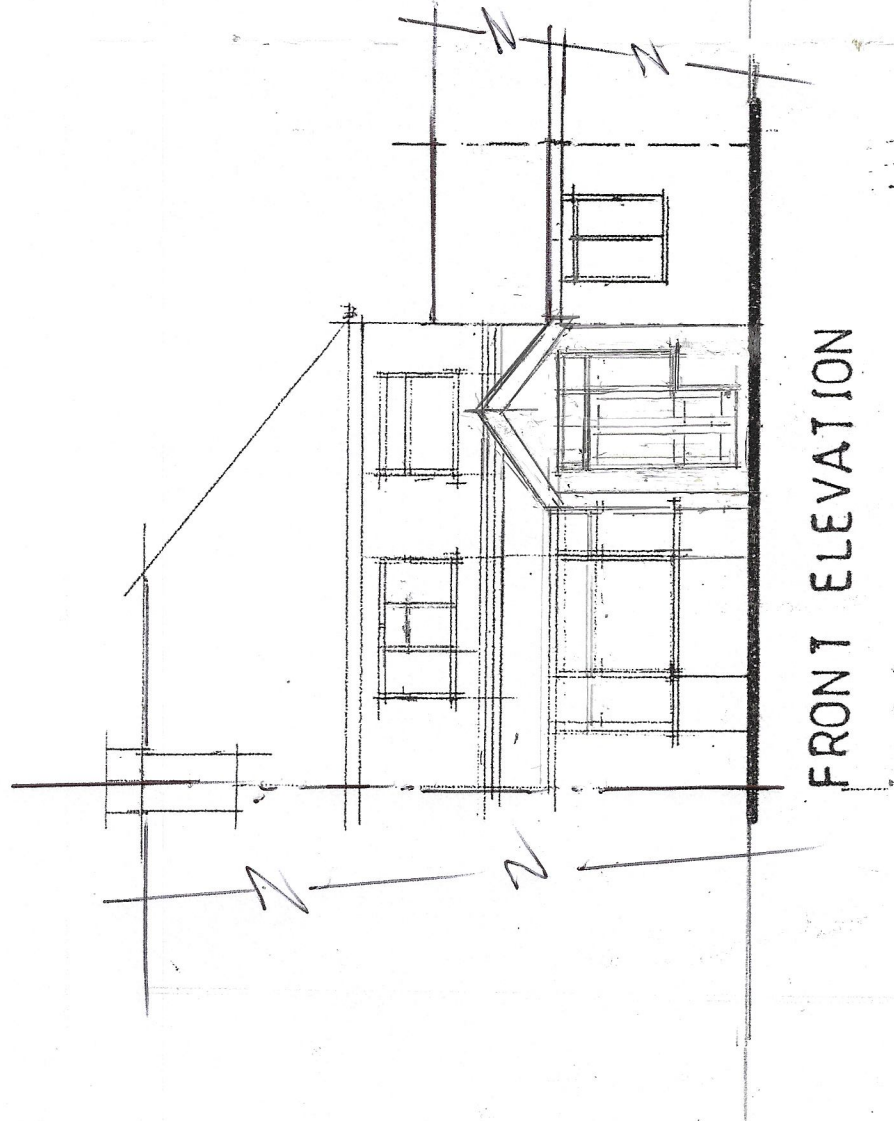


FRONT ELEVATION

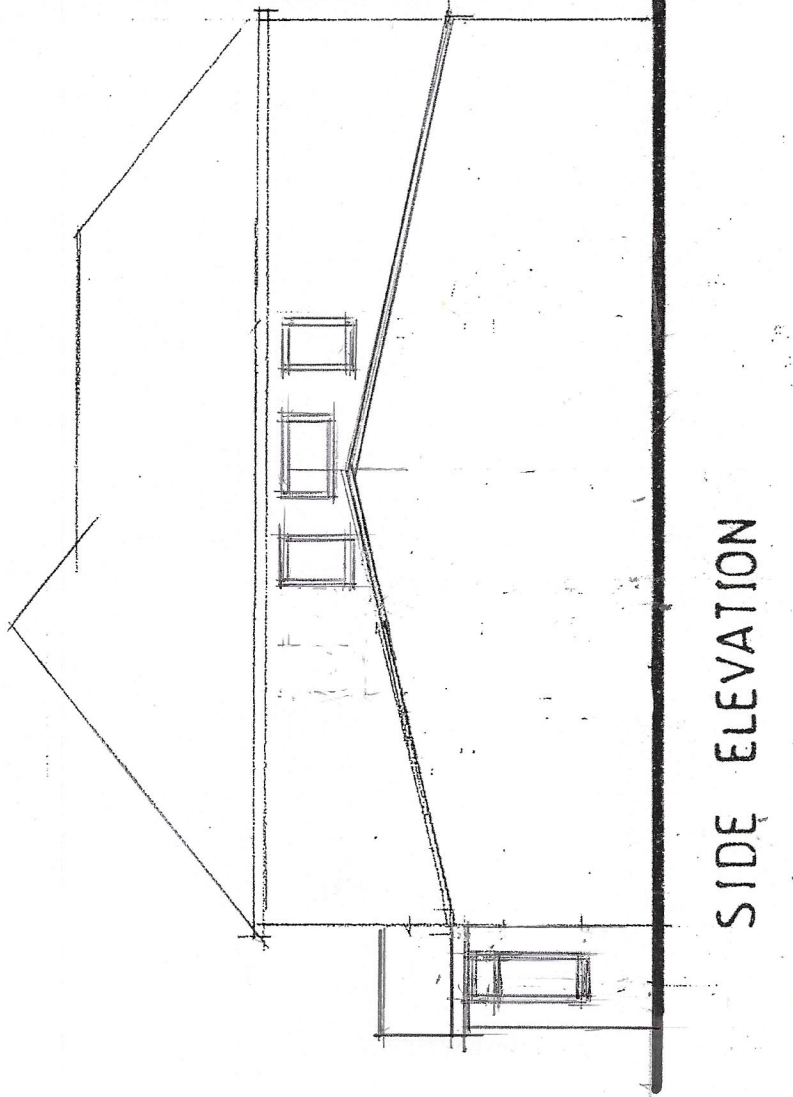


SIDE ELEVATION

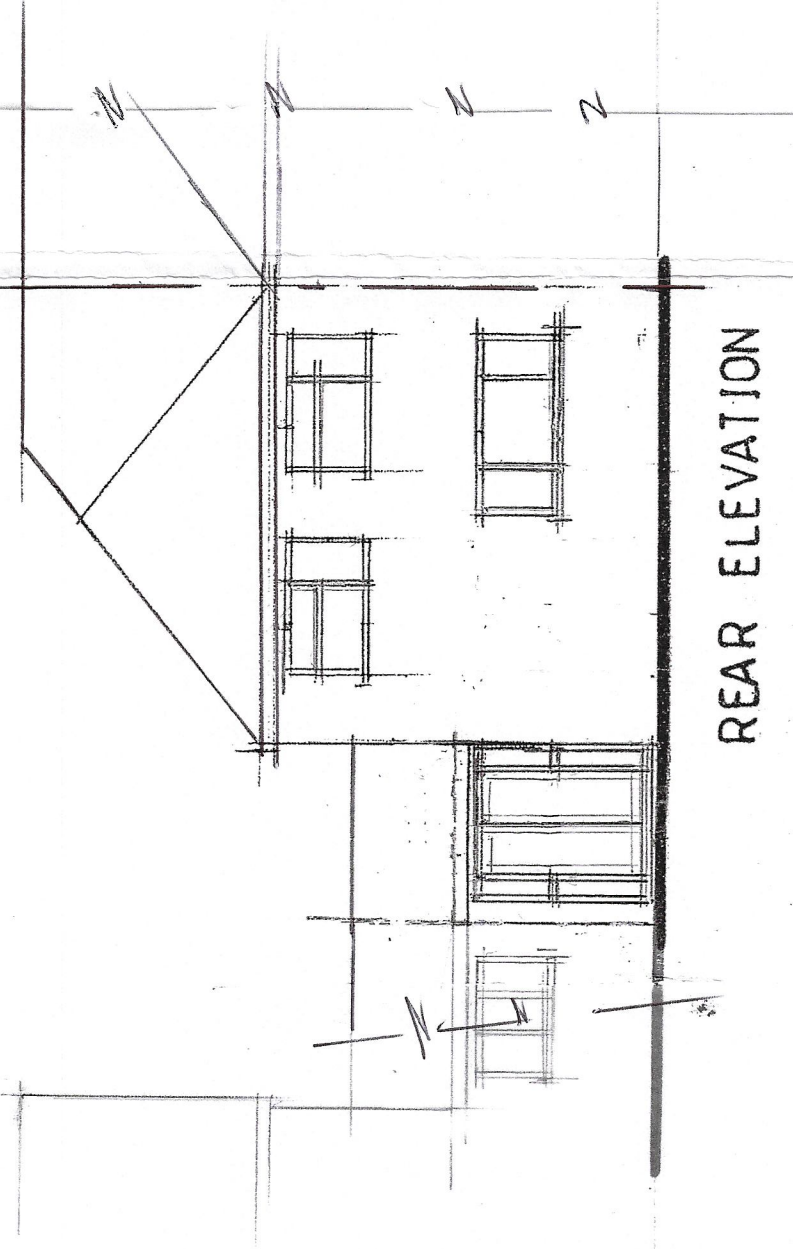


REAR ELEVATION

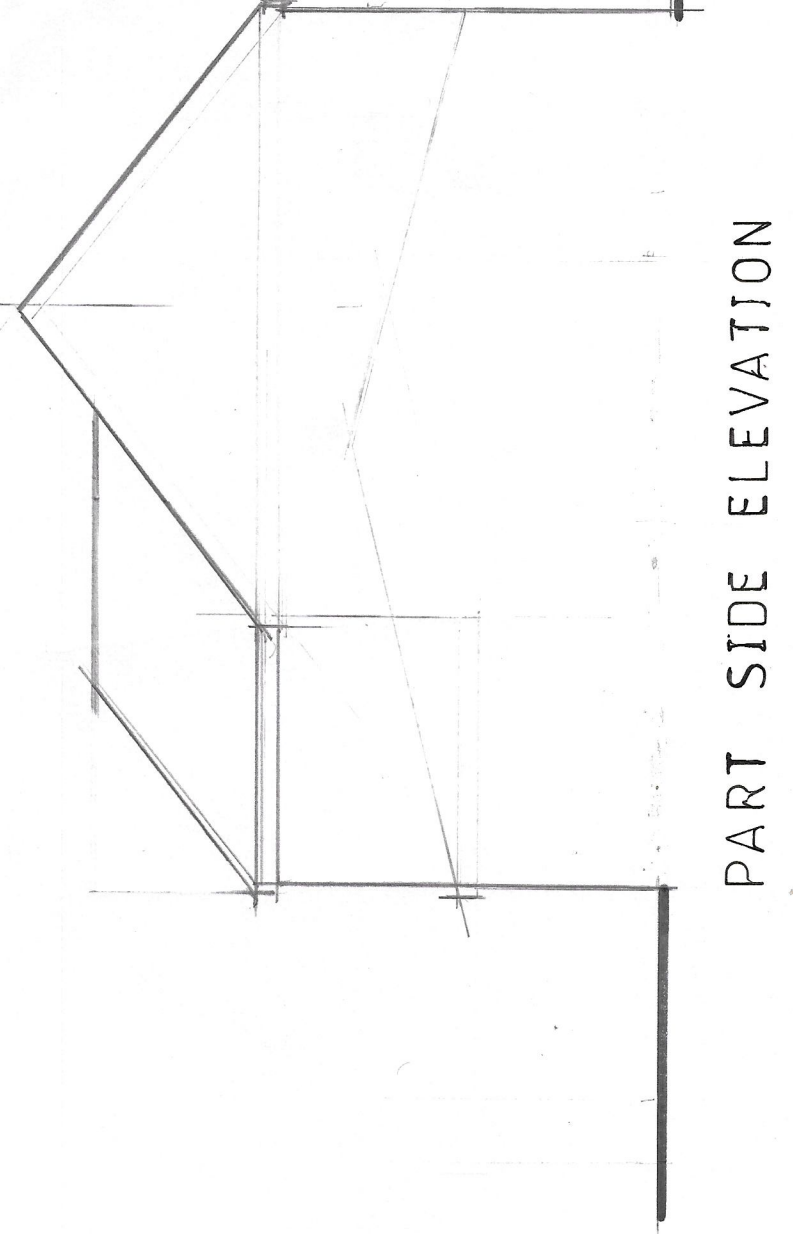

PART SIDE ELEVATION

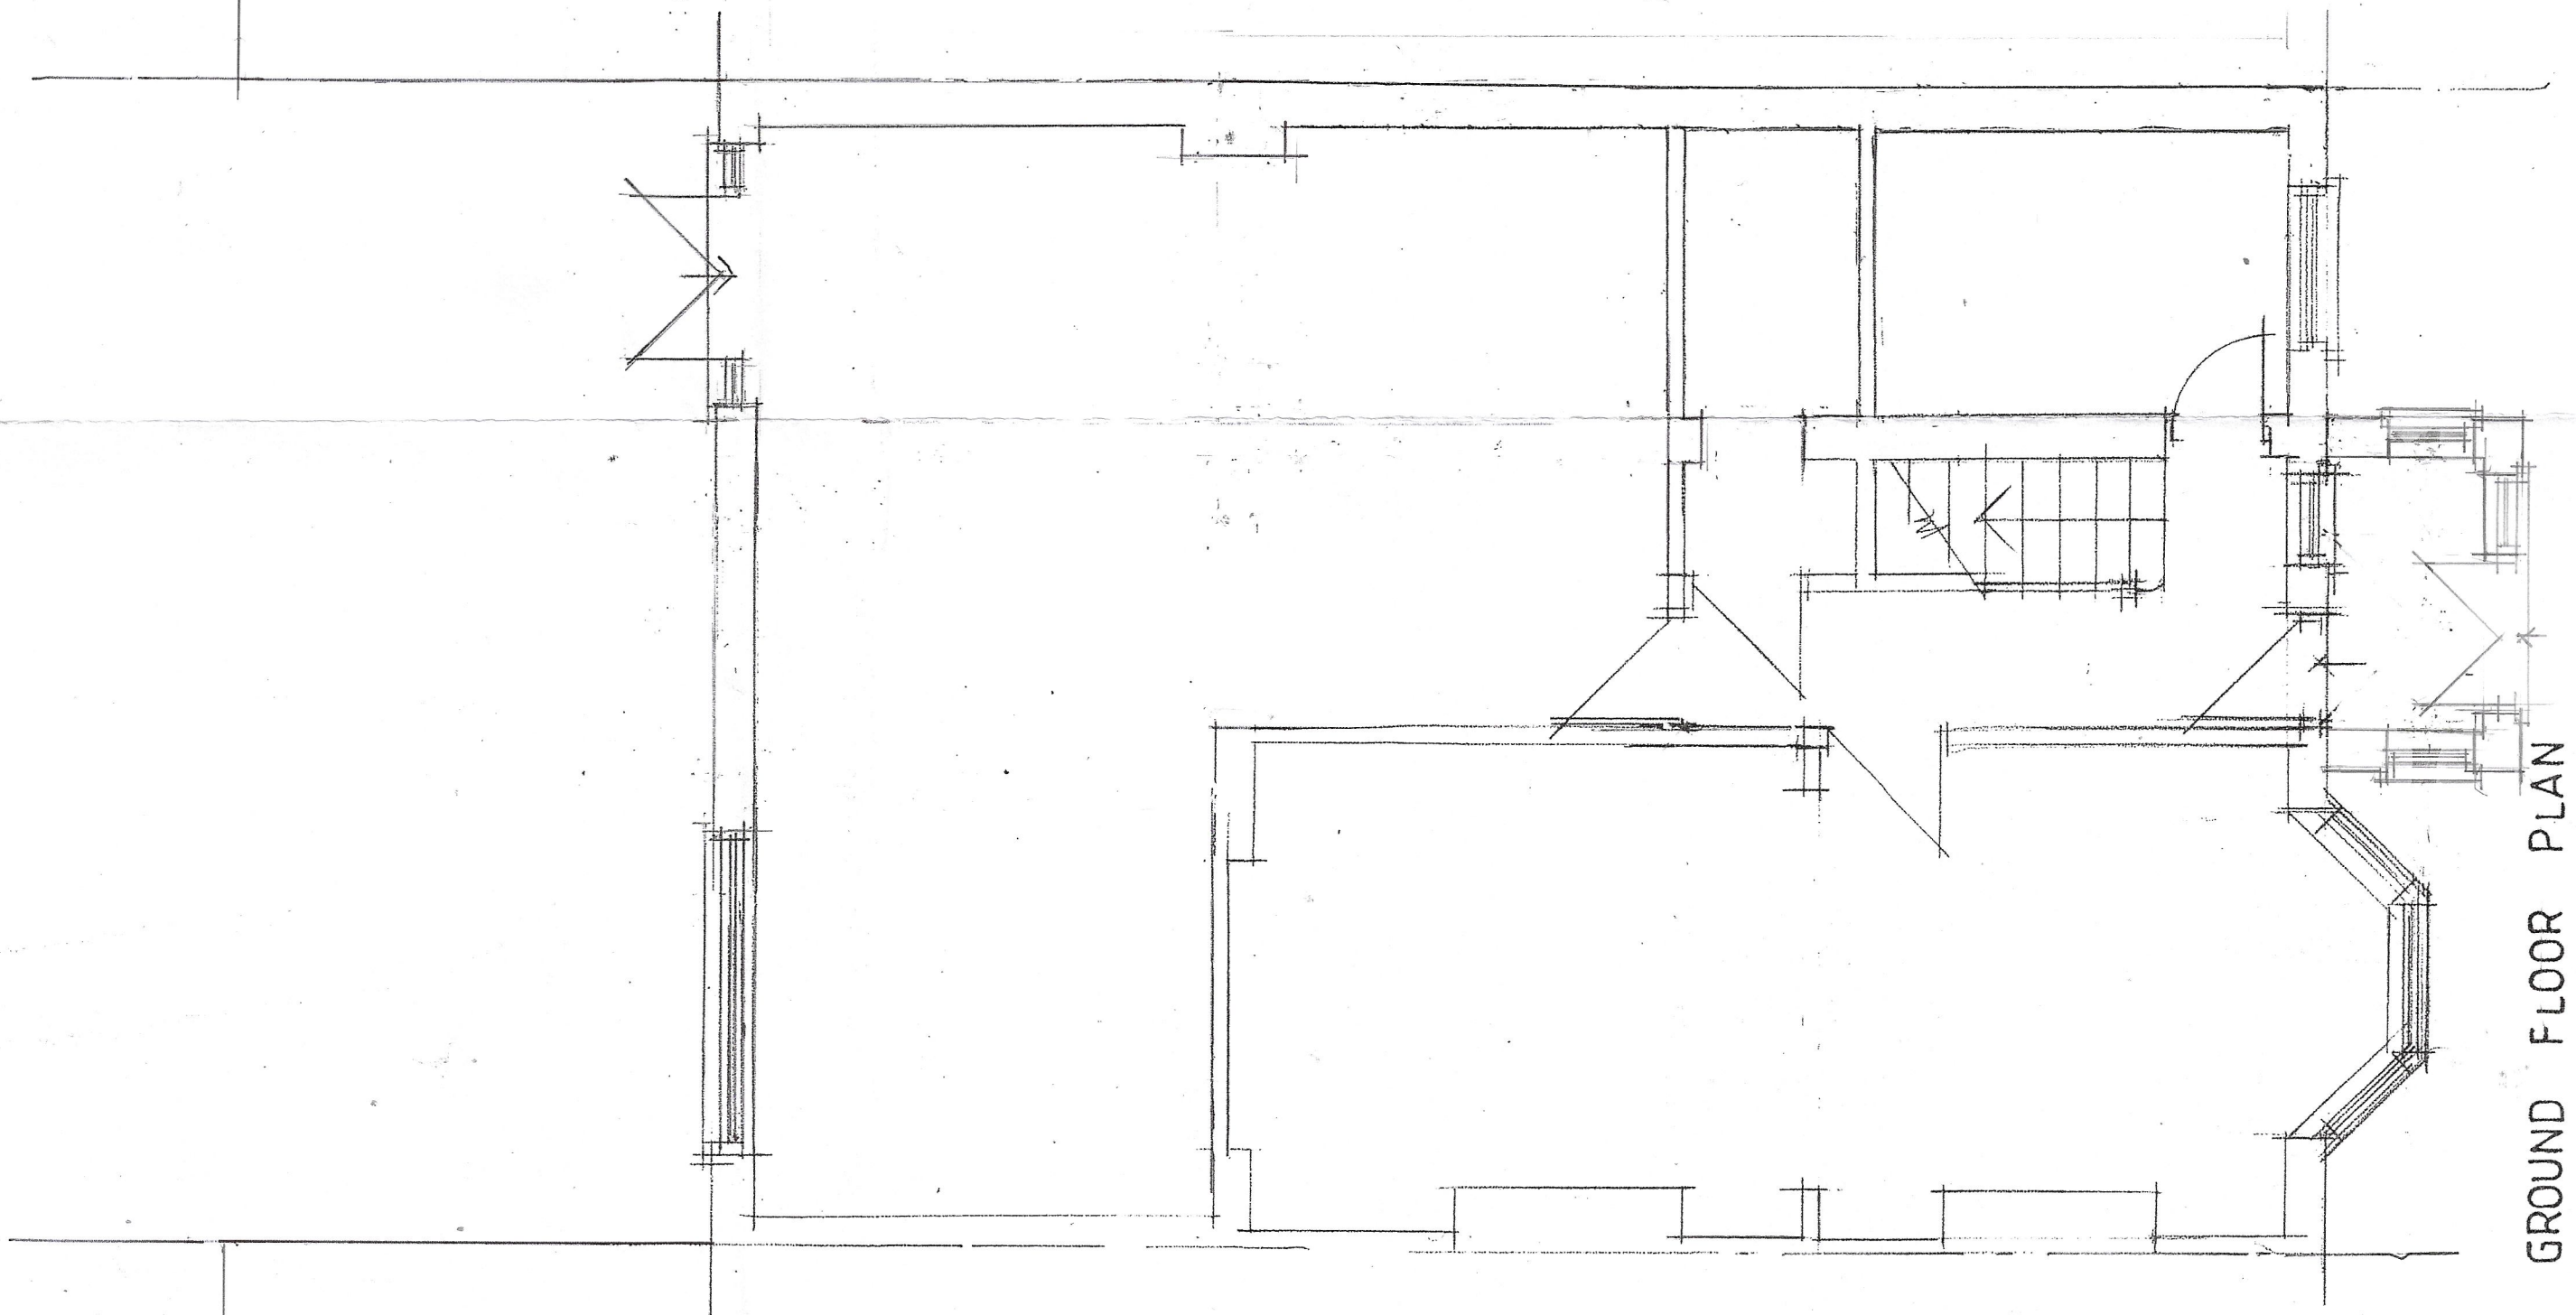

GROUND FLOOR PLAN

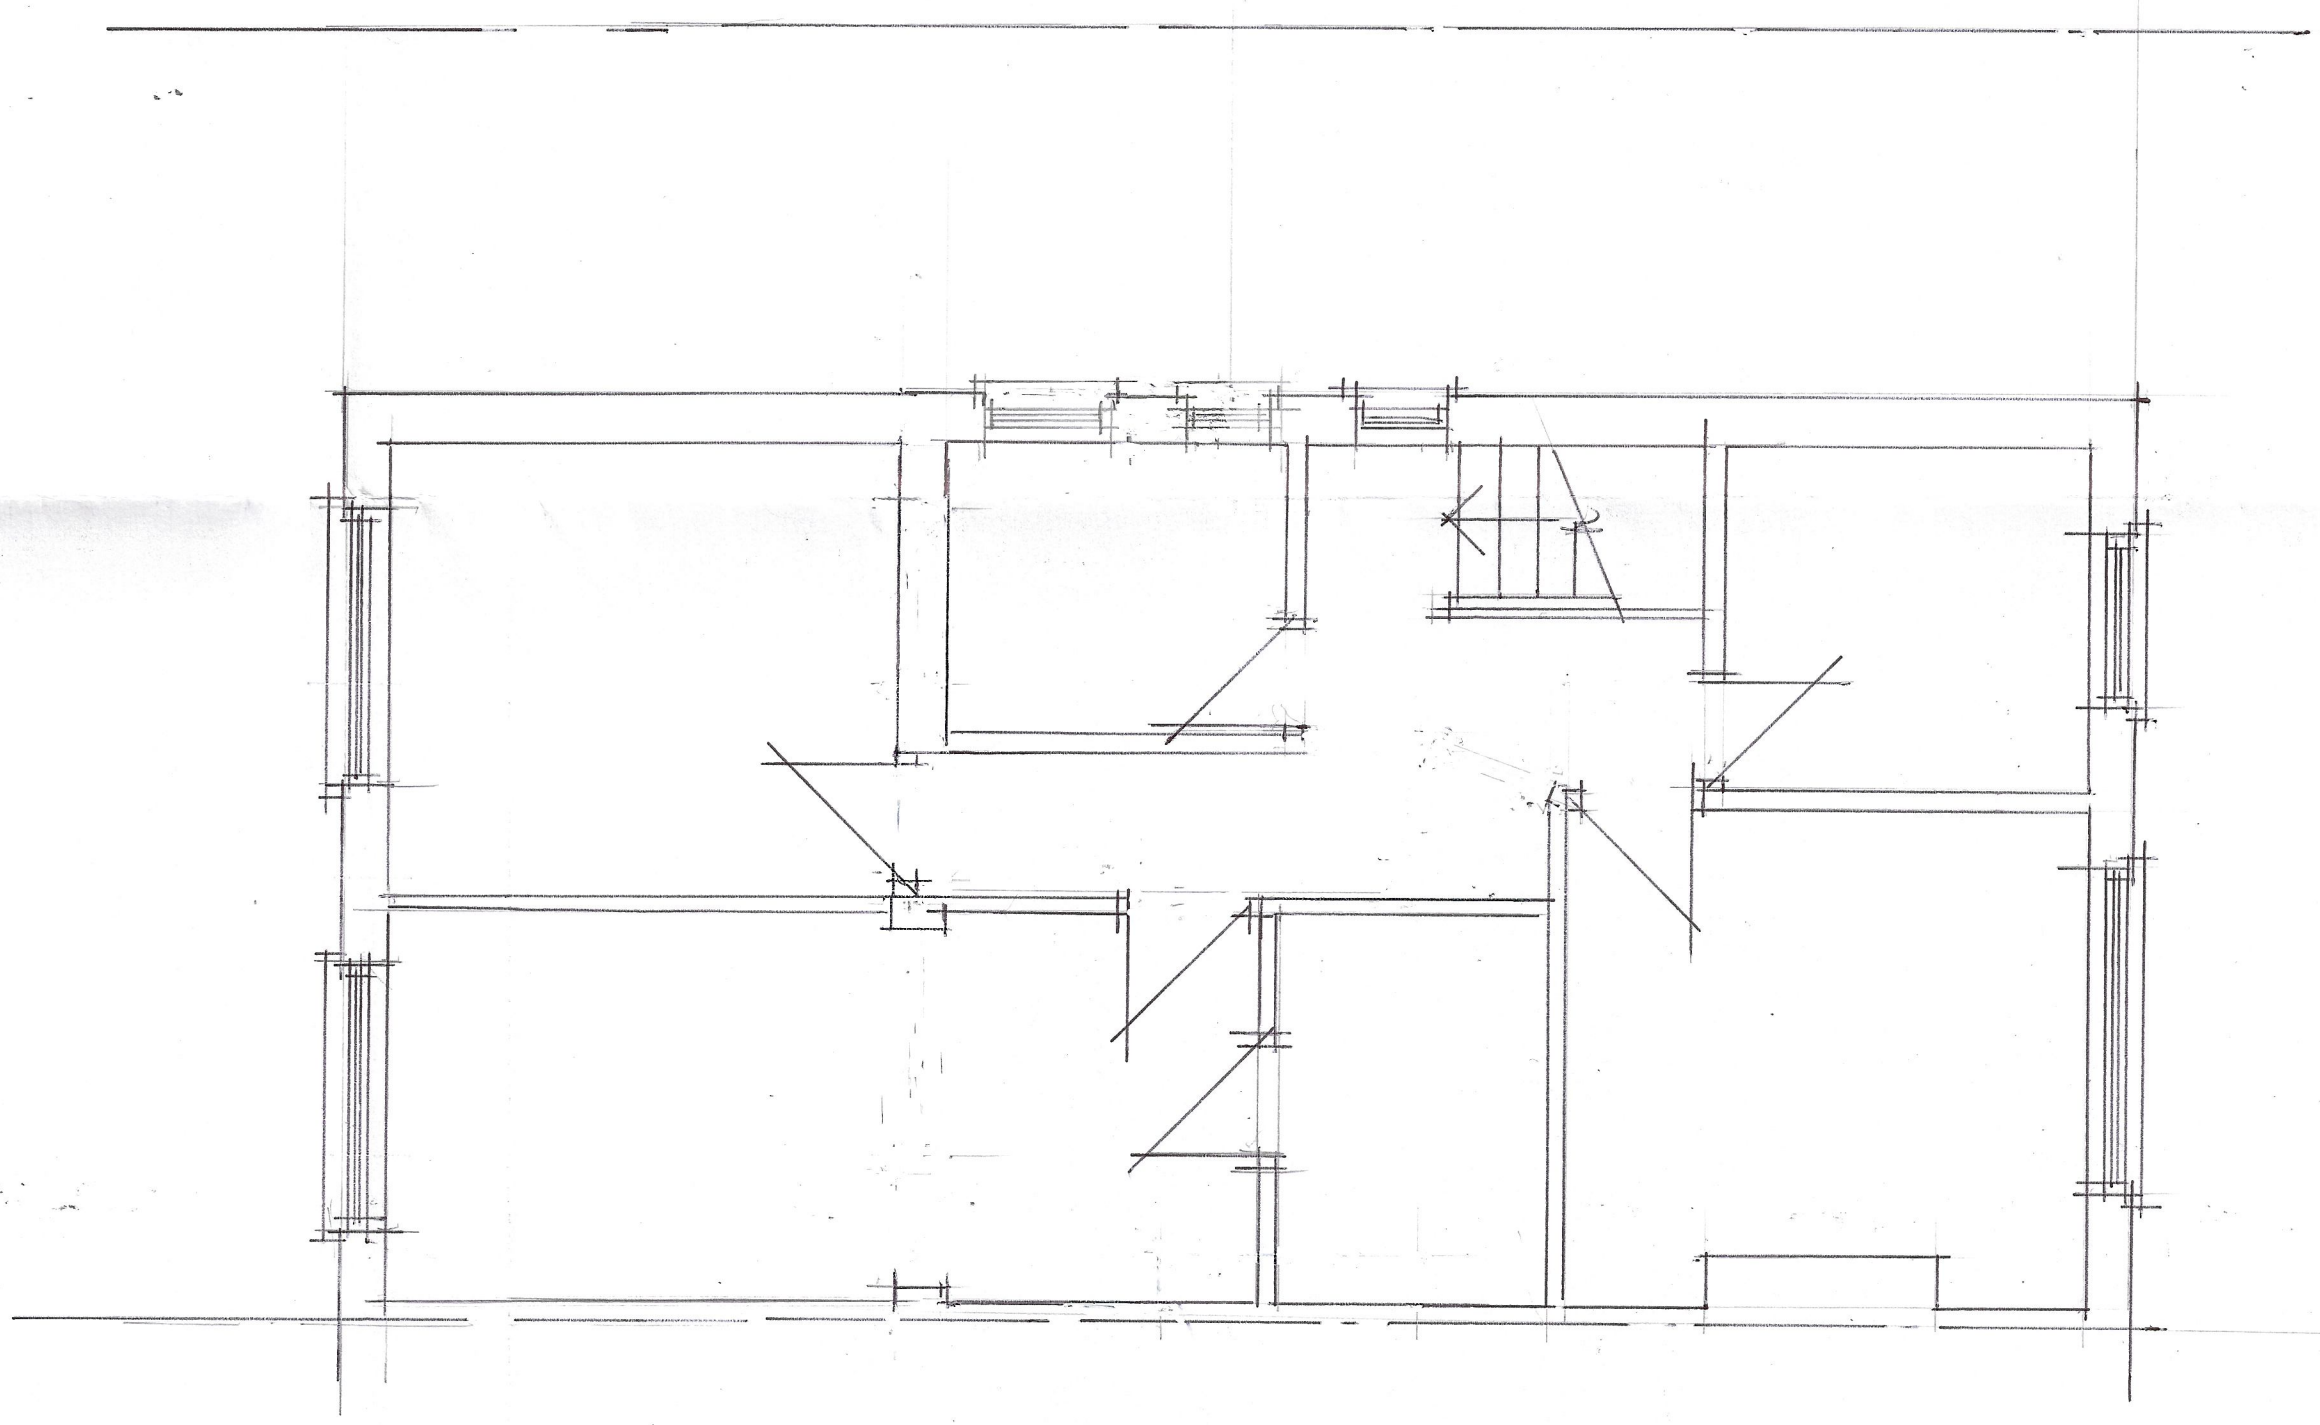

FIRST FLOOR PLAN

CLIENT	MR F KHAN 38 VAUGHAN ROAD MANCHESTER M21 0YL
SITE ADDRESS	
DRAWING TITLE	PROPOSED GROUND FLOOR REAR & FIRST FLOOR SIDE EXTENSIONS
	PLAN AND ELEVATIONS AS EXISTING
	HOLBOROW + ORMESHER LIMITED architectural & interior design
COMPANY ADDRESS: 150 GILFILLAN CLOSE MIDDELTON CHESHIRE CW40 0PZ PHONE 07831 637754	
SCALE	1 2 3 4 5 6 7
DATE	15/01/11
BY	AS
CHECKED	AS
APPROVED	
DRAWING NUMBER	1-50-61-100 of 11 2338 / 24 / 01