


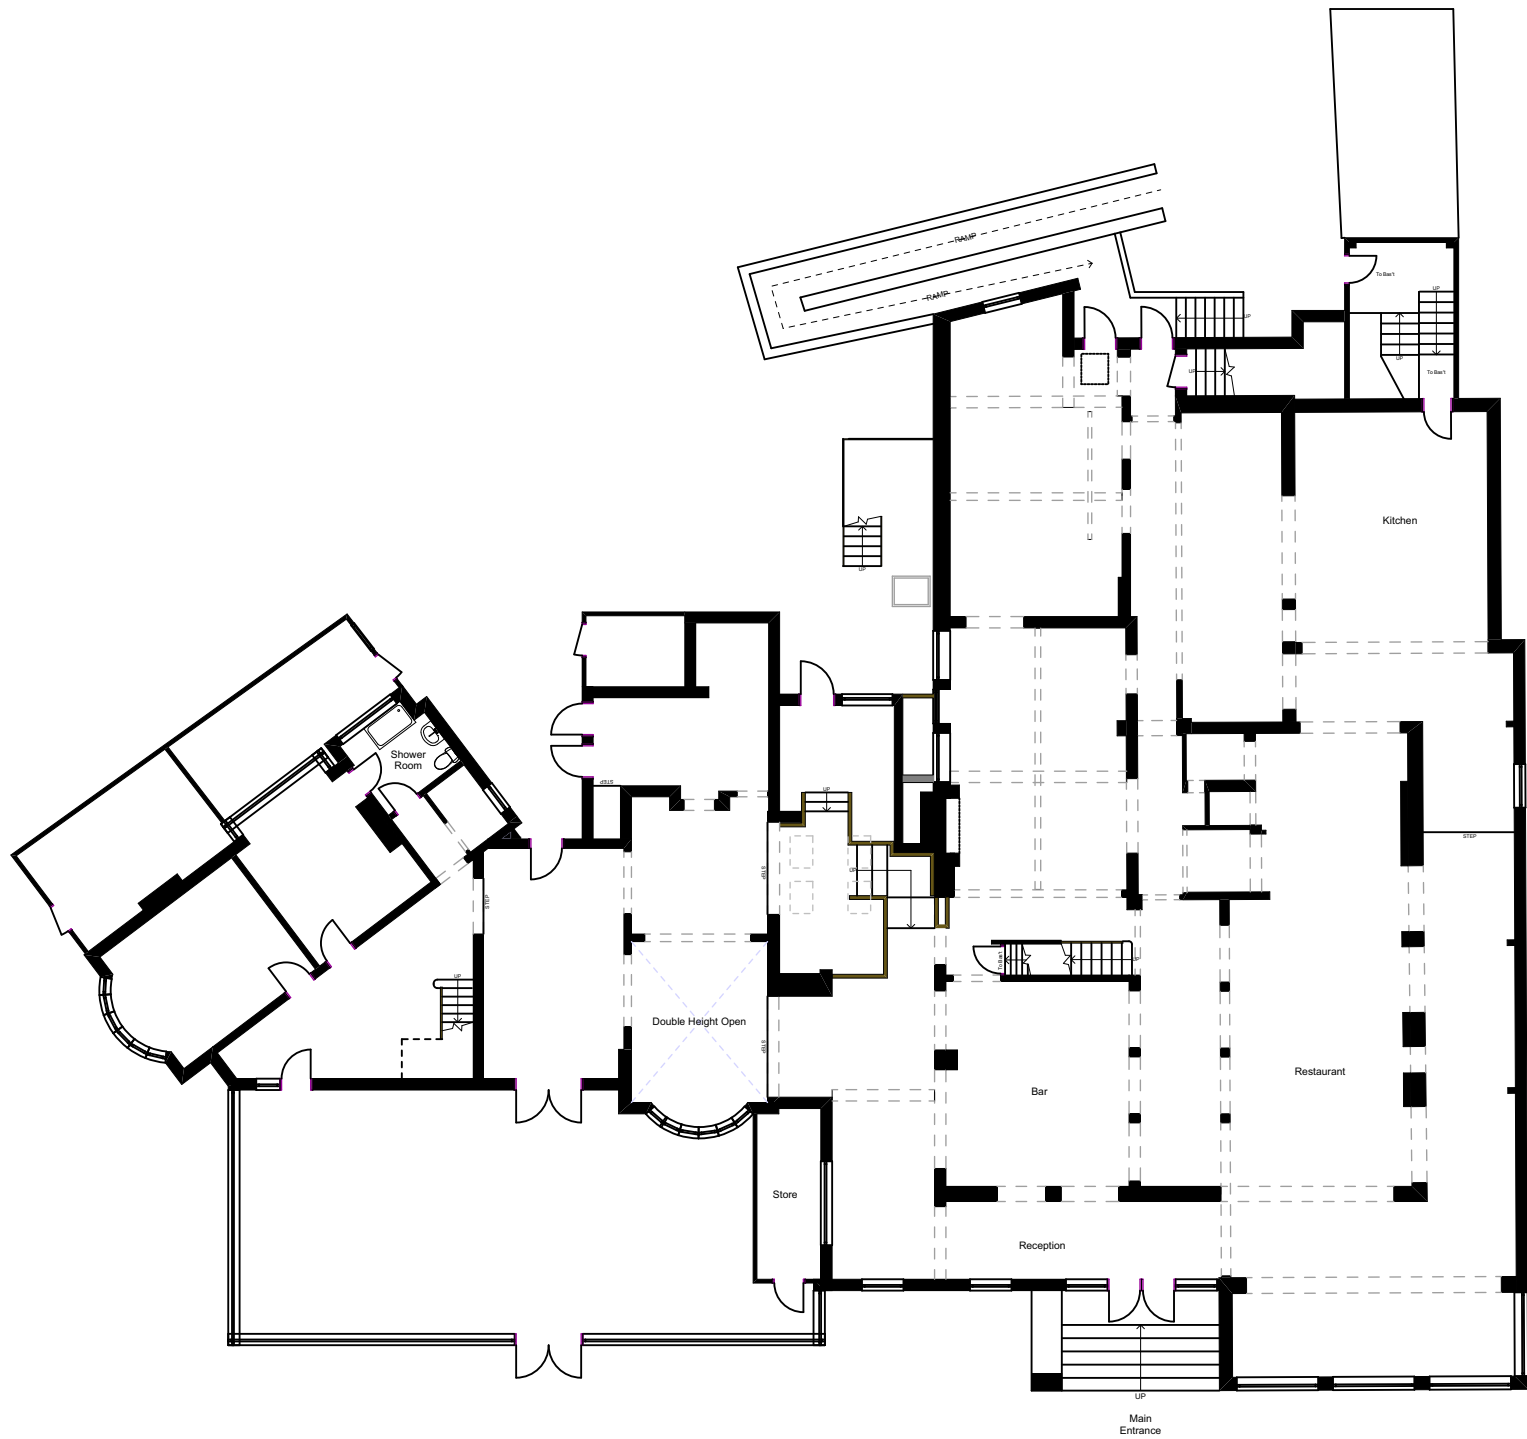

EXISTING GA GROUND
FLOOR PLAN

notes

This drawing is subject to a detailed building and site survey, therefore no guarantee of its accuracy can be given. This drawing has been draughted in accordance with the clients design requirements.

All areas are approximate and are subject to a detailed building and site survey and further design development.

All dimensions should be checked prior to commencement of construction on site. Measurements should not be taken off the drawing.

All dimintres shown are in millimetres (mm).

SCALE BAR 1:200

PL0 Planning Issue

23.07.24

revisions



NADA Architects Ltd

169 Kingsway

Burnage

Manchester

M19 2ND

Mob: 07974 735527

E: ahmed@nadaarchitects.com

W: www.nadaarchitects.com

D - design

PL - planning

PT - pre-tender

T - tender

P - preliminary

C - construction

R - record

PLANNING

MUSCLE MANOR

CHANGE OF USE

393 WILMSLOW ROAD,

MANCHESTER, M20 4WA

EXISTING GA FLOOR PLAN

scale	date	drawn	checked
1:200 @ A3	23.07.24	MI	AC

job no	(category) dwg no	revision
--------	-------------------	----------

24-1271 (02)002 PL0

Drawing measurements shall not be obtained by scaling. Verify all dims prior to construction. Immediately report any discrepancies on this drawing to Architect. This drawing shall be read in conjunction with associated specifications and related consultant's documents.