

KEY



Condition Survey

- AtMB-Condition-Cracked Stone
- AtMB-Condition-Smoke surface soiling
- AtMB-Condition-Stone Surface Removed and/or Blistering

Sectional data interpolated as measured survey not available.


Material

- AMB-Existing Elevation-Terracotta
- AMB-Stone-Dalbeattie Granite
- AMB-Stone-Peterhead Granite
- AMB-Stone-Portland Limestone
- AMB-Stone-Shap Granite

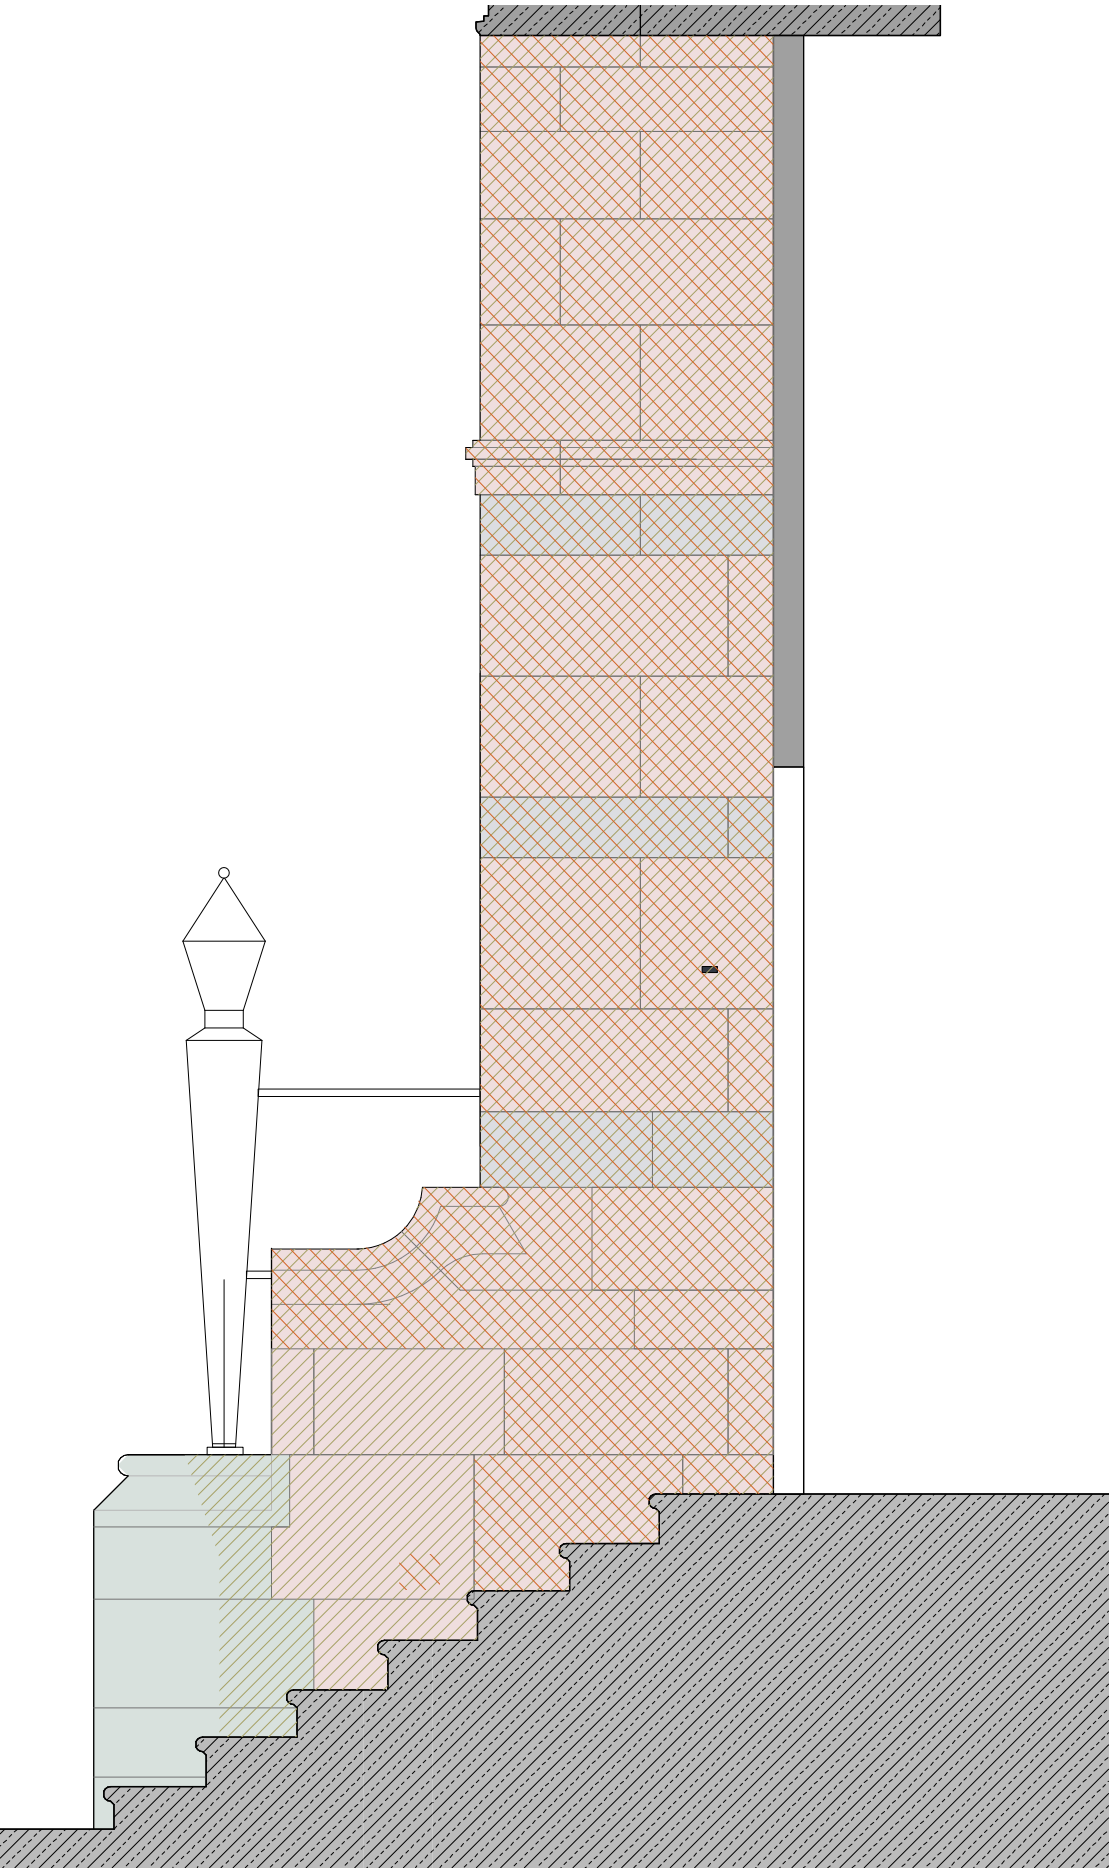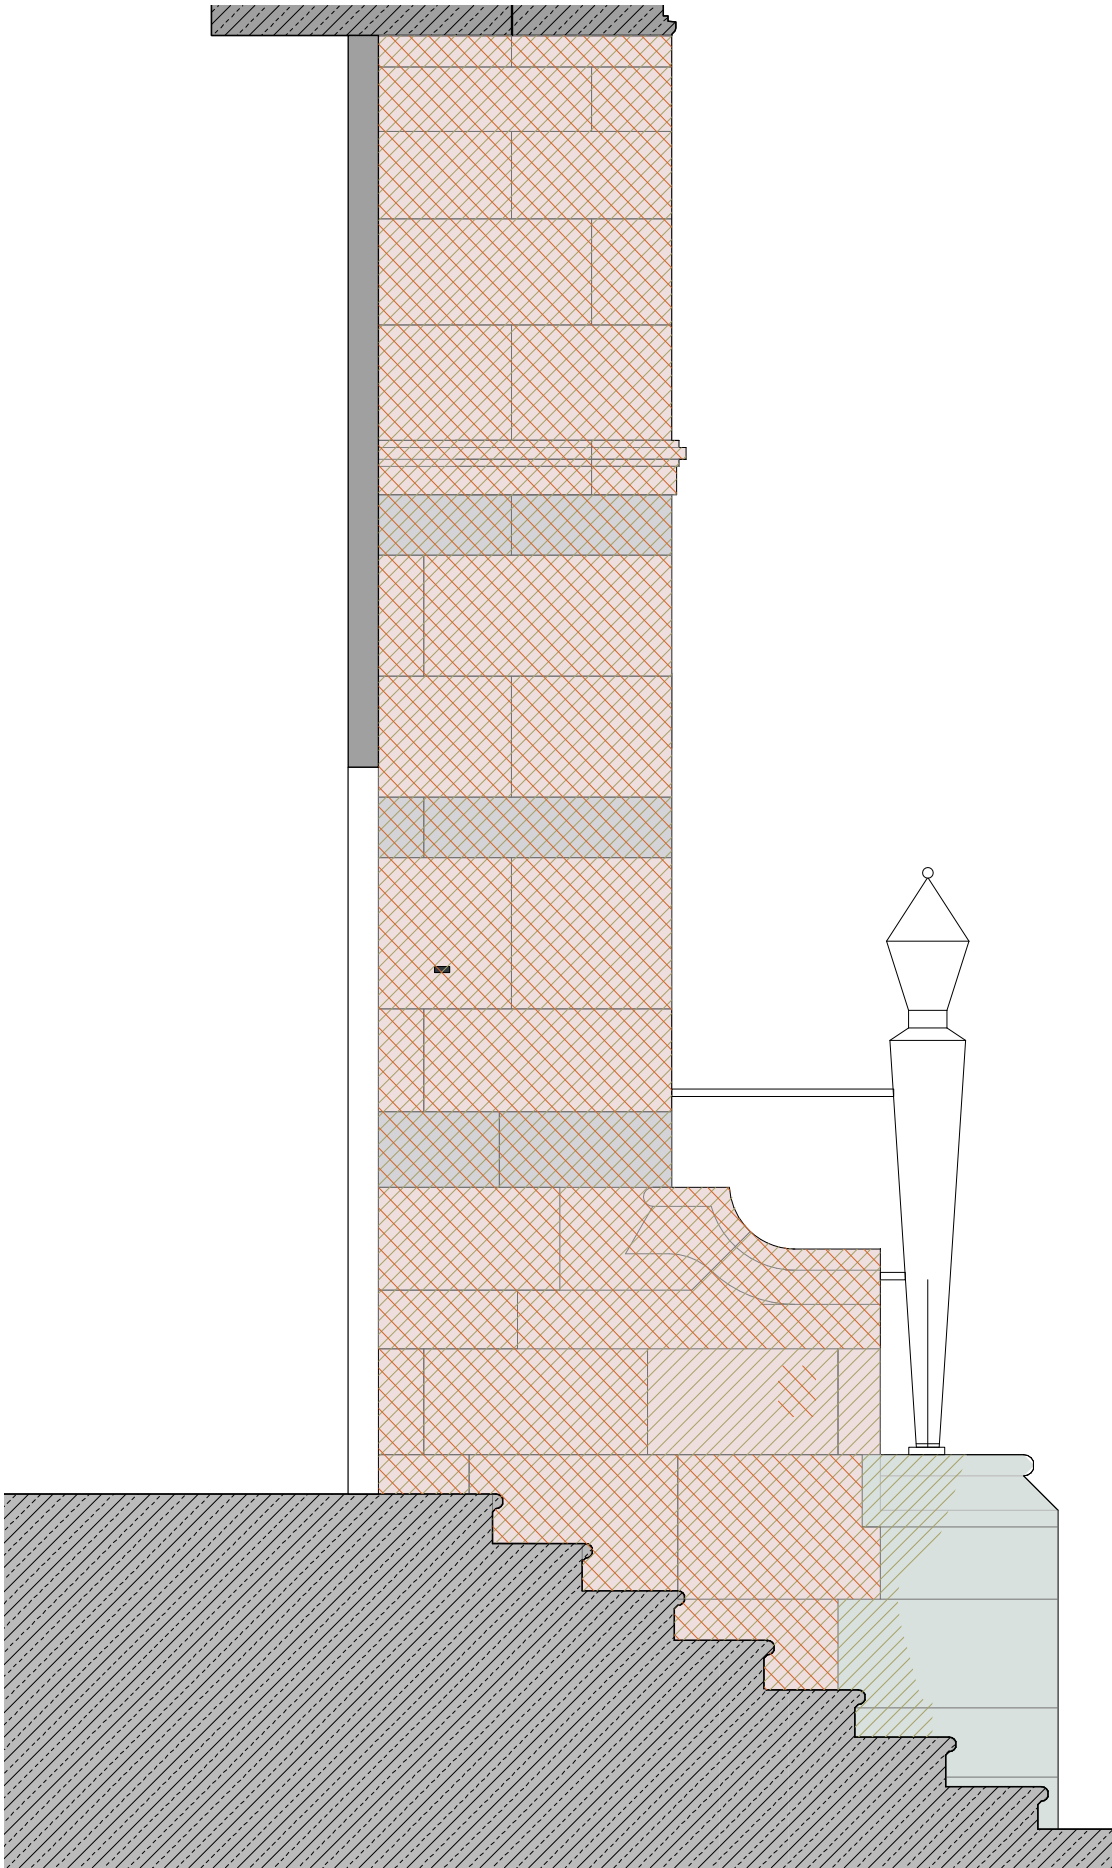

3 Section AA
Scale: 1:25

4 Section BB
Scale: 1:25

 

REV	NOTE	DRN	CHK
-----	------	-----	-----

Midland Hotel
West Elevation
for Leonardo Hotels

Condition Survey -
Sections

PROJECT REF.	2045
DRWG NO.	E(202)
REVISION	
SCALE	AS NOTED@A3
DATE 1st	Feb 24
DRAWN	HW

SK sketch E existing P proposed T tender C construction FI final issue

+44 161 236 0051
ARCHITECT@ATELIERMB.CO.UK

ATELIER.MB