




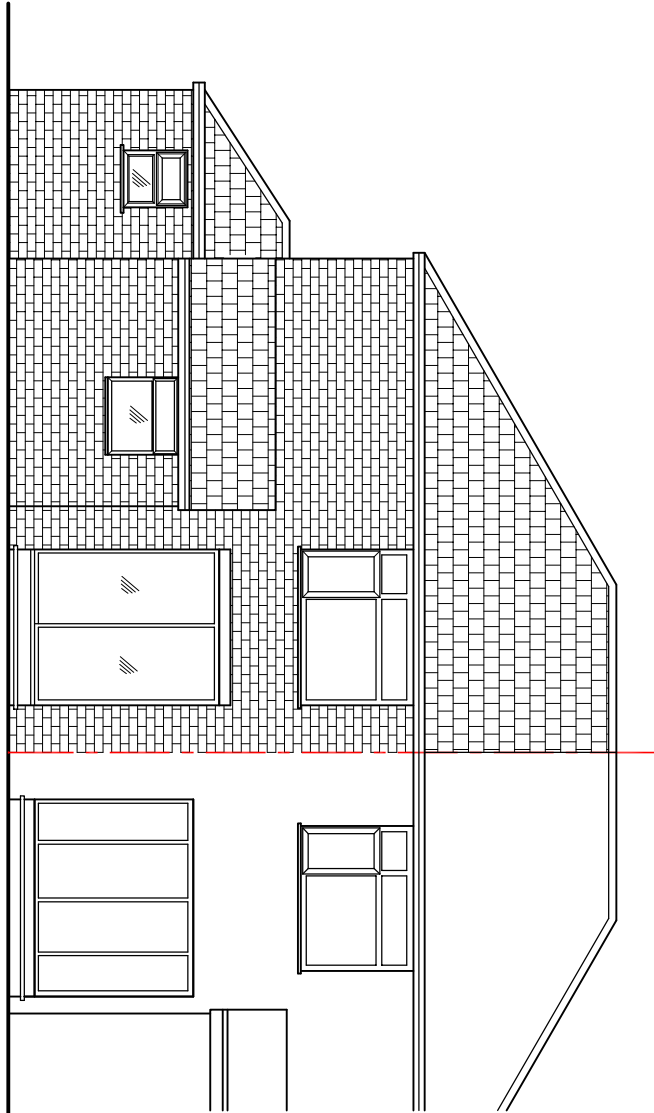


EXISTING REAR ELEVATION  
Scale 1:100  
0 1000mm 3000mm  
2000mm 4000mm

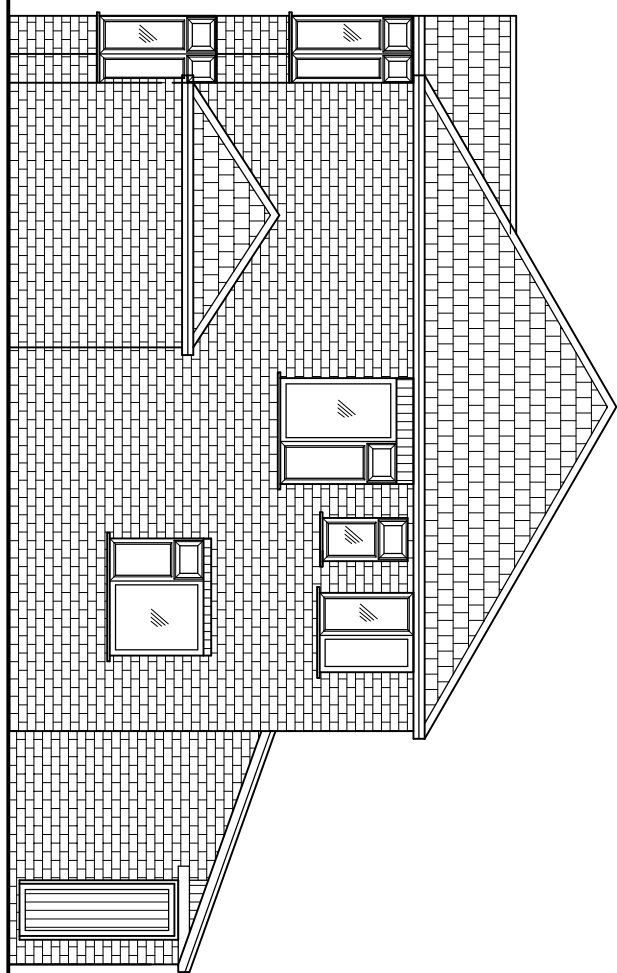


EXISTING SIDE ELEVATION  
Scale 1:100  
0 1000mm 3000mm  
2000mm 4000mm

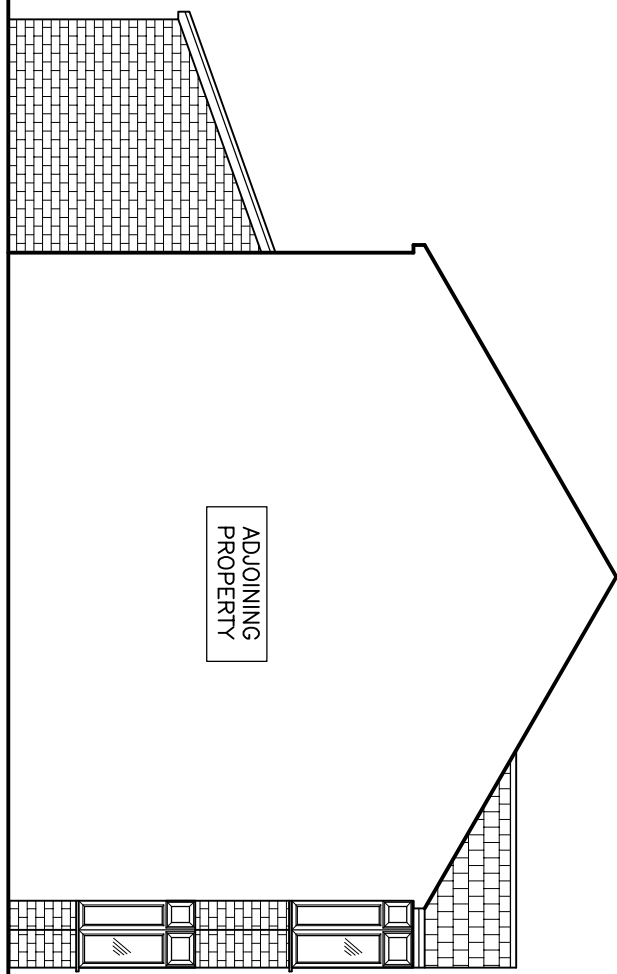


EXISTING SIDE ELEVATION  
Scale 1:100  
0 1000mm 3000mm  
2000mm 4000mm

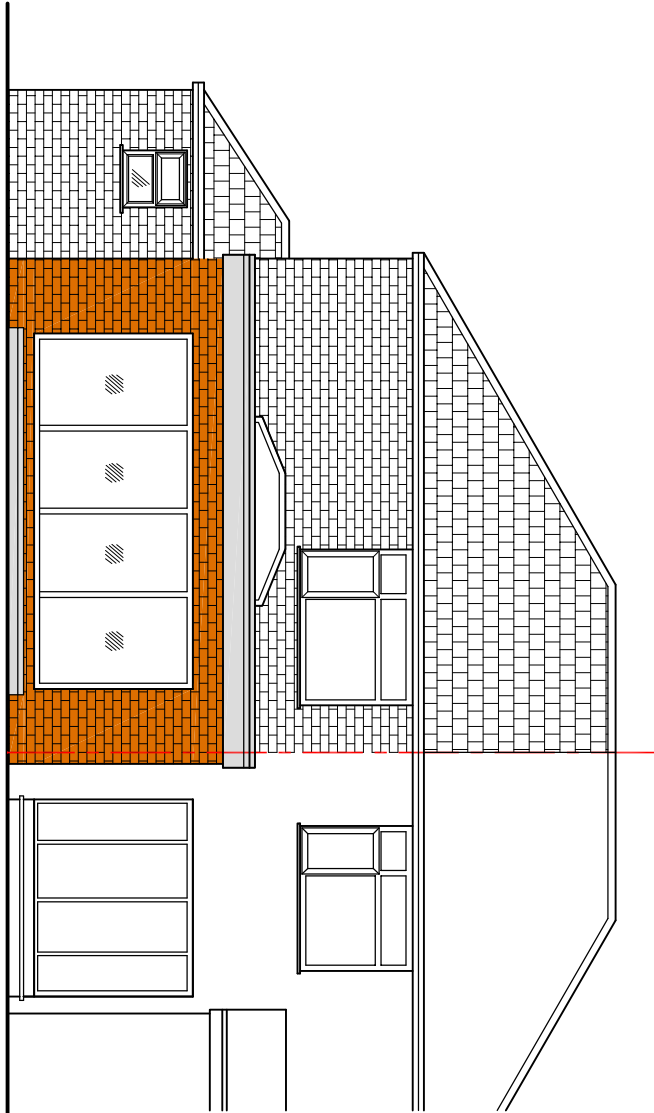


PROPOSED REAR ELEVATION  
Scale 1:100  
0 1000mm 3000mm  
2000mm 4000mm

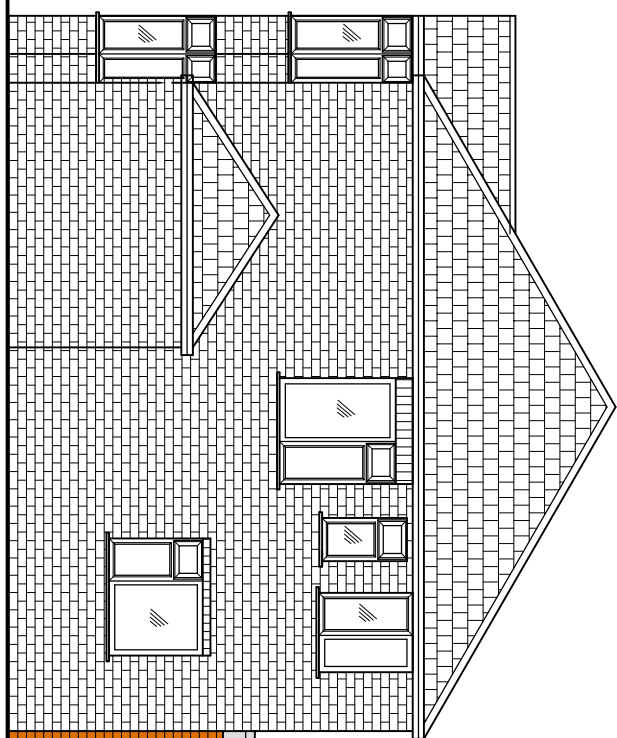


PROPOSED SIDE ELEVATION  
Scale 1:100  
0 1000mm 3000mm  
2000mm 4000mm

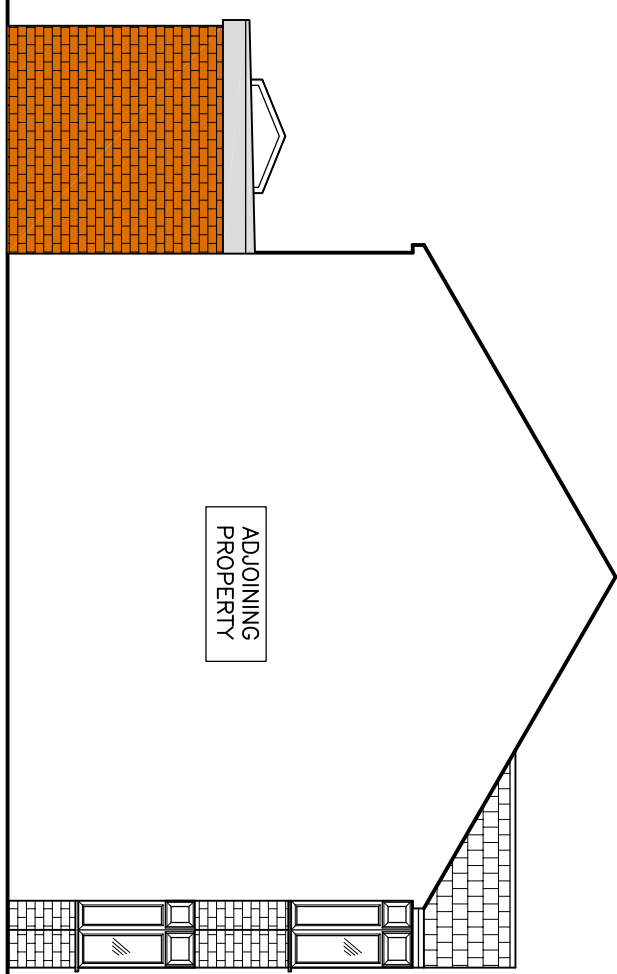


PROPOSED SIDE ELEVATION  
Scale 1:100  
0 1000mm 3000mm  
2000mm 4000mm

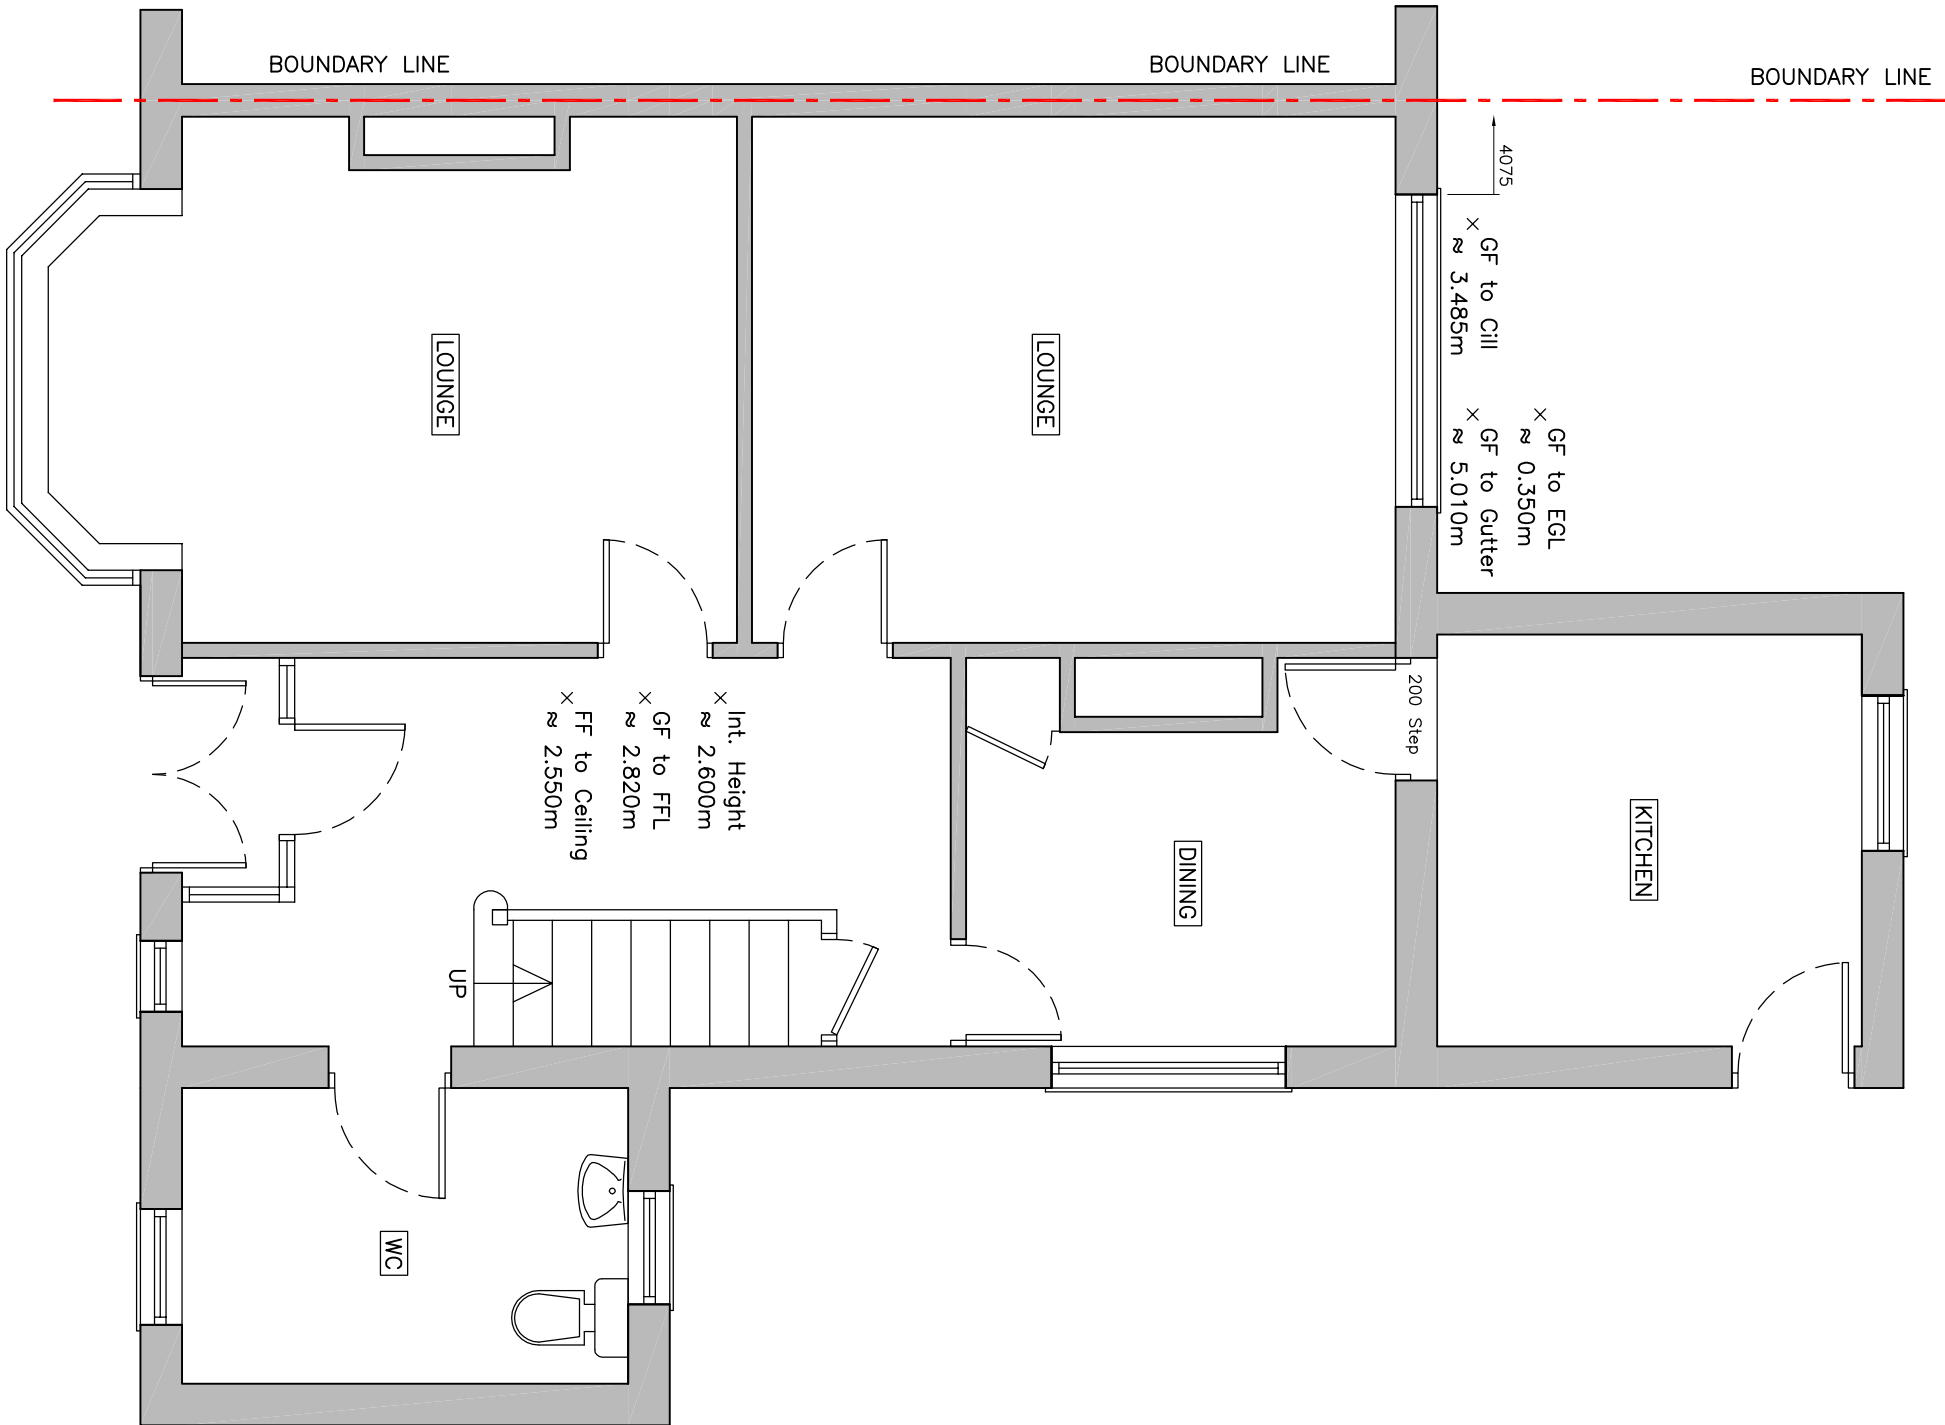


EXISTING GROUND FLOOR PLAN  
Scale 1:50  
0 500mm 1500mm  
1000mm 2000mm

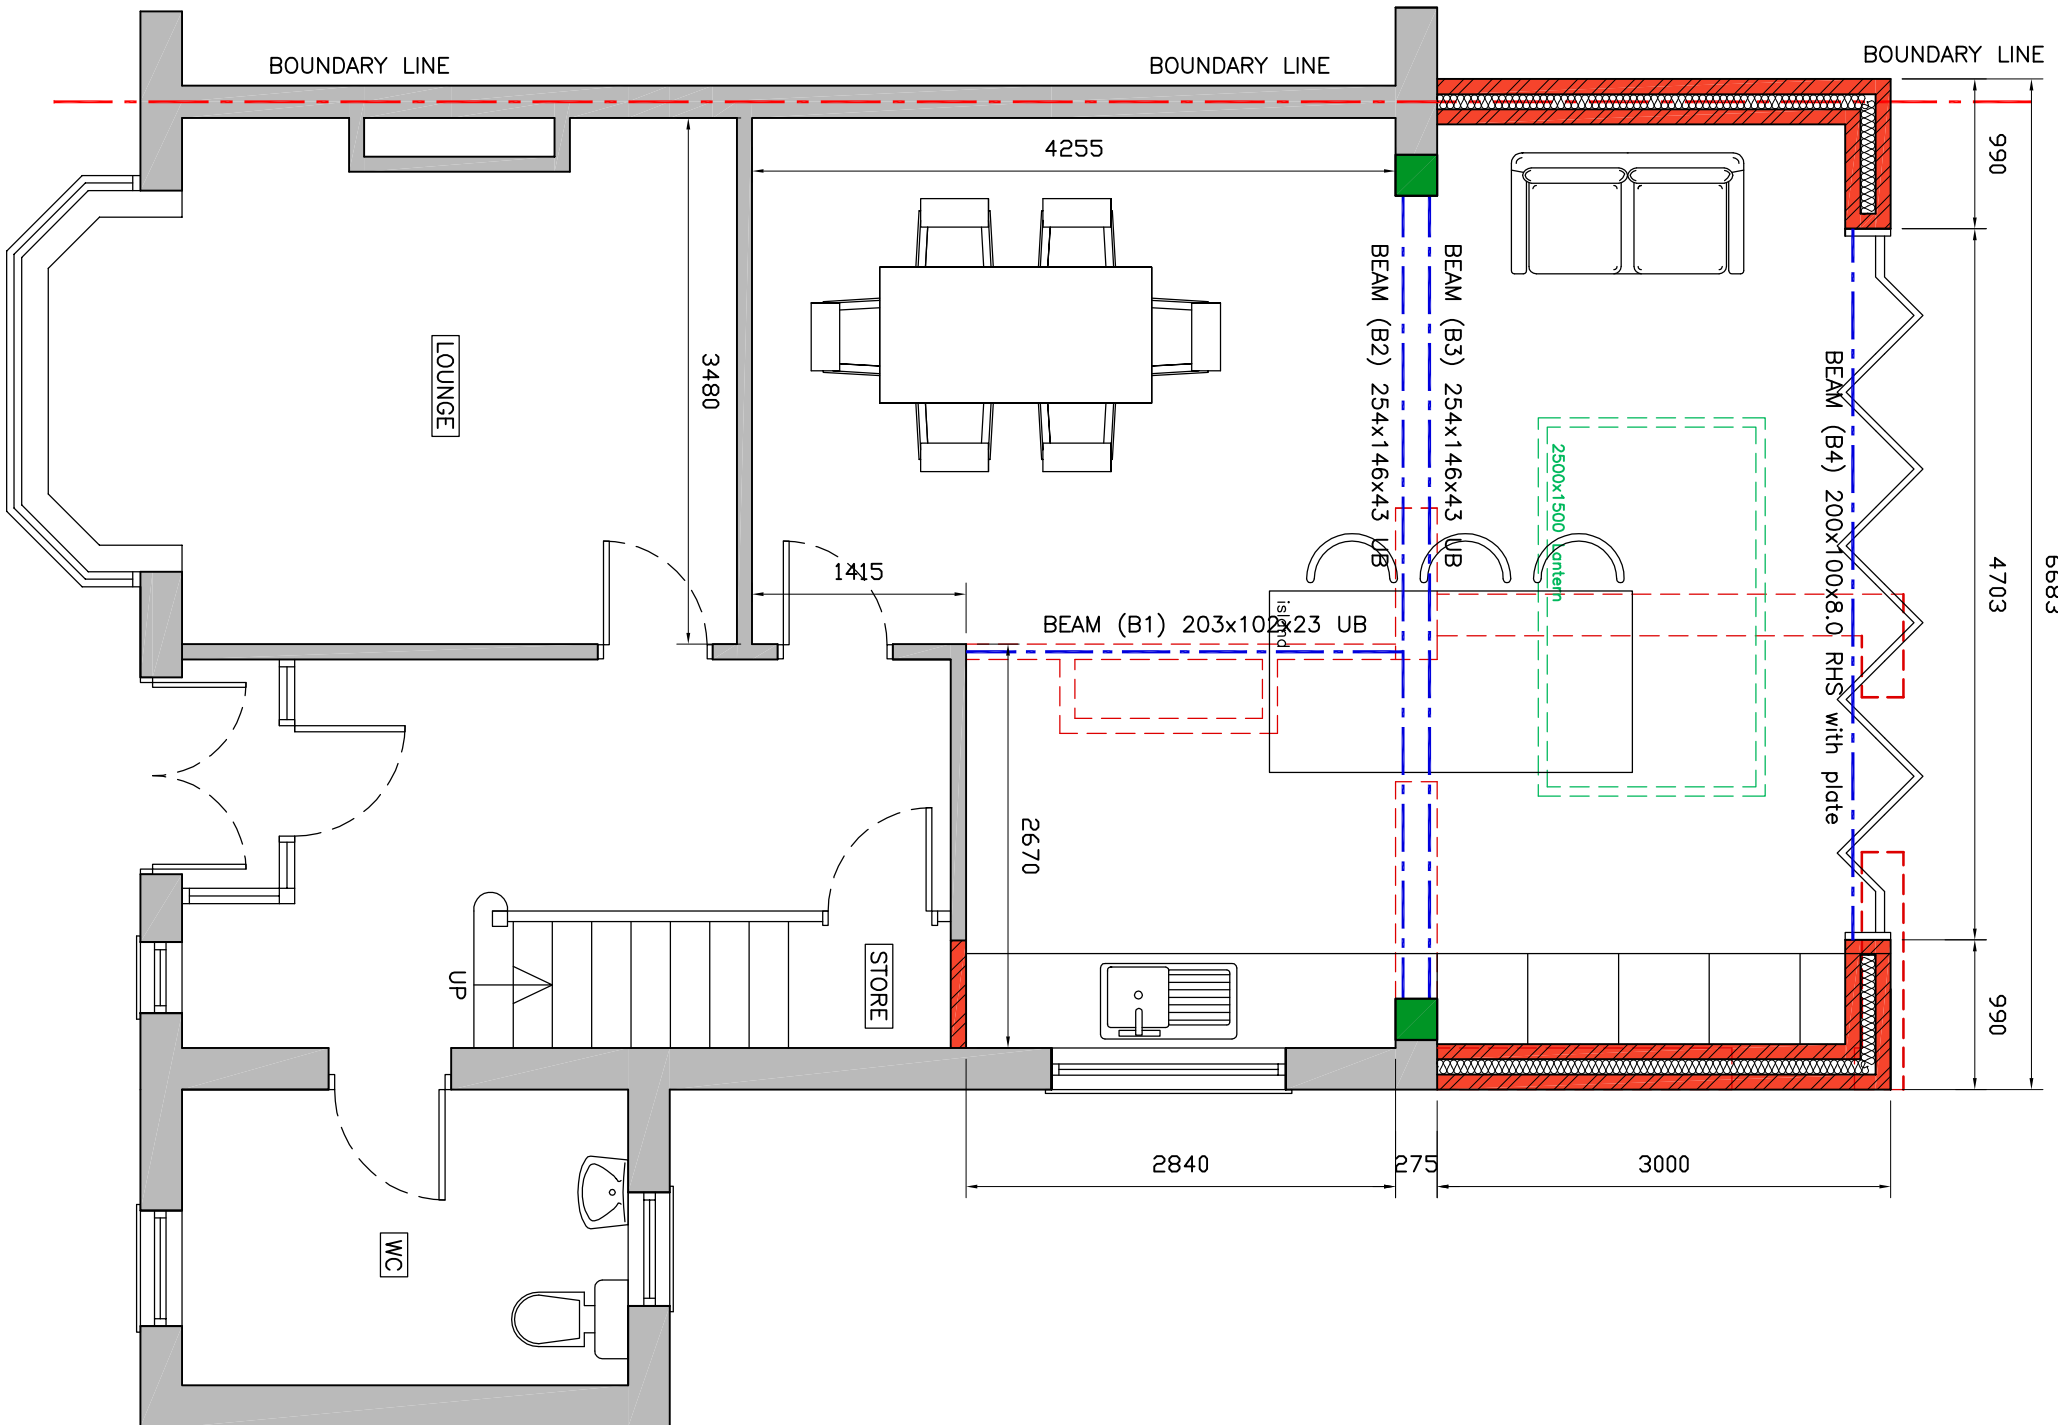

PROPOSED GROUND FLOOR PLAN  
Scale 1:50  
0 500mm 1500mm  
1000mm 2000mm

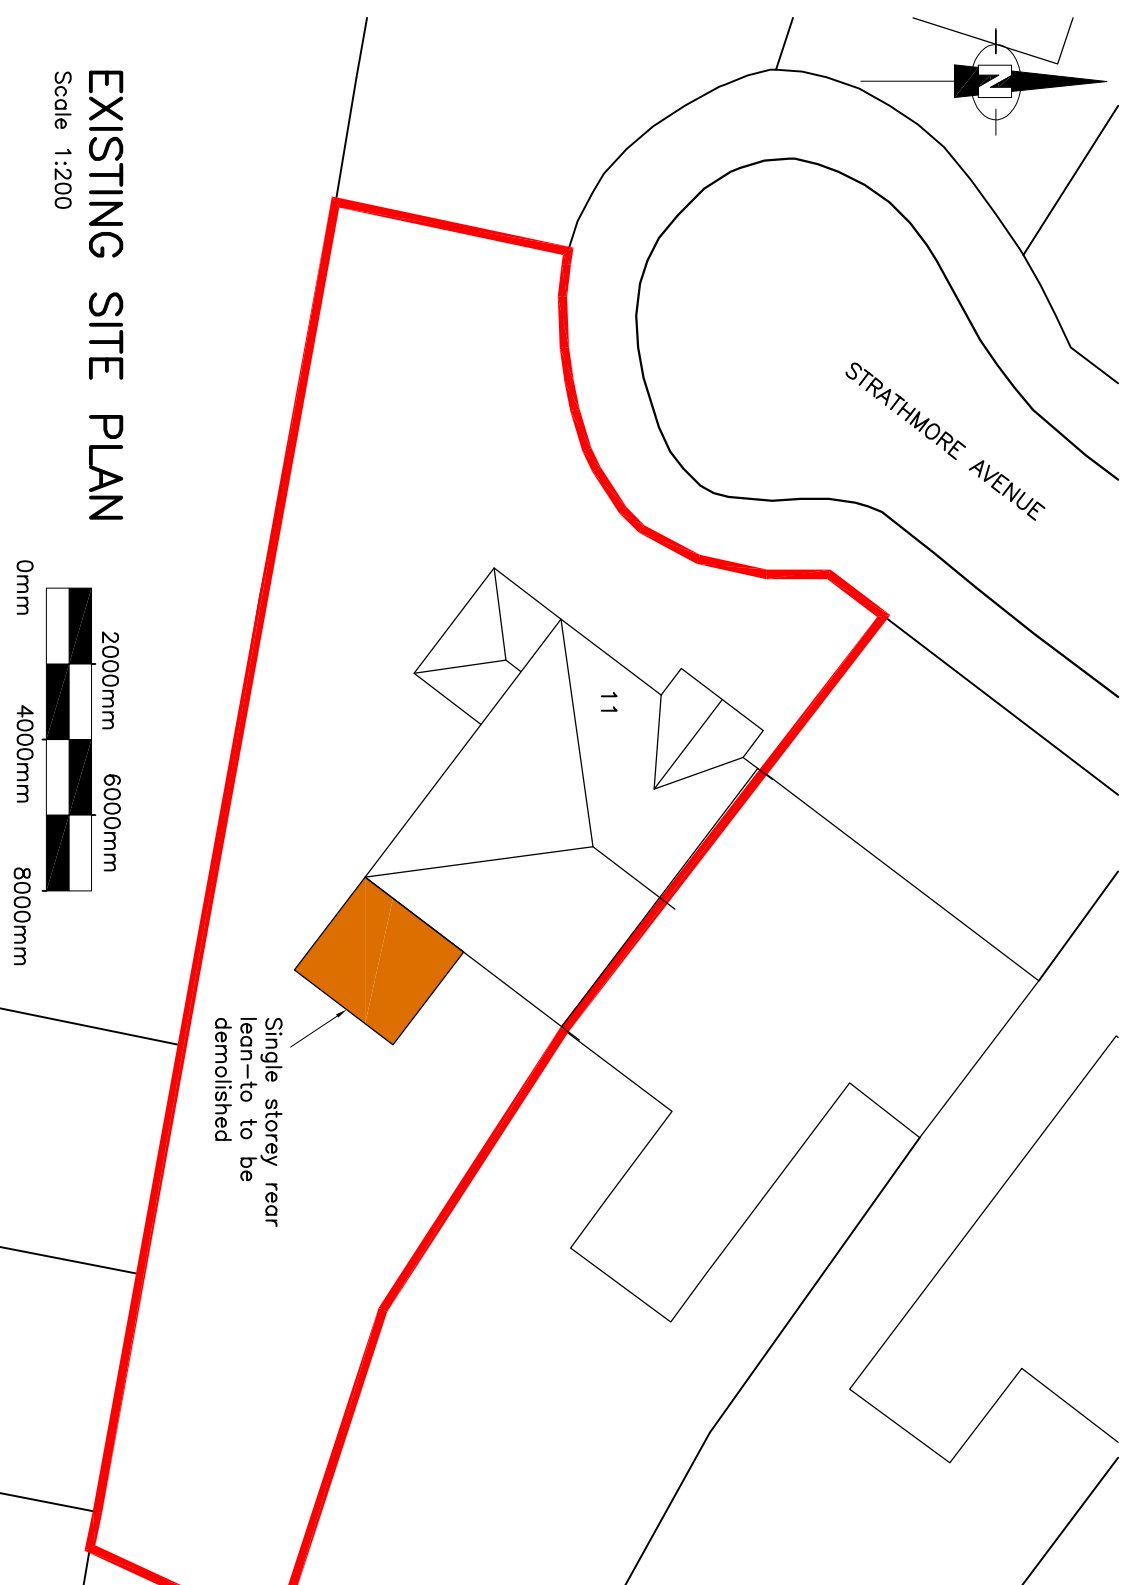


EXISTING SITE PLAN  
Scale 1:200  
0 2000mm 6000mm  
4000mm 8000mm

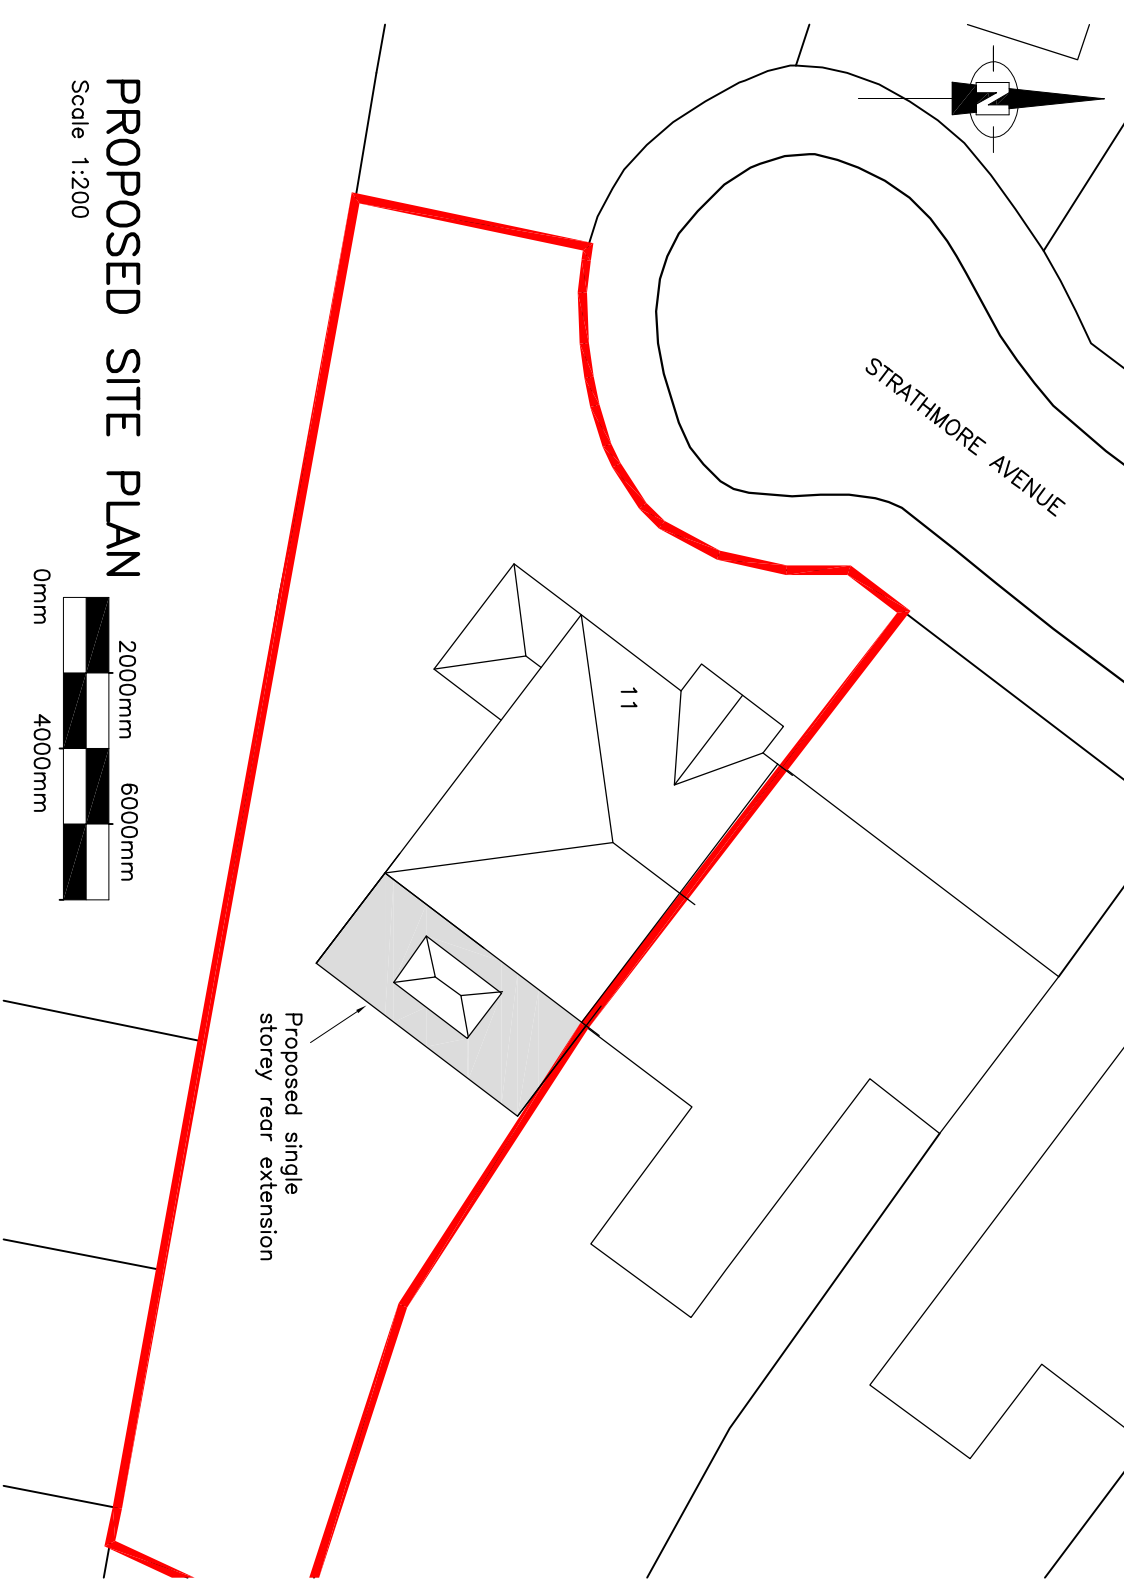

PROPOSED SITE PLAN  
Scale 1:200  
0 2000mm 6000mm  
4000mm 8000mm

PLANNING NOTES:  
ROOF:  
Dark grey GRP composite flat roof with roof lantern.  
WALLS:  
Facing Brickwork, wattle to match existing in style and colour.  
WINDOWS & DOORS:  
Windows & Doors to be white uPVC to match existing in style and colour.

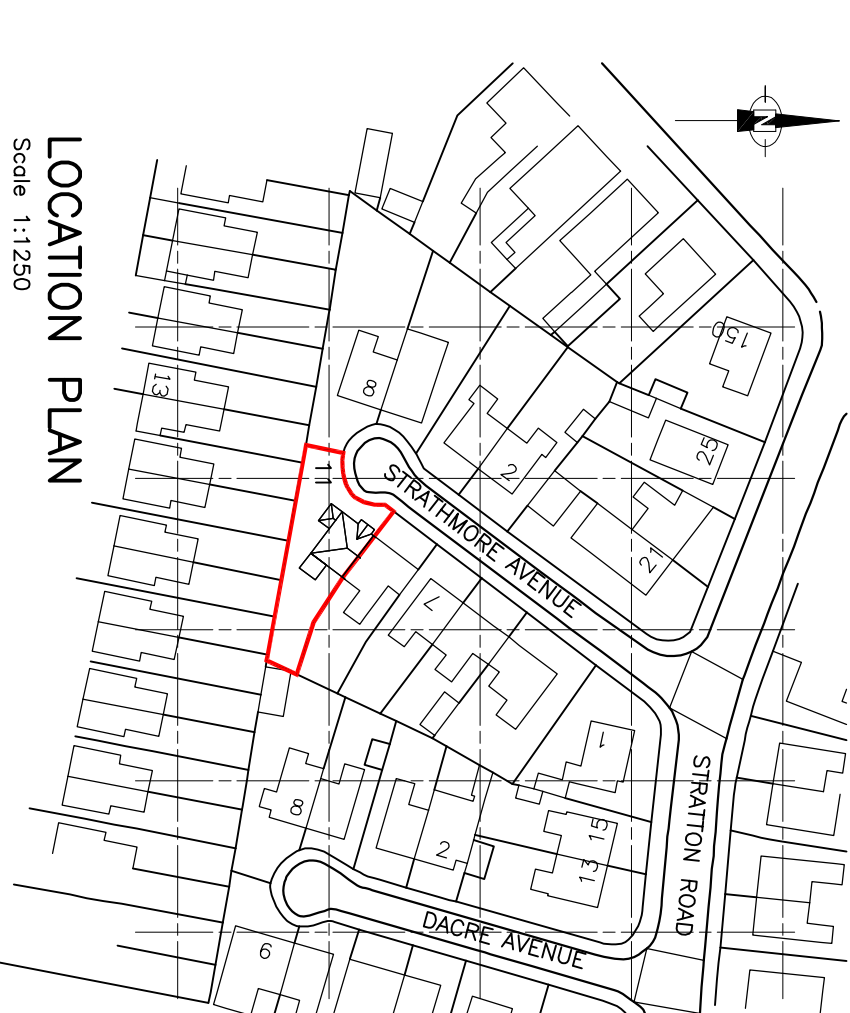

LOCATION PLAN  
Scale 1:1250  
0 10m 30m  
20m 40m

|   |                   |             |          |
|---|-------------------|-------------|----------|
| CLIENT   |                   |             |          |
| 11 STRATHMORE AVENUE<br>MANCHESTER<br>M16 0BU   |                   |             |          |
| PROJECT   |                   |             |          |
| PROPOSED SINGLE STOREY<br>REAR EXTENSION   |                   |             |          |
| TITLE   |                   |             |          |
| EXISTING AND PROPOSED<br>PLANS AND ELEVATIONS   |                   |             |          |
| THE COPYRIGHT OF THIS DRAWING AND DESIGN IS OWNED BY T&S DESIGN. NO PART OF THIS DRAWING OR DESIGN MAY BE REPRODUCED OR TRANSMITTED IN ANY FORM OR BY ANY MEANS WITHOUT THE WRITTEN APPROVAL OF T&S DESIGN. |                   |             |          |
| REV   | DESCRIPTION       | DATE        | BY       |
| A   | FIRST ISSUE       | 16-02-2024  | JS       |
| B   | GENERAL REVISIONS | 22-02-2024  | JS       |
| C   | GENERAL REVISIONS | 26-02-2024  | JS       |
| CHECKED   |                   |             |          |
| A.C   | Feb 2024          | R.S         | As shown |
| PROJECT No.   |                   | DRAWING No. | 01       |
| TS10982   |                   | REV C       |          |

**T&S**  
CIVIL & STRUCTURAL ENGINEERS  
PRESTON  
www.tandsdesign.co.uk  
t.s@tandsdesign.co.uk