

Scale Bars				TO BE USED ONLY AS GUIDANCE			
1:100	mm	1000	2000	3000	4000	5000	
1:200	mm	500	1000	1500	2000	2500	
1:500	M	5	10	15	20	25	
1:1250	M	10	20	30	40	50	70

NOTES

- All dimensions and levels are to be checked on site.
- Any discrepancies are to be reported to the architect before any work commences
- This drawing shall not be scaled to ascertain any dimensions. Work to figured dimensions only.
- This drawing shall not be reproduced without express written permission from AEW.
- Title overlay drawings and ownership boundaries are produced using all reasonable endeavors. AEW cannot be responsible for the accuracy or scale discrepancy of base plans supplied to them.
- All works are to be undertaken in accordance with Building Regulations and the latest British Standards.
- All proprietary materials and products are to be used strictly in accordance with the manufacturers recommendations.

This drawing contains the following model files: -
12481-AEW-04-XX-M3-A-0004


CDM 2015

Client notified of duties:
Principal Designer:

Unless noted below, all known hazards have been highlighted on the drawing:

Drawing based on Revit Survey model provided by Output Precision, model ref: 0922-OP-AEW Welcomb St_Man College_building_B, received 17/10/22

Existing Steelwork and Grid Line setting out based on survey model above

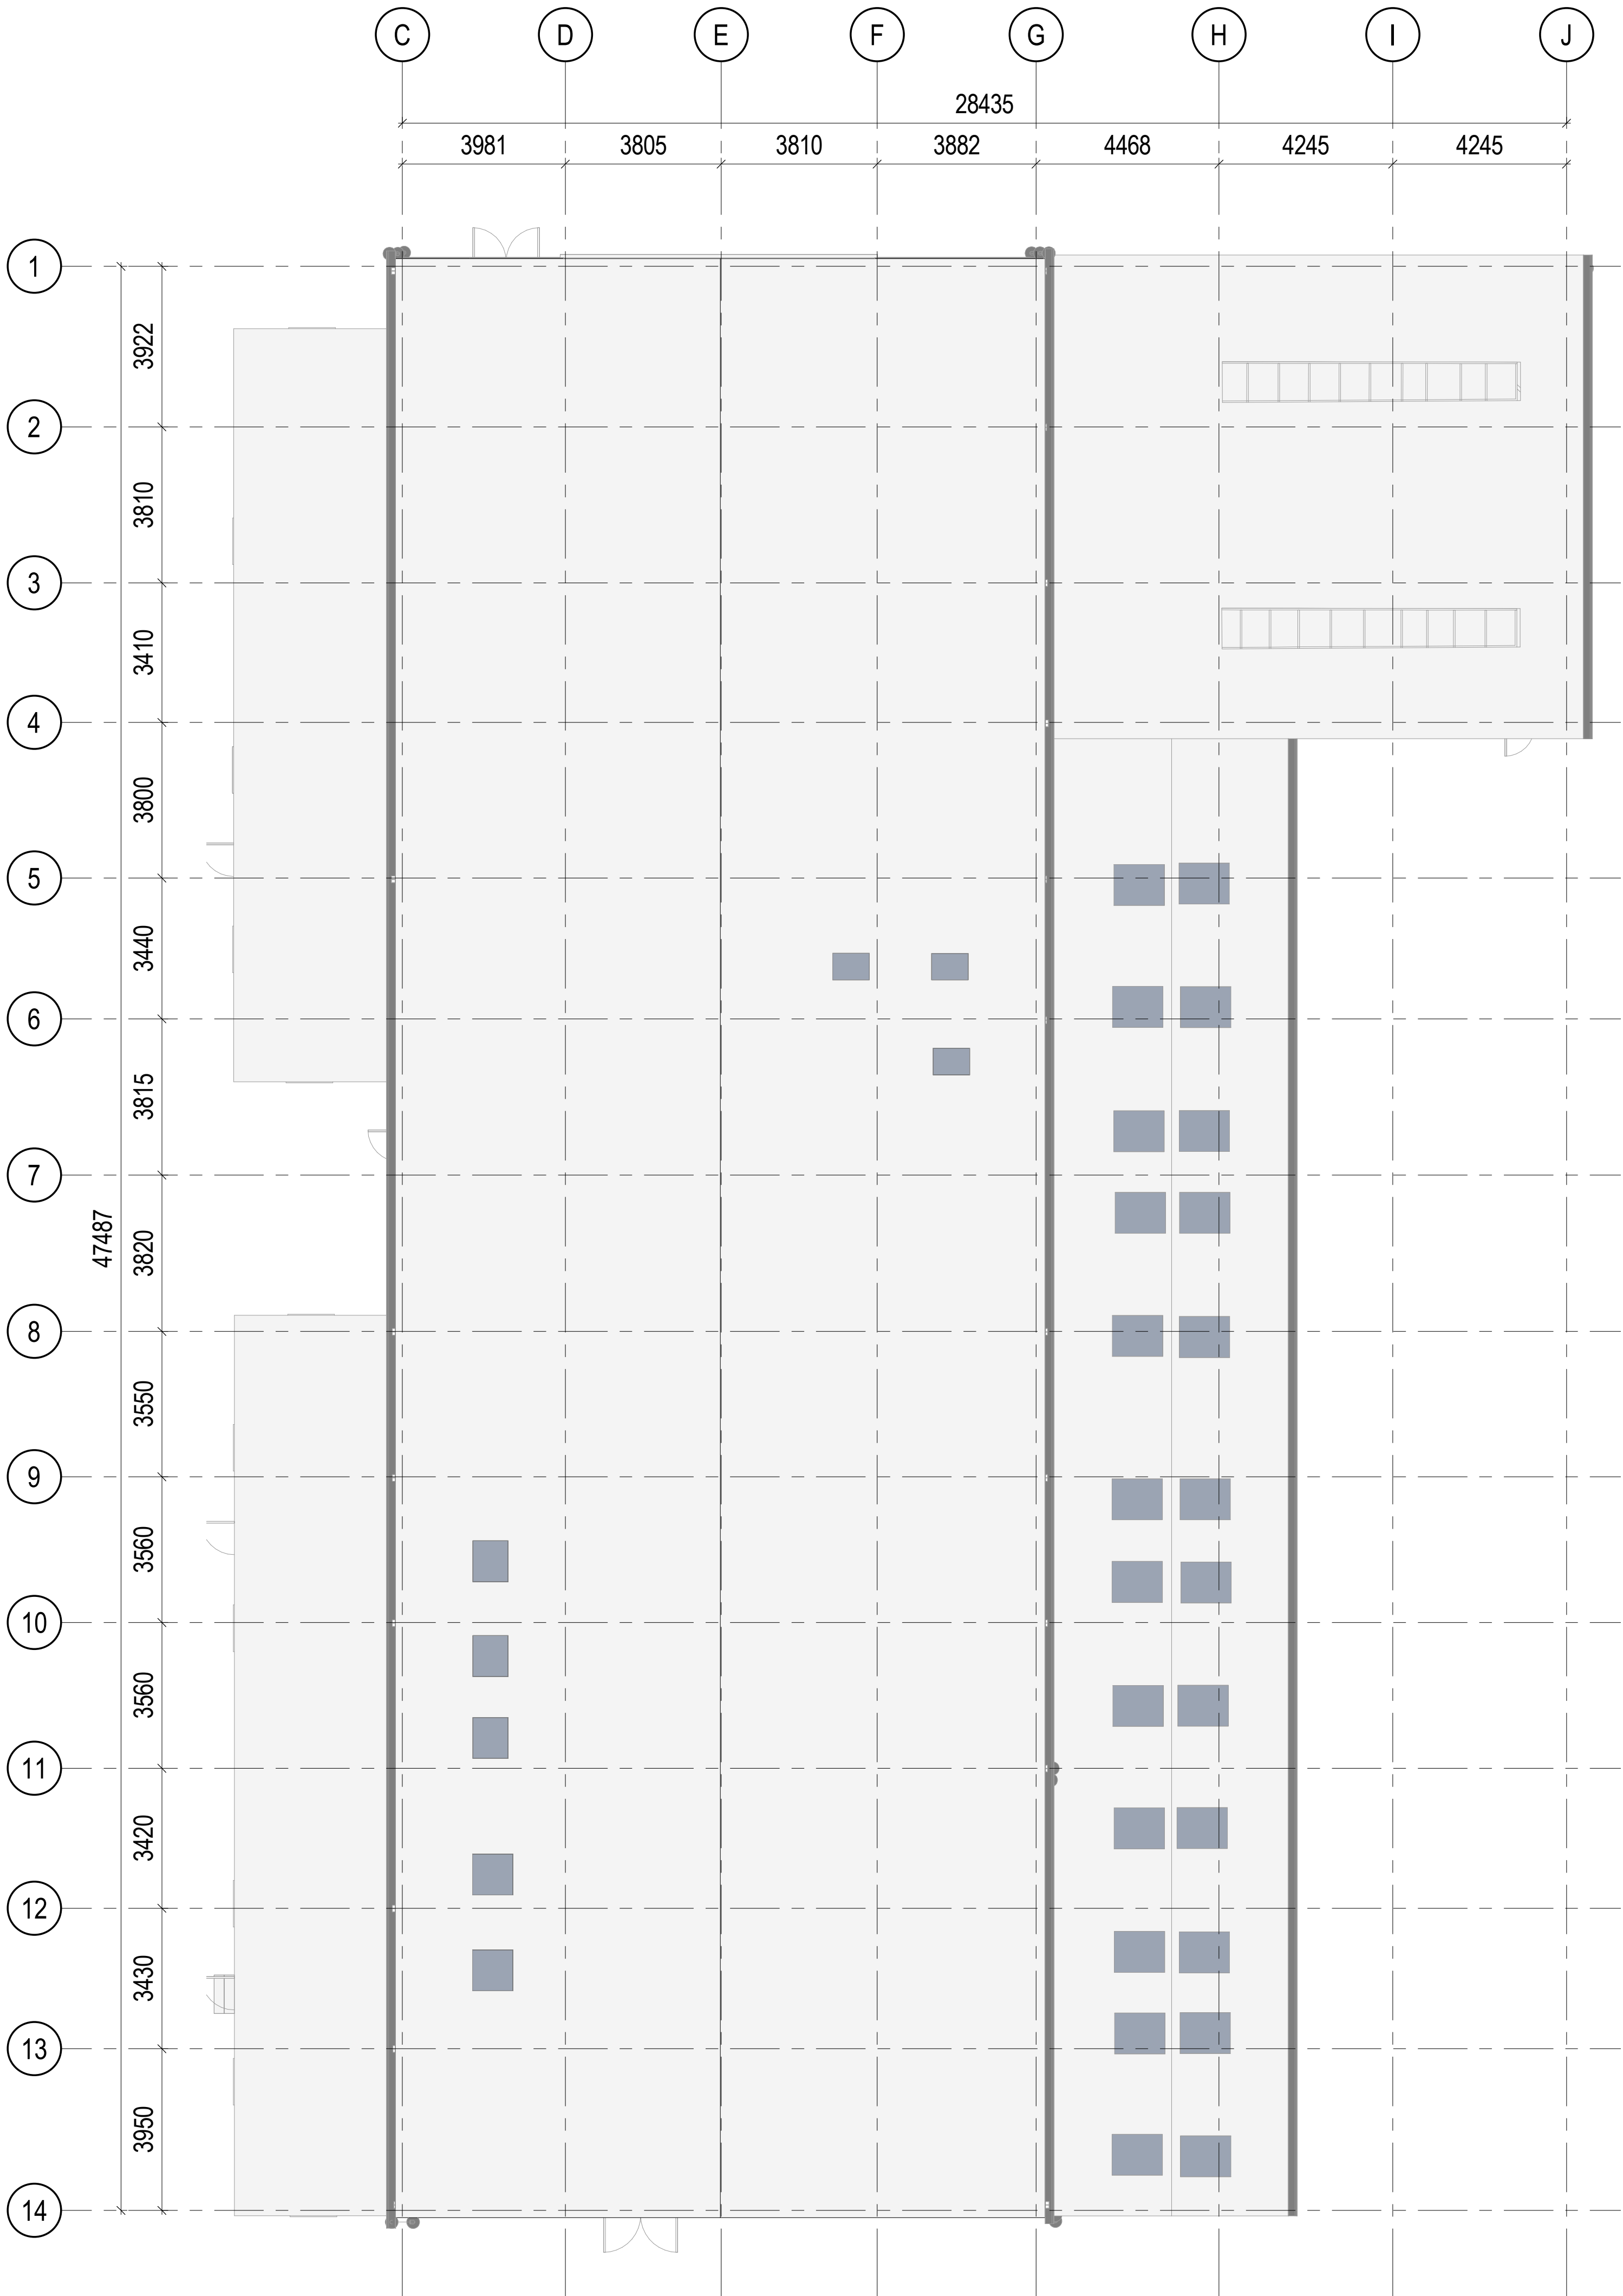

Existing Roof Plan

Scale @ 1 : 100

P01	09/11/22	Planning Issue	HN	SS
Rev	Date	Description	Drawn by	Checked By
Status	Purpose of Issue			
S3	For Information			
drawing stage				
Planning				
client				
Network Space				
project				
Warrington, Welcomb Street				
drawing title				
Unit 4 Existing Roof Plan				
date				
11/04/22				
drawn				
HN				
scale @ A1				
1 : 100				
checked				
SS				

Rev

P01

Dwg No

12481-AEW-04-RF-DR-A-0545

project

drawing title

Unit 4 Existing Roof Plan

date

11/04/22

drawn

HN

scale @ A1

1 : 100

checked

SS

aew architects

0161 214 4370

www.aewarchitects.com

aew