

This drawing is copyright.
Do not scale off dimensions.
All dimensions to be checked on site by contractor.
Contractor to report any dimensional discrepancies,
errors or omissions prior to commencing on site.

NOTE:
DO NOT SCALE OFF DRAWING REFER TO INDICATED DIMENSIONS ONLY.

DRAWING TO BE READ IN CONJUNCTION WITH SHP SPECIFICATION.


INDICATIVE DETAILS TO ILLUSTRATE VISUAL INTENT ONLY. ALL TO CONTRACTORS DESIGN.

ALL DETAILS TO BE COORDINATED WITH ADJACENT TRADES AND SE AND M/E ENGINEER DETAILS.


THE CONTRACTOR IS RESPONSIBLE FOR MEETING THE SPECIFIED PERFORMANCE CRITERIA.

SIGN TYPE 02

FOR DETAILS REFER TO DOCUMENT:
11743-SQUARE GARDENS EXTERNAL SIGNAGE - C01 -
BLOCK AB

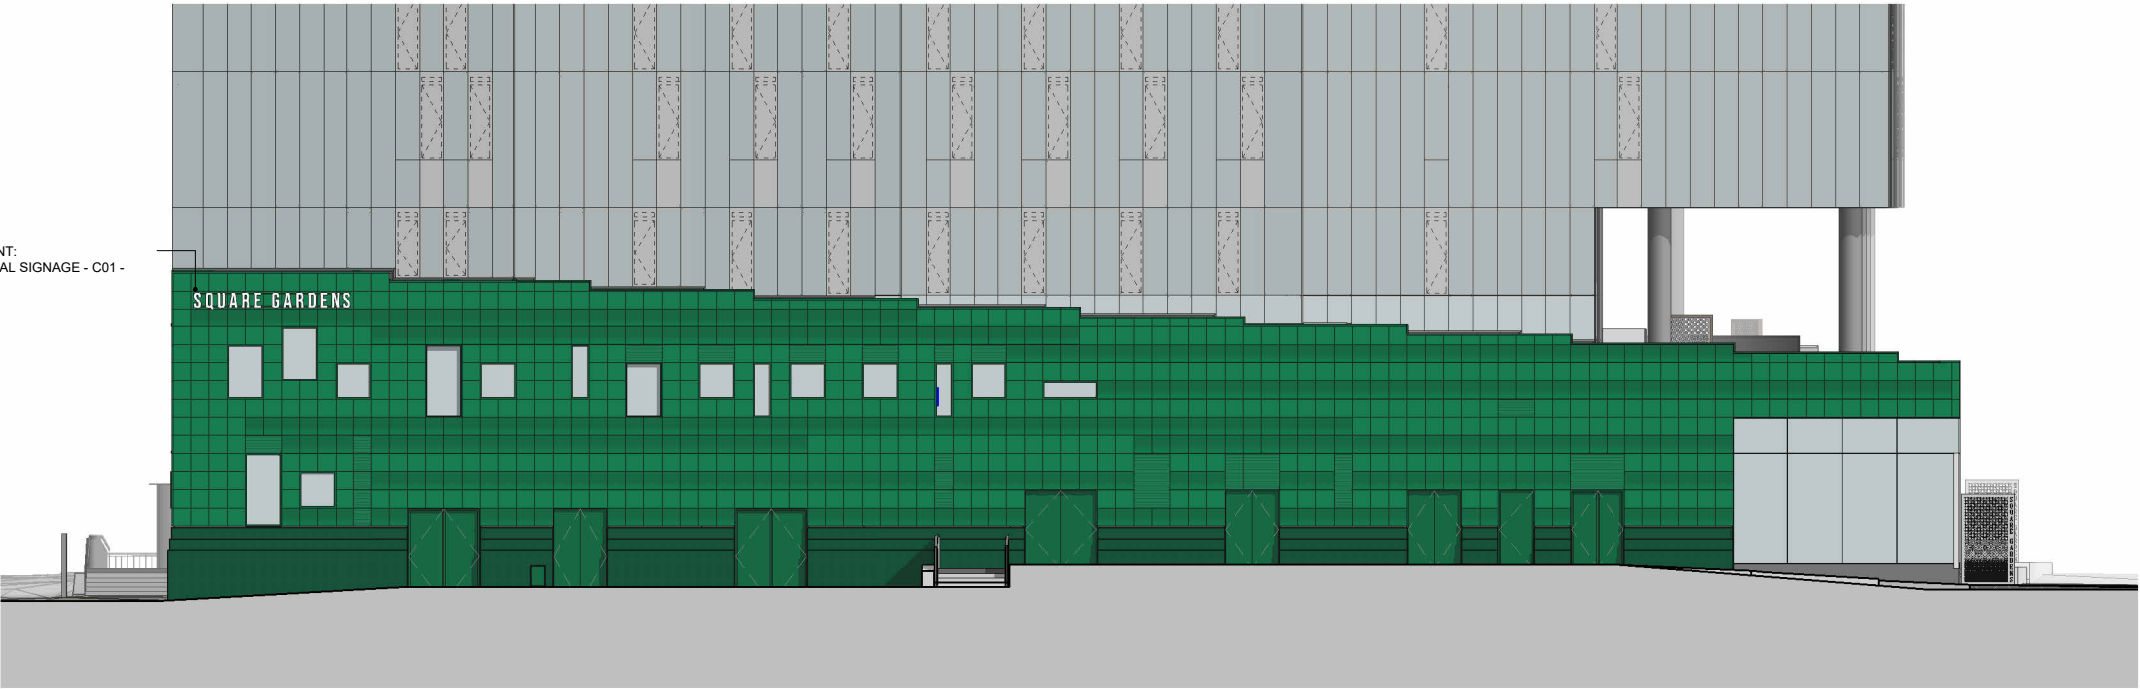


North Elevation

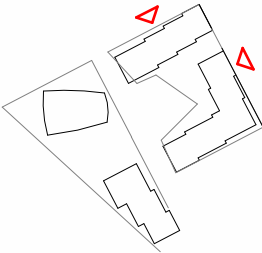

SIGN TYPE 03

FOR DETAILS REFER TO
DOCUMENT:
11743-SQUARE GARDENS
EXTERNAL SIGNAGE - C01 -
BLOCK AB

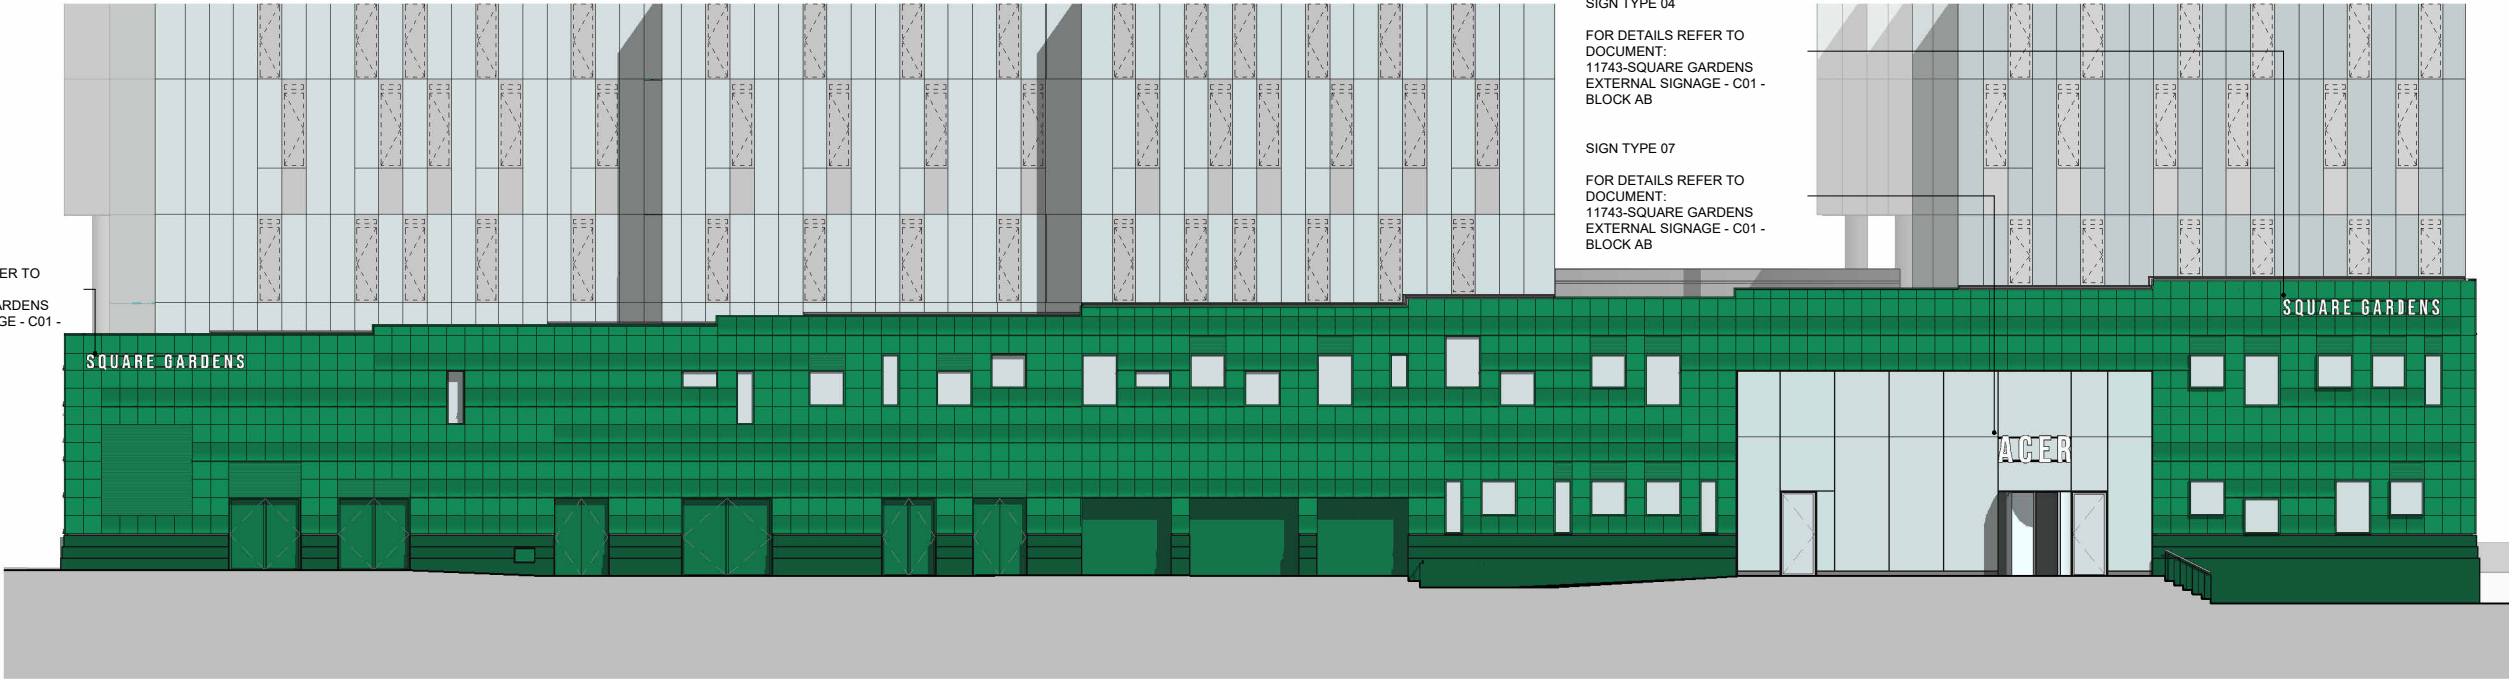

East Elevation

SIGN TYPE 04

FOR DETAILS REFER TO
DOCUMENT:
11743-SQUARE GARDENS
EXTERNAL SIGNAGE - C01 -
BLOCK AB

SIGN TYPE 07

FOR DETAILS REFER TO
DOCUMENT:
11743-SQUARE GARDENS
EXTERNAL SIGNAGE - C01 -
BLOCK AB

Rev	Date	Description
-	14-03-2024	FIRST ISSUE



Project Title

First Street South
Manchester

Drawing Title

Site Wide
North & East Elevation
External Signage

Status		FOR INFORMATION	
Job No	Scale	10266	1 : 250@A3
SHP Drawing Code	Project - Zone - Role - Uniclass 1.4 - Type - Location - Series	10266-Z0-A-G491-EL-XX-001	-

simpsonhaugh

Manchester
+44 (0)161 835 2345

London
+44 (0)20 7549 4000