



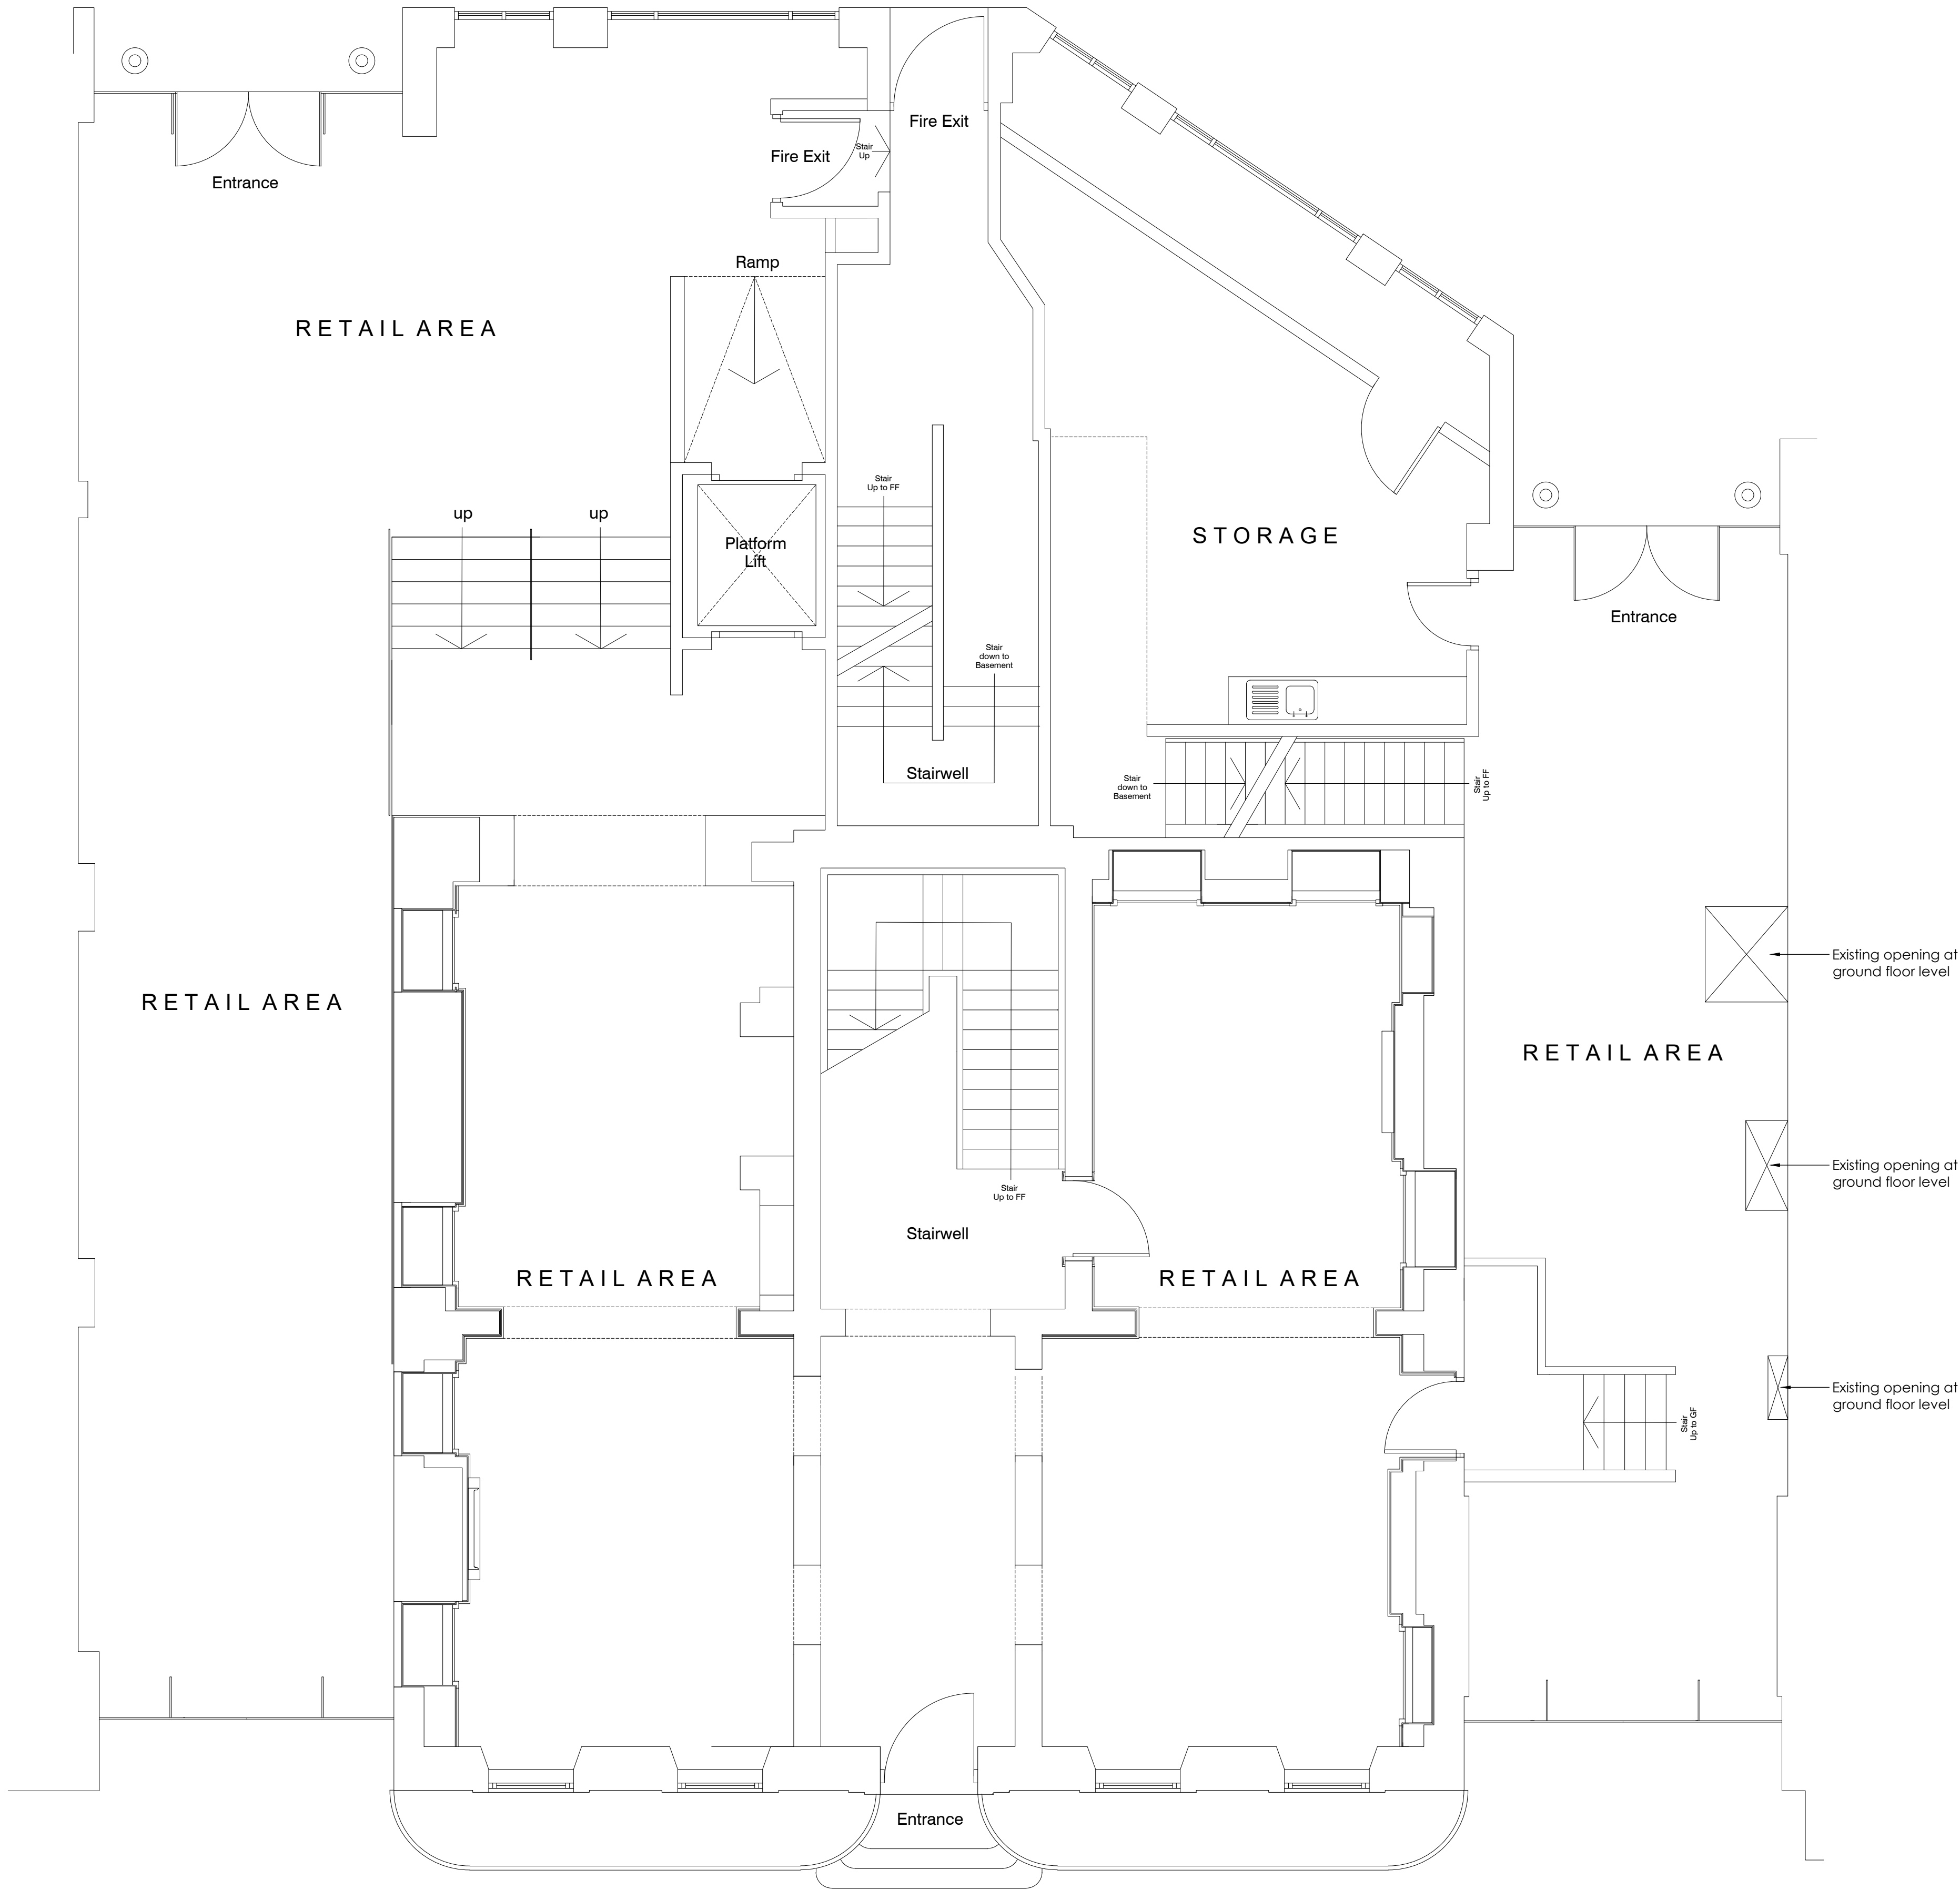

EXISTING GROUND FLOOR PLAN SHOWING EXISTING OPENINGS
(Scale 1:50@A1 1:100@A3)

 

C02	Scale bar added.	AB	BF	26.07.24
C01	Construction Issue.	AB	BF	23.07.24

Rev	Description	By	Checked	Date
-----	-------------	----	---------	------

Stage : **CONSTRUCTION** Status : **A5**

ACIES

RSK

An RSK company

FOURWAYS HOUSE

57 HILTON STREET

MANCHESTER

M1 2EJ

Tel : 0161 260 1369

www.aciesgroup.co.uk

Client : **DTZ Investors**

Project : **35 King Street,
Manchester**

Drawing : **Existing Ground Floor Plan
Showing Existing Openings**

Scales : A1 @ 1:50		A3 @ 1:100		Date : July '24	
Job No : 1060		Drawn : AB		Checked : BF	
		Approved : CAO			
Drawing No.				Rev.	
1060-ACIES-XX-00-D-S-1000				C02	