



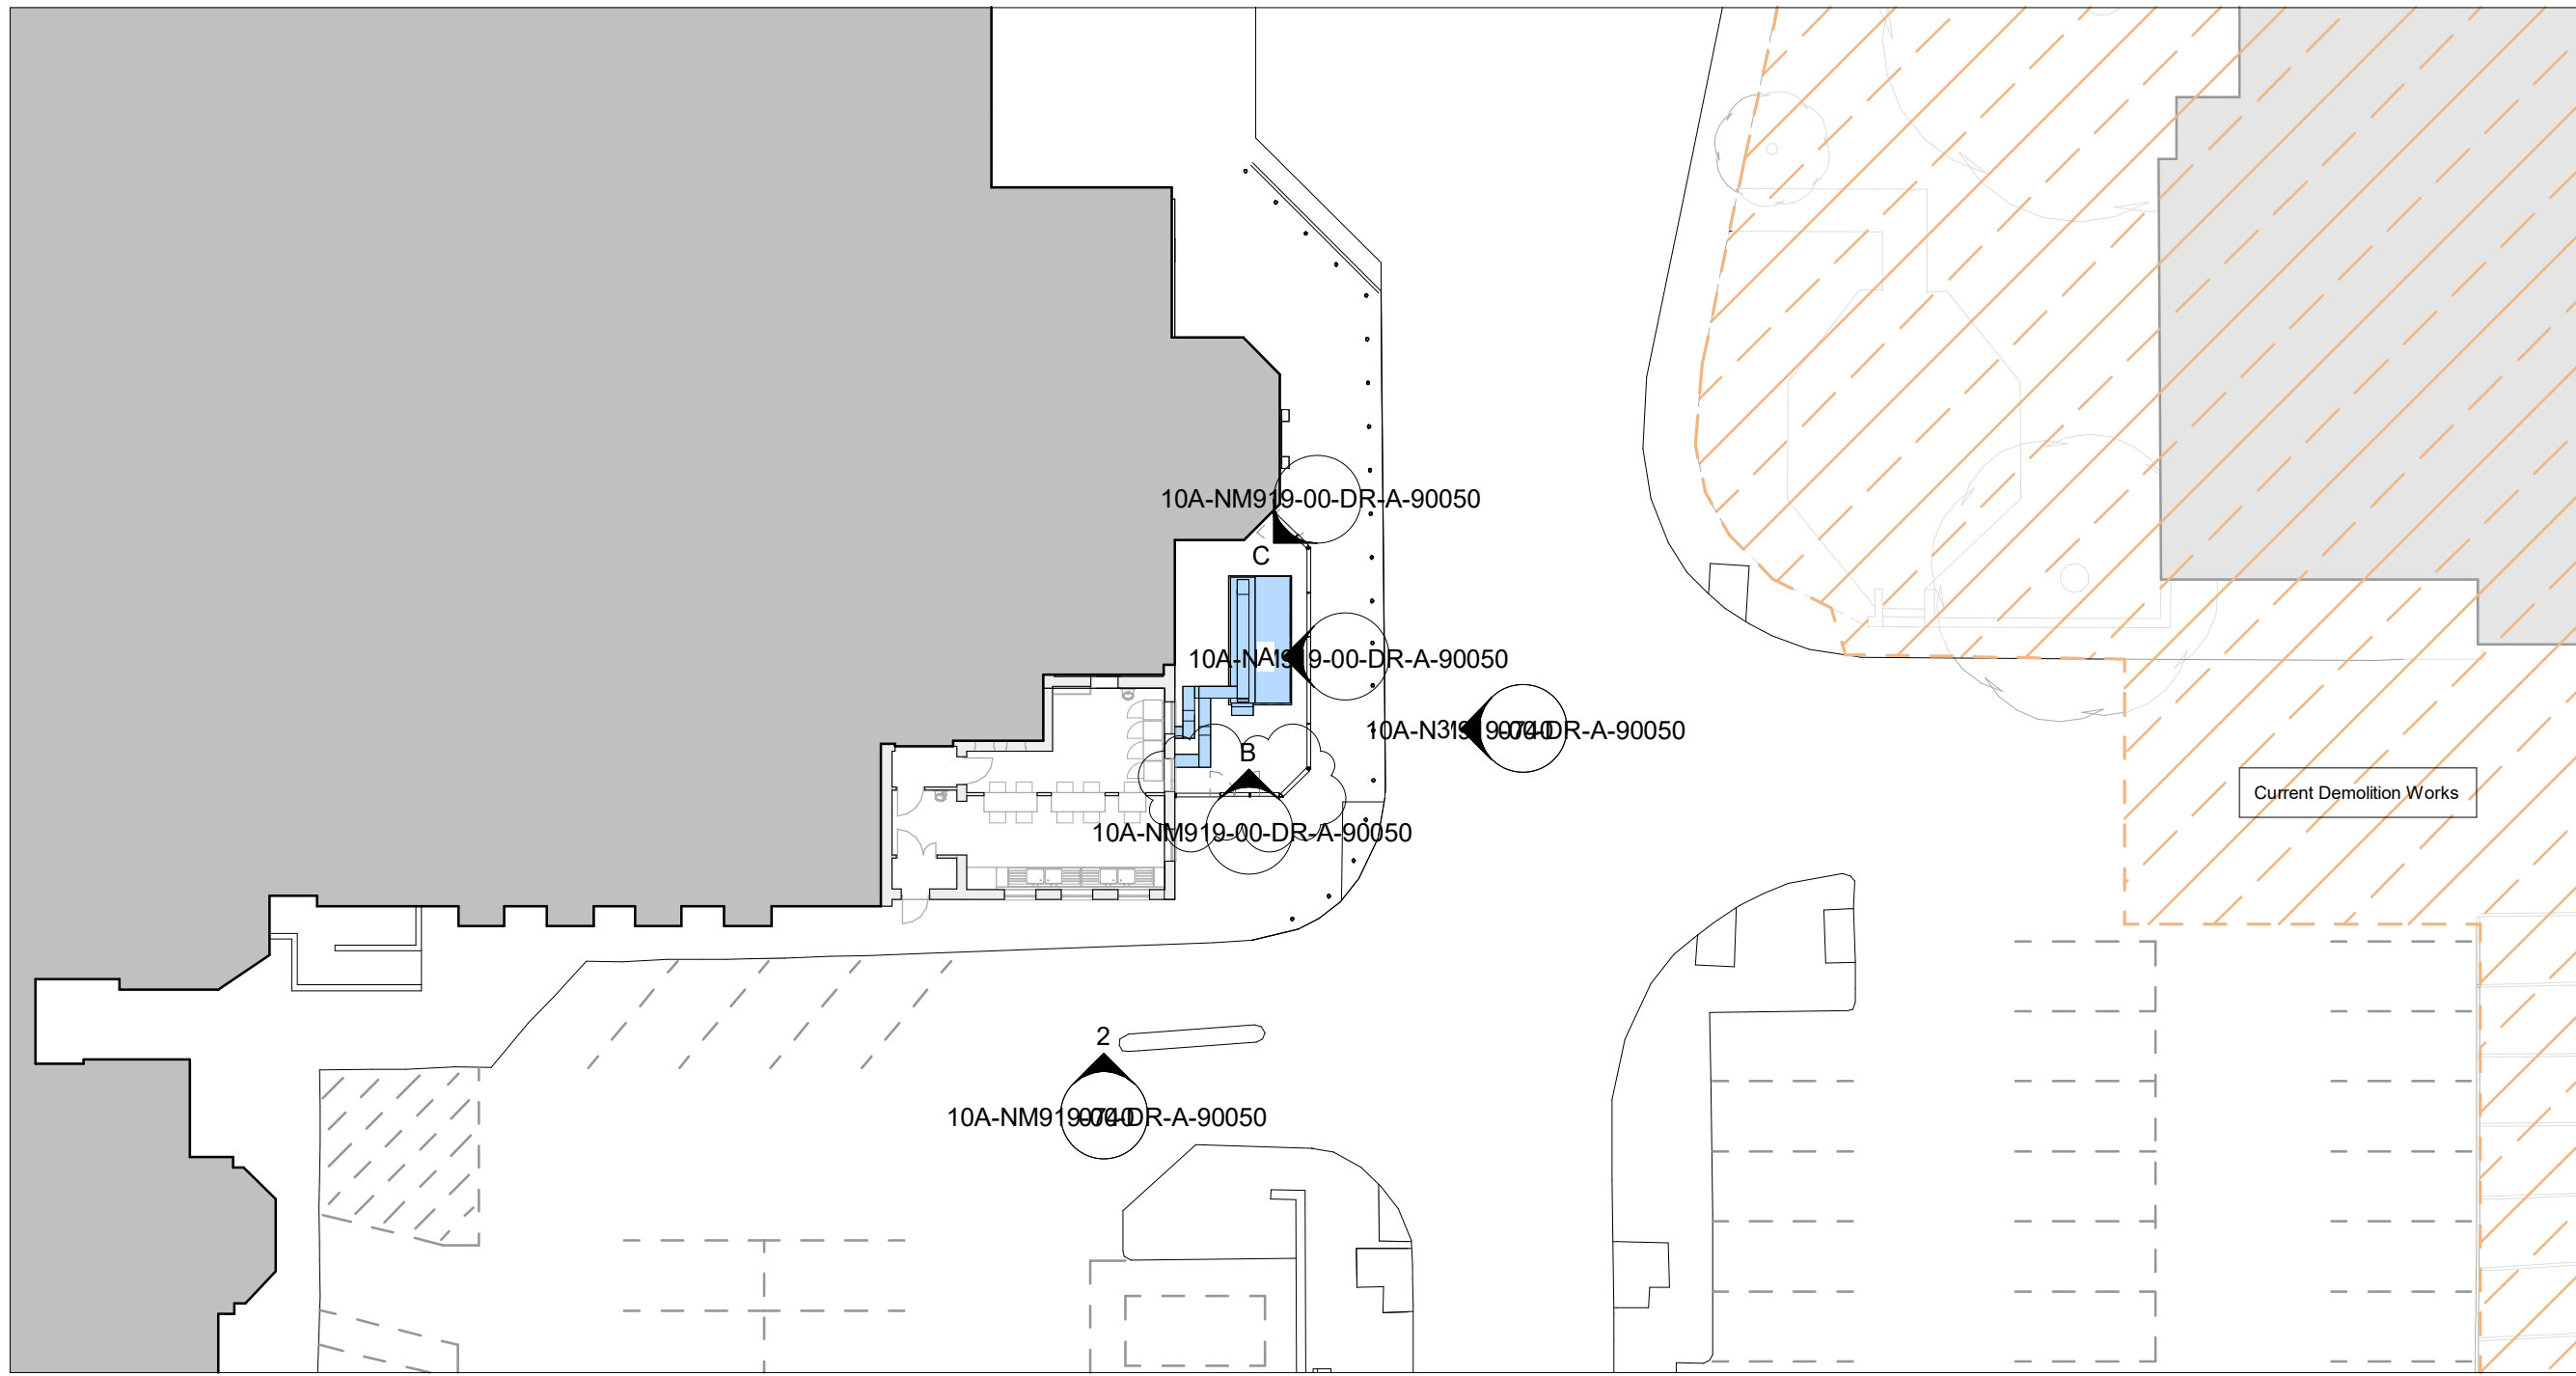

1 Level 0 - Site Plan

1:250

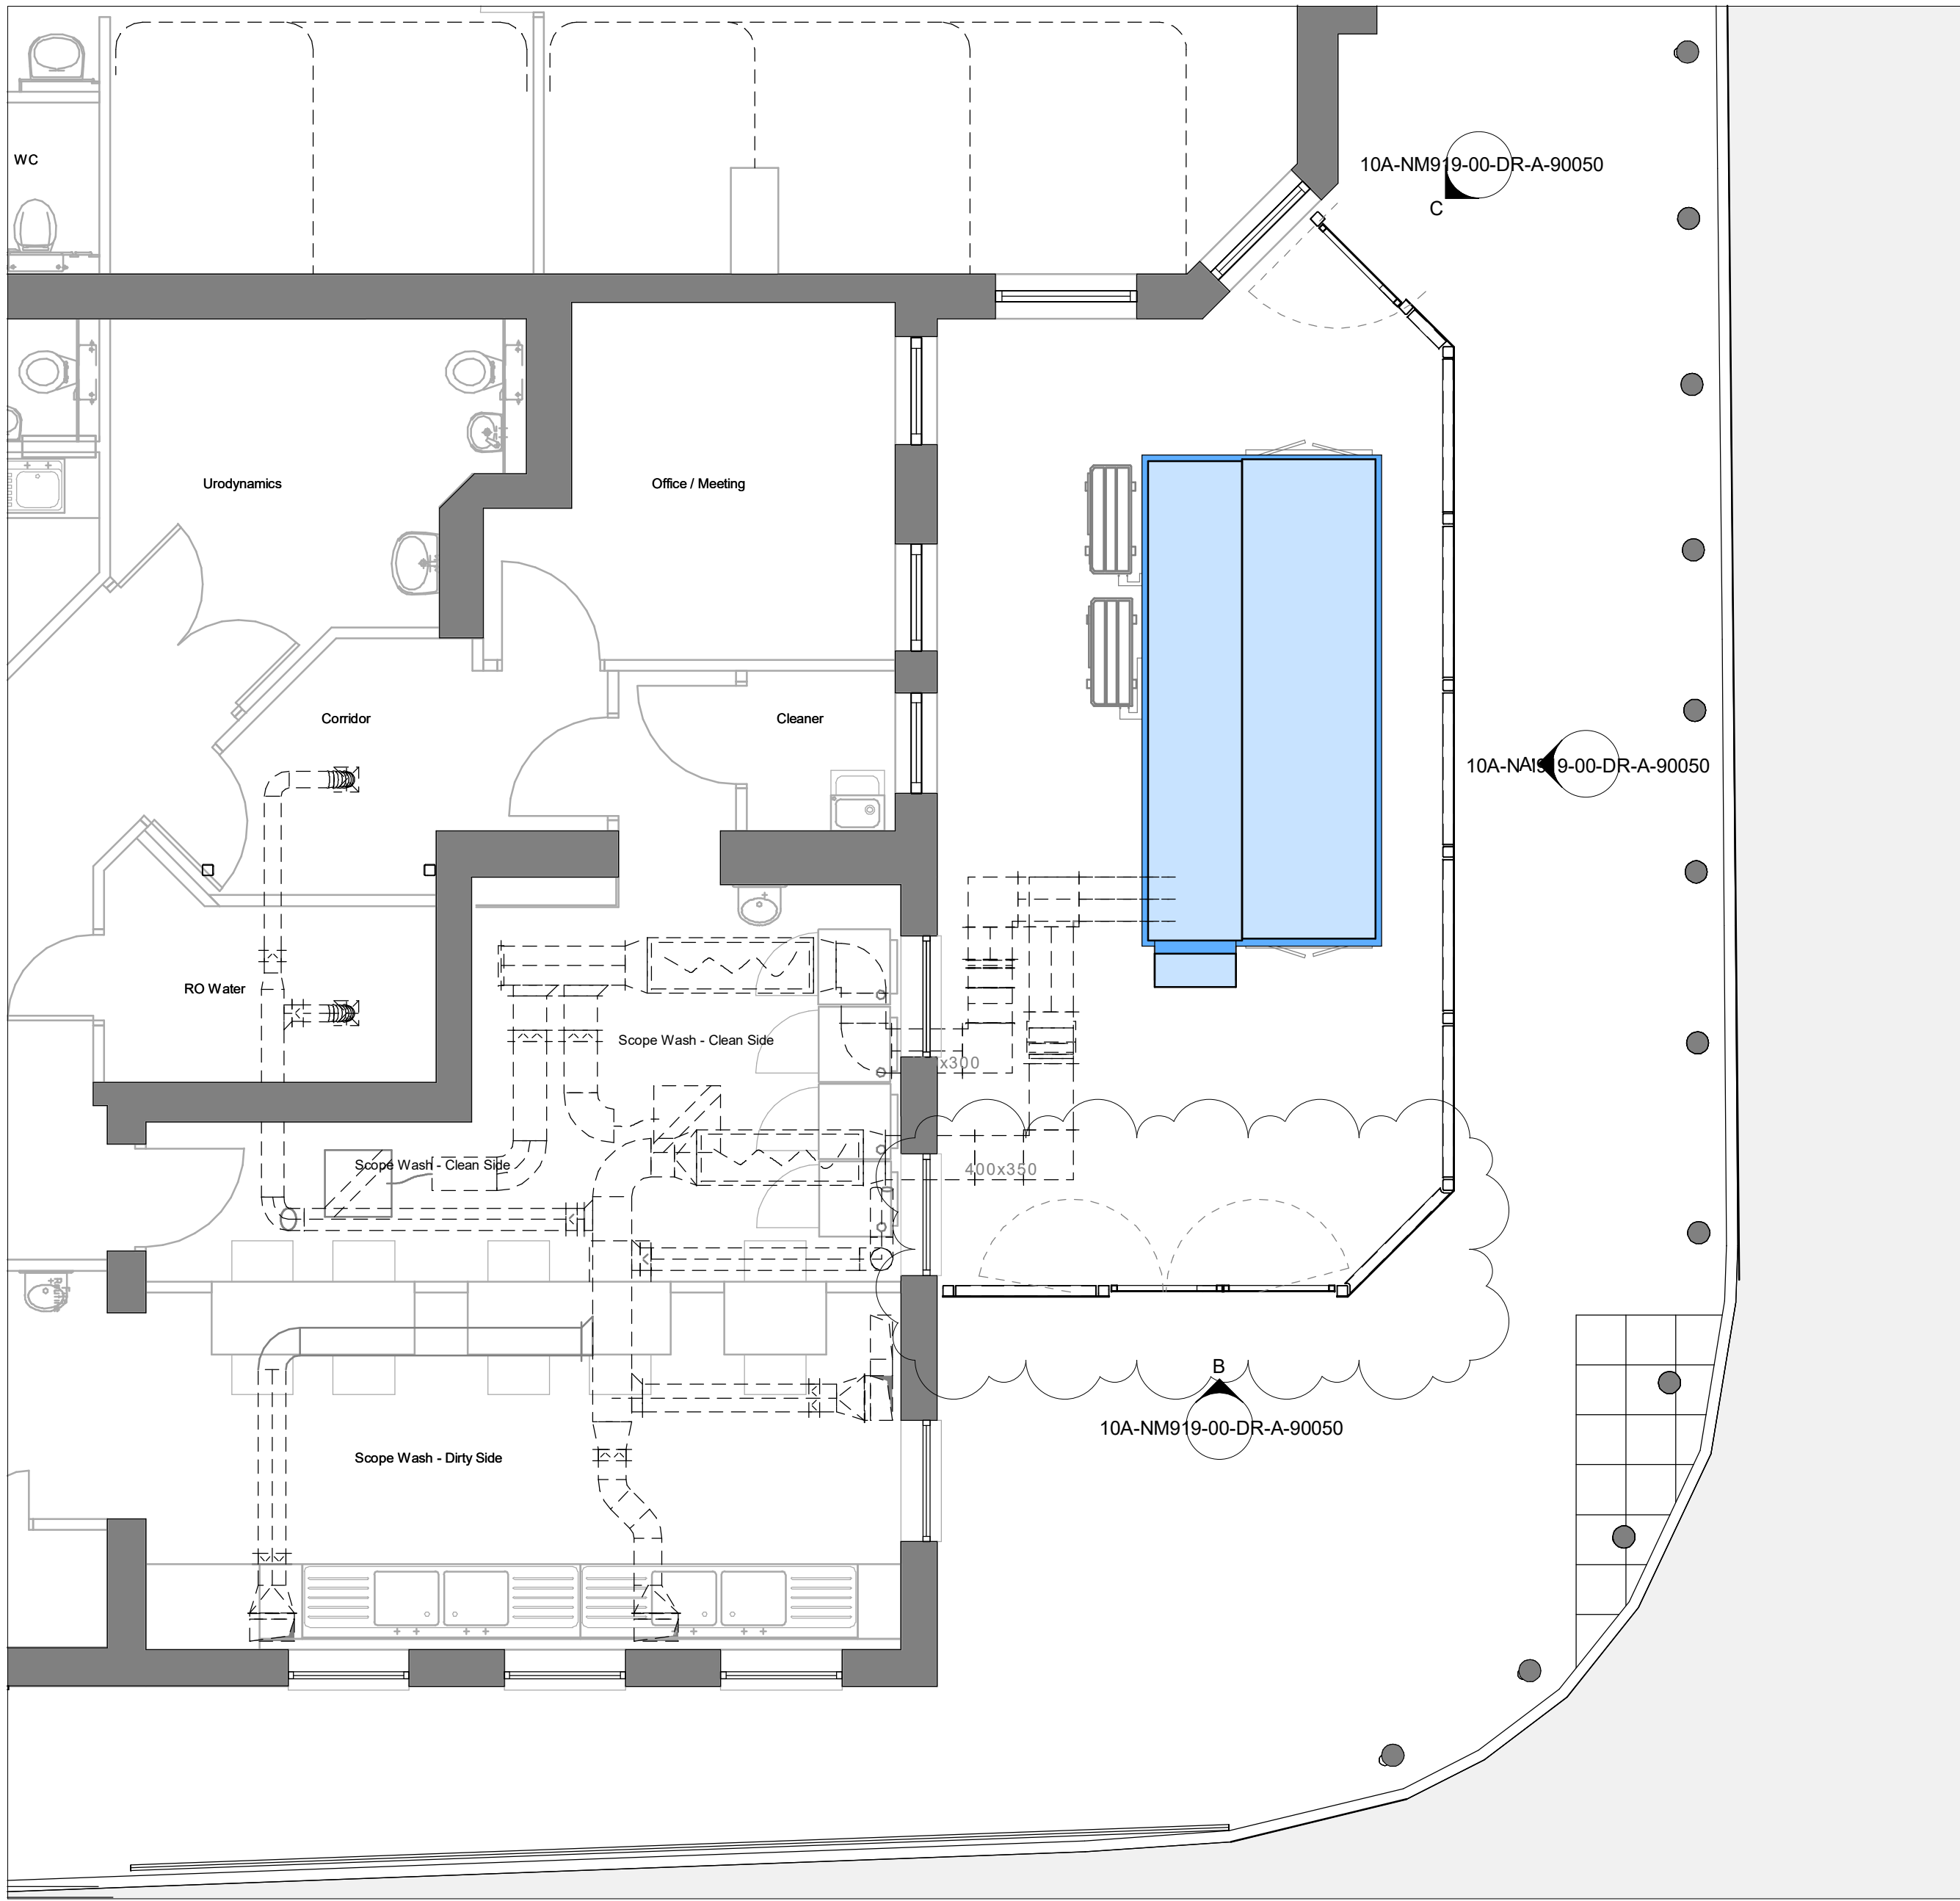


2 Level 0 - Ground Floor Plan

1:50

This drawing is copyright. Do not scale dimensions from this drawing "If in doubt ask". This drawing is to be read in conjunction with all other relevant drawings and specifications. All discrepancies on this drawing are to be reported to the architect. Do not modify any element of this drawing. Use drawing only for purpose(s) issued.



3 3D Perspective

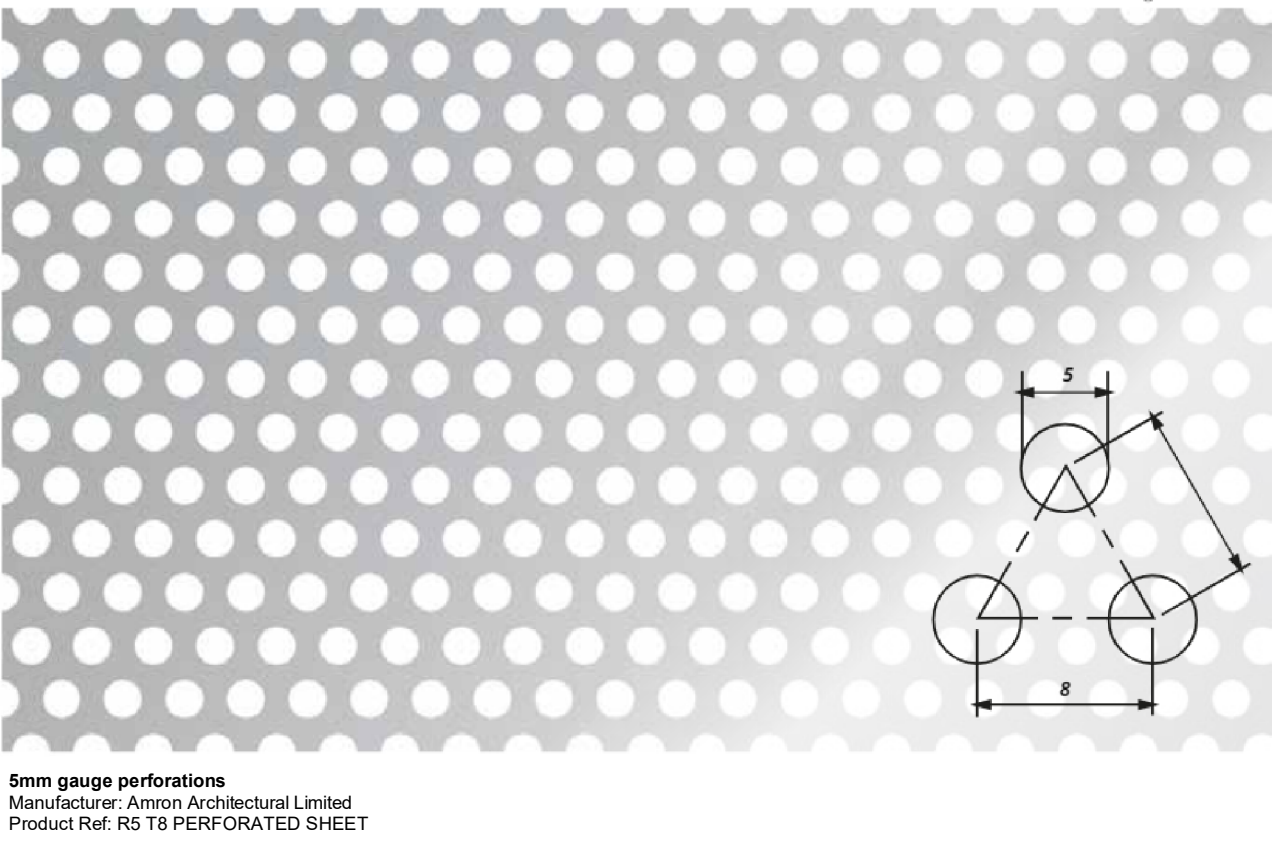

Panels for AHU Screening



Rev Revision Notes
P1 First Issue
P2 Updated panel specification
P3 Fencing updated

NMED-10A-V9-00-DR-A-9001-P3

Client: Manchester University NHS Foundation Trust
Project: NMGH Endoscopy
Job No.: 22086
Date: 04/04/24
BIM Model: NMED-10A-M3
QA: ASG MJQ
Scale: As indicated@A1
Drawing: External Fencing Details
Rev notes: Fencing updated

NMED-10A-V9-00-DR-A-9001-P3