




South Facing Front Elevation
Scale 1:100

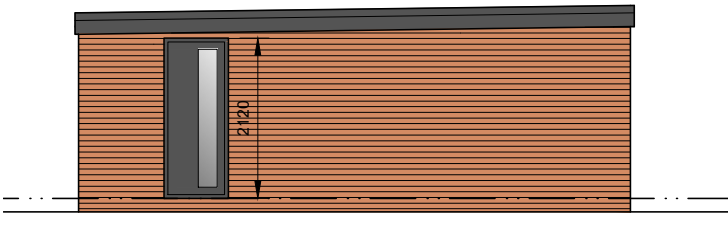

West Facing Side Elevation
Scale 1:100

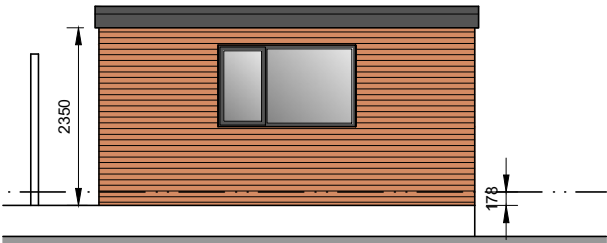

North Facing Rear Elevation
Scale 1:100

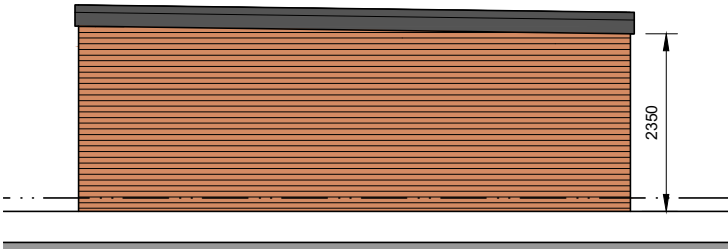


East Facing Side Elevation
Scale 1:100


Conway Architectural Design shall have no responsibility for any use made of this document other than for that which it was prepared and issued. This drawing should not be scaled. Work to figured dimensions only.
All dimensions and levels to be checked on site. No building work is to be started until all relevant approvals are in place.
Any discrepancies should be reported to Conway Architectural Design.
This drawing should not be reproduced without written permission from Conway Architectural Design.
Standard Building Regs Notes are to be provided by Conway Architectural Design prior to a building regs application being submitted.

Extension Materials


Brickwork	Ibstock Red multi below DPC
Roof	Grey rubber roof
Doors	Grey Upvc
Windows	Grey Upvc
Soffit	Grey Upvc
Fascia	Grey Upvc
Rainwater Goods	Black Upvc

 

SCALE 1:100

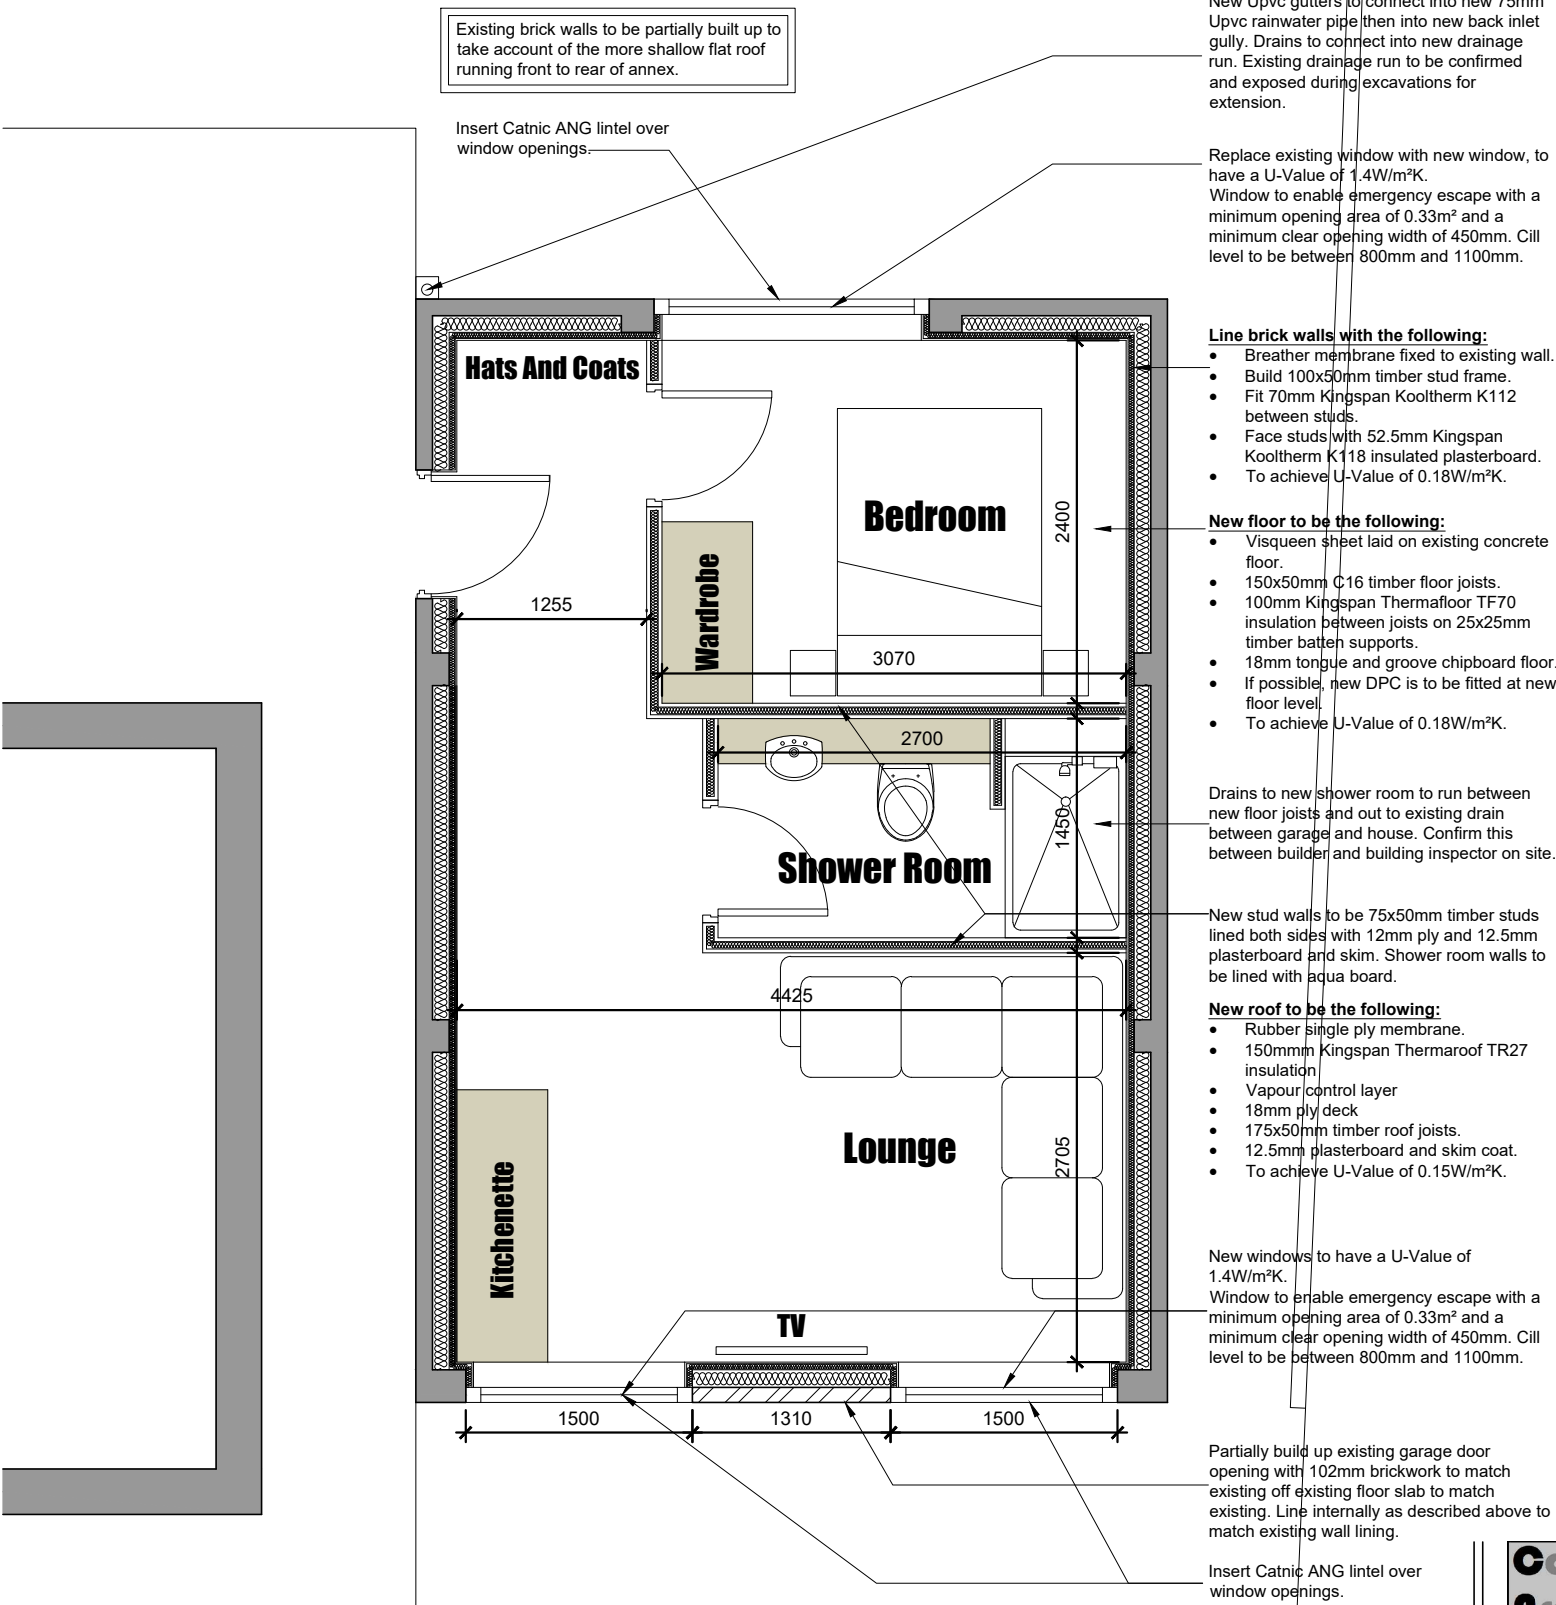

Garage Plan
Scale 1:50

 

SCALE 1:50

Conway Architectural Design

6 Conway Close
Alkington
Middleton
Manchester, M24 1EW
E: conway-design@outlook.com

JOB TITLE : Garage Conversion To Self Contained Annex
ADDRESS : 68 Factory Lane, Blackley
DRAWING TITLE : As Proposed
SCALE : As Noted @ A3
DRAWN : xxx
DATE : 06.06.24