


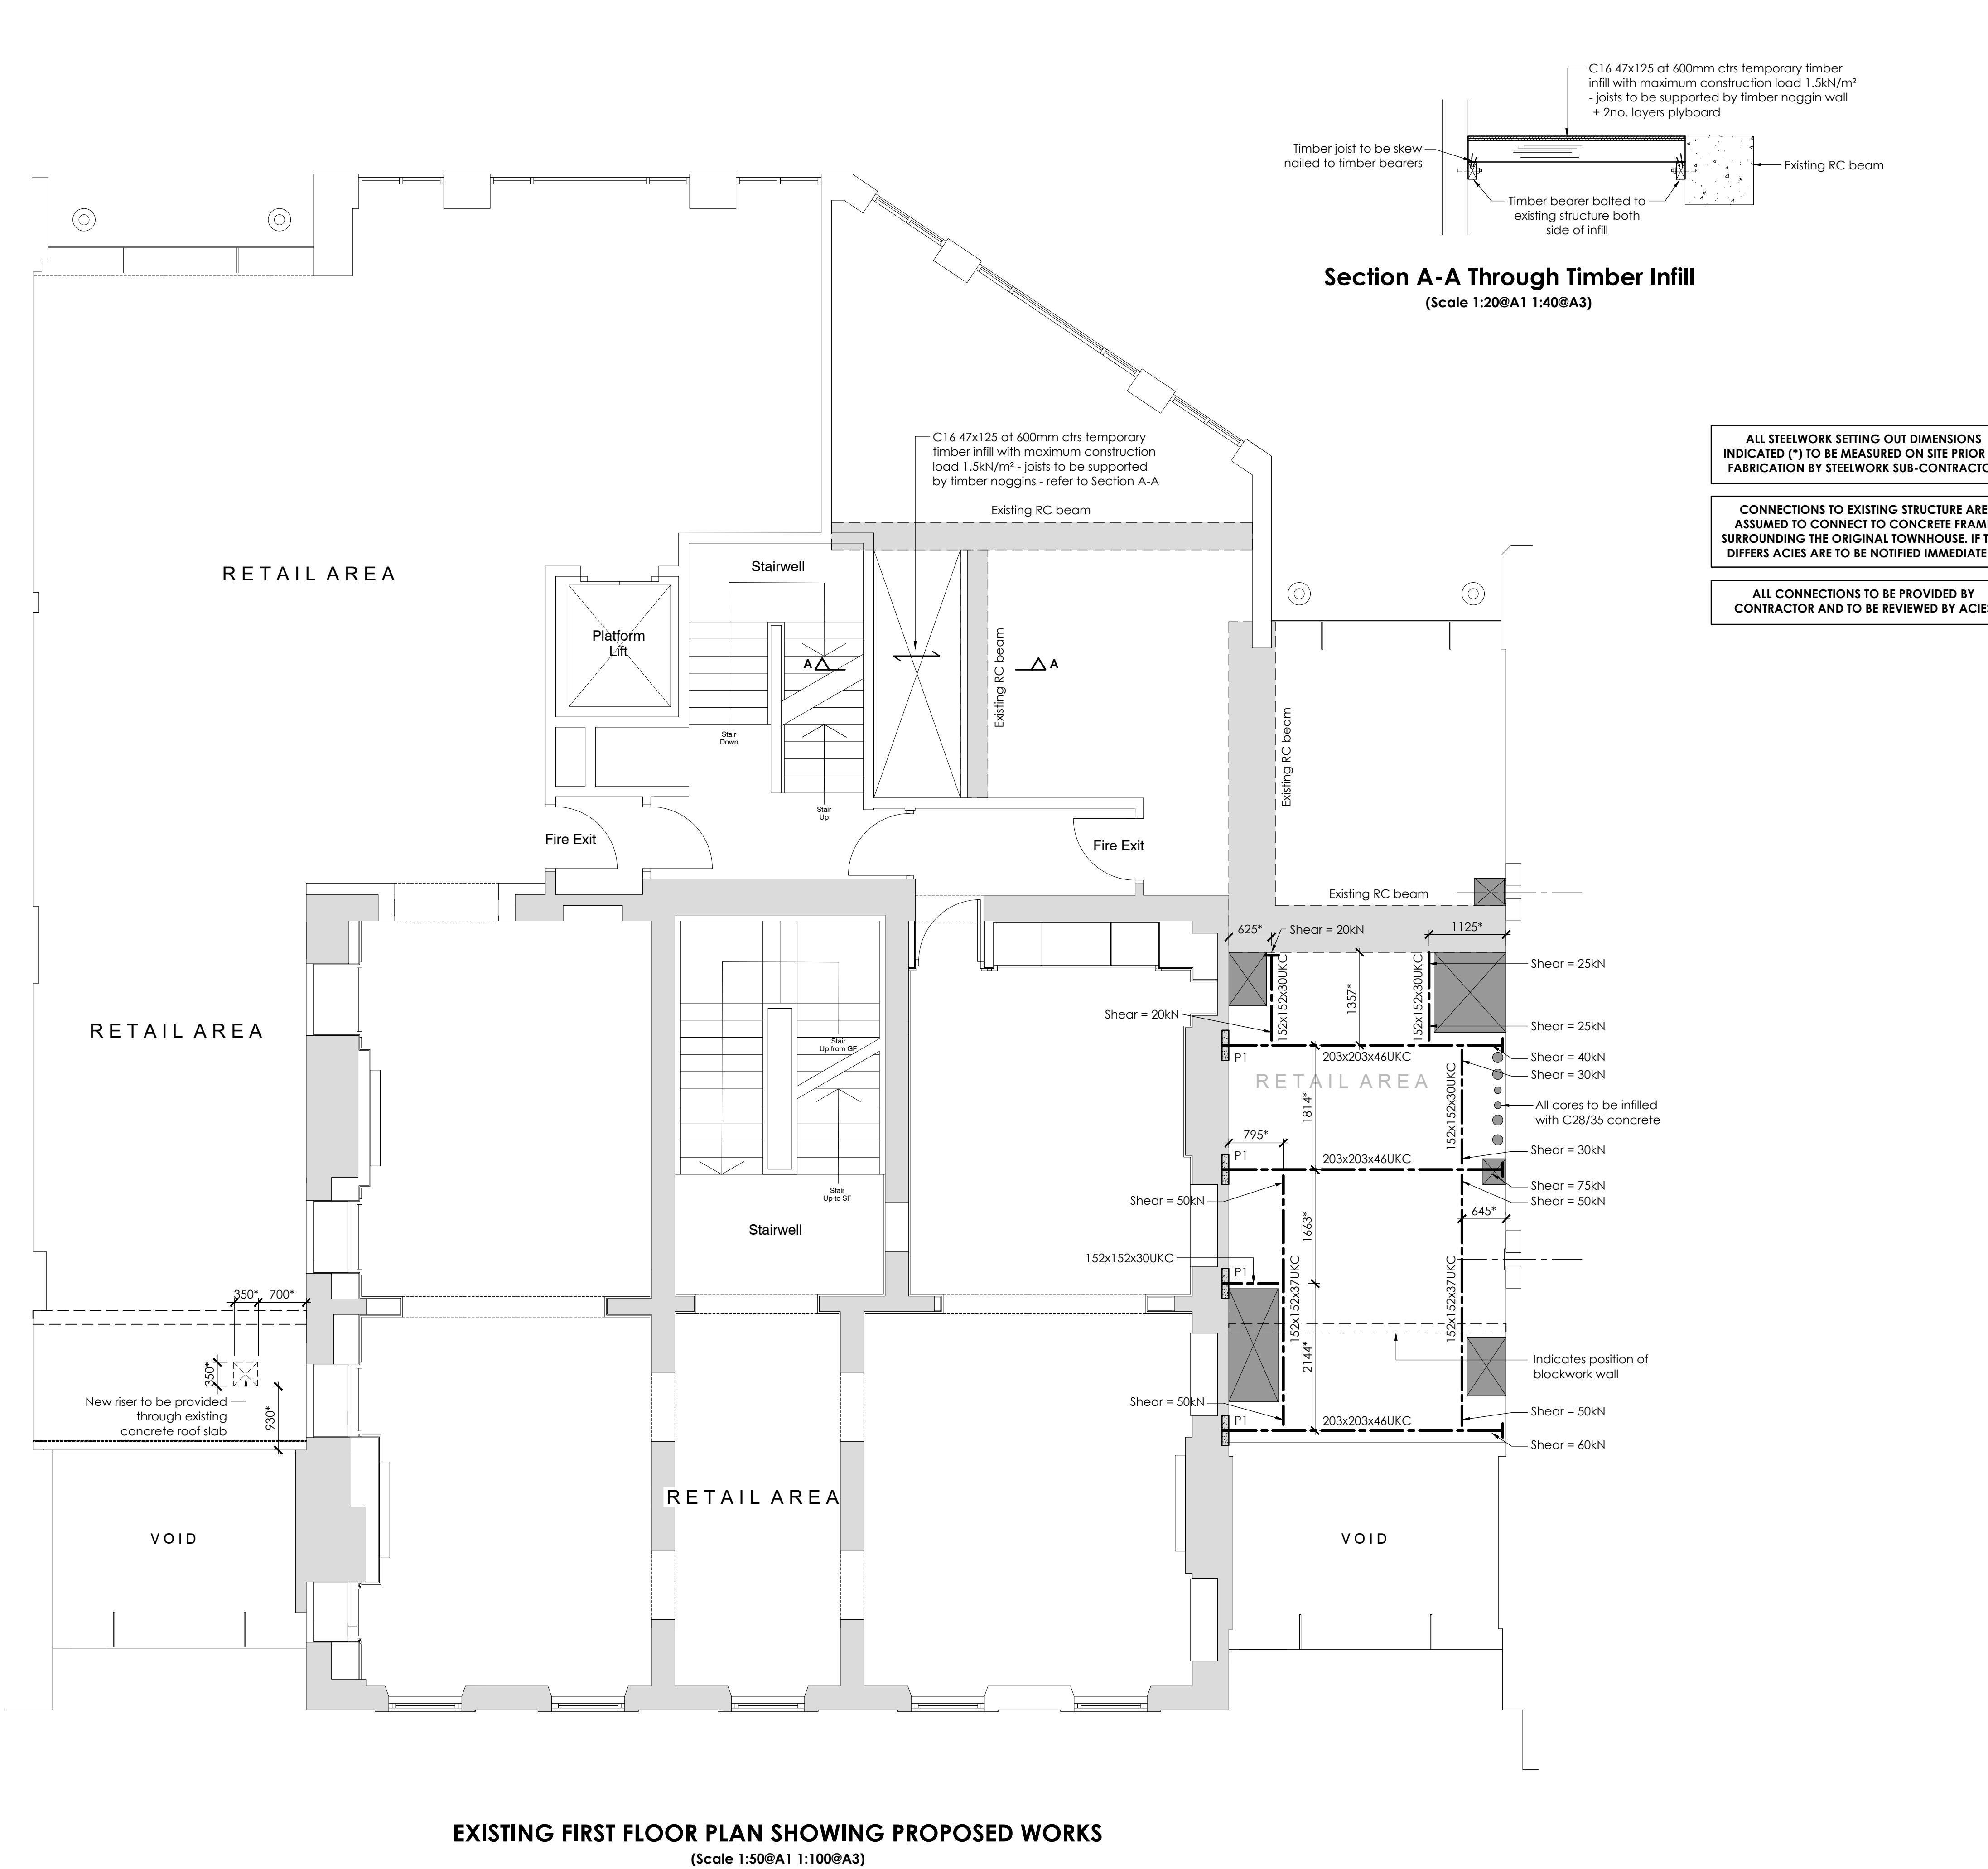

EXISTING FIRST FLOOR PLAN SHOWING PROPOSED WORKS
(Scale 1:50@A1 1:100@A3)

- Notes**
- This drawing is to be read in conjunction with all relevant survey, archive, Architects and Service Engineers drawings and the specification.
 - For general drawings notes refer to Acies drg: 1060-ACIES-XX-XX-D-S-0001.
 - Before related work commences, the Contractor shall submit all method statements and sequence of works to the Principal Designer, in accordance with the preliminaries/specification and Health & Safety Plan.
 - All dimensions are in millimetres unless noted otherwise.
 - Do not scale from the printed drawings or the computer digital data. Use figured dimensions only.
 - Structural levels where noted are in metres and are related to Ordnance Datum U.N.O. (unless noted otherwise). Structural slab level (SSL) is the top surface level of the concrete slab immediately adjacent to a vertical support.

- Key**
- Indicates new 100x100x10 UKA trimming angles
 - Indicates proposed steelwork
 - Indicates proposed resin fixed connection to concrete structure
 - Indicates existing downstand RC beams
 - Existing riser to remain
 - Existing riser to be infilled with C28/35 grade concrete with 2 layers A393 mesh bottom with minimum cover 30mm. 400mm long dowels at 300mm ctrs to be resin anchored into existing slab around perimeter of existing opening
 - Proposed riser
 - P1 = 440x100x140 high precast concrete padstone. Refer to drawing 1060-ACIES-XX-XX-D-S-2400 for detail and section

C03 Scale bar added. AB BF 26.07.24
C02 Design updated as clouded. AB BF 17.07.24
C01 Construction Issue. AB BF 24.05.24

Rev Description By Checked Date

Stage : **CONSTRUCTION** Status : **A5**

Client : **DTZ Investors**

Project : **35 King Street, Manchester**

Drawing : **Existing First Floor Plan Showing Proposed Works**