

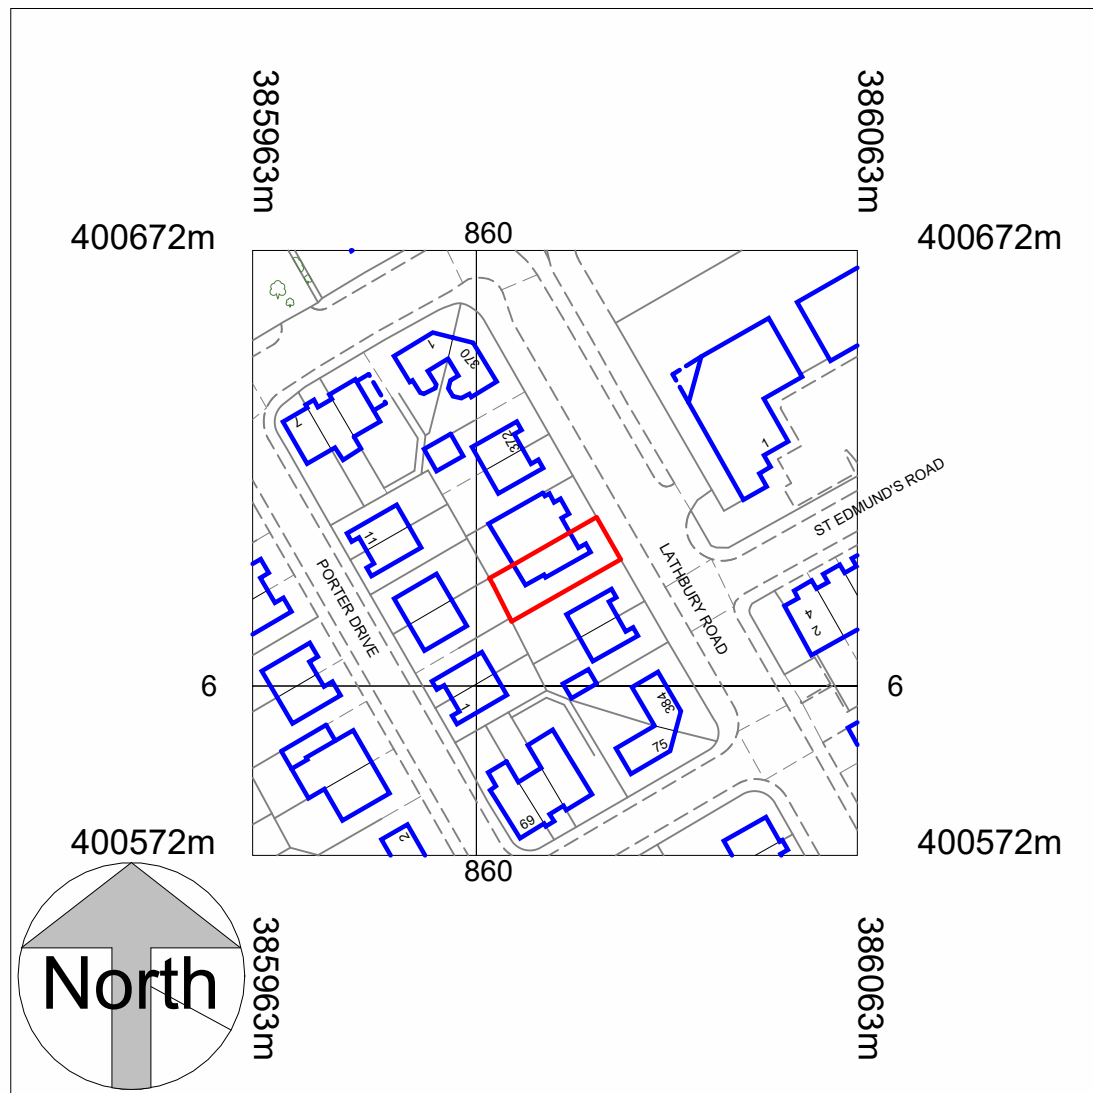


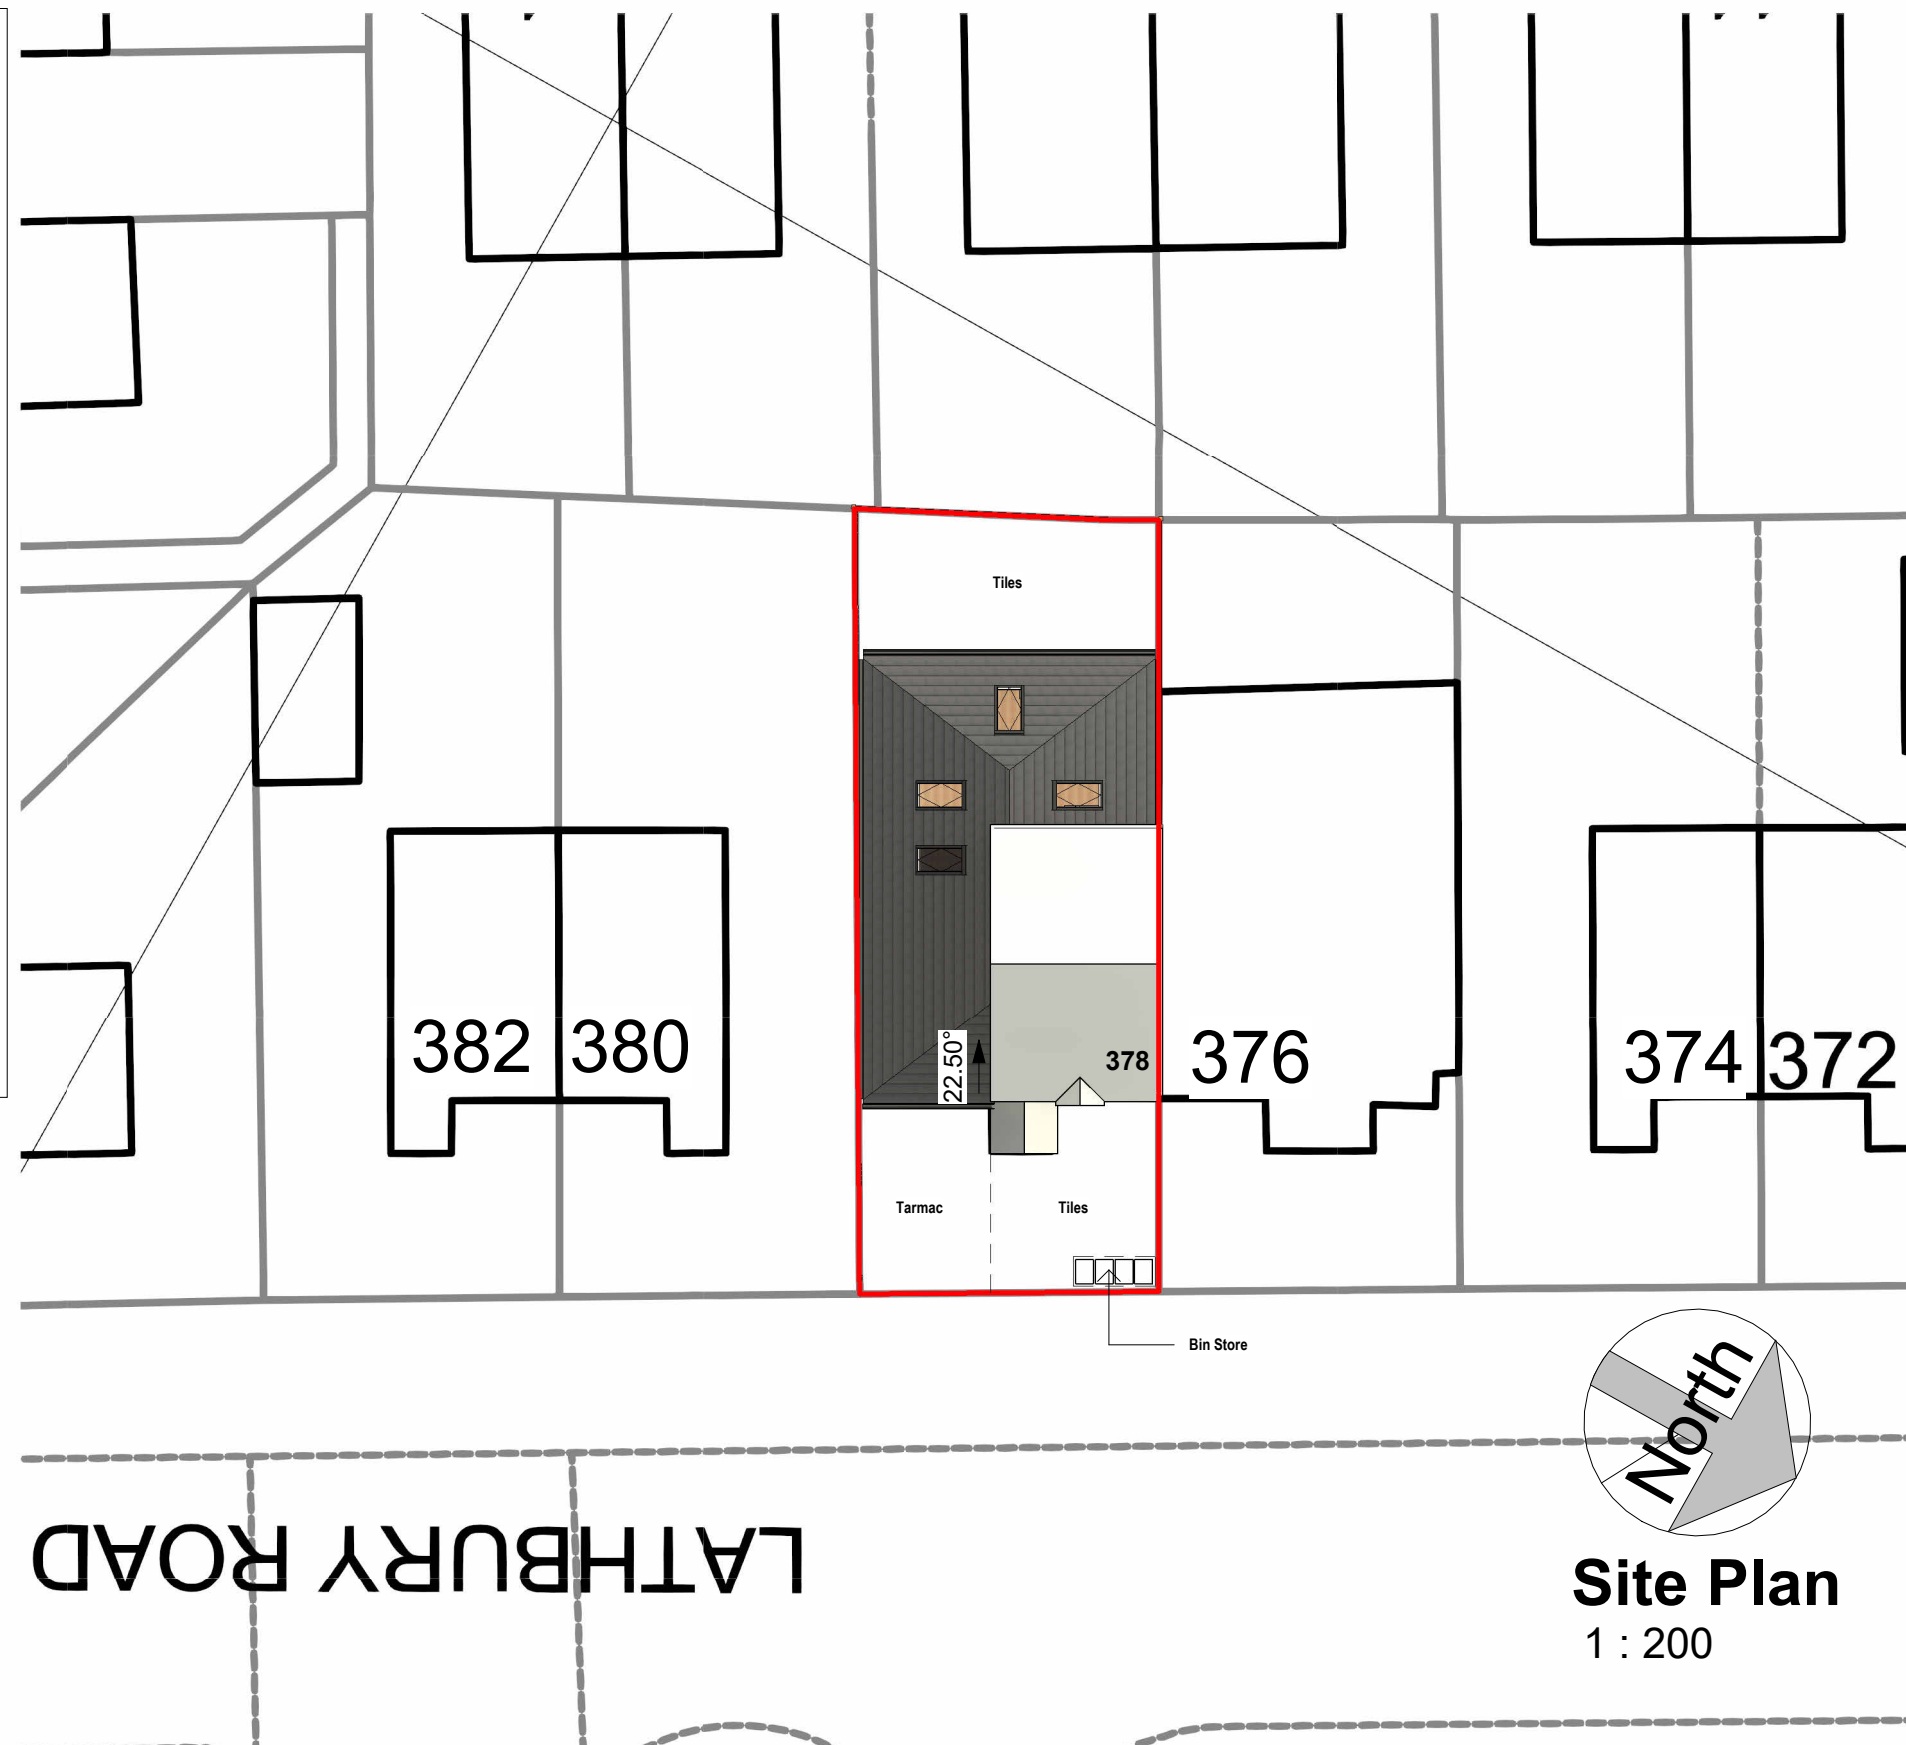

Location Plan
1 : 1250

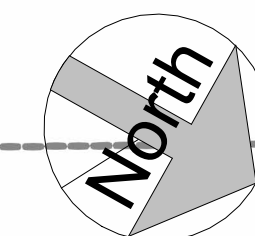

Site Plan
1 : 200


COPYRIGHT © ALL RIGHTS RESERVED BY VIKAS ALYAS LTD. DO NOT SCALE FROM DRAWING. DRAWING INDICATES DESIGN INTENT ONLY. REPORT ANY DISCREPANCIES TO CLIENT / VA LTD. NOT TO BE USED FOR CONSTRUCTION UNLESS STATED SO. TO BE READ IN CONJUNCTION WITH OTHER DRAWINGS OR SPECIFICATION WHERE PROVIDED.

ARCHITEK
BUILDING DESIGN CONSULTANCY


0161 511 8479
vikas@architek.uk
916 Stockport Road, Levenshulme, Manchester, M19 3AB

No.	Description	Date
P1A	Issue to Planning (update)	29.04.2024

PROJECT		ADDRESS		CLIENT		
Single storey rear and side wrap around extension		1193_378 Lathbury Rd, Manchester M40 8NS		Chandra Prajapati		
Manchester City Council		SHEET		Date 07.11.2022	Project number 1193	Scale (@ A3) As indicated
PURPOSE OF ISSUE PLANNING		Location and Site Plan		Drawn by VA	DRAWING NUMBER	
				Checked by VA	A101	REV P1A

 

VISUAL SCALE 1:100 @ A3

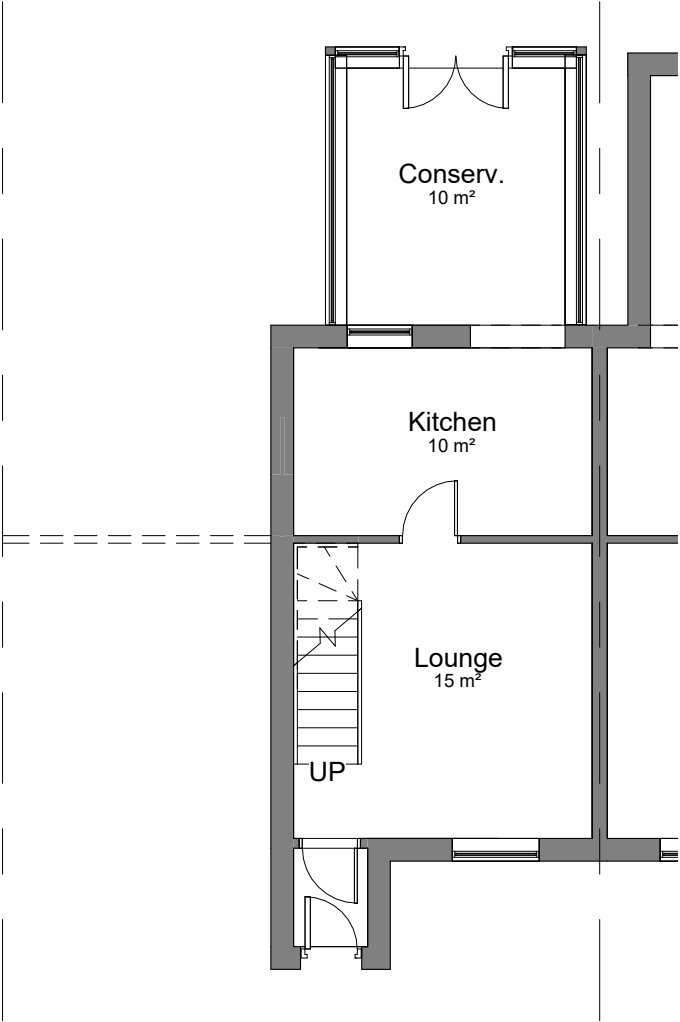

00-E-Ground Floor
1 : 100

COPYRIGHT © ALL RIGHTS RESERVED BY VIKAS ALYAS LTD. DO NOT SCALE FROM DRAWING. DRAWING INDICATES DESIGN INTENT ONLY. REPORT ANY DISCREPANCIES TO CLIENT / VA LTD. NOT TO BE USED FOR CONSTRUCTION UNLESS STATED SO. TO BE READ IN CONJUNCTION WITH OTHER DRAWINGS OR SPECIFICATION WHERE PROVIDED.

ARCHITEK

BUILDING DESIGN CONSULTANCY

0161 511 8479

vikas@architek.uk

916 Stockport Road, Levenshulme, Manchester, M19 3AB

No.	Description	Date
P1A	Issue to Planning (update)	29.04.2024


PROJECT		ADDRESS		CLIENT		
Single storey rear and side wrap around extension		1193_378 Lathbury Rd, Manchester M40 8NS		Chandra Prajapati		
		SHEET		Date	Project number	Scale (@ A3)
Manchester City Council		Existing Floor Plans		07.11.2022	1193	1 : 100
				Drawn by VA	DRAWING NUMBER	
PURPOSE OF ISSUE				Checked by VA	A102	REV
PLANNING						P1A

0m 1m 2m 3m 4m 5m

VISUAL SCALE 1:100 @ A3




01_E_Elevation
1 : 100

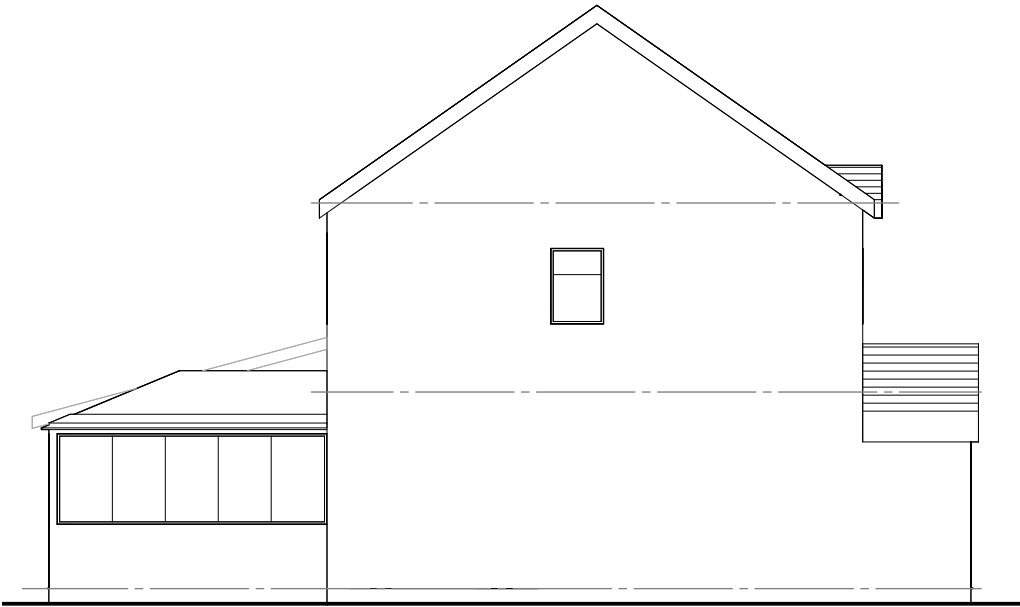

02_E_Elevation
1 : 100



03_E_Elevation
1 : 100

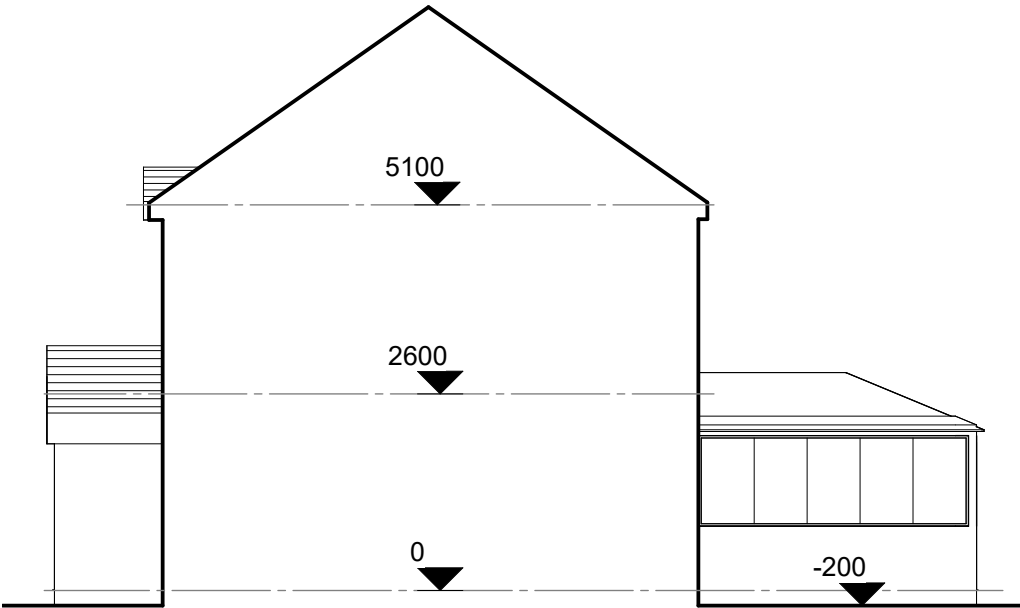

04_E_Elevation
1 : 100

COPYRIGHT © ALL RIGHTS RESERVED BY VIKAS ALYAS LTD. DO NOT SCALE FROM DRAWING. DRAWING INDICATES DESIGN INTENT ONLY. REPORT ANY DISCREPANCIES TO CLIENT / VA LTD. NOT TO BE USED FOR CONSTRUCTION UNLESS STATED SO. TO BE READ IN CONJUNCTION WITH OTHER DRAWINGS OR SPECIFICATION WHERE PROVIDED.

ARCHITEK


BUILDING DESIGN CONSULTANCY

0161 511 8479


vikas@architek.uk
916 Stockport Road, Levenshulme, Manchester, M19 3AB

No.	Description	Date
P1A	Issue to Planning (update)	29.04.2024

PROJECT		ADDRESS		CLIENT		
Single storey rear and side wrap around extension		1193_378 Lathbury Rd, Manchester M40 8NS		Chandra Prajapati		
		SHEET		Date 07.11.2022	Project number 1193	Scale (@ A3) 1 : 100
Manchester City Council		PURPOSE OF ISSUE		Drawn by VA	DRAWING NUMBER	
		PLANNING		Checked by VA	A103	REV P1A

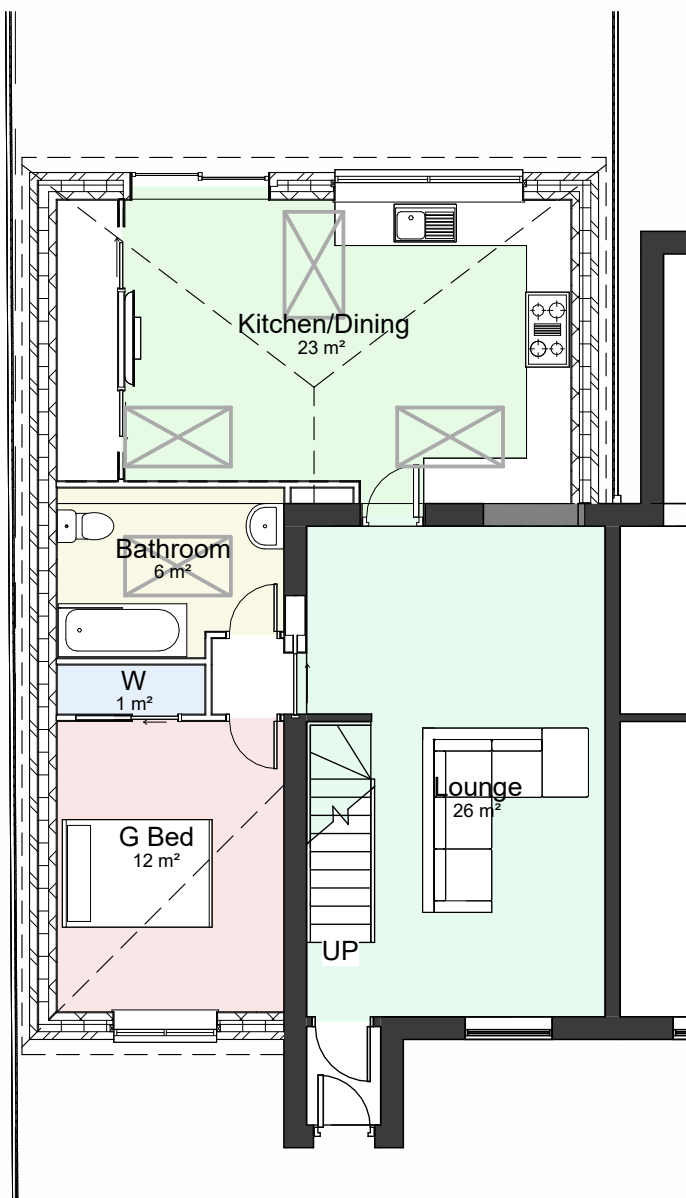

00-P-Ground Floor
1 : 100

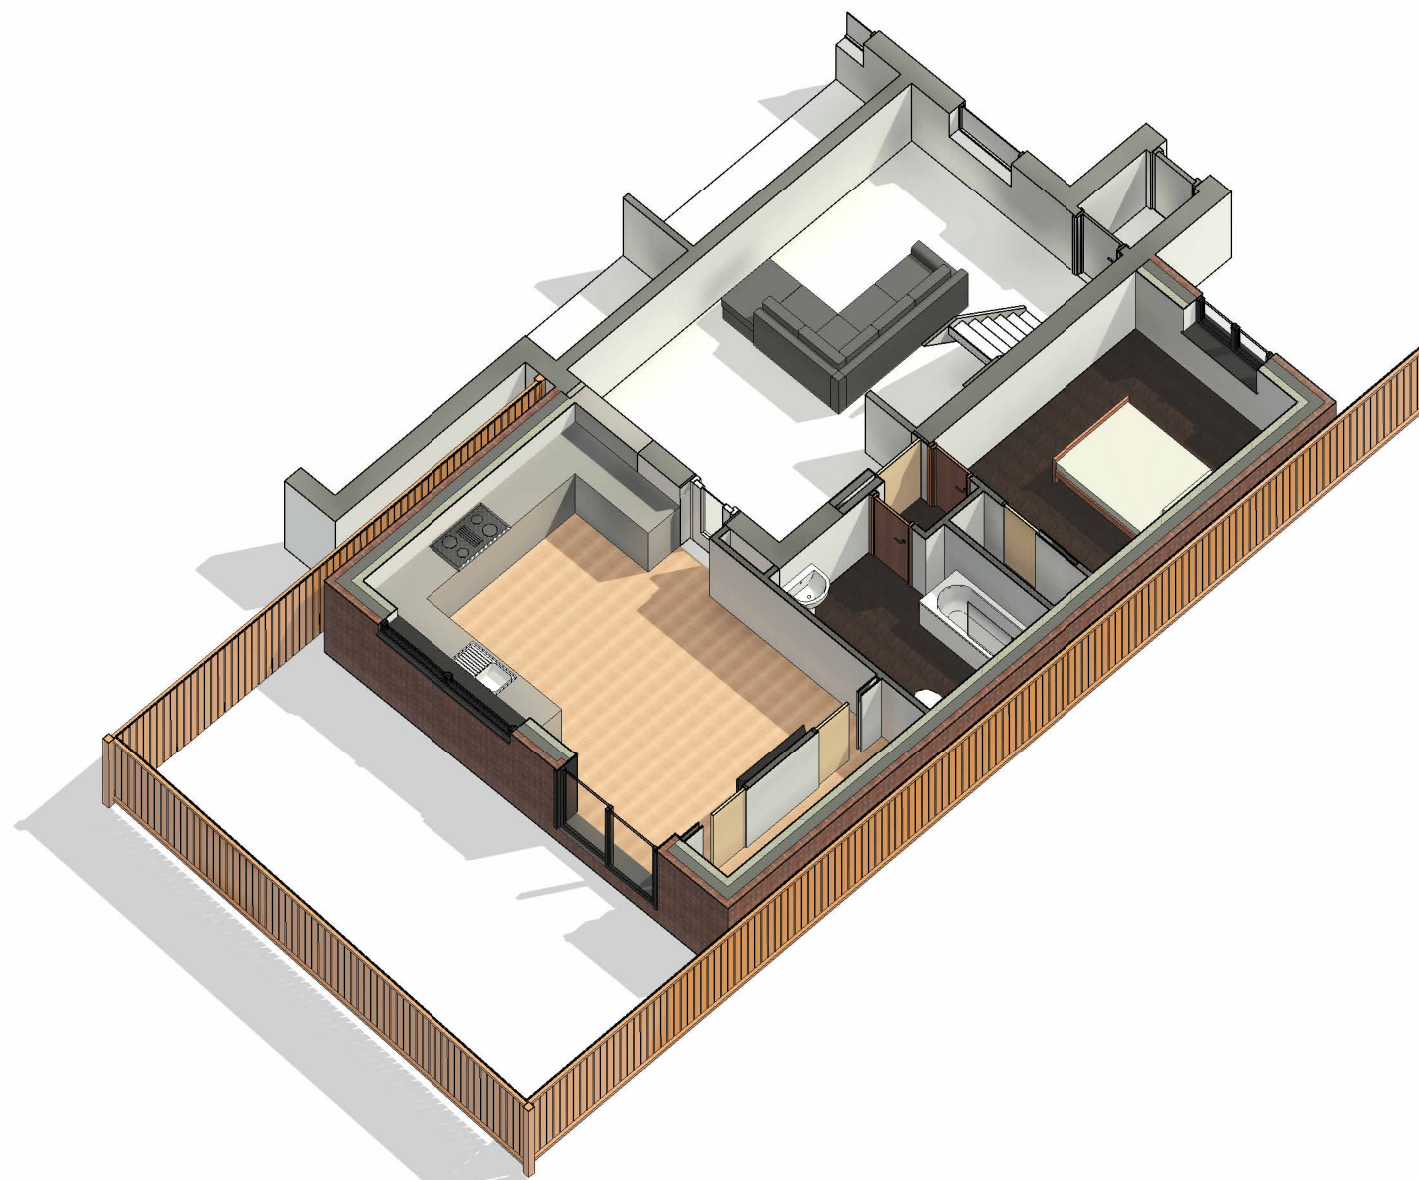

3D Floor Plan

COPYRIGHT © ALL RIGHTS RESERVED BY VIKAS ALYAS LTD. DO NOT SCALE FROM DRAWING. DRAWING INDICATES DESIGN INTENT ONLY. REPORT ANY DISCREPANCIES TO CLIENT / VA LTD. NOT TO BE USED FOR CONSTRUCTION UNLESS STATED SO. TO BE READ IN CONJUNCTION WITH OTHER DRAWINGS OR SPECIFICATION WHERE PROVIDED.

ARCHITEK

BUILDING DESIGN CONSULTANCY


0161 511 8479

vikas@architek.uk

916 Stockport Road, Levenshulme, Manchester, M19 3AB

No.	Description	Date
P1A	Issue to Planning (update)	29.04.2024

PROJECT		ADDRESS		CLIENT			
Single storey rear and side wrap around extension		1193_378 Lathbury Rd, Manchester M40 8NS		Chandra Prajapati			
		SHEET		Date 07.11.2022	Project number 1193	Scale (@ A3) 1 : 100	
Manchester City Council	PURPOSE OF ISSUE PLANNING	Proposed Floor Plans		Drawn by VA	DRAWING NUMBER		REV
				Checked by VA	A104	P1A	

 

VISUAL SCALE 1:100 @ A3




01_P_Elevation
1 : 100



02_P_Elevation
1 : 100



03_P_Elevation
1 : 100

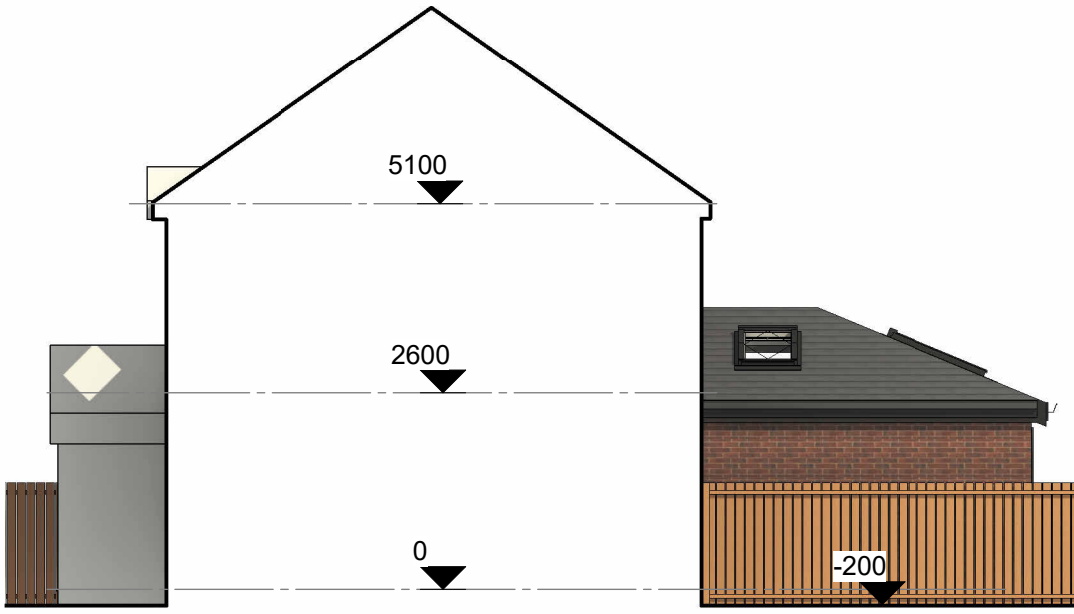

04_P_Elevation
1 : 100

COPYRIGHT © ALL RIGHTS RESERVED BY VIKAS ALYAS LTD. DO NOT SCALE FROM DRAWING. DRAWING INDICATES DESIGN INTENT ONLY. REPORT ANY DISCREPANCIES TO CLIENT / VA LTD. NOT TO BE USED FOR CONSTRUCTION UNLESS STATED SO. TO BE READ IN CONJUNCTION WITH OTHER DRAWINGS OR SPECIFICATION WHERE PROVIDED.

ARCHITEK

BUILDING DESIGN CONSULTANCY

0161 511 8479

vikas@architek.uk

916 Stockport Road, Levenshulme, Manchester, M19 3AB

No.	Description	Date
P1A	Issue to Planning (update)	29.04.2024

PROJECT		ADDRESS		CLIENT			
Single storey rear and side wrap around extension		1193_378 Lathbury Rd, Manchester M40 8NS		Chandra Prajapati			
		SHEET		Date 07.11.2022	Project number 1193	Scale (@ A3) 1 : 100	
Manchester City Council	PURPOSE OF ISSUE PLANNING	Proposed Elevations		Drawn by VA	DRAWING NUMBER		REV
				Checked by VA	A105	P1A	