

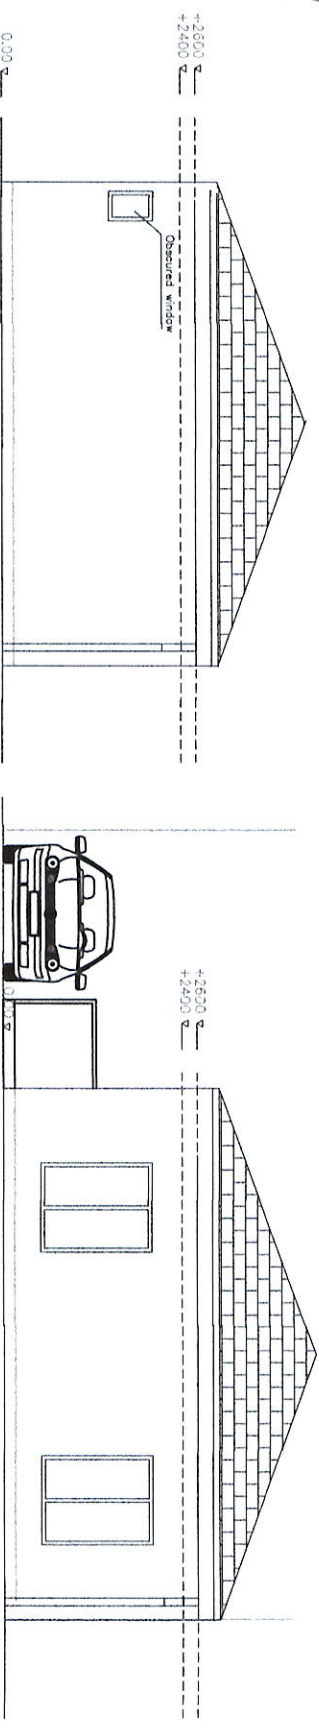
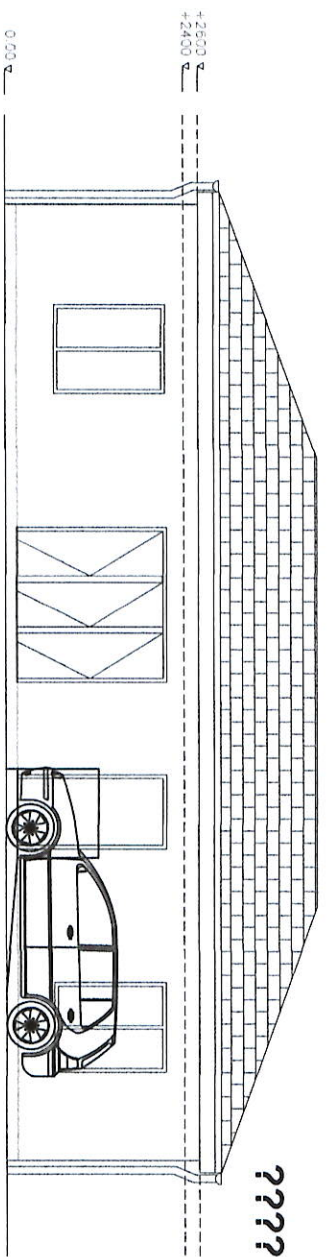



Ground Floor 1/100

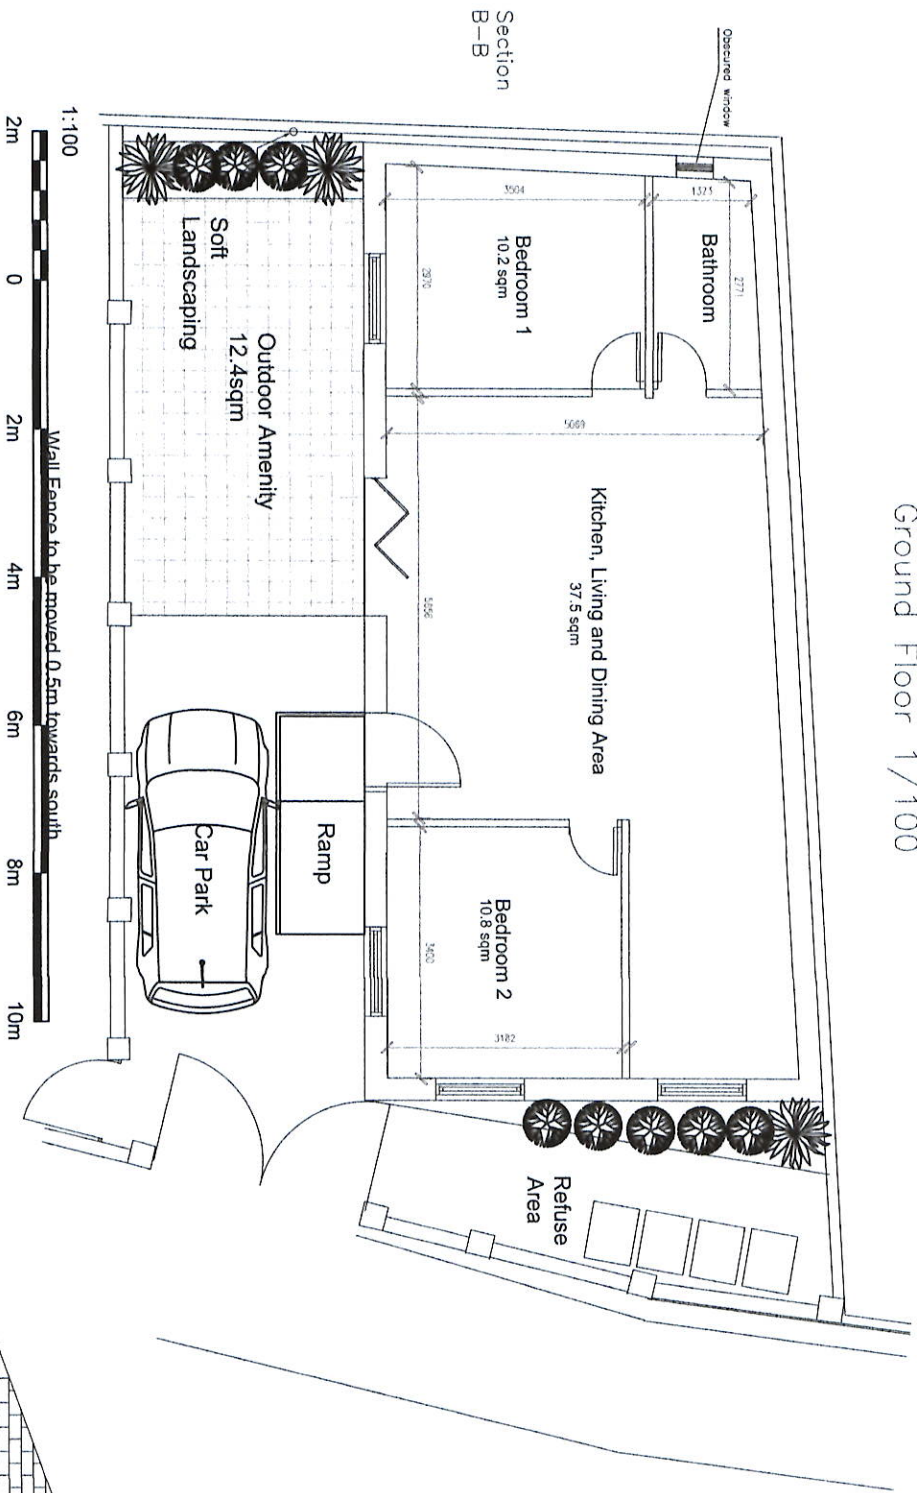

Side Elevation B-B 1/100

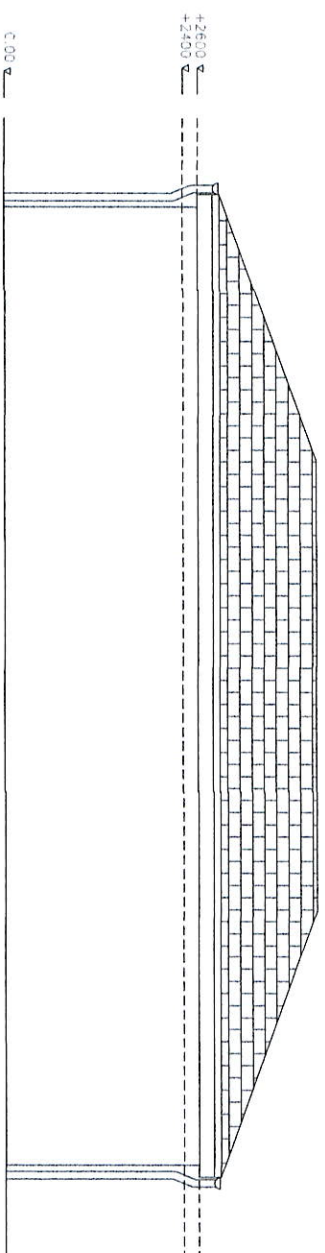

Rear Elevation 1/100

 

PEN.	
Status	Planning
Client	S. Ahmed
Project	32 Montcliffe Crescent Manchester
Title	Existing
Drawn	Date
Dwg no.	Scale (at A3) 1:100 + 1:200
	Revision No.