




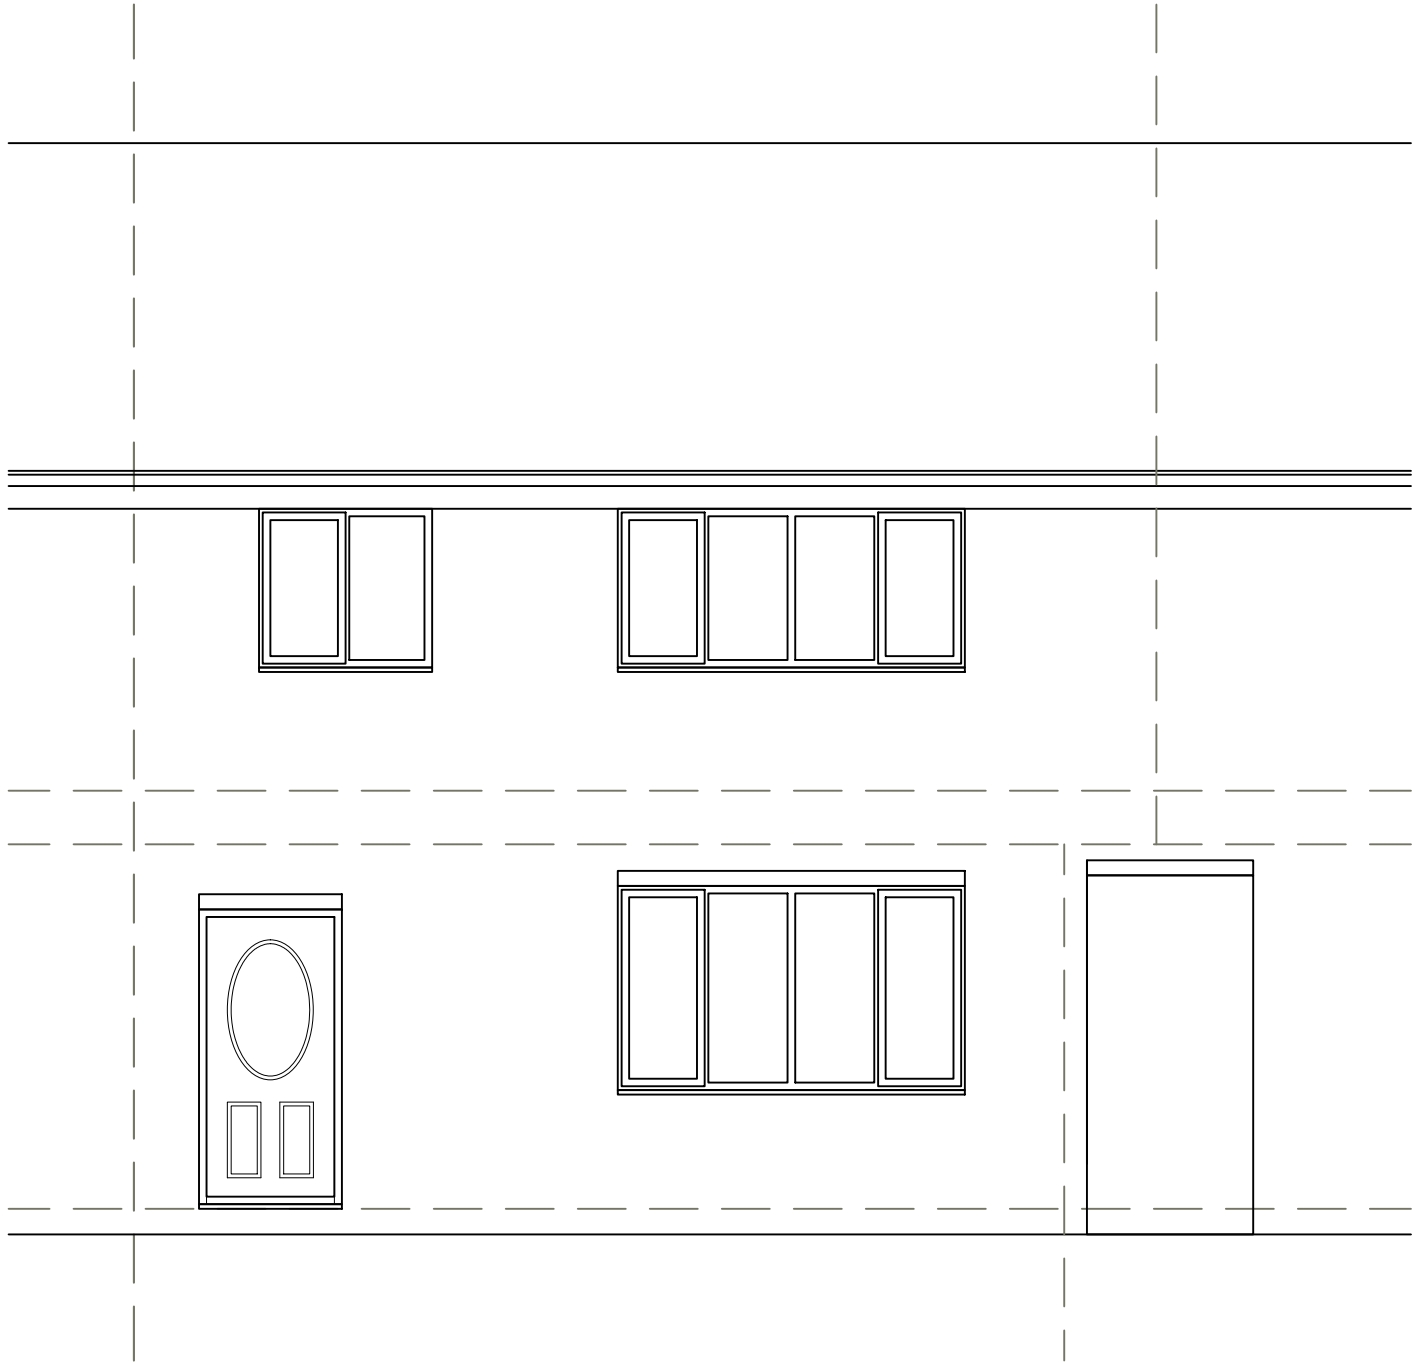

Proposed Front Elevation
Scale 1:50

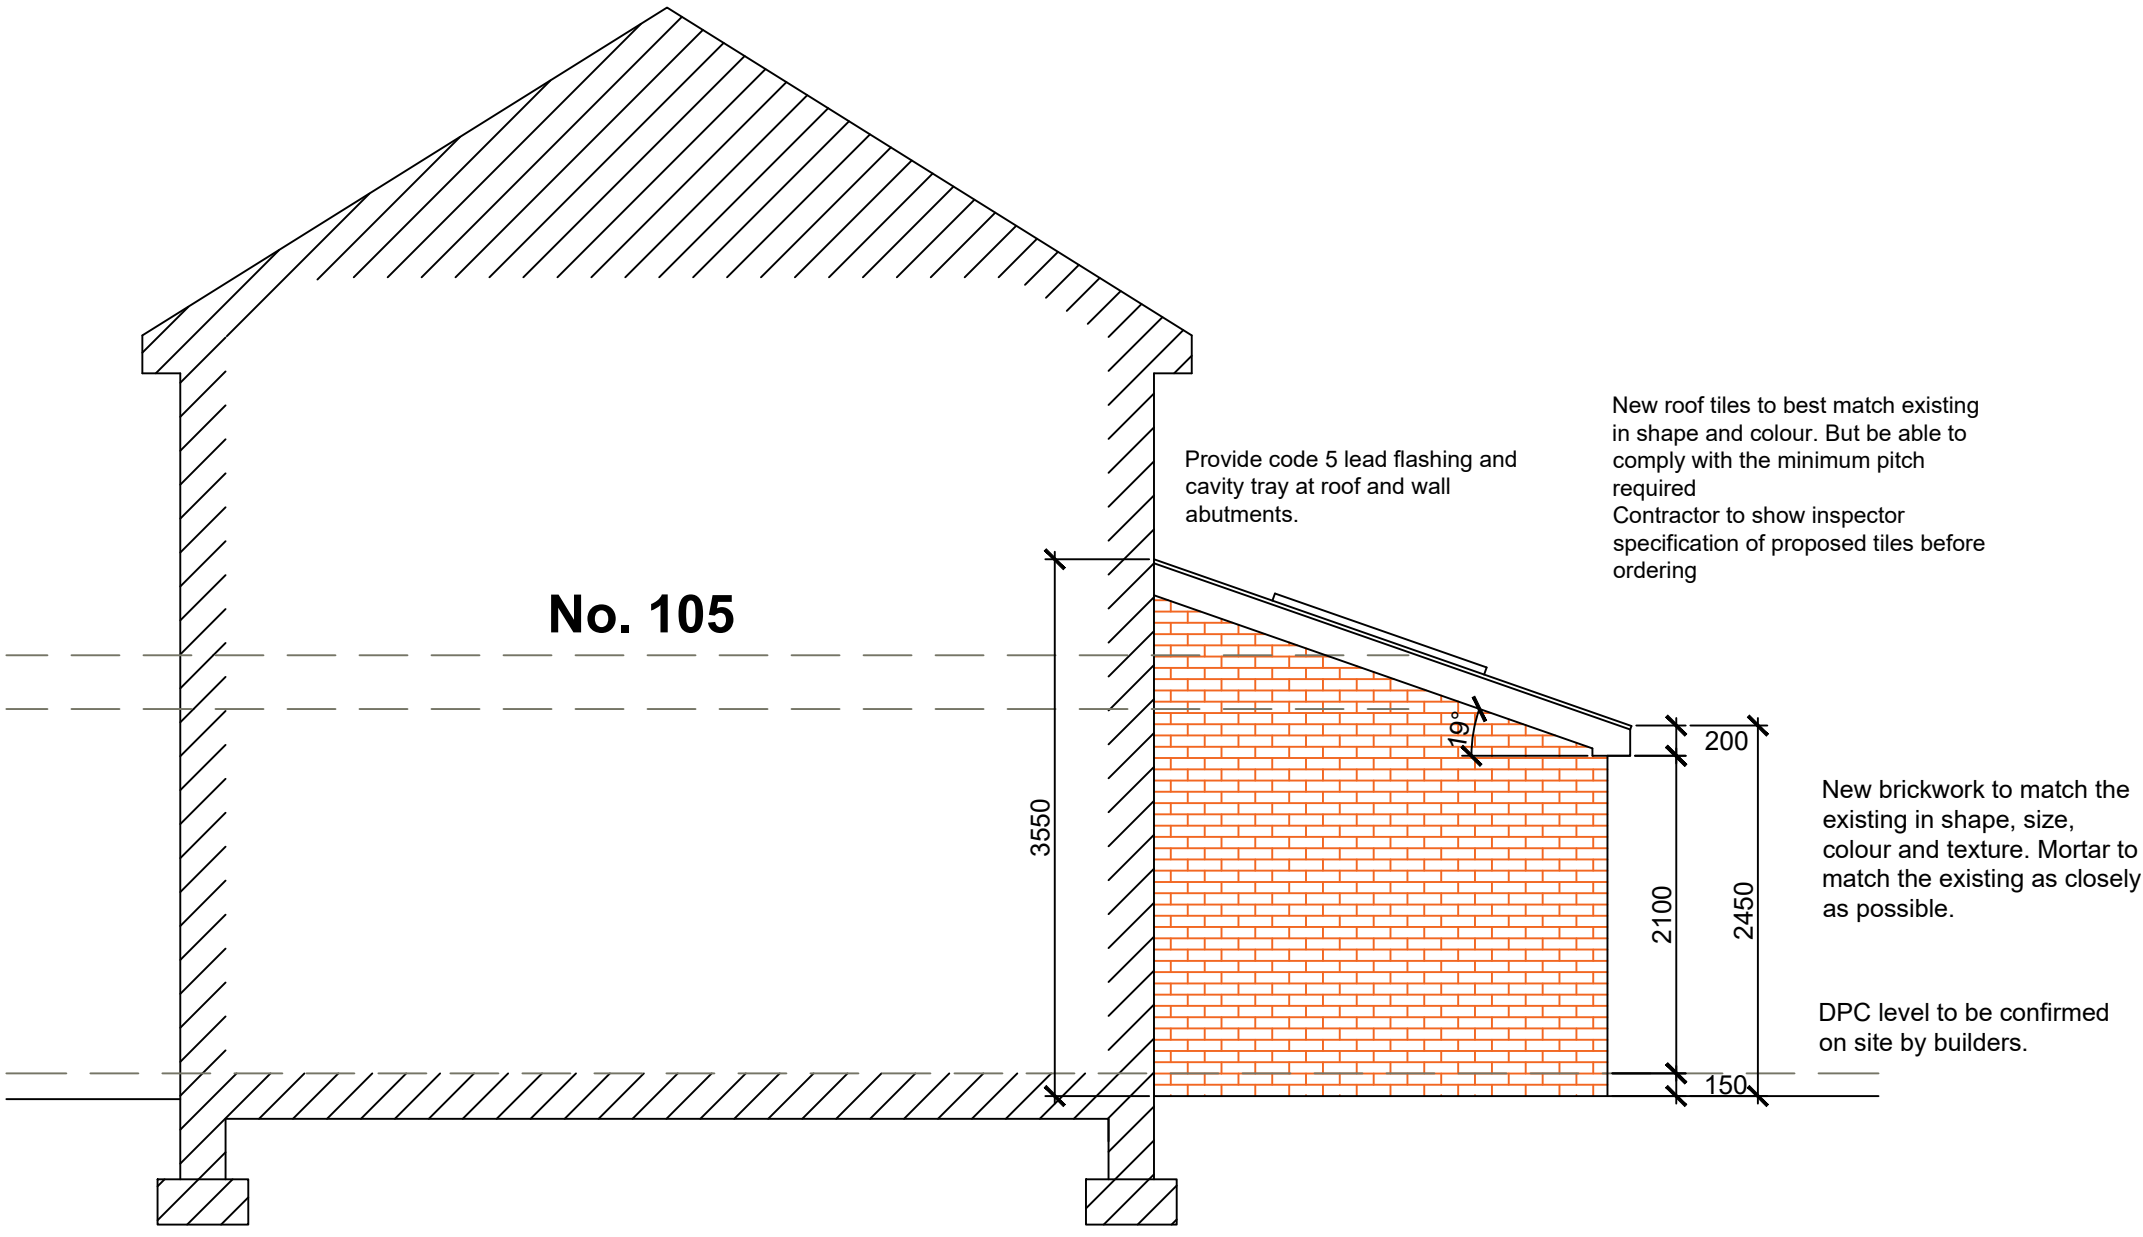


Proposed Side Elevation
Scale 1:50

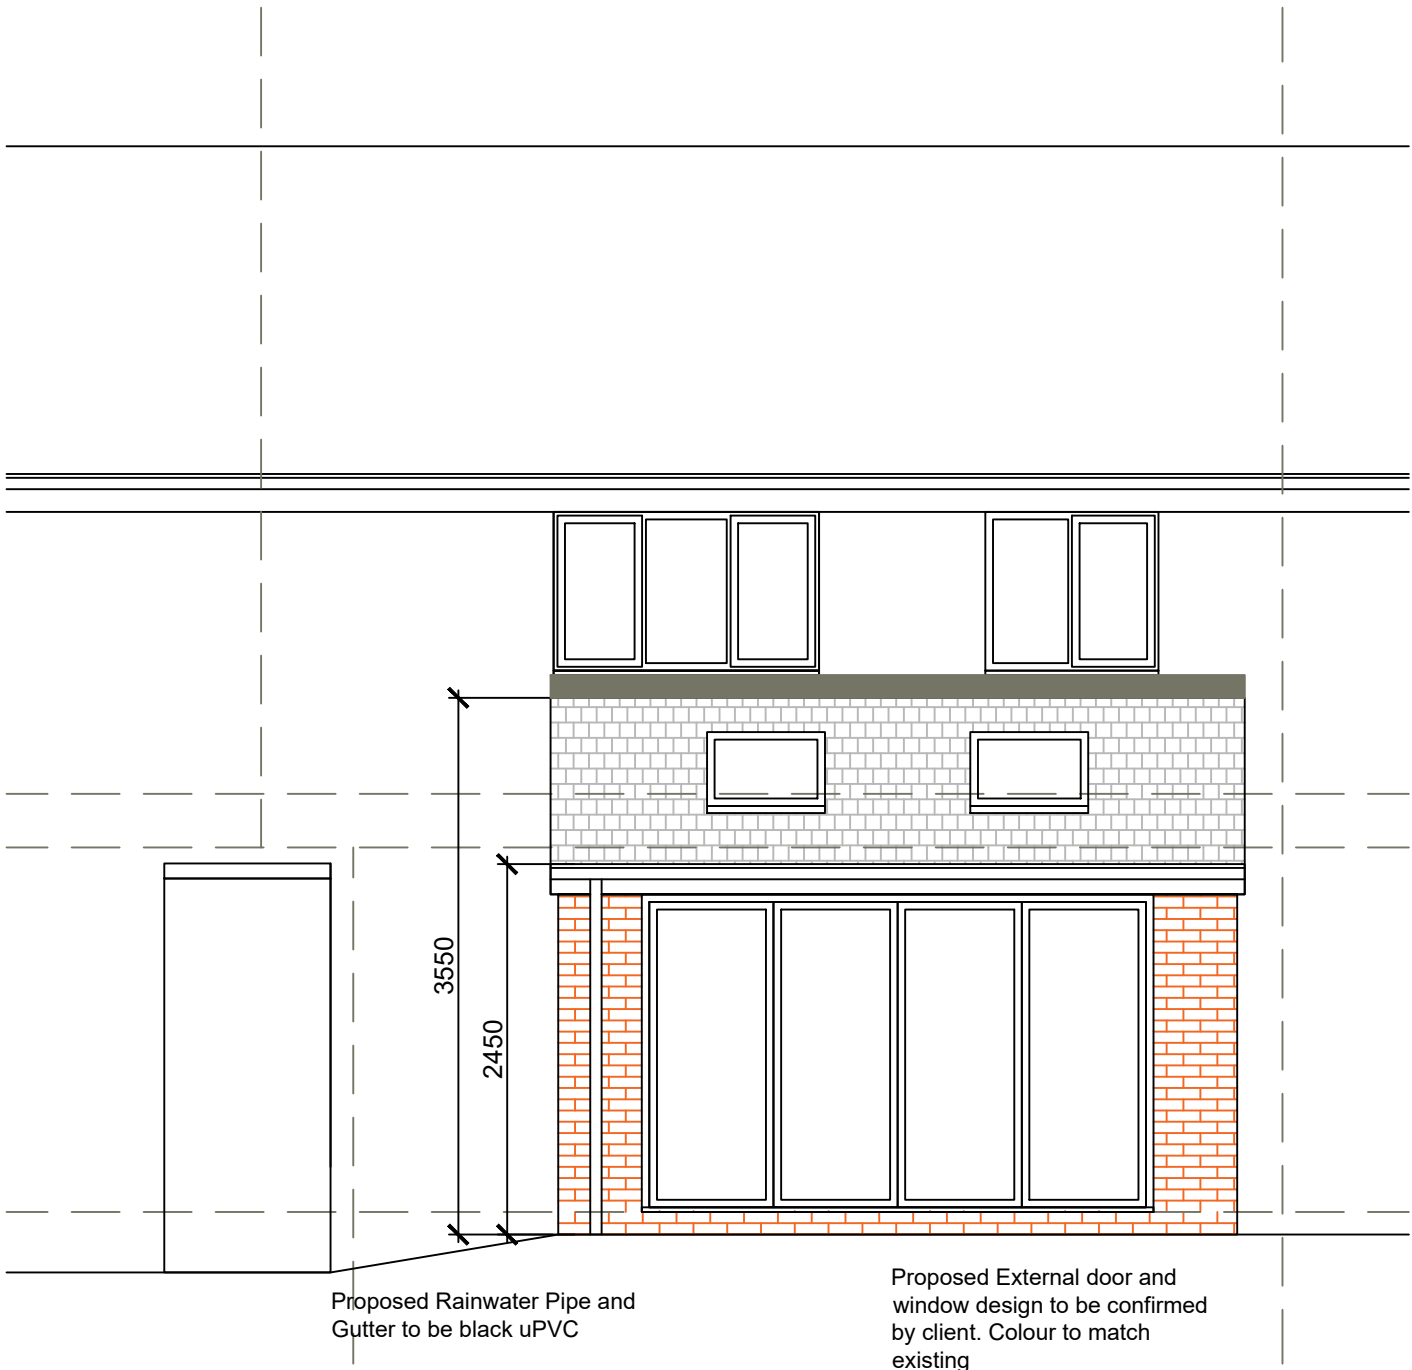

Proposed Rear Elevation
Scale 1:50

All roof lights to be fitted in accordance with manufactures instructions. (double up rafters along sides)

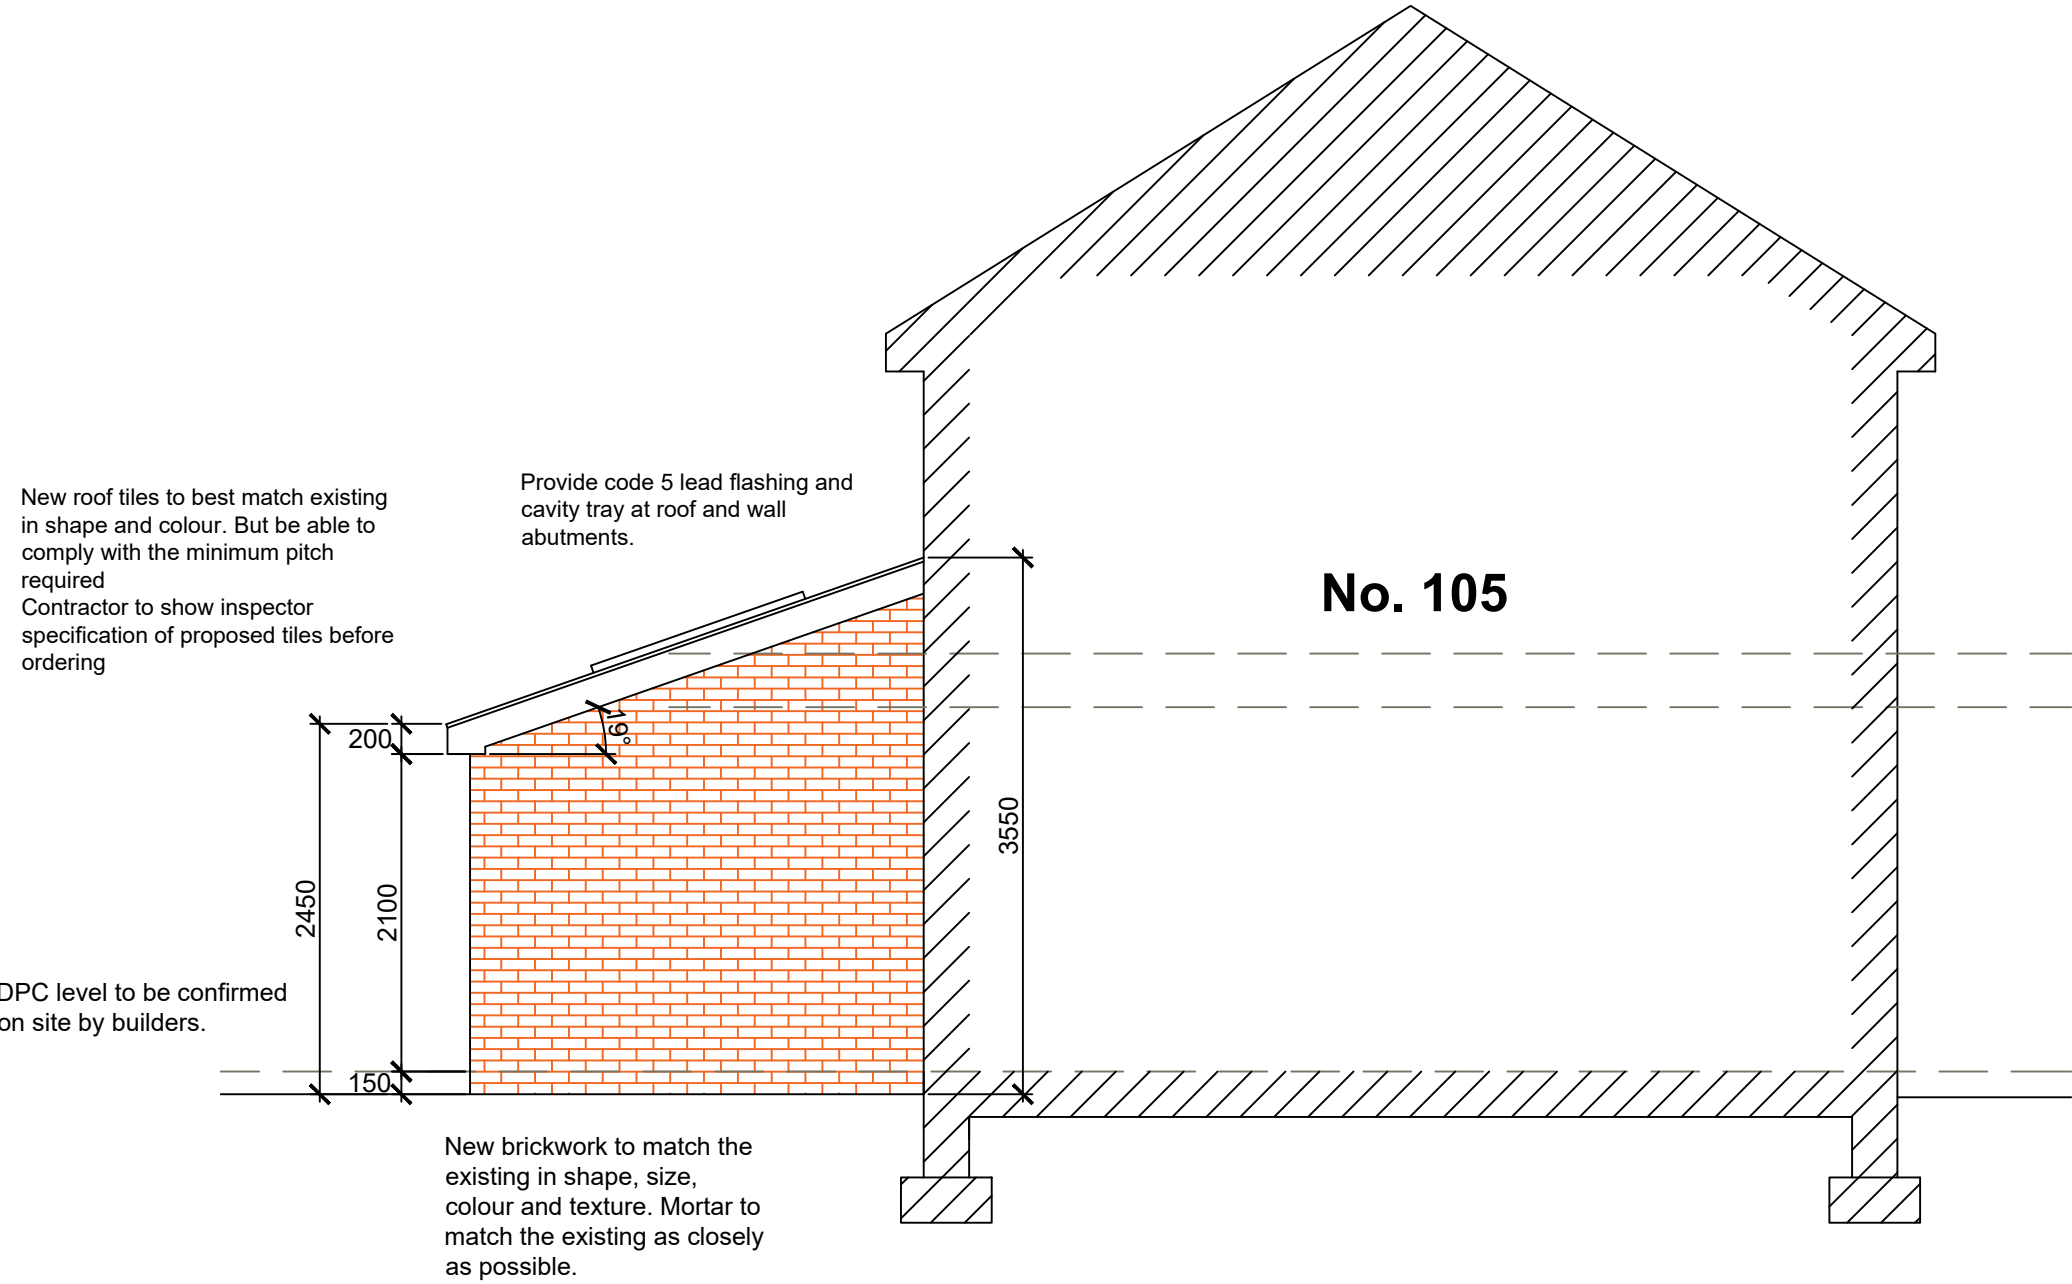

Proposed Side Elevation
Scale 1:50

CONTRACT TO ENSURE THE FOLLOWING

Visit site prior to submitting tender, Include all works necessary to clear site prior to commencing works described on building sheets . Contractor to clearly identify items of work not included in tender figure necessary to achieve completion of the works. Contractor to identify any discrepancy between the drawings & works and obtain client approval prior to proceeding. Site to be kept tidy at all times, no refuse burned on site & normal hours of working observed.

ALL STEEL WORK SIZES AND DESIGN TO BE CONFIRM BY ENGINEER BEFORE COMMENCEMENT OF WORK			
rev:	date:	comment(s):	name: check:

status: BUILDING REGULATIONS

client: 105 Ten Acres Lane, Manchester

job: Proposed Rear Extension

title: Proposed Elevations

drawn: SN date: May 2022 scale @a1: 1:50

job no: 105 drg no: BR-03 Rev -