




THIS DRAWING IS FOR
PLANNING APPLICATION
PURPOSES ONLY

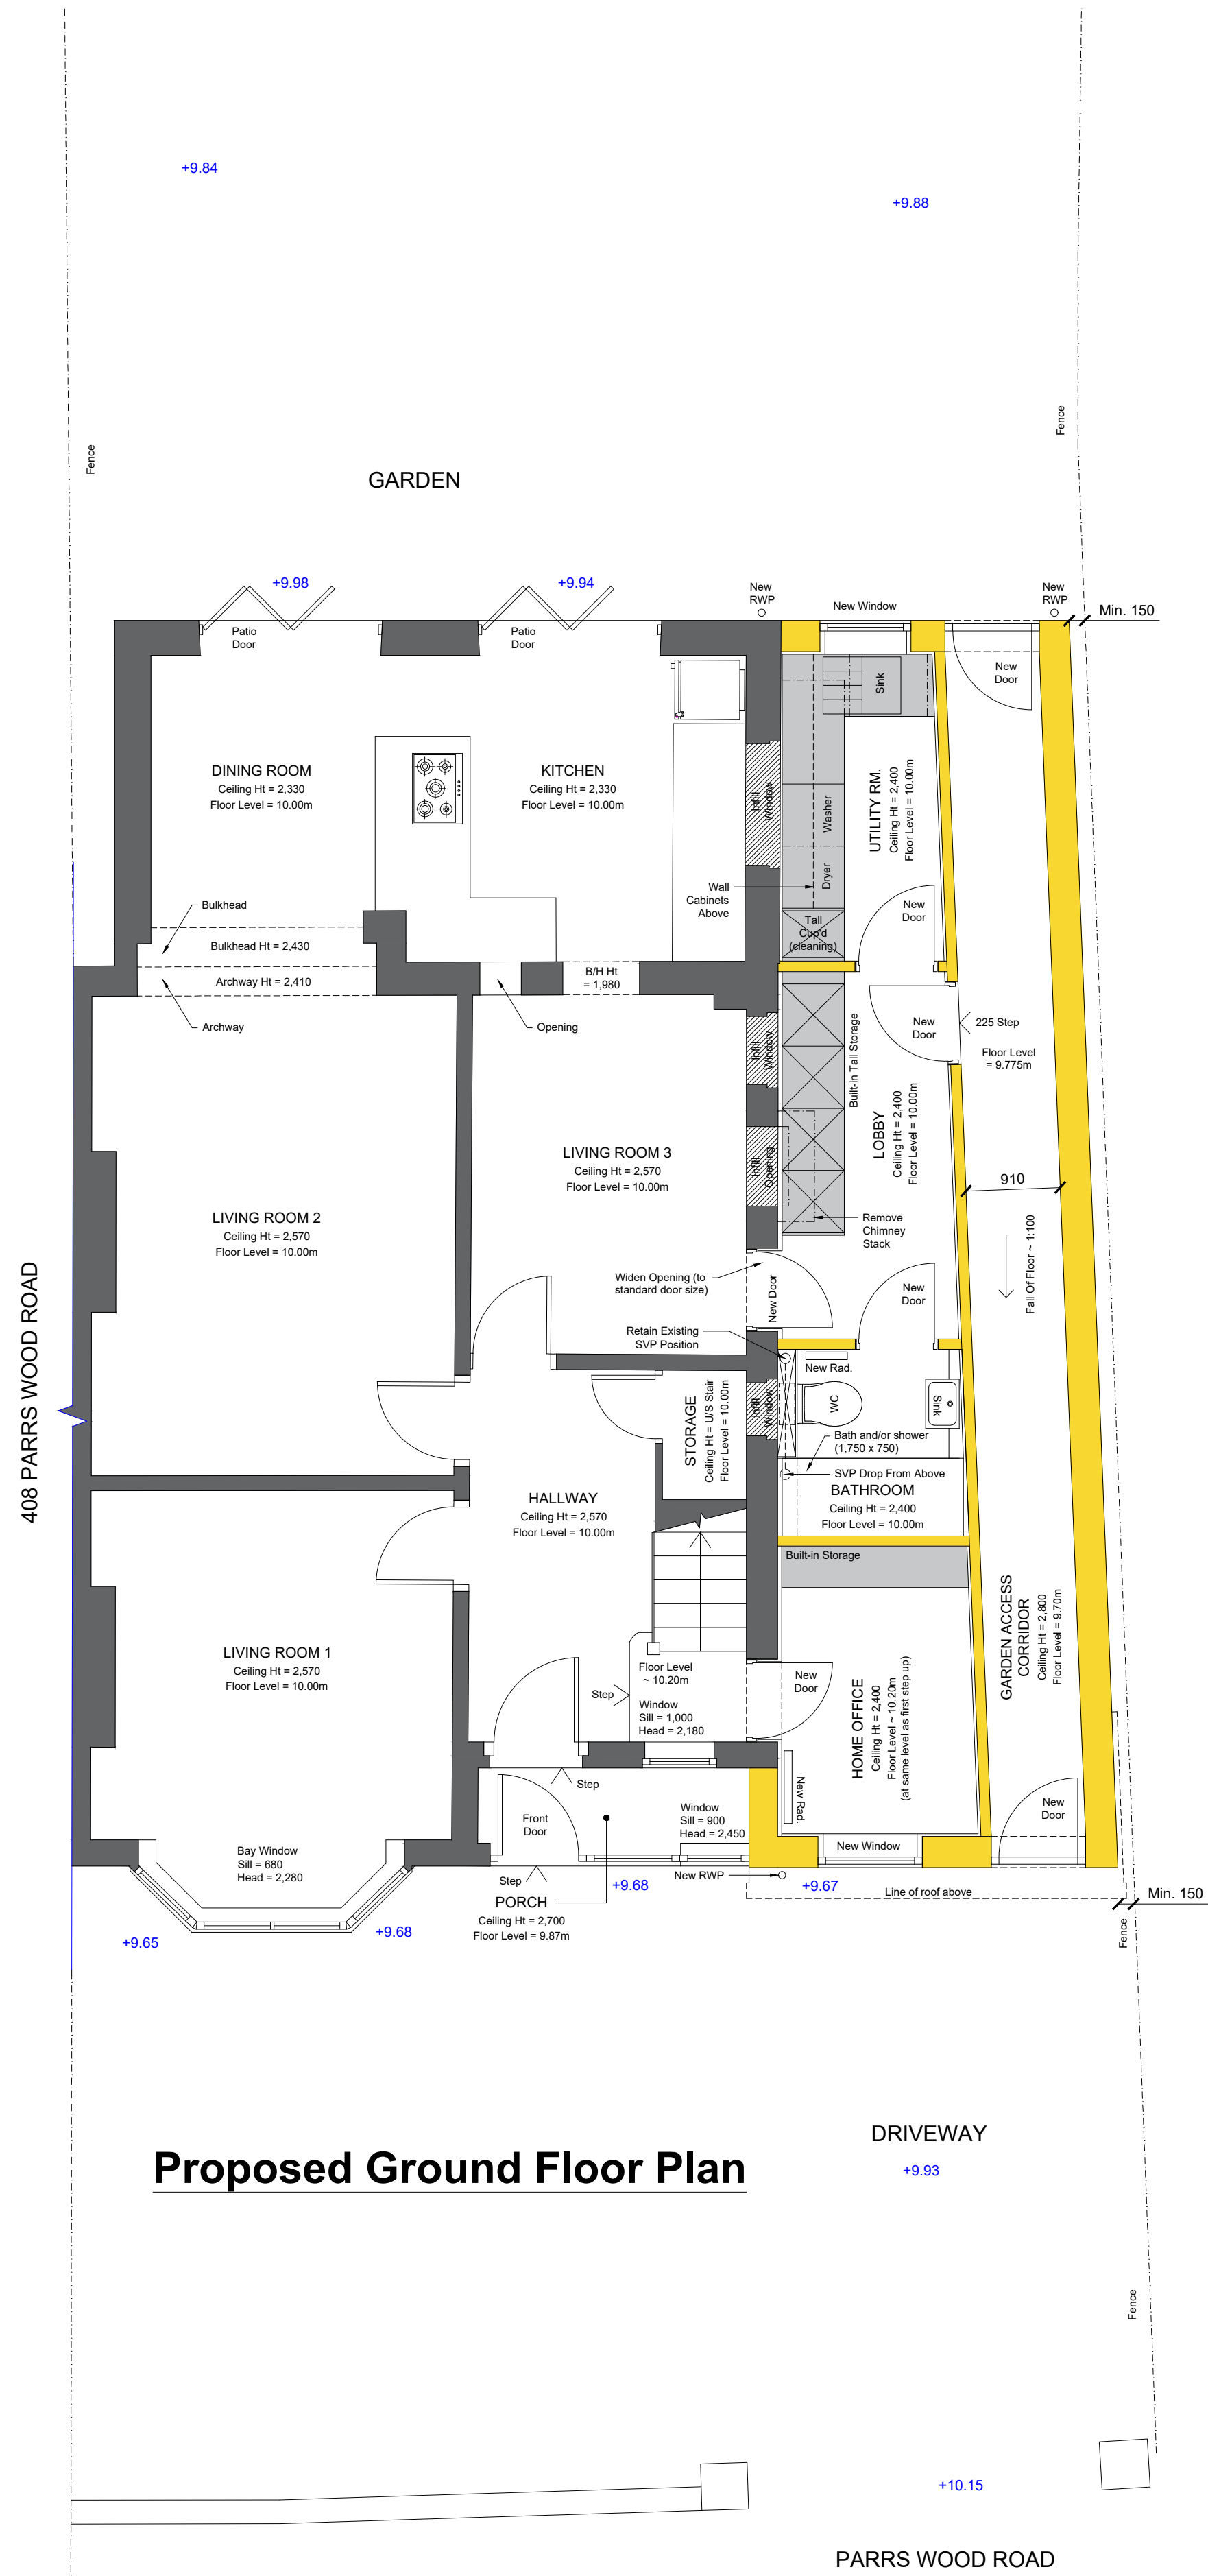

Proposed Ground Floor Plan

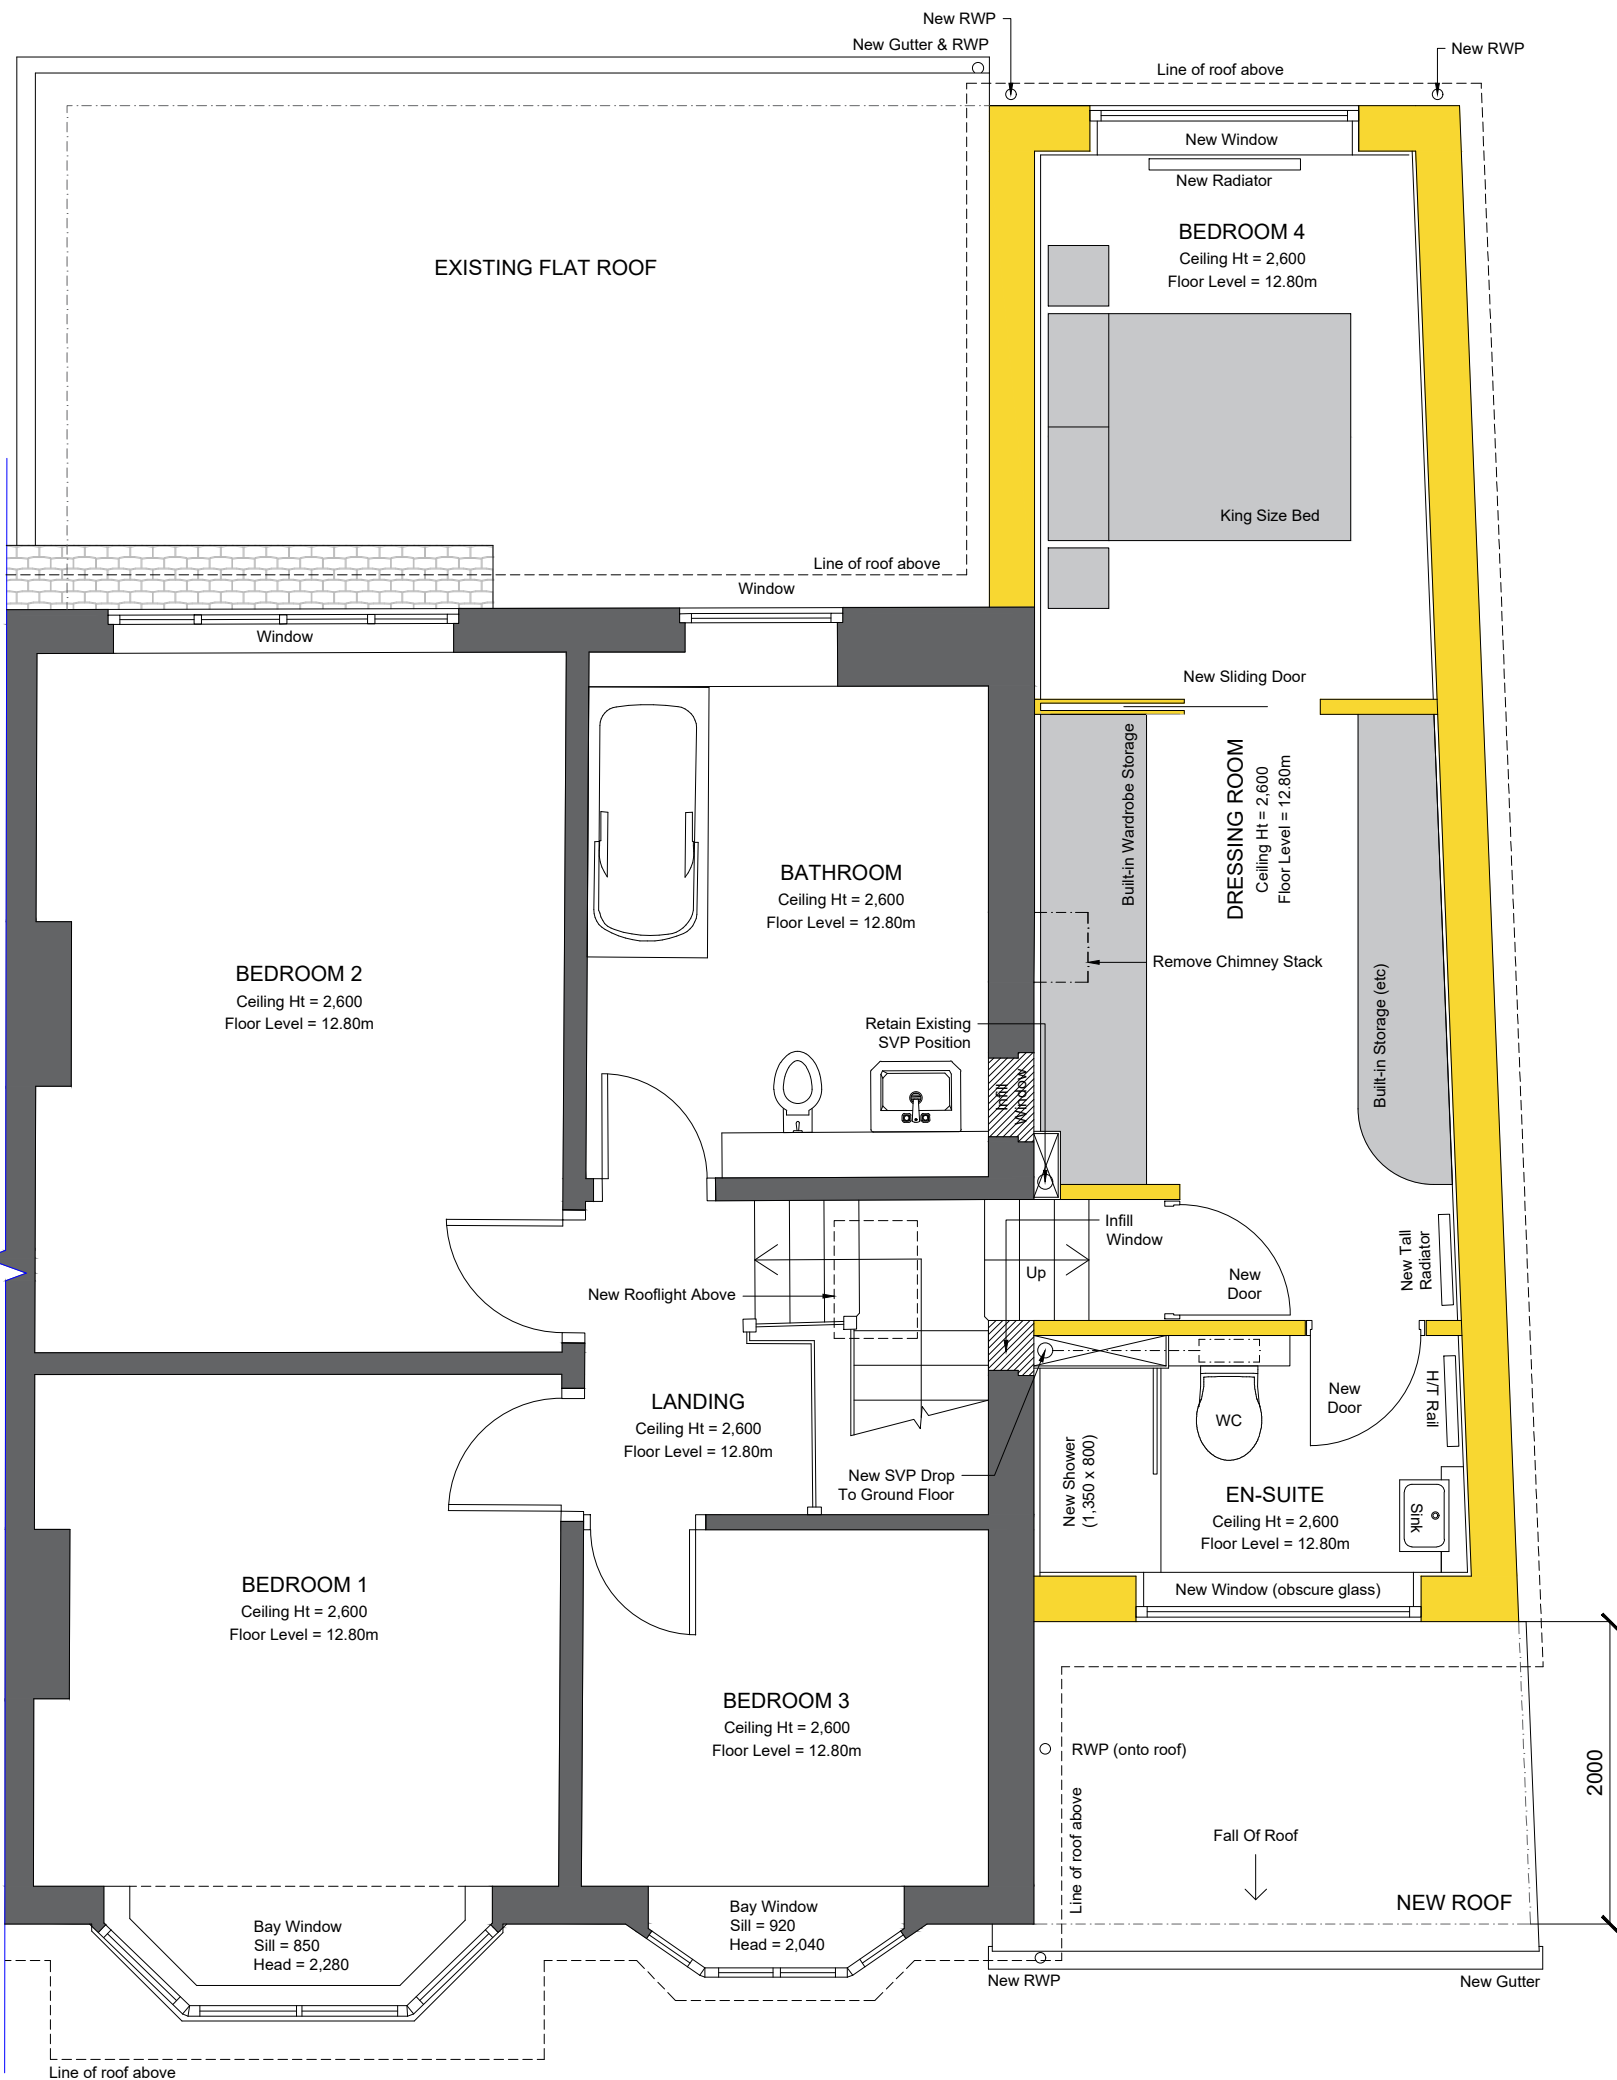

Proposed First Floor Plan

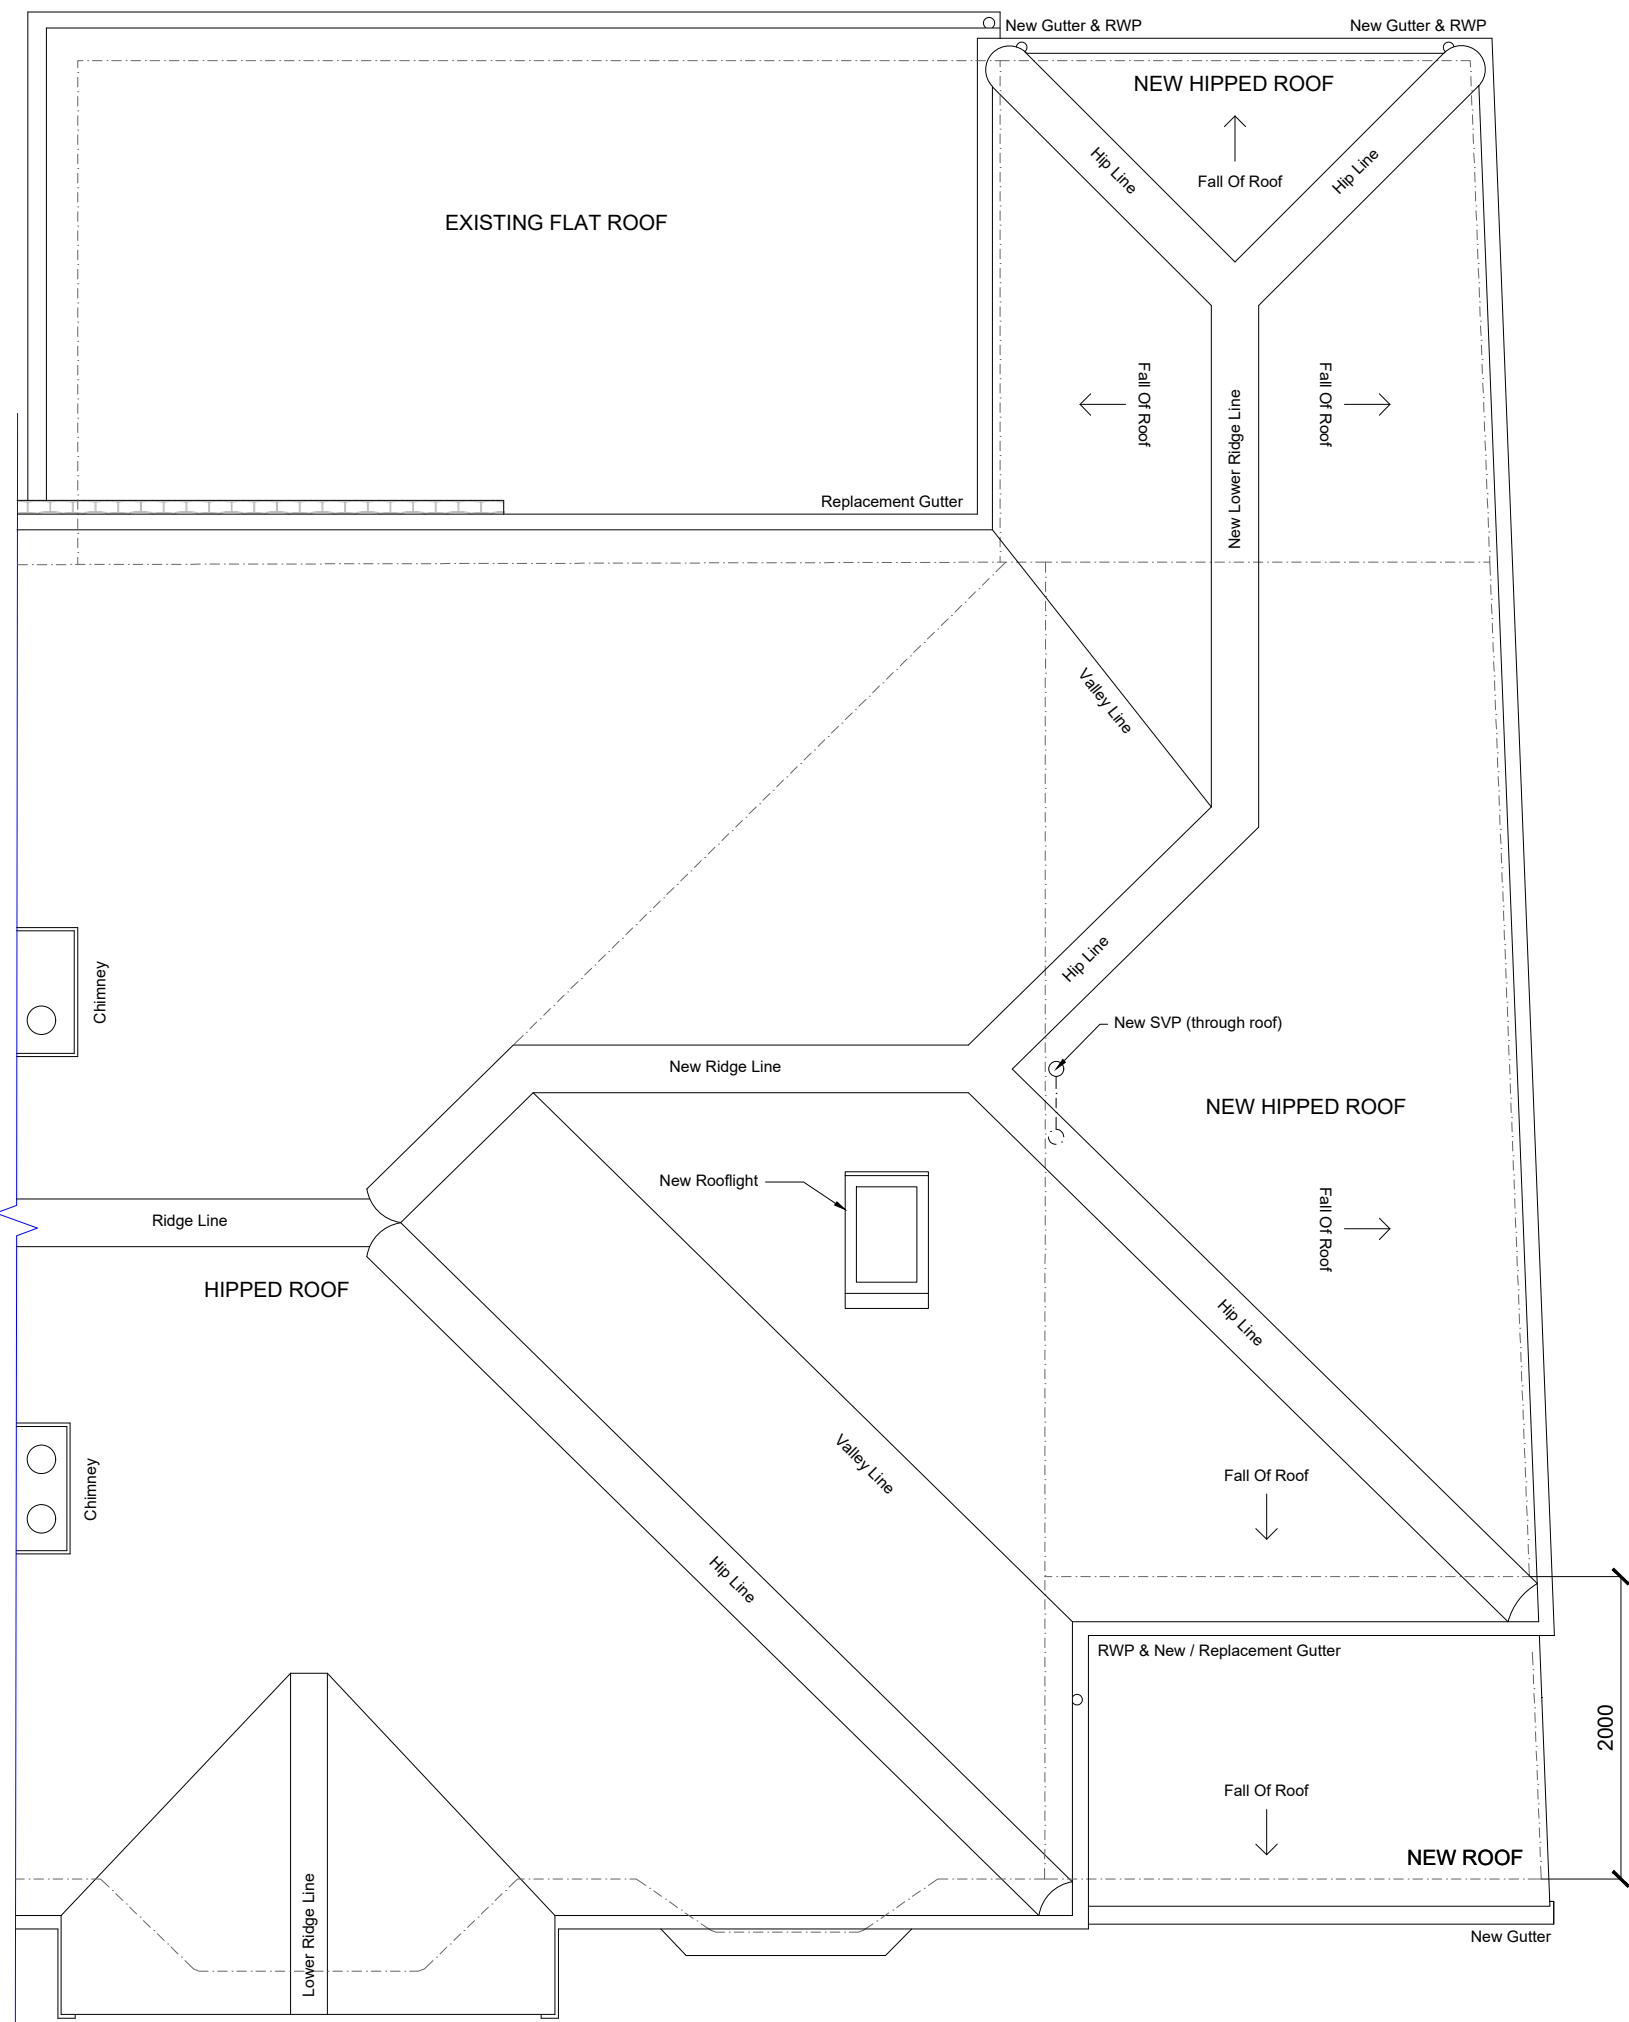

Proposed Roof Plan

Revision	Description	Author	Date
-	Initial Issue	MW	01/05/2024
A	Planning Application	MW	03/06/2024
B	Revised Roof Form (hipped roof to extension)	MW	17/07/2024
C	Offset To Front Elevation Increased To 2m	MW	25/07/2024

This drawing is the property of Whitfield Architects and must not be reproduced without prior written agreement. This drawing is provided to scale, for design and cost estimation purposes (not for construction). Any financial decisions relating to this information must make due allowance for dimensional or area variation resulting from the design development and construction processes. We recommend that all dimensions and levels should be cross-checked on site (for construction) and any discrepancies should be reported to Whitfield Architects immediately. Design responsibility cannot be accepted for alteration to (or deviation from) this drawing without the prior acknowledgement of Whitfield Architects. Please email hello@whitfieldarchitects.com with any questions.

Project Title	406 PARRS WOOD ROAD, M20 5GP
Drawing Title	Proposed Floor Plans
Project No:	G027
Date:	01/05/2024
Drawn:	Mark Whitfield
Scale @ A1:	1:50

Client Name	R. Carney
Drawing Number	P(02)01
Revision	C



27, High Grove Road, Cheshire, SK8 1NS
Contact us: hello@whitfieldarchitects.com
Or visit: www.whitfieldarchitects.com