


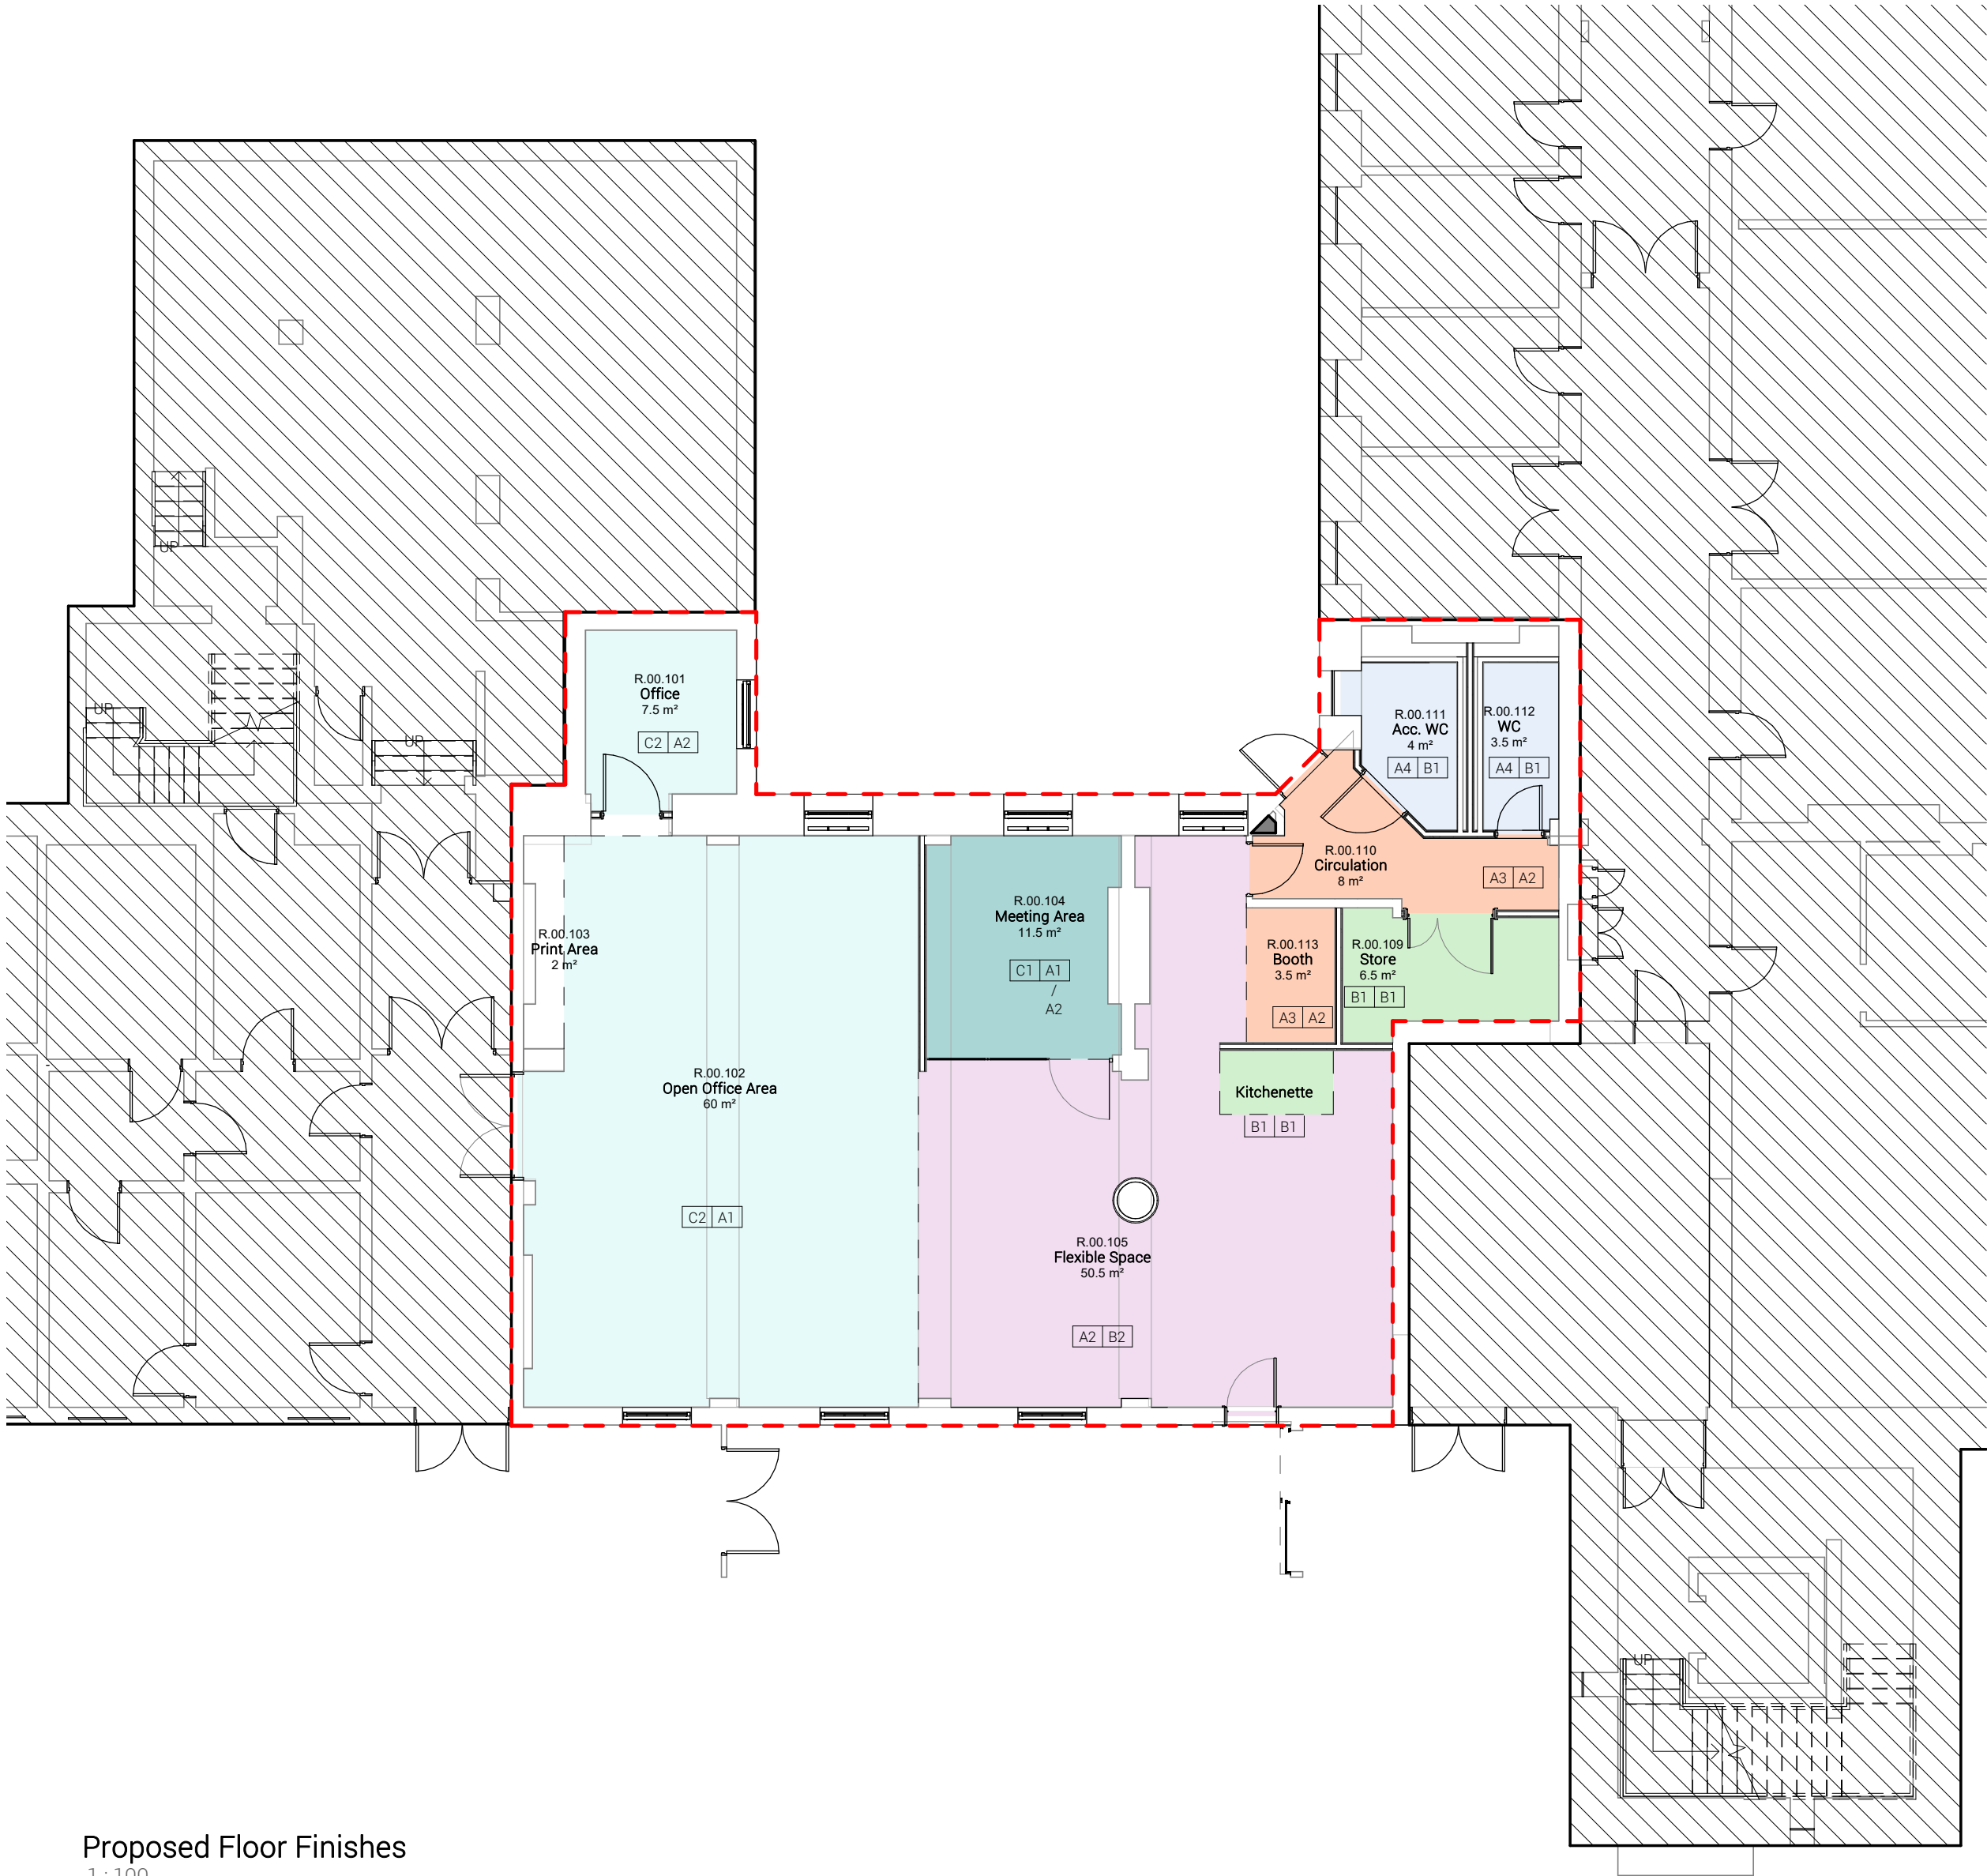

Proposed Floor Finishes
1 : 100

FINISHES KEY

Flooring

●A

●A

Skirtings

FLOORS

Omitted.

A1 Vinyl Flooring Type 1 - Reception

Polyflor

Secura PUR

Black Slate 2114

LRV 8

A2: Vinyl Flooring Type 2 - Flexible Space

Polyflor

Expona Flow PUR

Classic Limed Ash 9833

LRV 49

A3: Vinyl Flooring Type 3 - Flexible Space Feature Flooring

Polyflor

Expona Flow PUR

Dark Grey Concrete, 9857

LRV 13

A4: Vinyl Flooring Type 3 - WC's

Polyflor

Polysafe Verona PUR

Rich Black 5236

B1: Vinyl Flooring Type 1 - Kitchenette, Stores

Polyflor

Polysafe Stone FX PUR

Dark Concrete, 5089

C1: Carpet Type 1 - Main Circulation

Milliken

Parchment

Crafted Stories, WOV144-171-48

C2: Carpet Type 2 - Open Areas, Office Spaces

Milliken

Crafted Series

Modern Maker - Charcoal, MMK180-152-174

Skirting

A1 Existing Timber Skirting to be retained, Protected during works, made good and new finish allowed - Dulux Trade Diamond Durable Satinwood - Colour RAL 9010

A2 New hardwood timber skirt (to match existing) to be installed. - Dulux Trade Diamond Durable Satinwood - Colour RAL 9010

B1 Coved Vinyl Flooring (to match floor finish)

B2 Set In Skirting (Alternative finish) Polyflor Ejecta - Dark Grey 9530

Omitted.

C1 Tiled skirt (alternative finish - DDA contrast)

GENERAL NOTES: DAY Architectural Ltd accepts no responsibility for any costs, losses or claims whatsoever arising from these drawings, specifications and related documents unless there is full compliance with the Client or any unauthorised user of the following: 1 All boundaries, dimensions and levels are to be checked on site before construction and any discrepancies reported to the Architect / Designer. 2 Partial Service: Any discrepancies with site or other information is to be advised to the Architect / Designer and direction and / or approval is to be sought before the implementation of the detail. 3 Block and site plans are reproduced under license from the Ordnance Survey. 4 Do not scale this drawing. 5 For the purpose of coordination, all relevant parties must check this information prior to implementation and report any discrepancies to the Architect / Designer.					CLIENT Manchester University NHS FT	DRAWING Proposed Floor Finishes				DAY DAY Architectural Ltd. Studio 1, Lancaster Buildings 77 Deansgate, Manchester, M3 2BW T: 0161 834 9703 W: www.day-architectural.com	
REV	C	Revised Stage 4 Pack - Meeting Room Enclosed	11.12.23	GAB	PROJECT Cobbett House Office Refurbishment	SCALE As indicated @ A2		FIRST ISSUED 13/07/2023			
	B	Revised Stage 4 Package Post VE	08.12.23	GAB		PROJECT 23091	CLIENT REF WUTH	DRAWN BY GAB	CHECKED BY DAY		
	A	Stage 3 Issued for Comment & Costing	26.07.23	GAB		ORIGIN DAY	VOLUME ORC053	LEVEL 00	TYPE DR	ROLE A	
						SUITABILITY S2 - FOR INFORMATION					
DATE					REV BY	Information contained on this drawing is the sole copyright of DAY Architectural Ltd. and is not to be reproduced without their permission.					