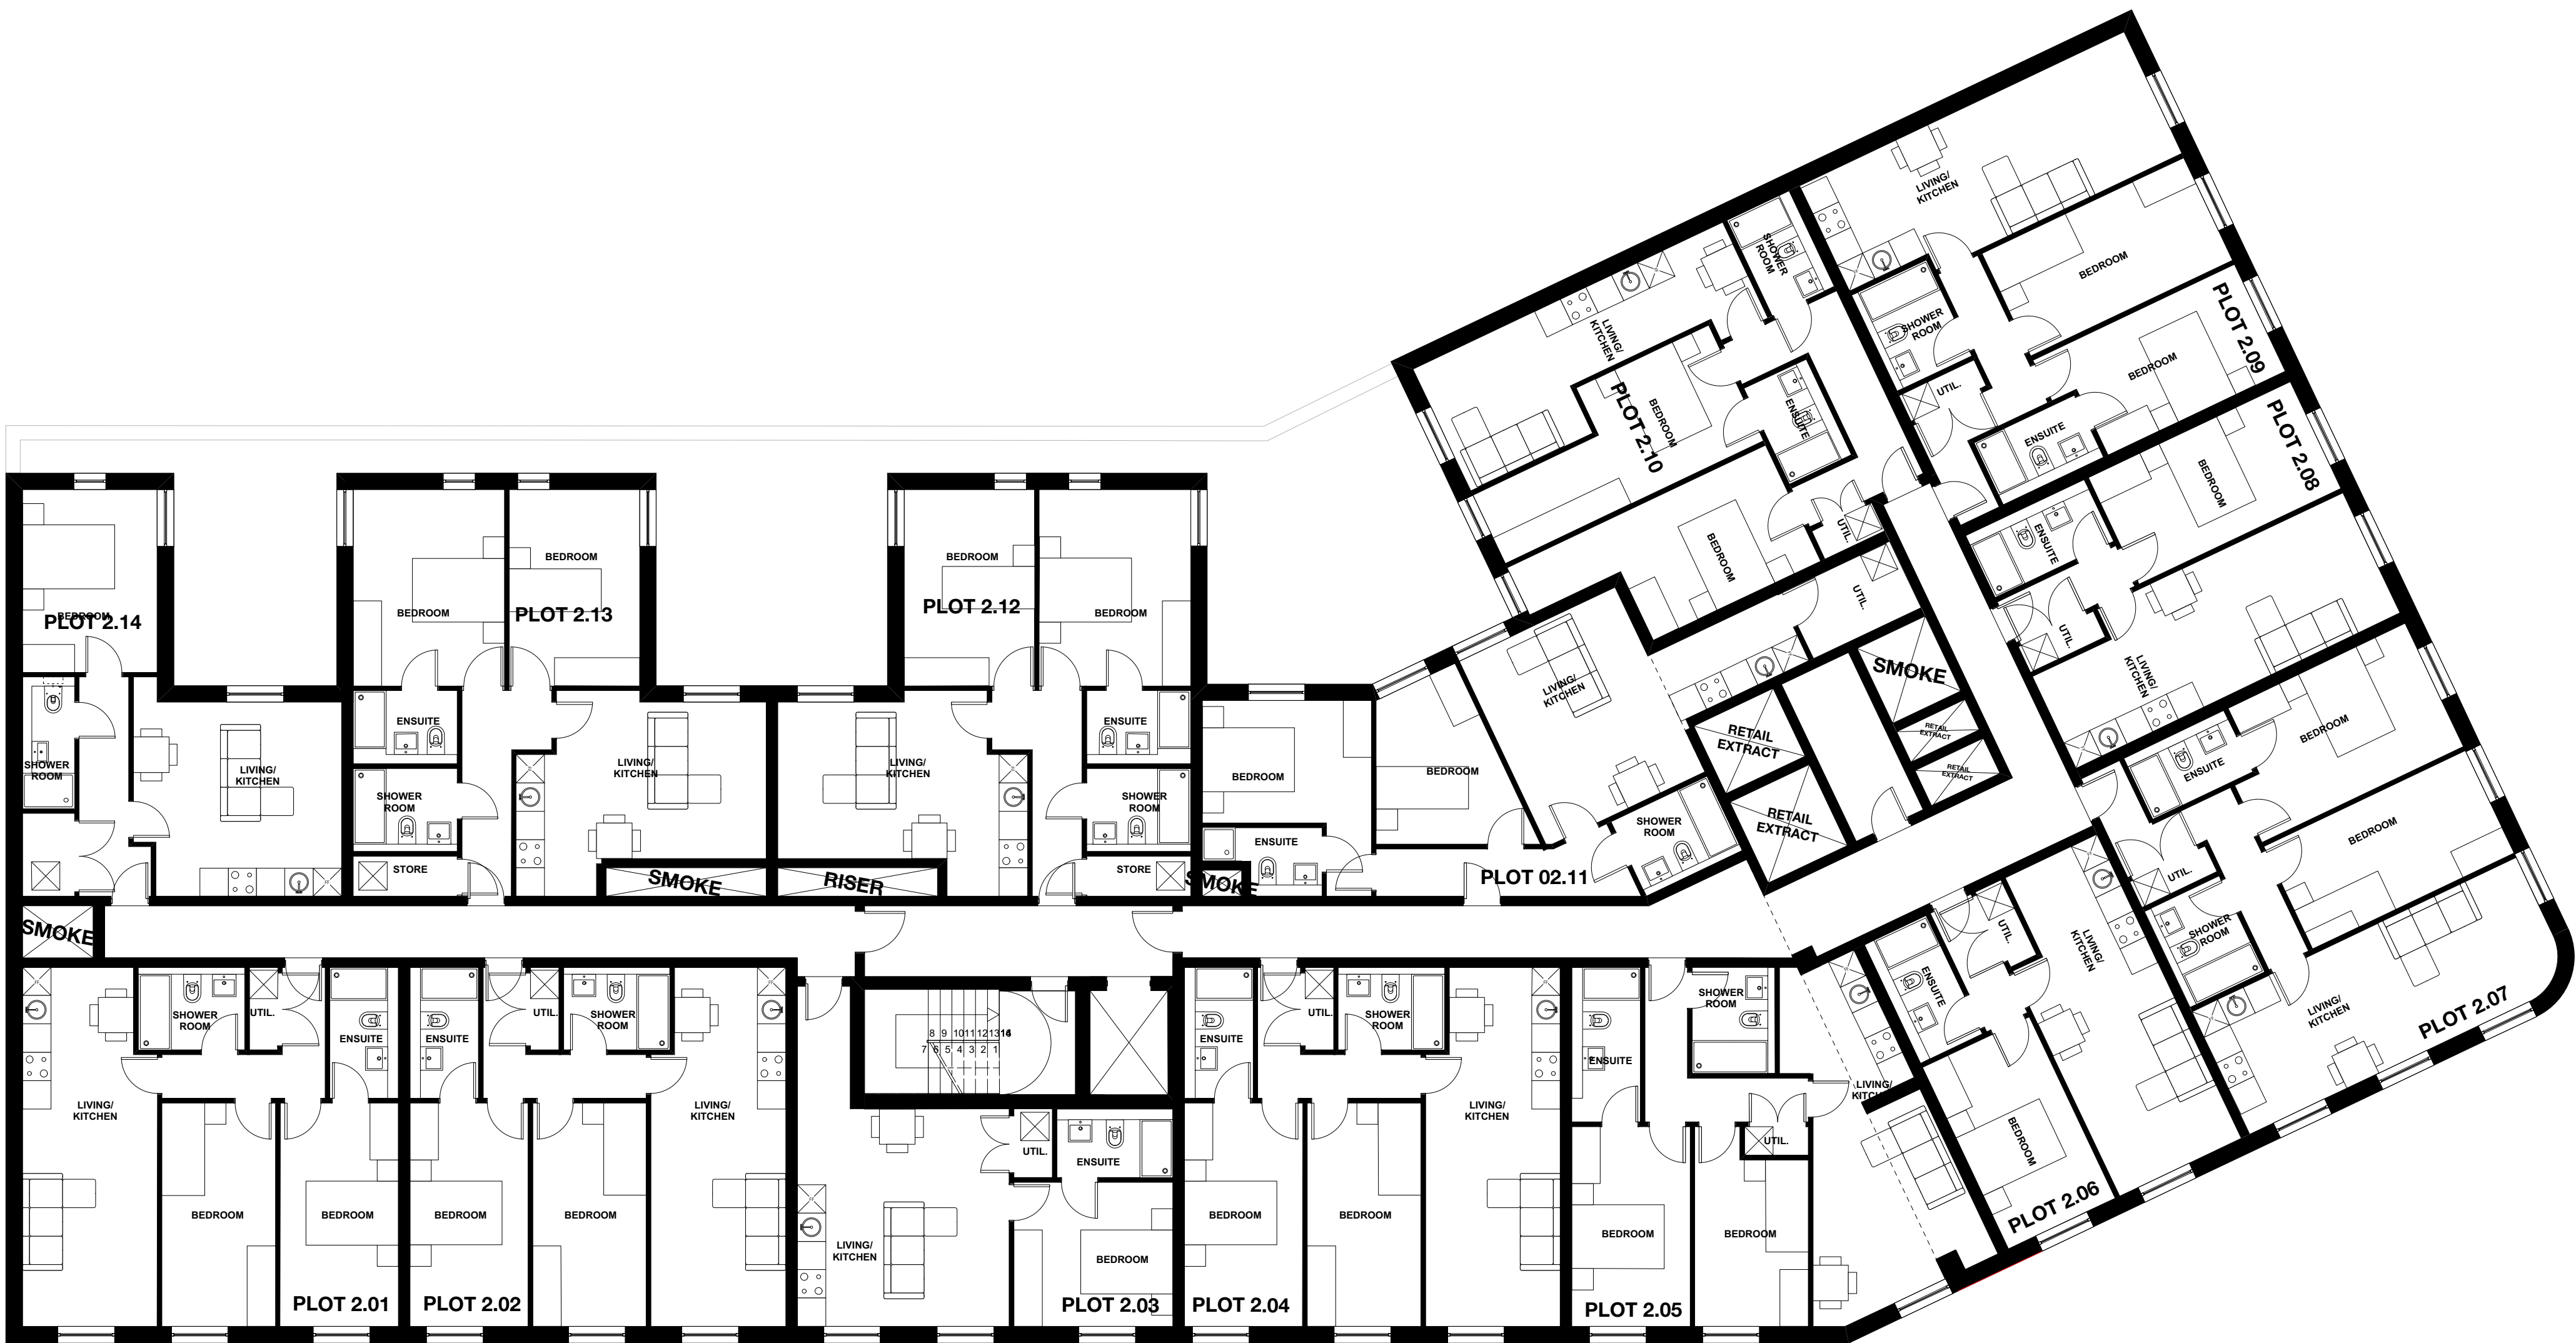


PROPOSED SECOND FLOOR PLAN
1:100 @ A1

© Copyright Ollier Smurthwaite Architects

IMPORTANT NOTES:

E	09/04/24	AMENDED PLOT 2.14
D	15.03.24	REVISED REAR ELEVATION APARTMENT TYPES
C	11.10.23	ADDITION OF EXTRUDING WINDOWS & WALL PULLED IN ON UPPER LEVELS
B	04.04.22	REMOVED WINTER GARDENS
A	25.03.22	
REVISION	DATE	DESCRIPTION

CLIENT: VIEWS	
PROJECT: NEW RESIDENTIAL DEVELOPMENT	
ADDRESS: 98 WILMSLOW ROAD, RUSHOLME	
DRAWING TITLE: PROPOSED SECOND FLOOR PLAN	
SCALE: 1:100 @ A1	DATE: APRIL 2021
DRAWING NO: A454_P_102E	

OLLIER SMURTHWAITE ARCHITECTS
40 King Street, Manchester, M2 6BA
T 0161 883 0838
F 0161 883 0839
E mail@olliersmurthwaite.com