

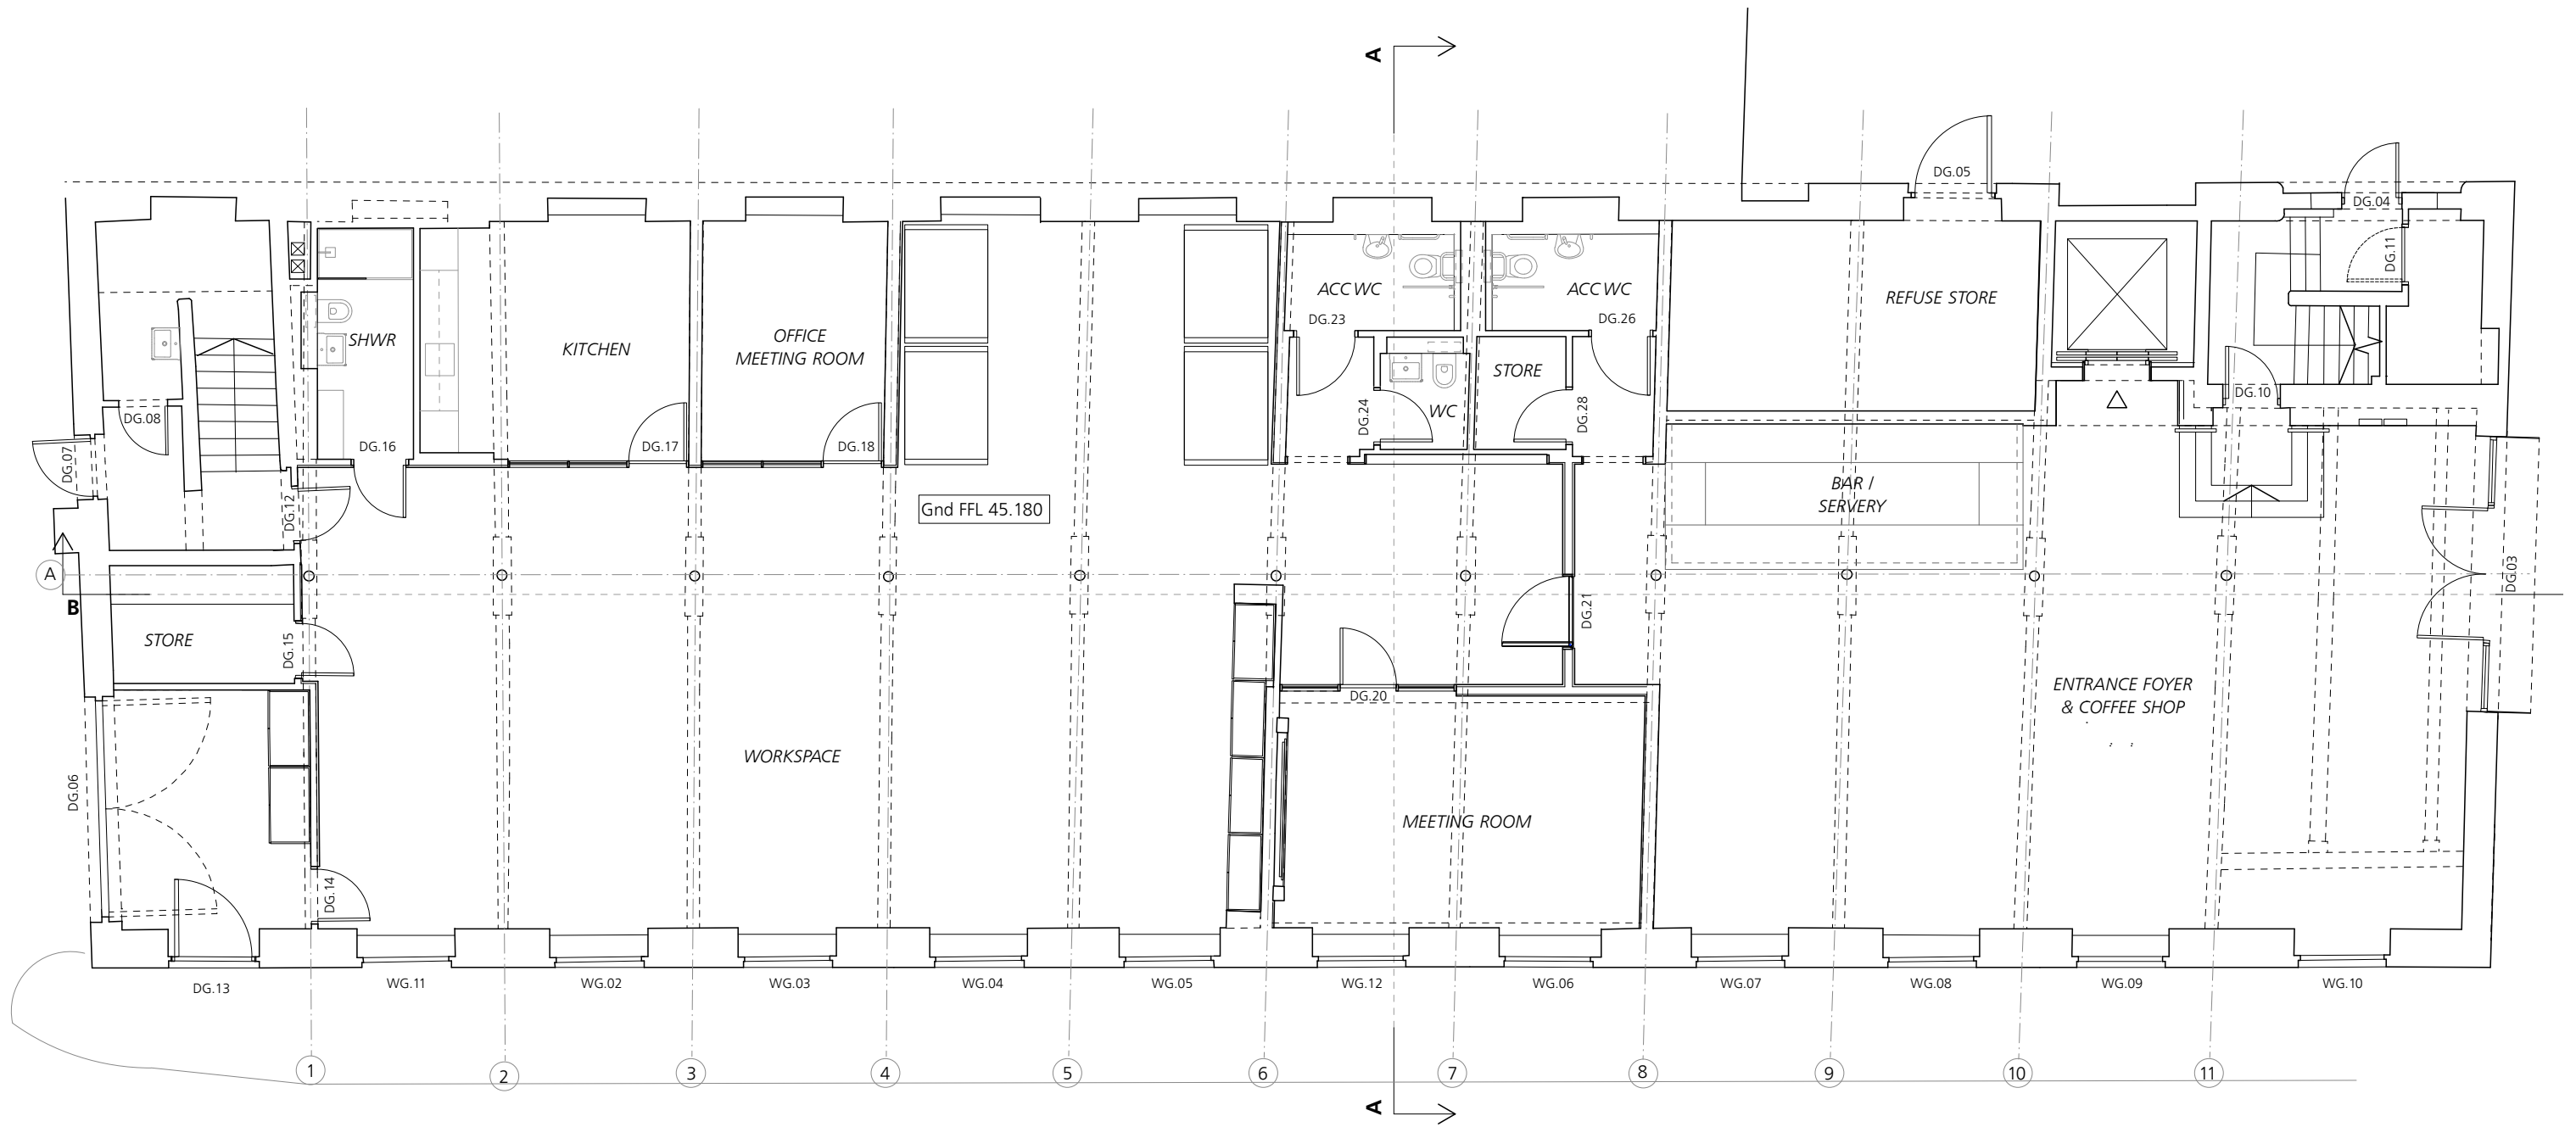


 

Rev C4 - 06/24 - Accessible WCs amended
Rev C3 - 05/24 - Office entrance area and boardroom amended, storage added, call booths relocated, rear stair entrance amended, door swings adjusted, wall panelling added, bar/servery relocated, lift set out adjusted
Rev C2 - 02/24 - Layout and wall widths updated to suit setting out
Rev C1 - 02/24 - Meeting room omitted, WC block and bar servery relocated
Rev T1 - 11/23 - WC areas adjusted
Rev P4 - 11/23 - Internal fit out added, door opening positions to Baird St amended, rear riser reduced and access door omitted, main entrance opening size reduced, GLs added
Rev P3 - 09/23 - Door DG.12 added

 

FOR WORKS TO EXTERNAL WALLS
REFER TO DRGS 353 CD 2101 - 2108

FOR WORKS TO INTERNAL WALLS
REFER TO DRGS 353 CD 2201 - 2205

FOR WORKS TO FLOORS & STAIRS
REFER TO DRGS 353 CD 2301 - 2305

FOR WORKS TO ROOF
REFER TO DRGS 353 CD 2701

FOR WINDOW & DOORS INFORMATION
REFER TO DRGS 353 CD 3001 - 3005

FOR WORKS TO CEILINGS
REFER TO DRGS 353 CD 3501 - 3505

Jonathan Davidson Architects

Architecture & Industrial Design

47 Hilton Street
MANCHESTER
M1 2EF
t: 0161 711 0835
e: inbox@jddavidsonarchitects.com
w: www.jddavidsonarchitects.com

Client Capital & Centric

Project **Neptune Mill**
Chapelton St, Manchester

Scale 1:100 @ A3

Date Jan 2023

Document **General Arrangement**
Proposed Ground Floor Plan

Status For information

Doc Ref	353	CD	1002	C4
---------	------------	-----------	-------------	-----------