


REVISIONS		
REV	DATE	DESCRIPTION
P00	28.02.23	ISSUED FOR STAGE 3
P01	17.04.23	ISSUED FOR PLANNING
C01	08.12.23	ISSUED FOR CONSTRUCTION
P02	04.07.24	ISSUED FOR NON-MATERIAL AMENDMENT
P03	26.07.24	ISSUED FOR NON-MATERIAL AMENDMENT

KEY PLAN

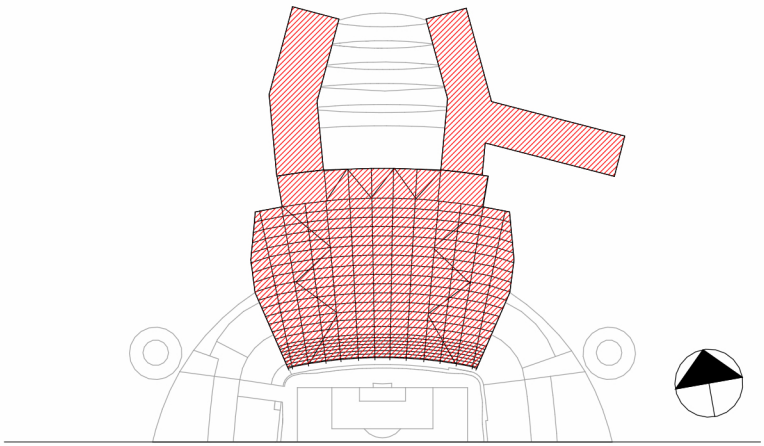

- FFL 98.100

Rooftop
- FFL 93.150

L05-Sky Bar
- FFL 89.650

L04-Suite Level
- FFL 82.175

L03-M-Plant Level Mezzanine
- FFL 77.600


L03-Plant Level
- FFL 70.130

L02-Upper Concourse
- FFL 65.450

L01-Club Level
- FFL 60.650

L00-Main Concourse
- FFL 54.999

Pitch Level

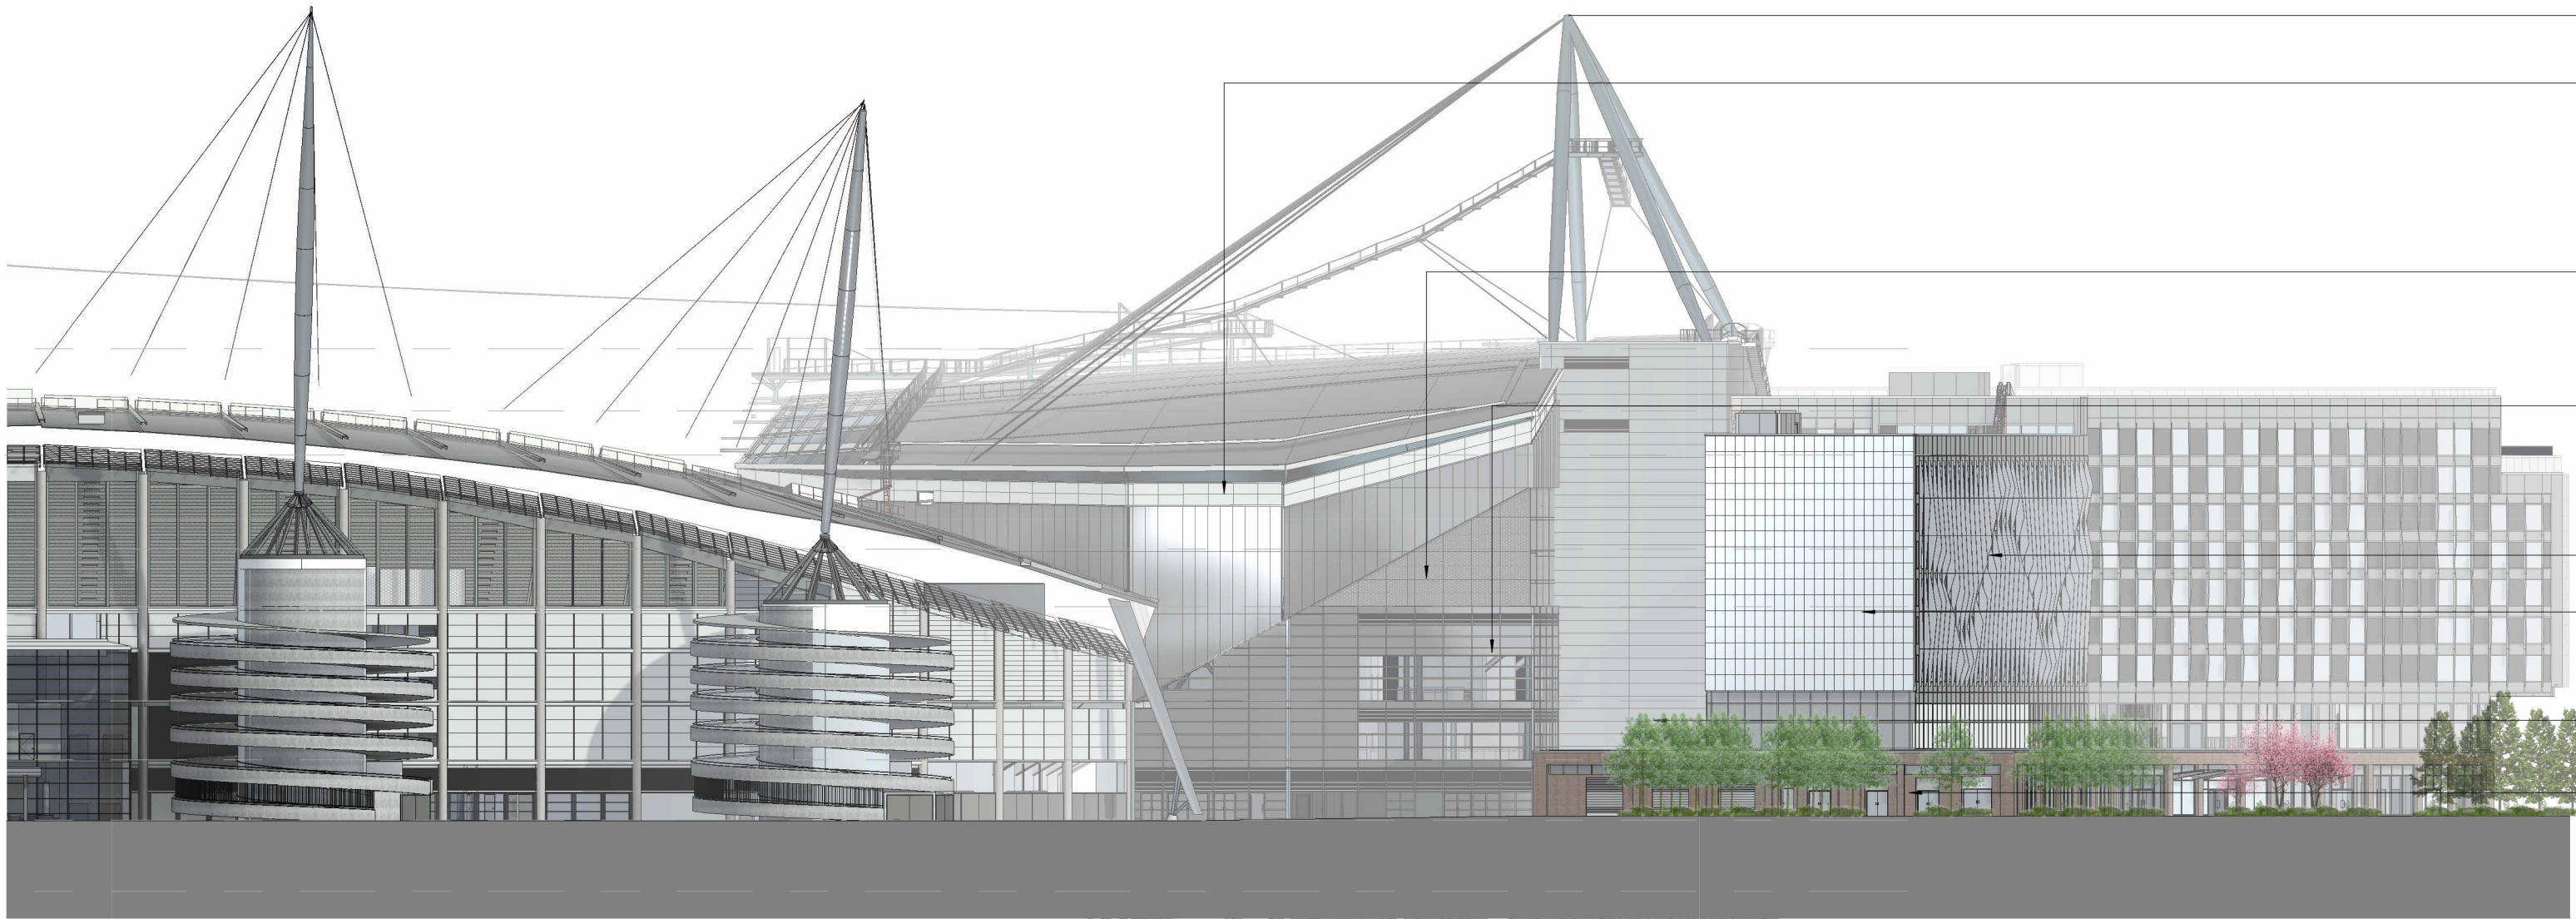

1 EAST ELEVATION
1 : 500

7. Polycarbonate panels

6. Metal mesh

5. Curtain wall glazing

1. Facade fins

2. LED Screen

4. Aluminium cladding

3. Brick plinth

7. Polycarbonate panels


6. Metal mesh

5. Curtain wall glazing

1. Facade fins

4. Aluminium cladding

3. Brick plinth

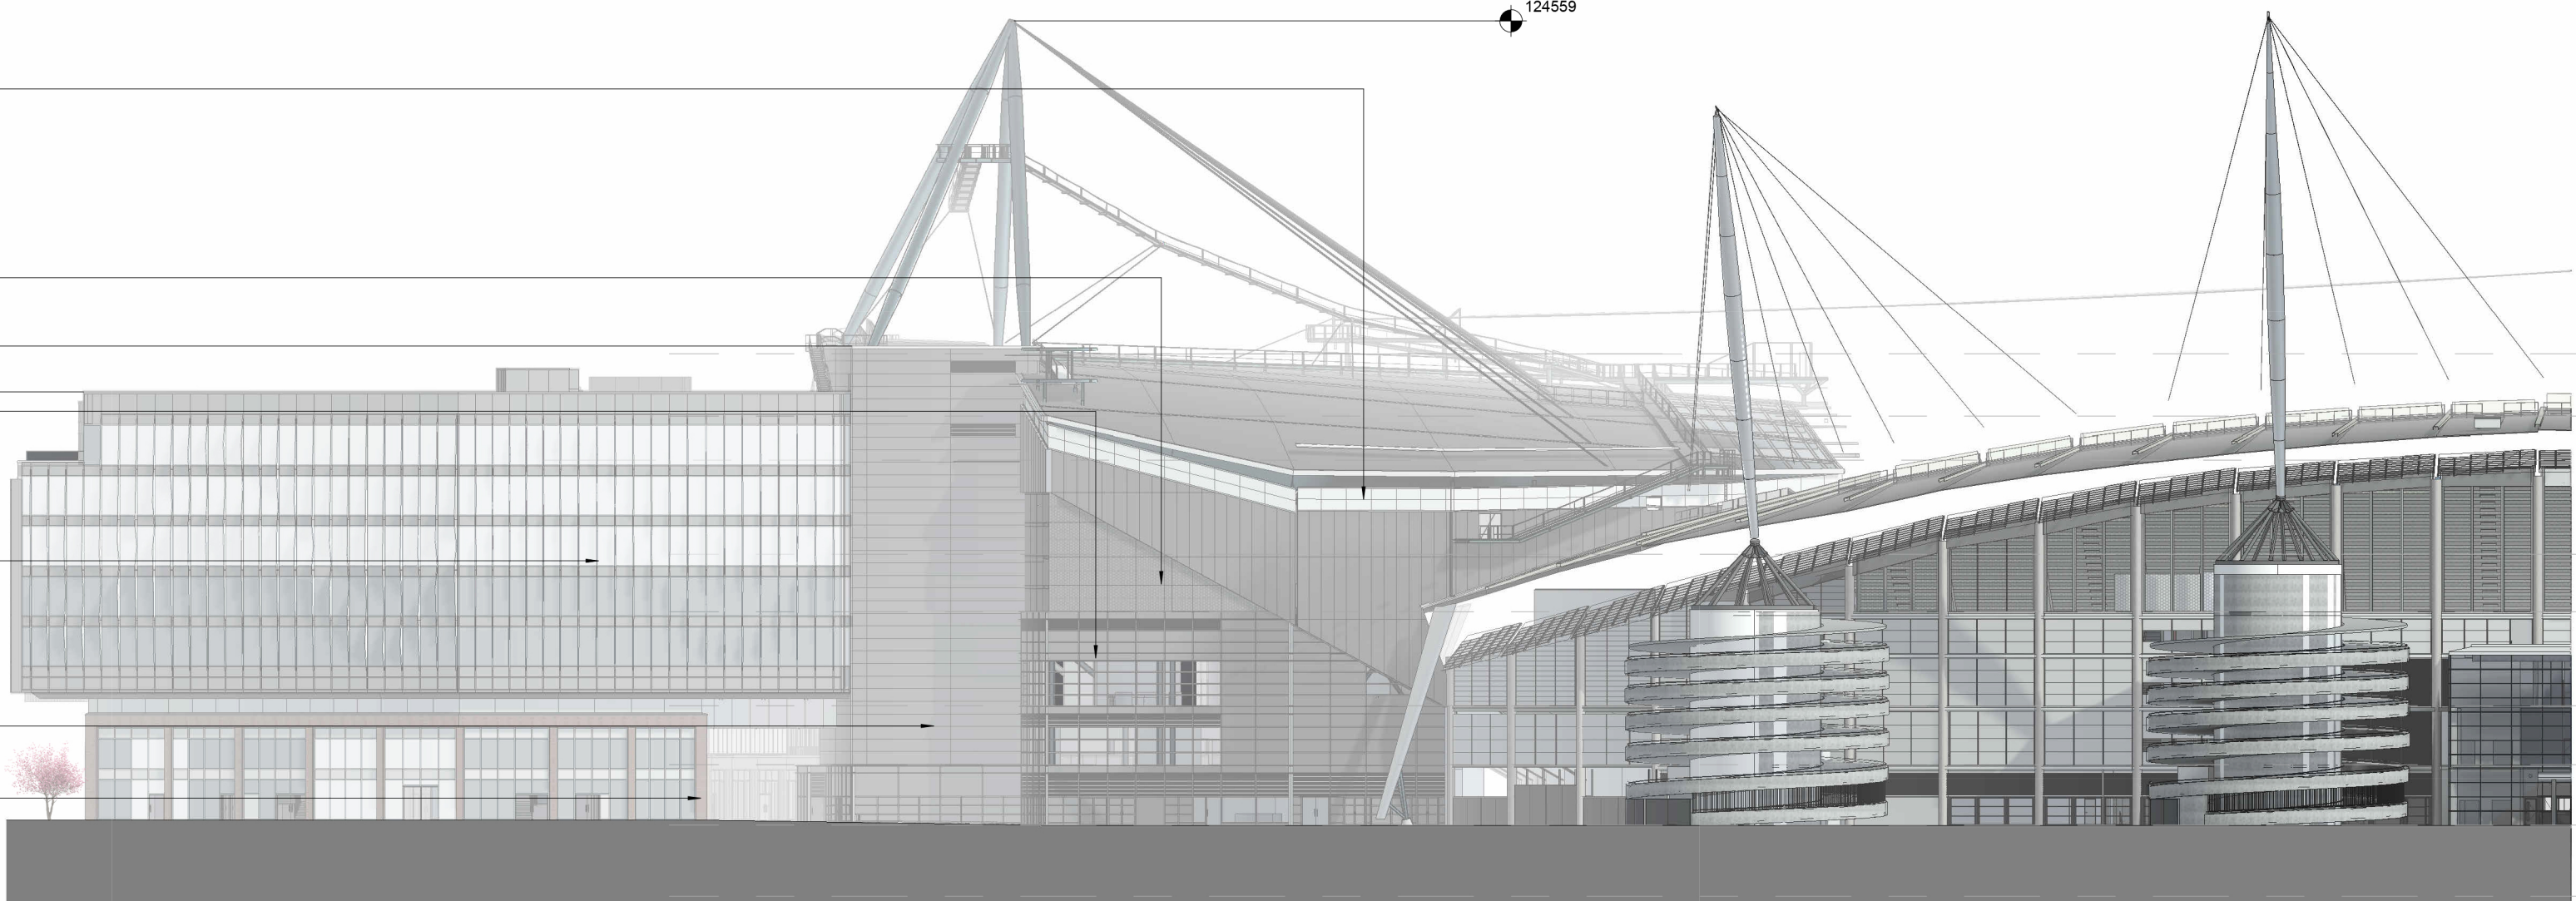

2 WEST ELEVATION
1 : 500

- FFL 98.100

Rooftop
- FFL 93.150

L05-Sky Bar
- FFL 89.650

L04-Suite Level
- FFL 82.175

L03-M-Plant Level Mezzanine
- FFL 77.600


L03-Plant Level
- FFL 70.130

L02-Upper Concourse
- FFL 65.450

L01-Club Level
- FFL 60.650

L00-Main Concourse
- FFL 54.999


Pitch Level

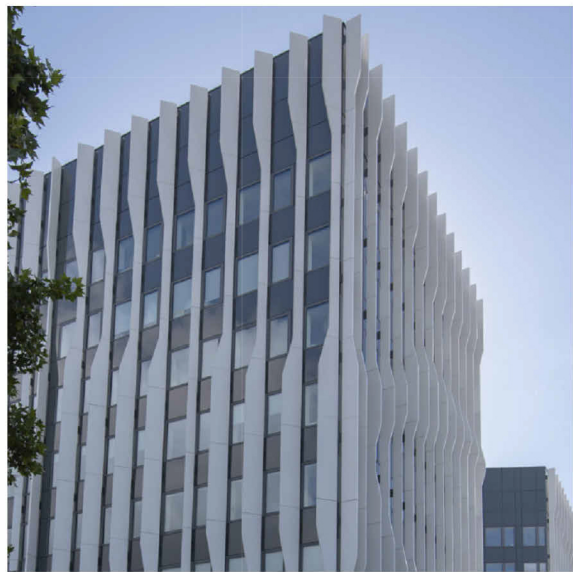


1. Facade fins



2. LED Screen

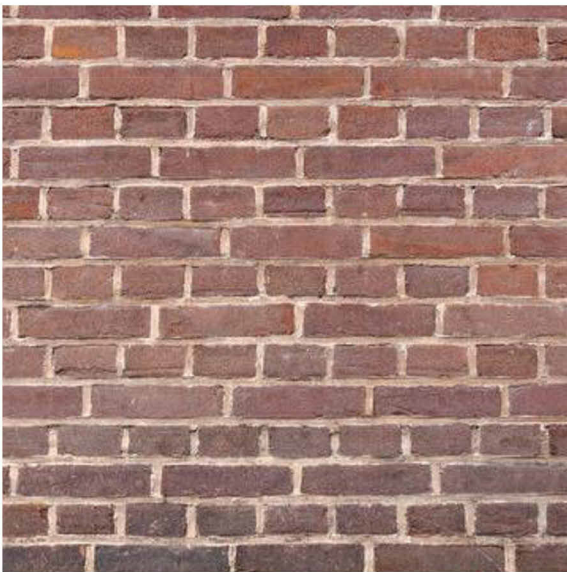


3. Brick plinth

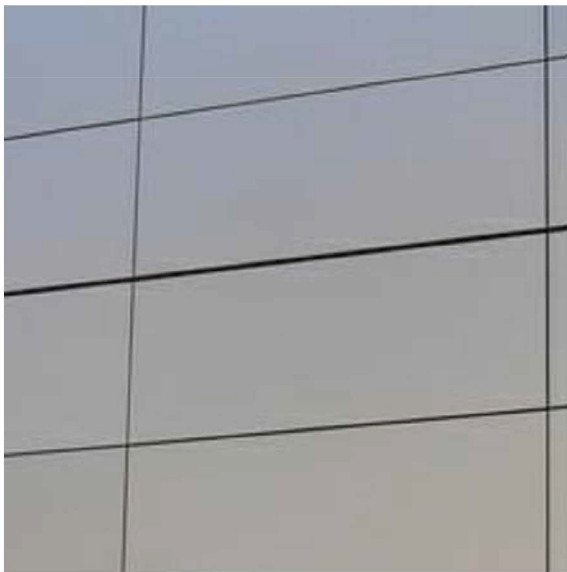


4. Aluminium cladding



5. Curtain wall glazing

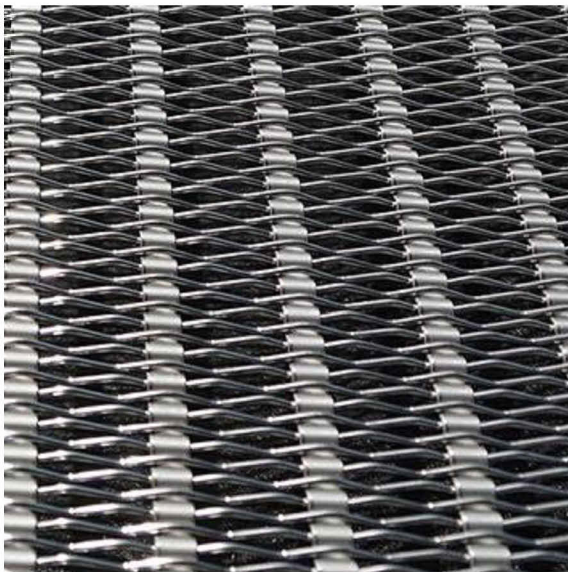

6. Metal mesh

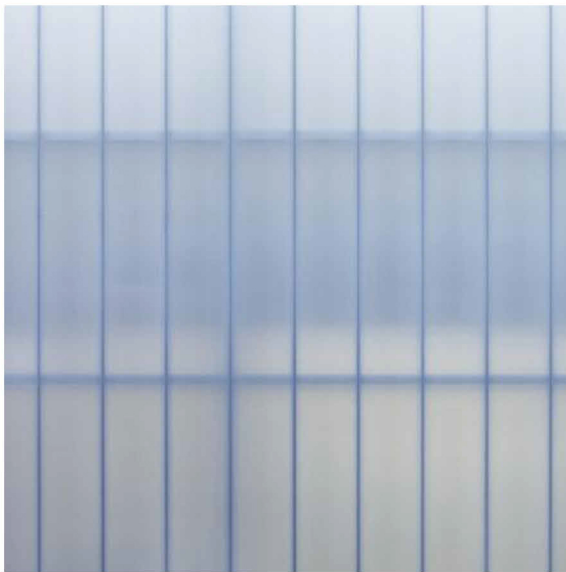

7. Polycarbonate panels



CLIENT



© COPYRIGHT. ALL RIGHTS RESERVED
THIS WORK IS COPYRIGHT AND CANNOT BE REPRODUCED OR COPIED IN ANY FORM OR BY ANY OTHER MEANS (GRAPHIC, ELECTRONIC OR MECHANICAL INCLUDING PHOTOCOPYING) WITHOUT THE WRITTEN PERMISSION OF POPULOUS ANY LICENSE, EXPRESS OR IMPLIED, TO USE THIS DOCUMENT FOR ANY PURPOSE WHATSOEVER IS RESTRICTED TO THE TERMS OF THE AGREEMENT OR IMPLIED AGREEMENT BETWEEN POPULOUS AND THE INSTRUCTING PARTY.
USE FIGURED DIMENSIONS IN PREFERENCE TO SCALED. CHECK ALL DIMENSIONS ON SITE BEFORE FABRICATION OR SETTING OUT.

ARCHITECT
POPULOUS®
14 BLADES COURT | DEODAR ROAD | LONDON | SW15 2NU | UNITED KINGDOM
TELEPHONE +44 (0)20 8874 7666 FACSIMILE +44 (0)20 8874 7470
ALL PRODUCTION & INTELLECTUAL PROPERTY RIGHTS RESERVED © POPULOUS 2009

PROJECT NAME
MCFC NORTH EXPANSION

DRAWING TITLE
EAST + WEST ELEVATIONS

STATUS		RIBA STAGE				PROJECT NO.		
A5		5				4348		
DATE			SCALE			SIZE		
28/02/23			1 : 500			A1		
DRAWN		CHECKED		APPROVED				
AM		CF		MT				
PROJECT		ORIGIN	ZONE	LEVEL	TYPE	ROLE	DRAWING	REV
NSE-POP-NS-		ZZ	-DR-	A	-	000302	P0	