




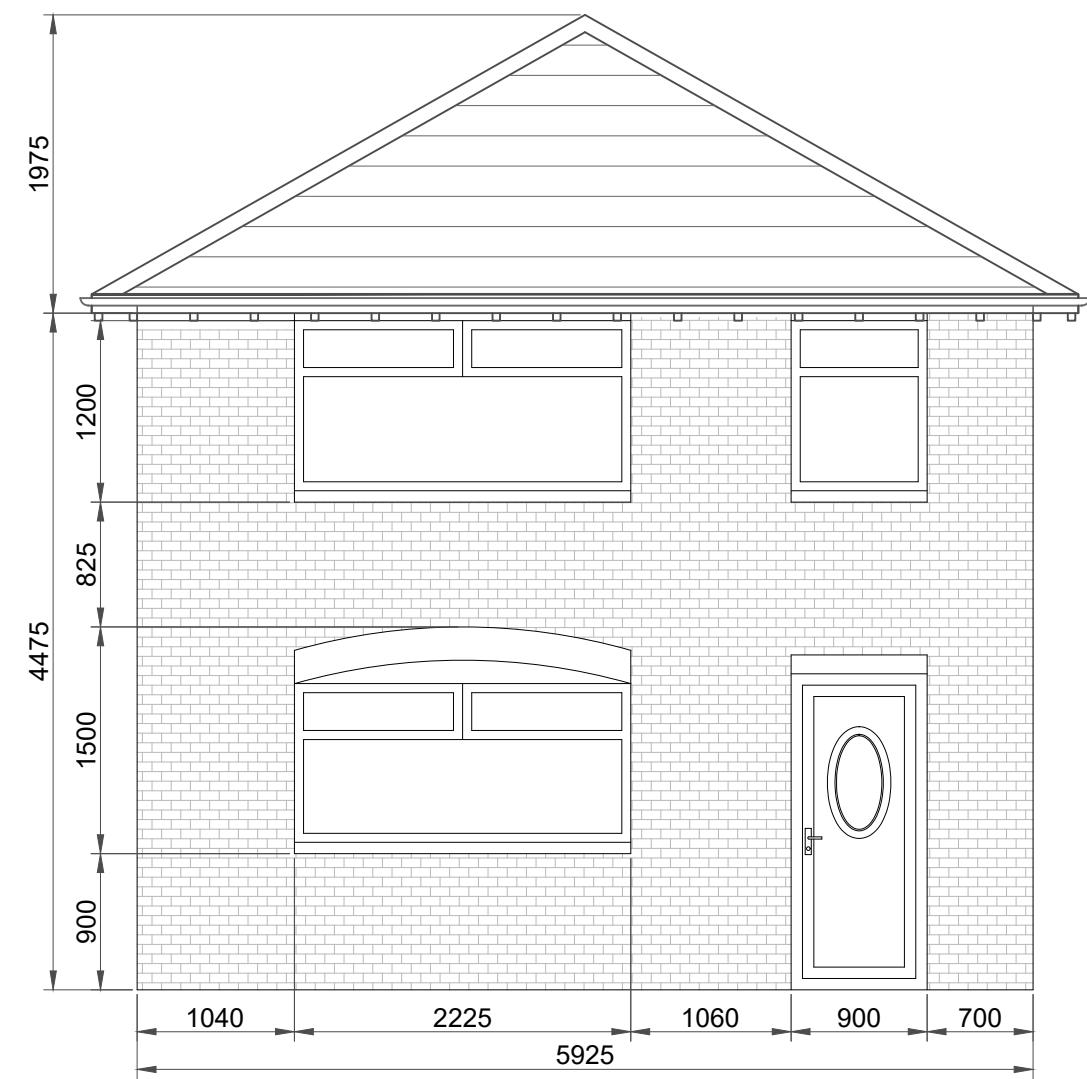


Existing & Proposed Front Elevation

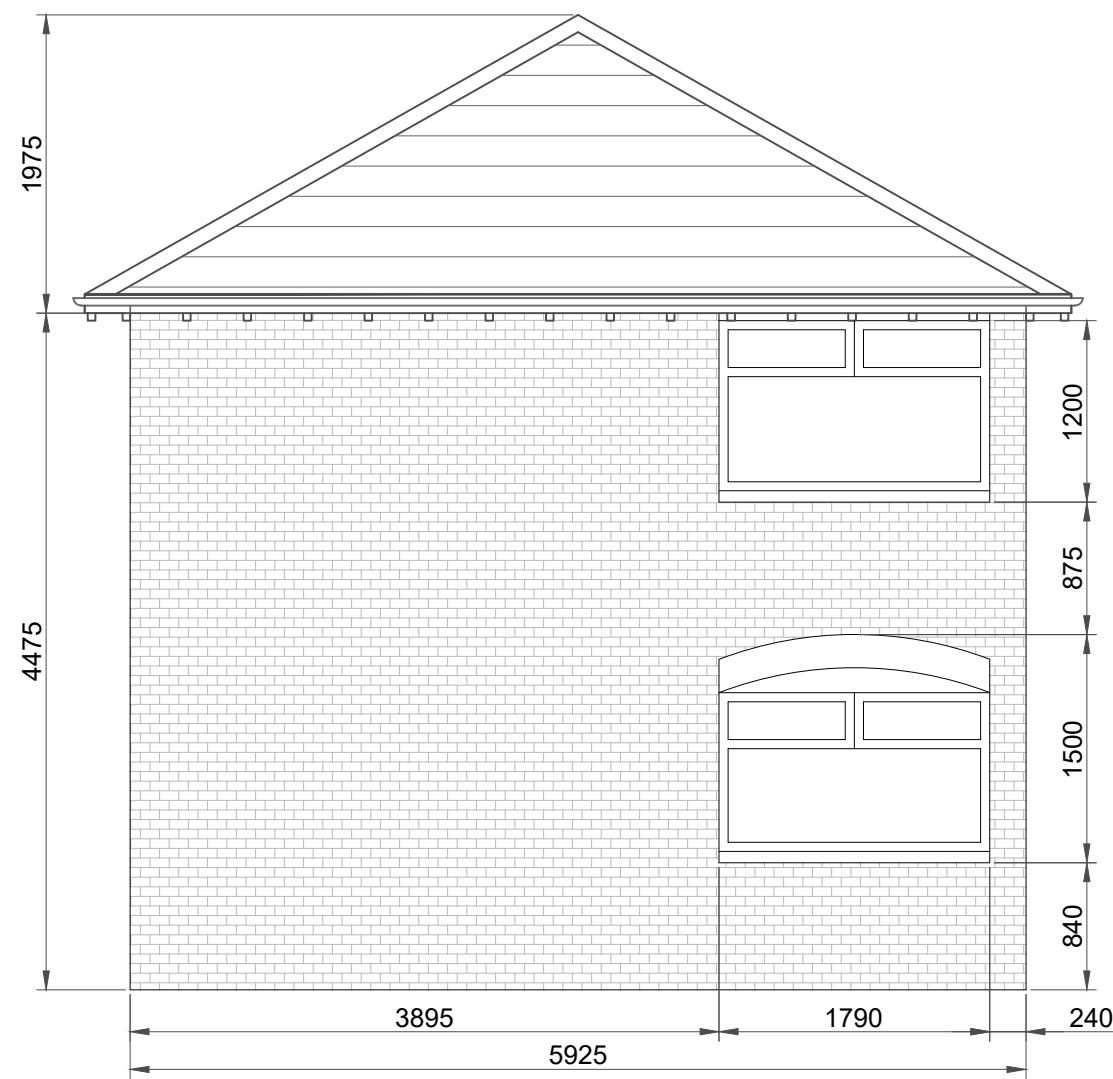


Existing Rear Elevation

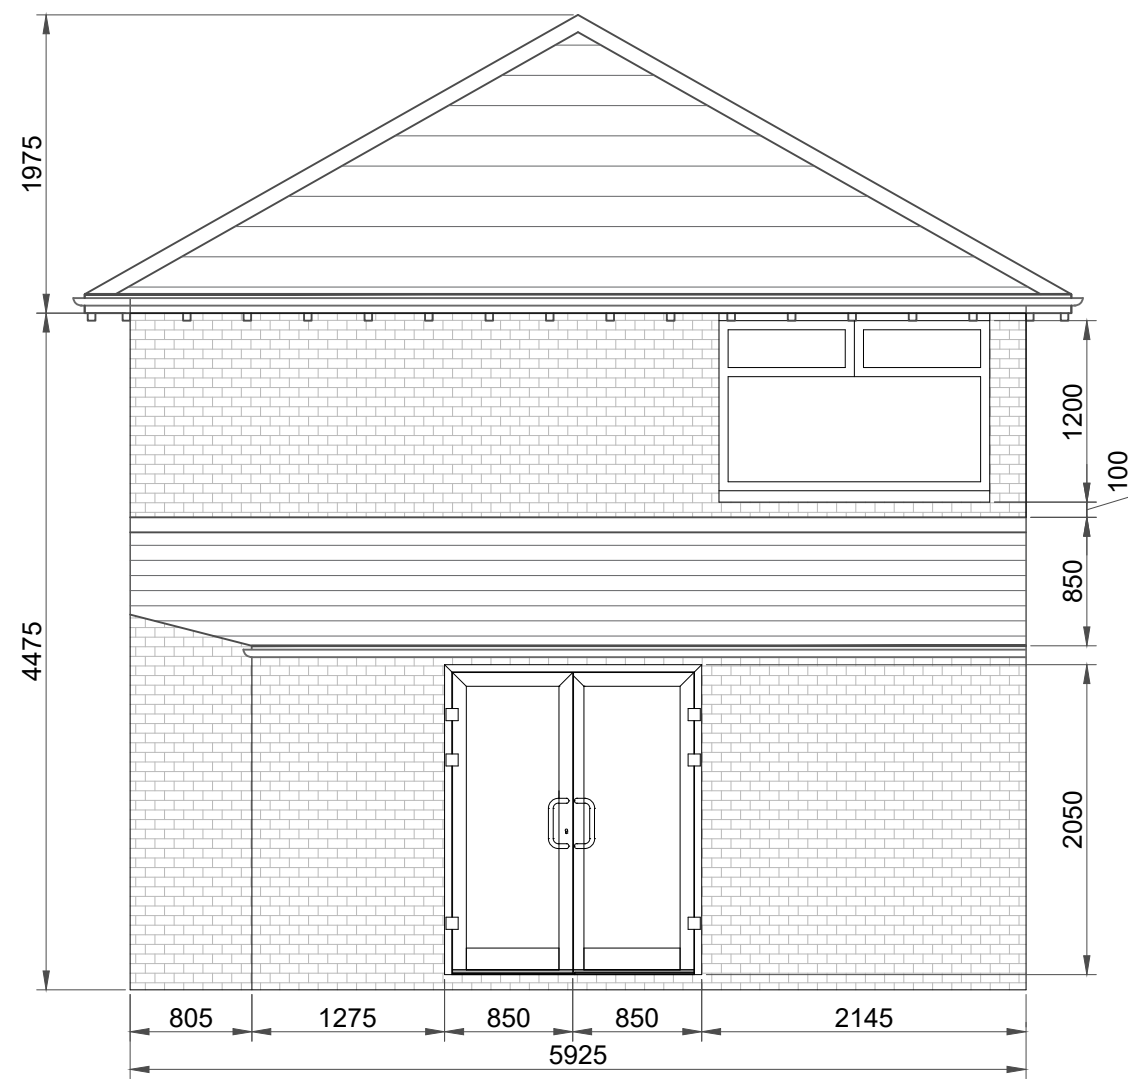


Proposed Rear Elevation

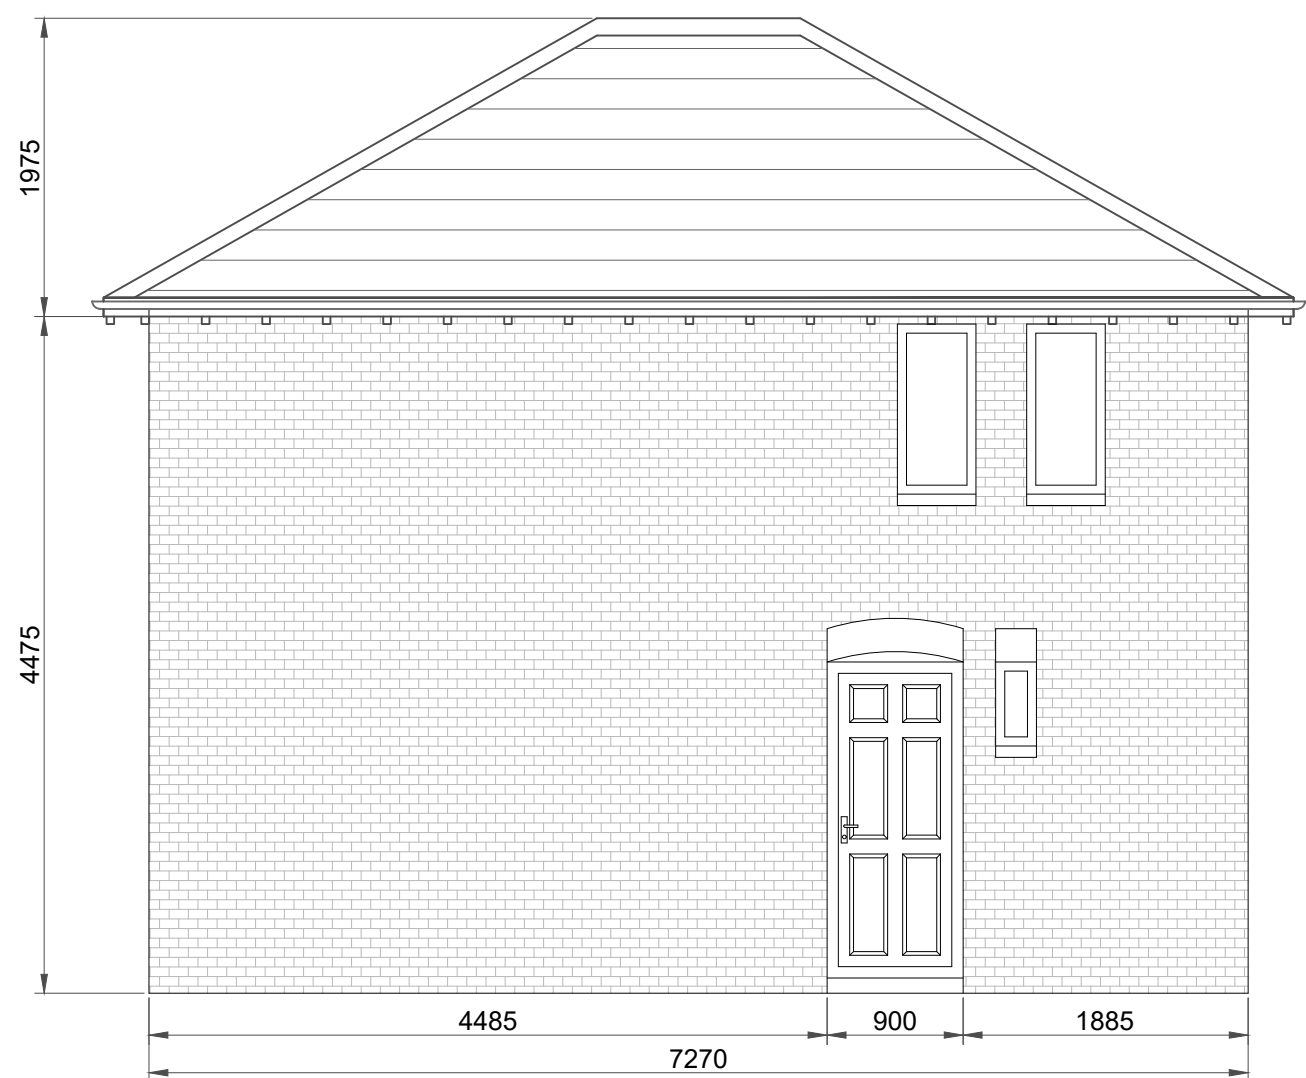


Existing Side Elevation
From No.14 Western Circle

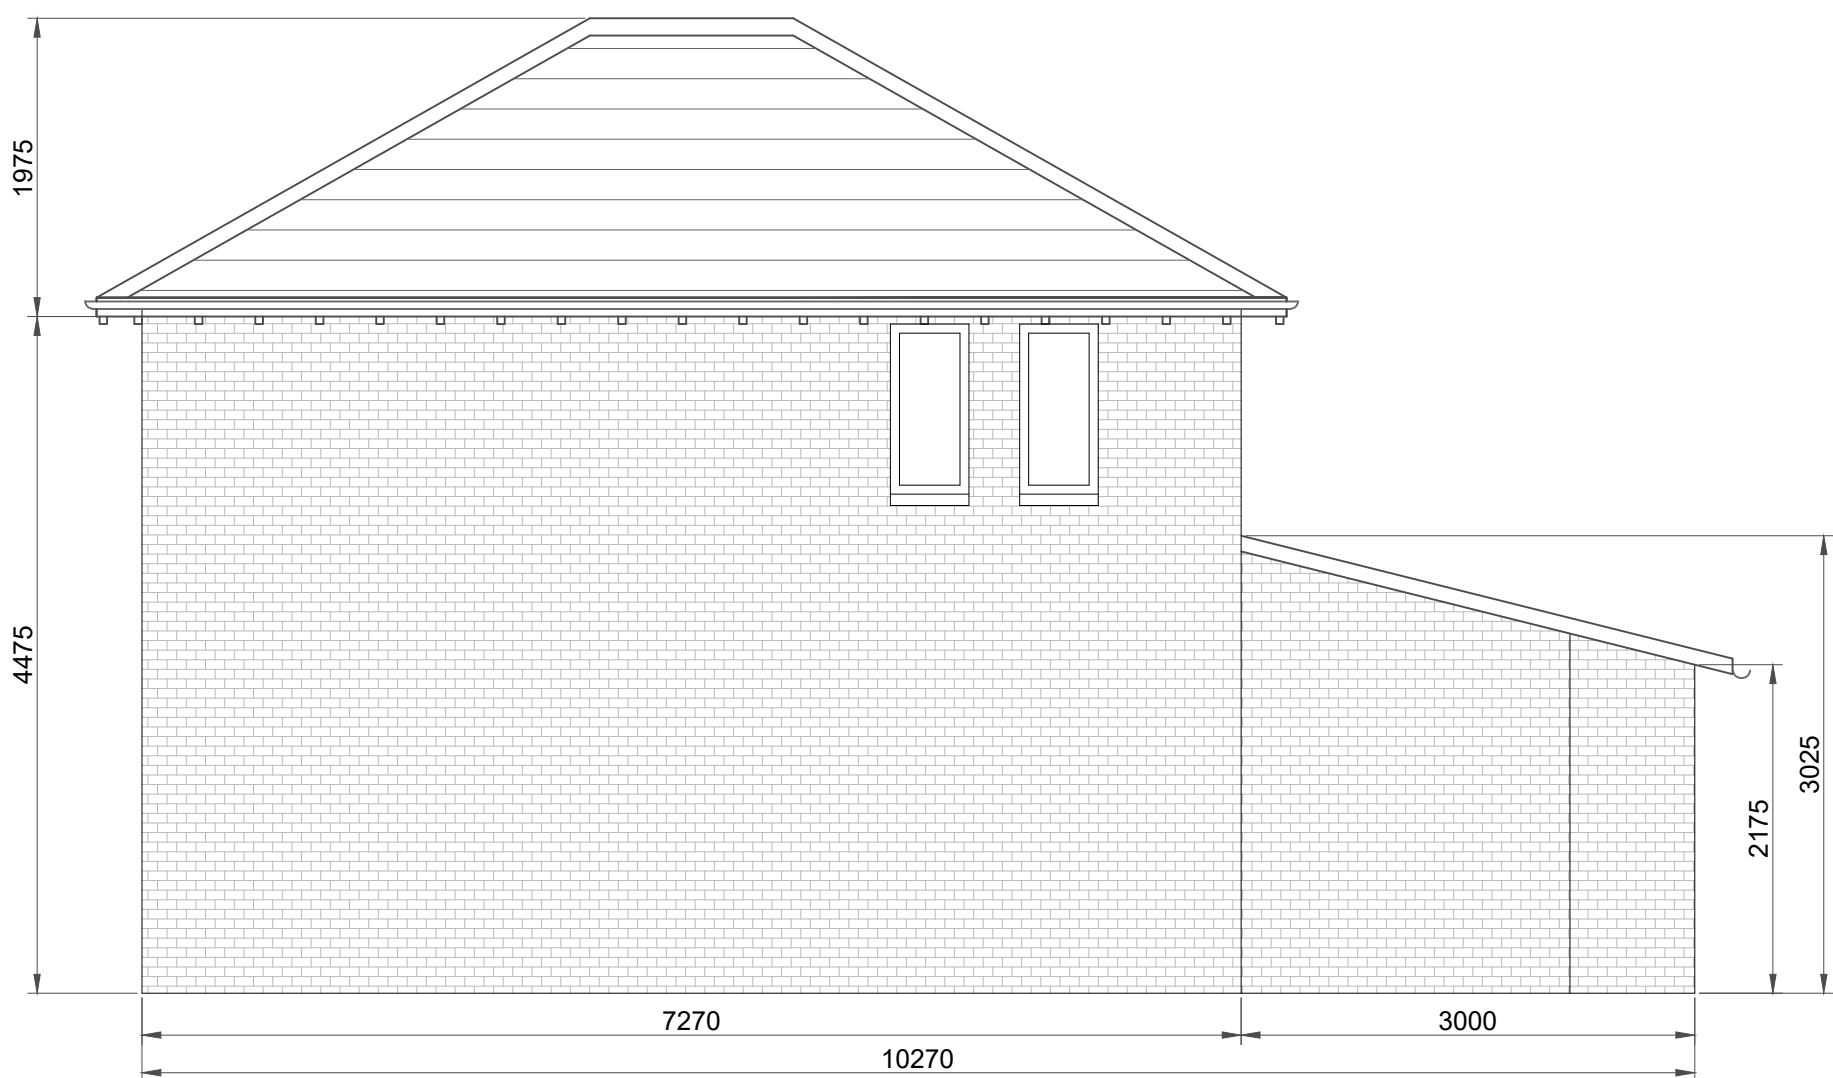

Proposed Side Elevation
From No.14 Western Circle

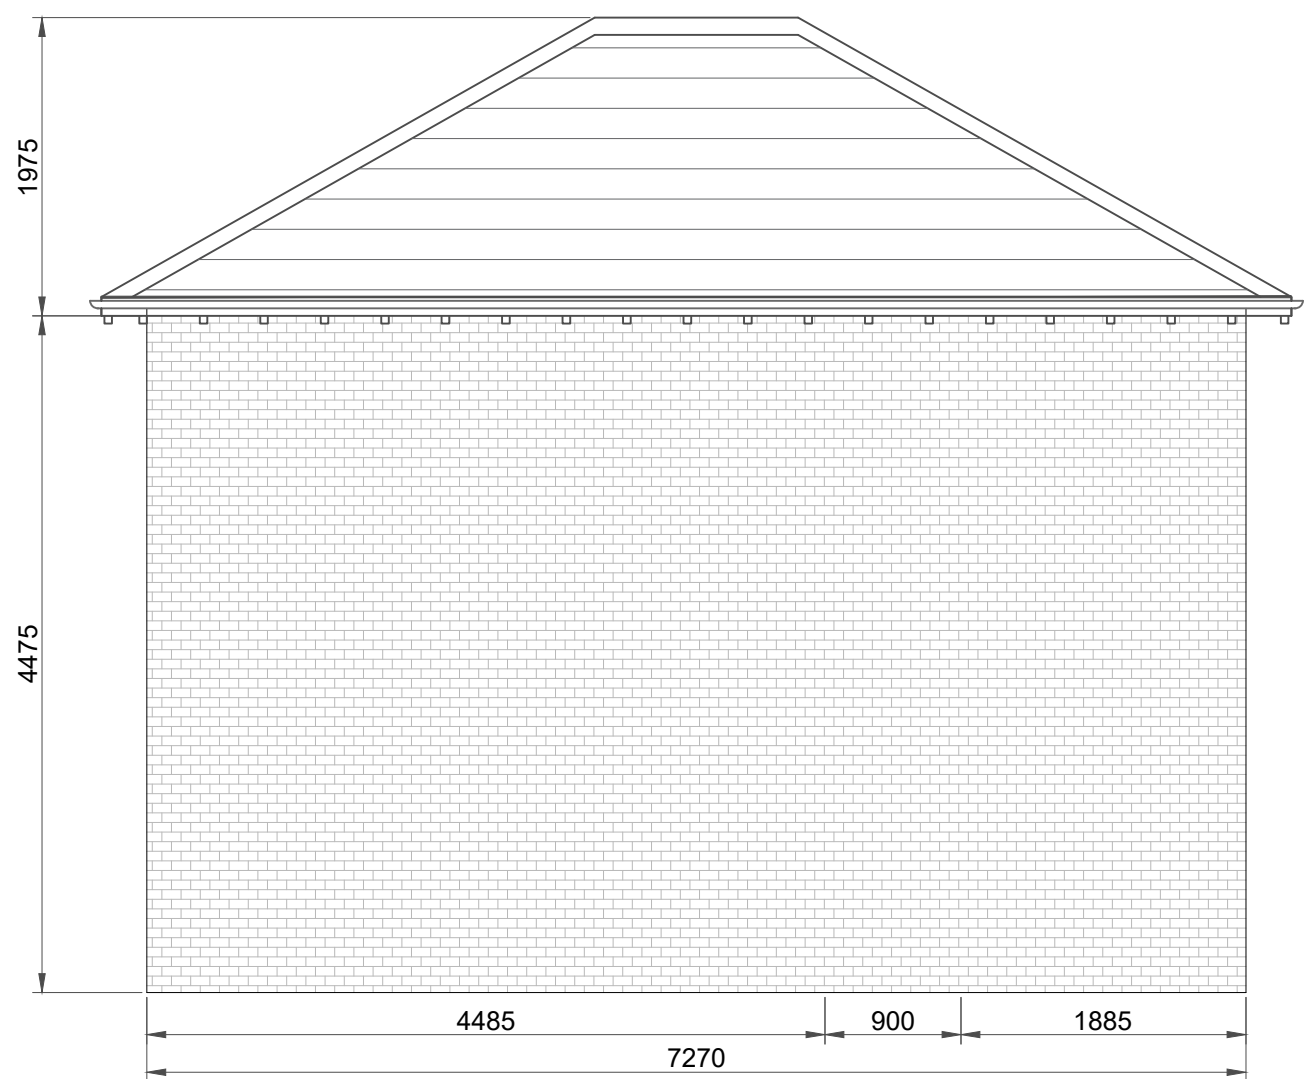

Existing Side Elevation
From No.18 Western Circle

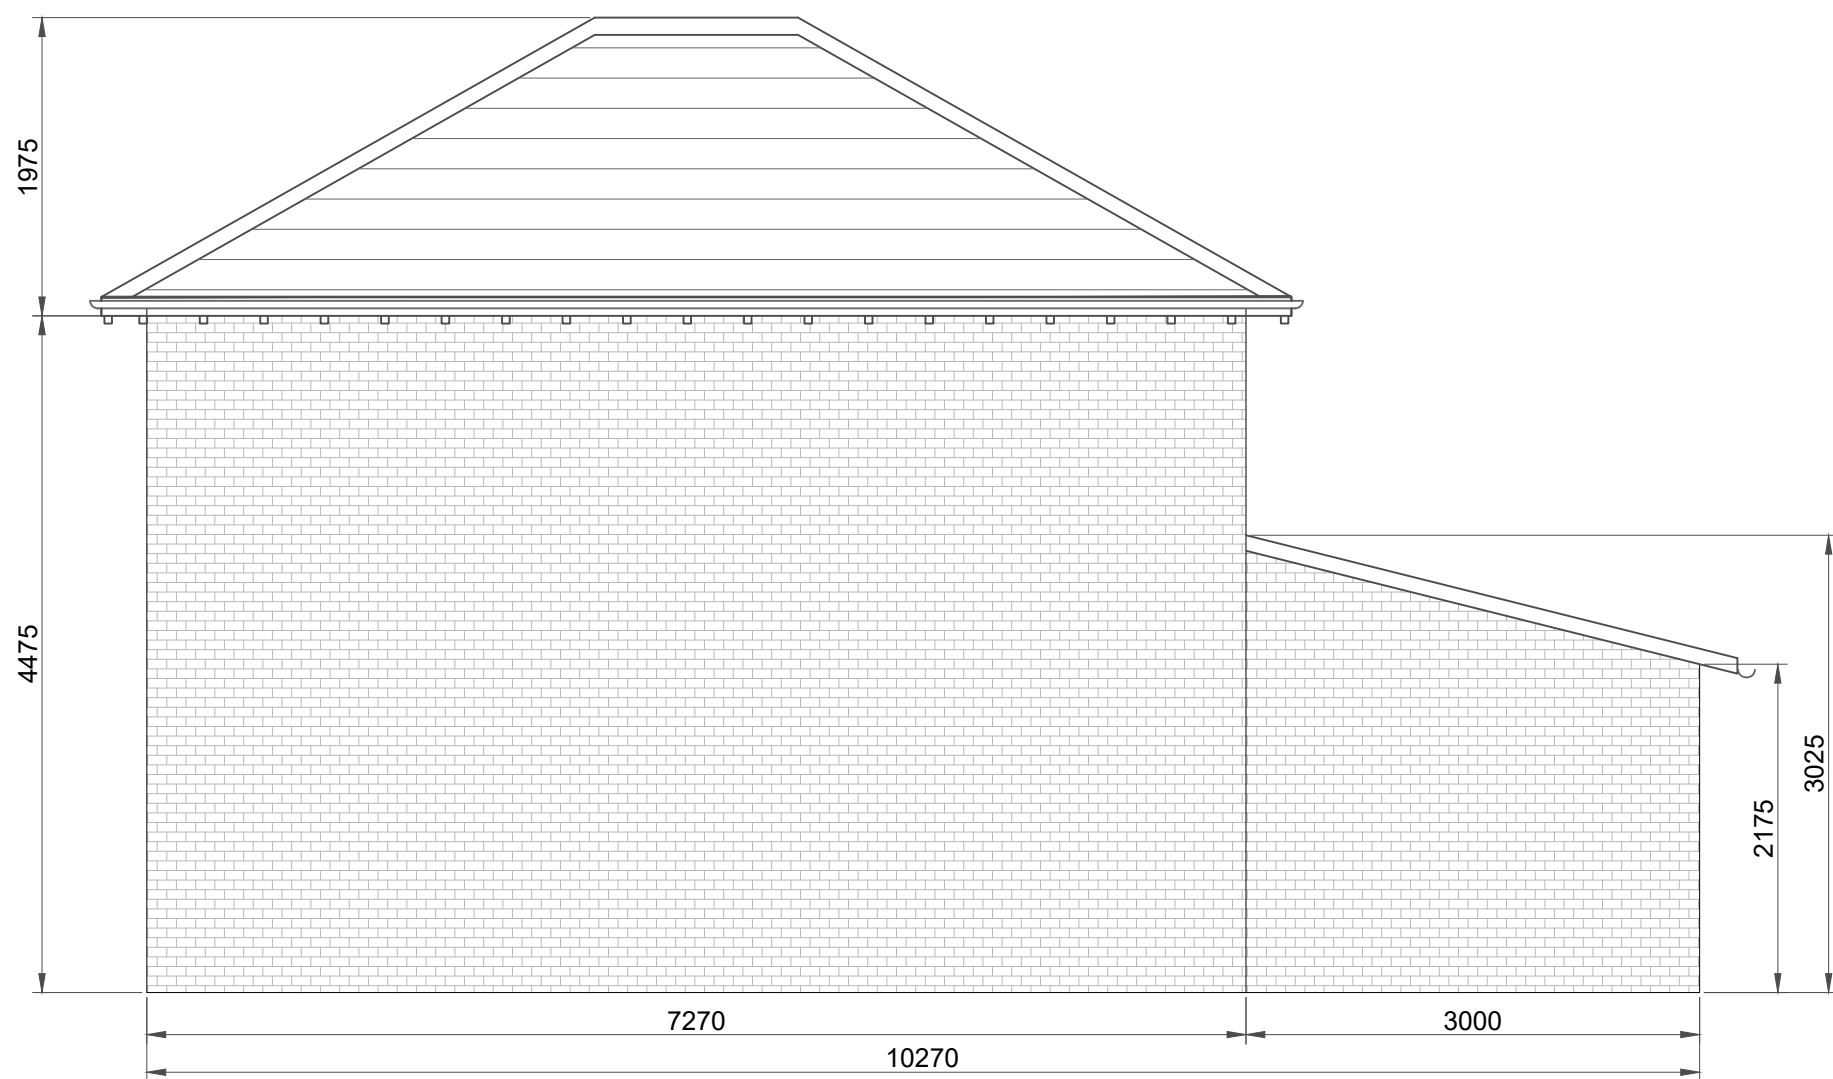

Proposed Side Elevation
From No.18 Western Circle

Notes:

1. All dimensions are in millimetres unless otherwise noted.

D	Additional Elevations Added	ALN	06/24
C	Revised Extension Rear Doors	ALN	07/23
B	Revised Extension Layout	ALN	07/23
A	First Issue	ALN	06/23
REV:	DESCRIPTION:	BY:	DATE:
STATUS: For Information			



Nicholson Associates

CLIENT: Mr & Mrs Kasaras
c/o 16 Western Circle,
Burnage, Manchester
M19 1HH

ARCHITECT: N/A

SITE: 16 Western Circle,
Burnage, Manchester
M19 1HH

TITLE: Proposed Single Storey Rear Extension
Existing & Proposed Elevations

SCALE AT A1: 1 : 50	DATE: Jun 23	DRAWN: ALN	CHECKED: LS
PROJECT NO: NA2023-002	DRAWING NO: NA2023-002-002	REVISION: D	