

Doc Name: Plaster Removal Plan Level 06 South-west

Doc Reference: OTH-PUR-TH-06-SKE-A-0554

Status: S4 Suitable for Construction

Document Type: Sketch




Purpose:	<i>To show areas requiring Terrix plaster applications</i>
Location:	<i>6th floor</i>
Documents affected:	-
WPs affected:	<i>Specialist decoration</i>
Co-ordinated with:	
Purcell	Yes / No
Ramboll	Yes / No
Arup	Yes / No
Planit	Yes / No

Revision History:

REV.	DATE	DESCRIPTION OF CHANGE
-	18/12/2020	First Issue
01	28/03/2022	Amended for Terrix plaster application use

Scale Bars to be used as guidance only - refer to sheet size below	1:100	1:200	1:500	1:1000	1:2000	1:5000	1:10000
1:100	10m	5m	2m	1m	0.5m	0.2m	0.1m
1:200	20m	10m	5m	2m	1m	0.5m	0.2m
1:500	50m	25m	10m	5m	2m	1m	0.5m
1:1000	100m	50m	25m	10m	5m	2m	1m
1:2000	200m	100m	50m	25m	10m	5m	2m
1:5000	500m	250m	100m	50m	25m	10m	5m
1:10000	1000m	500m	250m	100m	50m	25m	10m

Notes:
 Drawings are based on survey data and may not accurately represent what is physically present.
 Do not scale from this drawing. All dimensions are to be verified on site before proceeding with the work.
 All dimensions are in millimeters unless noted otherwise.
 Purcell shall be notified in writing of any discrepancies.
Key Plan

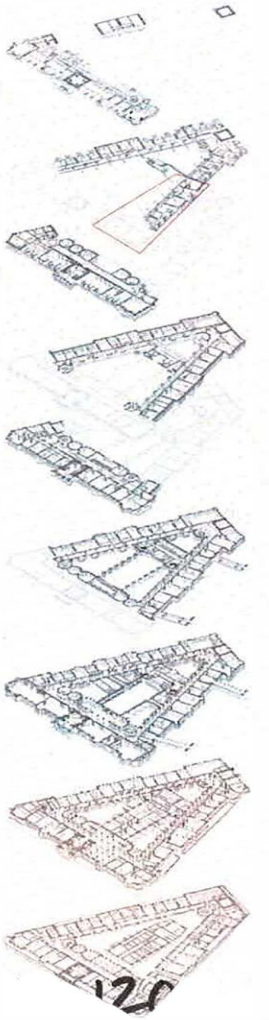

01 280322 AB MJBS AMENDED FOR TERRIX
 FIGURE DATE 11/01/2017 11/01/2017



Project Office: Town Hall, MANCHESTER M2 1LJ
 +44 (0) 7970 097 482
 www.purcell.co.uk

PROJECT STATUS RIBA STAGE 5

CLIENT MANCHESTER CITY COUNCIL

PROJECT OUR TOWN HALL


DRAWING TITLE PLASTER REMOVAL
 PLAN L06 SOUTH
 WEST

SIZE & SCALE A1 As indicated

DRAWING STATUS For Construction

JOB NUMBER 236959

DRAWING NO. OTH-PUR-TH-06-SKE-A-0554 01

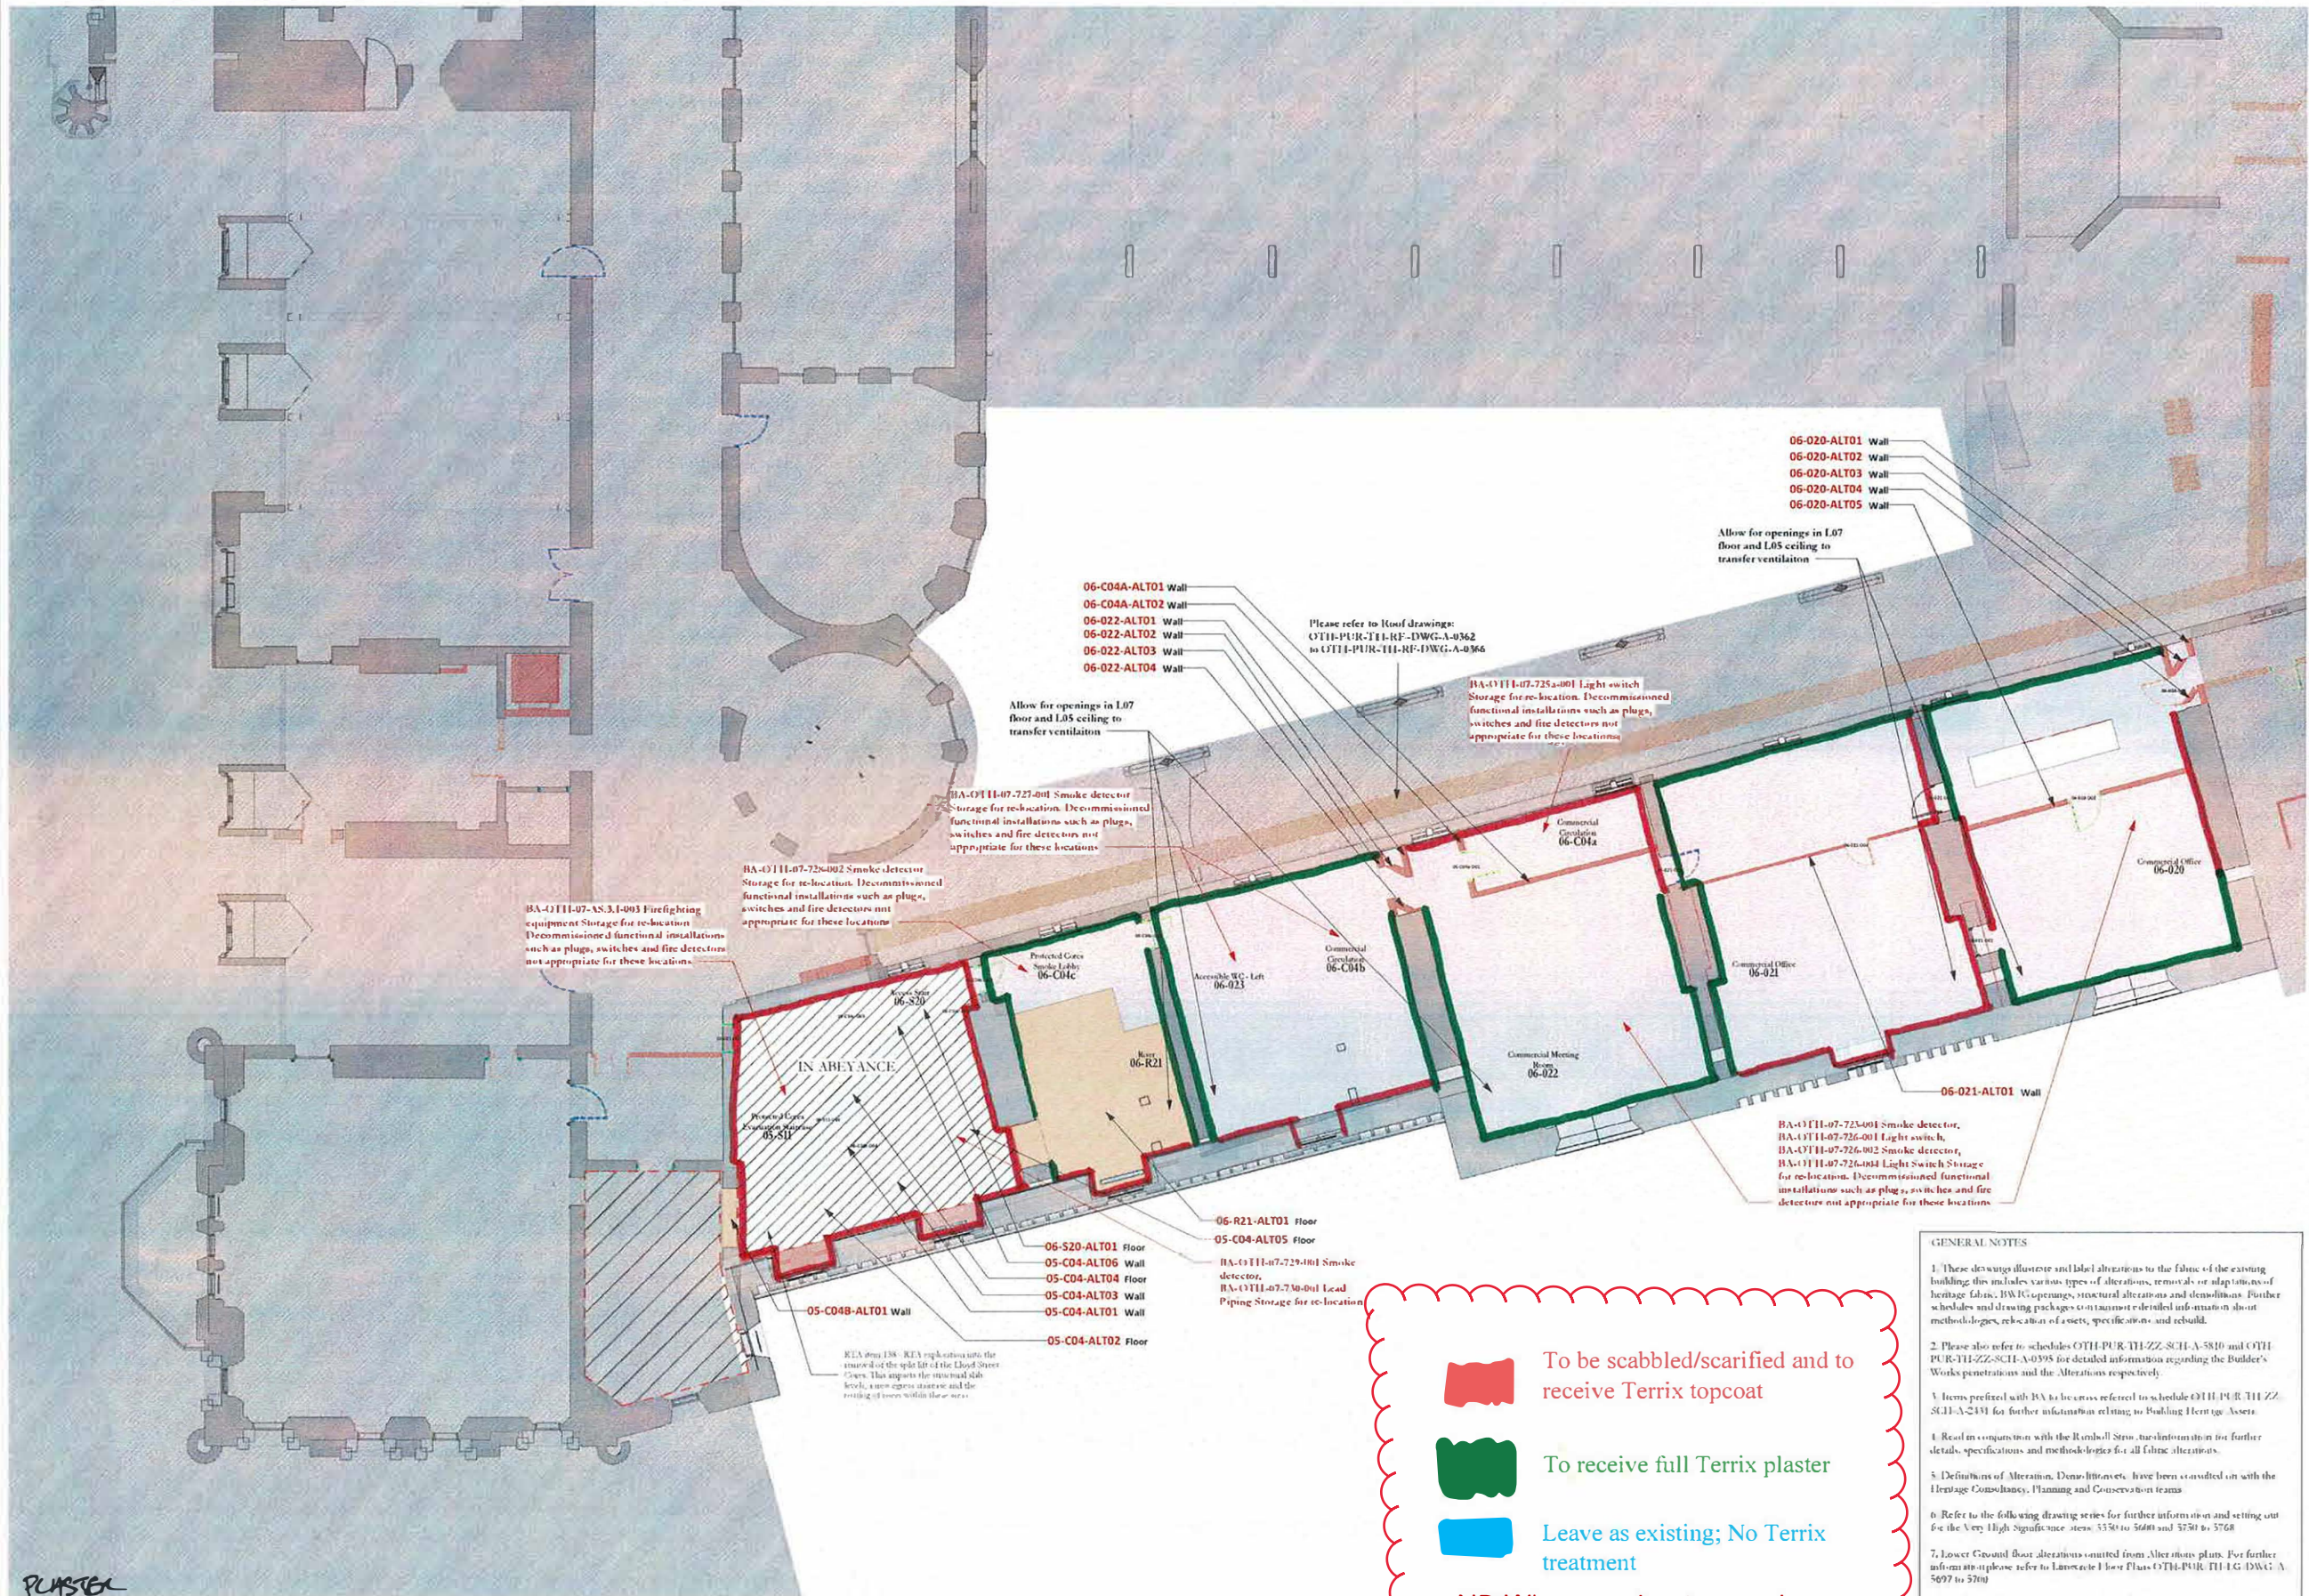

- To be scabbled/scarified and to receive Terrix topcoat
- To receive full Terrix plaster
- Leave as existing; No Terrix treatment

NB Where perimeter service boxing is located do not scarify and skim below 800mm above floor level.

- GENERAL NOTES**
- These drawings illustrate and label alterations to the fabric of the existing building. This includes various types of alterations, removals or adaptations of heritage fabric, HVAC openings, structural alterations and demolitions. Further schedules and drawing packages contain detailed information about methodologies, relocation of assets, specifications and rebuild.
 - Please also refer to schedules OTH-PUR-TH-ZZ-SCH-A-5810 and OTH-PUR-TH-ZZ-SCH-A-0395 for detailed information regarding the Builder's Works penetrations and the Alterations respectively.
 - Items prefixed with BA to be cross-referenced to schedule OTH-PUR-TH-ZZ-SCH-A-2431 for further information relating to Building Heritage Assets.
 - Read in conjunction with the Ramboll Structural Information for further details, specifications and methodologies for all fabric alterations.
 - Definitions of Alteration, Demolition, etc. have been provided on with the Heritage Consultancy, Planning and Conservation teams.
 - Refer to the following drawing series for further information and setting out for the Very High Significance Areas: 5350 to 5600 and 5750 to 5768.
 - Lower Ground floor alterations omitted from Alterations plans. For further information please refer to Lancashire Floor Plans OTH-PUR-TH-LG-DWG-A-5697 to 5700.
 - For detailed description of updates to individual alterations, please refer to the Revisions column of the Alterations & Demolitions Schedule OTH-PUR-TH-ZZ-SCH-A-0395.
 - For detailed setting out information for these alterations and demolition refer to drawing sets 2800 to 2900 and report numbers 0119 and 0121.
 - Areas hatched as Route to Accessibility are not permitted for construction.

PLASTER REMOVAL
 Alterations Plan 06 - 01 SOUTH-WEST
 1 : 100