


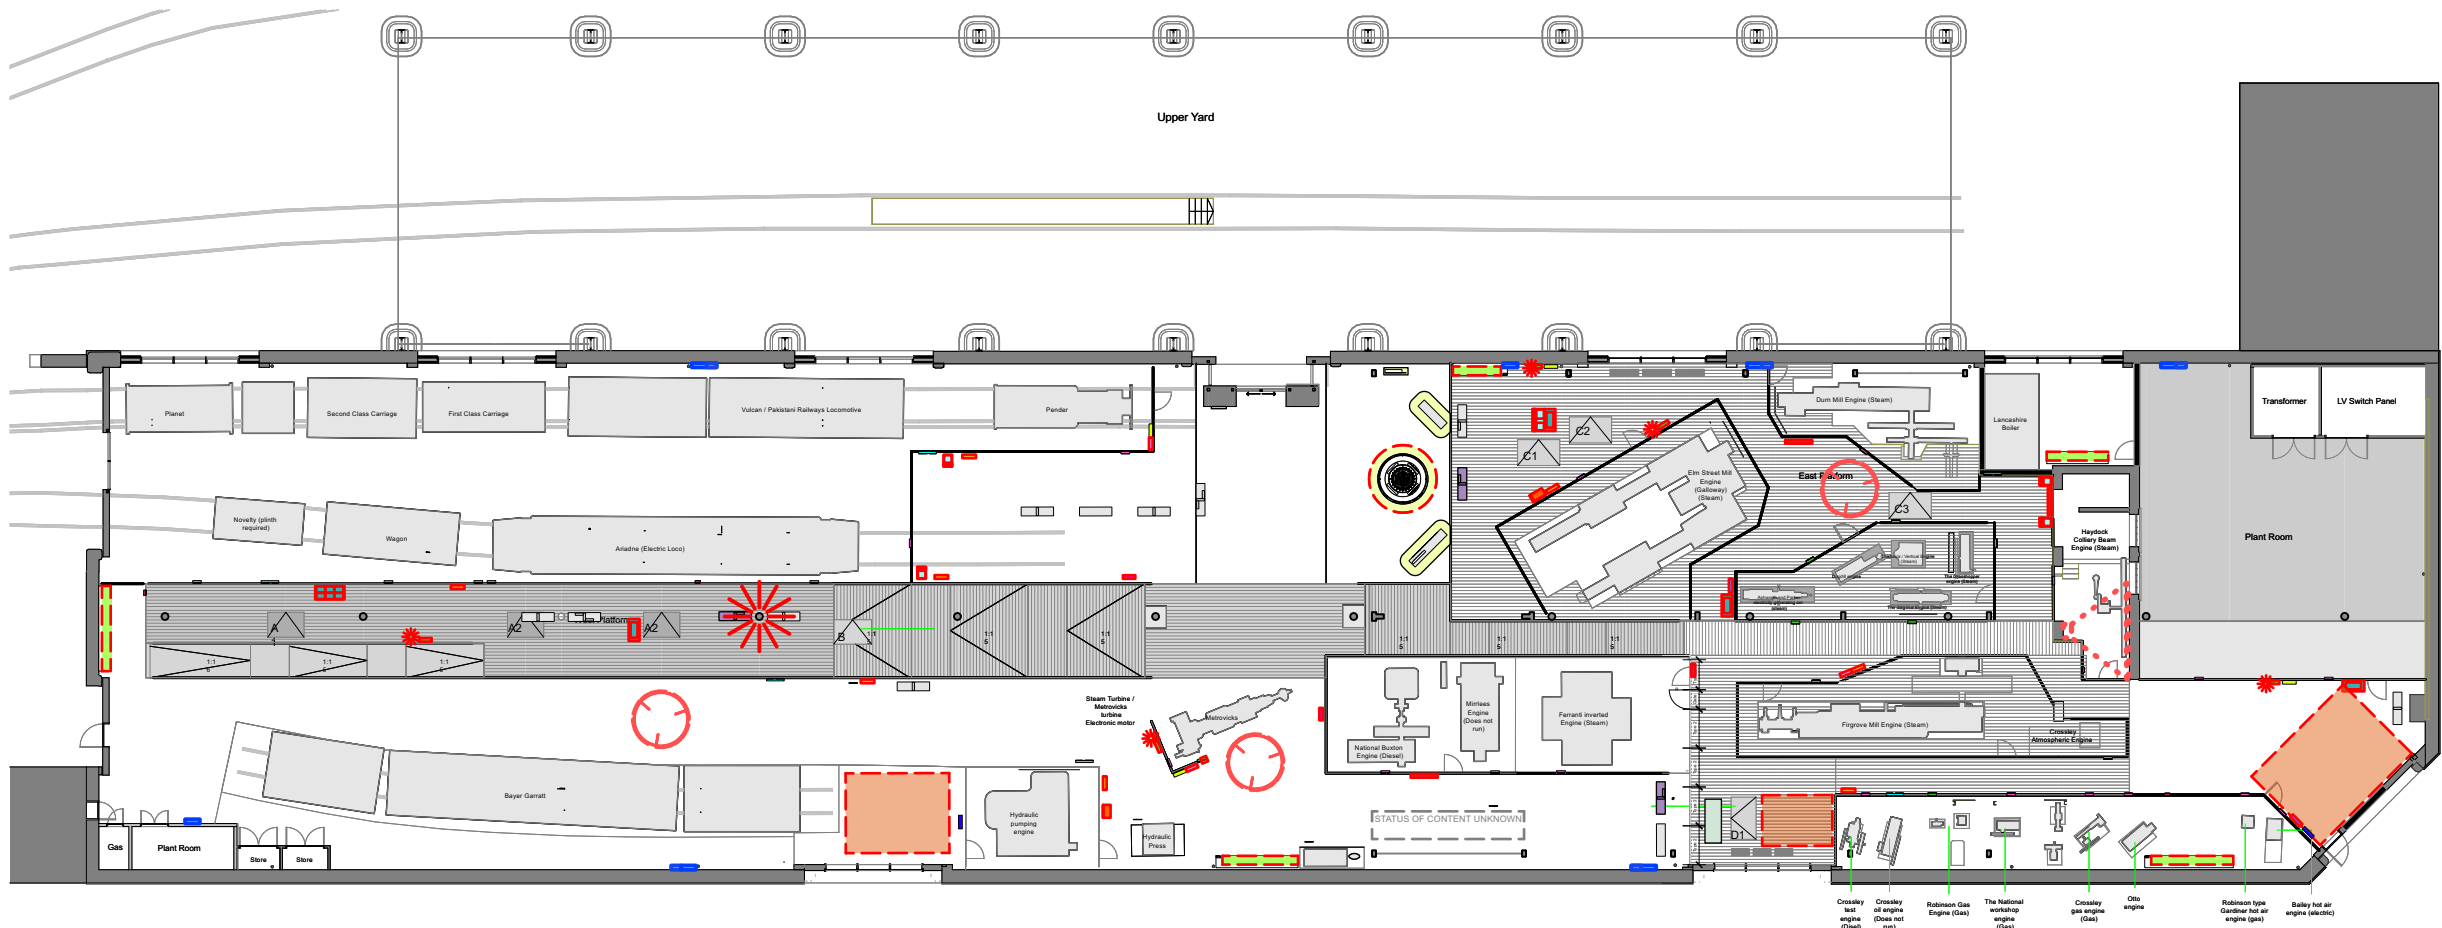

Lower Byrom Street

CLIENT:
SCIENCE MUSEUM GROUP

THIS DRAWING IS COPYRIGHT OF STUDIO MUTT LTD.
DO NOT SCALE FROM THIS DRAWING. STUDIO MUTT LIMITED TAKES NO RESPONSIBILITY FOR ANY DIMENSIONS OBTAINED BY MEASURING OR SCALING FROM THIS DRAWING AND NO RELIANCE MAY BE PLACED ON SUCH DIMENSIONS.

THE SIZING OF ALL STRUCTURAL & SERVICE ELEMENTS MUST BE CHECKED AGAINST THE RELEVANT ENGINEERS' DRAWINGS. ANY OMISSIONS OR DISCREPANCIES BETWEEN DRAWING INFORMATION SHOULD BE BROUGHT TO THE ATTENTION OF THE CONTRACT ADMINISTRATOR.

CDM REGISTER: FLAGGED HAS ISSUES RELATING TO CONSTRUCTION (DESIGN AND MANAGEMENT) TO BE ADDRESSED DURING DESIGN DEVELOPMENT TO BE READ IN CONJUNCTION WITH DESIGN RISK REGISTER AND RESIDUAL RISK REGISTER.

ALL DRAWINGS TO BE READ IN CONJUNCTION WITH RELEVANT SPECIFICATIONS AND RELEVANT CONSULTANT REPORTS / INFORMATION.

FOR COP PACKAGES DRAWINGS REPRESENT DESIGN INTENT ONLY. DETAILED DESIGN RESPONSIBILITY LIES WITH SPECIALIST SUB-CONTRACTOR. FOR EXTENT OF COP PACKAGES REFER TO SPECIFICATIONS.

LANDSCAPE ELEMENTS SHOWN INDICATIVELY. PLEASE REFER TO LANDSCAPE ARCHITECTS INFORMATION.

ALL INTERNAL LAYOUTS ARE INDICATIVE ONLY. ALL THE FURNITURE SHOWN IS FOR ILLUSTRATION ONLY.

SURROUNDINGS AND COORDINATES BASED ON TOPOGRAPHICAL SURVEY 'XXXX XXXXX' BY 'XXXXXXXXXX'.

PLANNING

NOTES:

REVISION NOTES

REV	DESCRIPTION	BY	CHK	QDA	DATE
2	LBC Planning Application	HM	TL	JC	28/06/2024
1	LBC Planning Application	TL	JC	GB	21/06/2024

MUTT
STUDIO MUTT LTD.

91 Kempston Street
Liverpool
L3 9HE
E: hello@studiomutt.com

SITE PLAN - KEY

AUTHOR
Studio MUTT Architects

TITLE
PLAN - INTERPRETATION PROPOSED

PROJECT	SCALE	SIZE
SIM POWER HALL	1:350	A3
DRAWING No	REVISION	
161-MUTT-200-L00	2	