




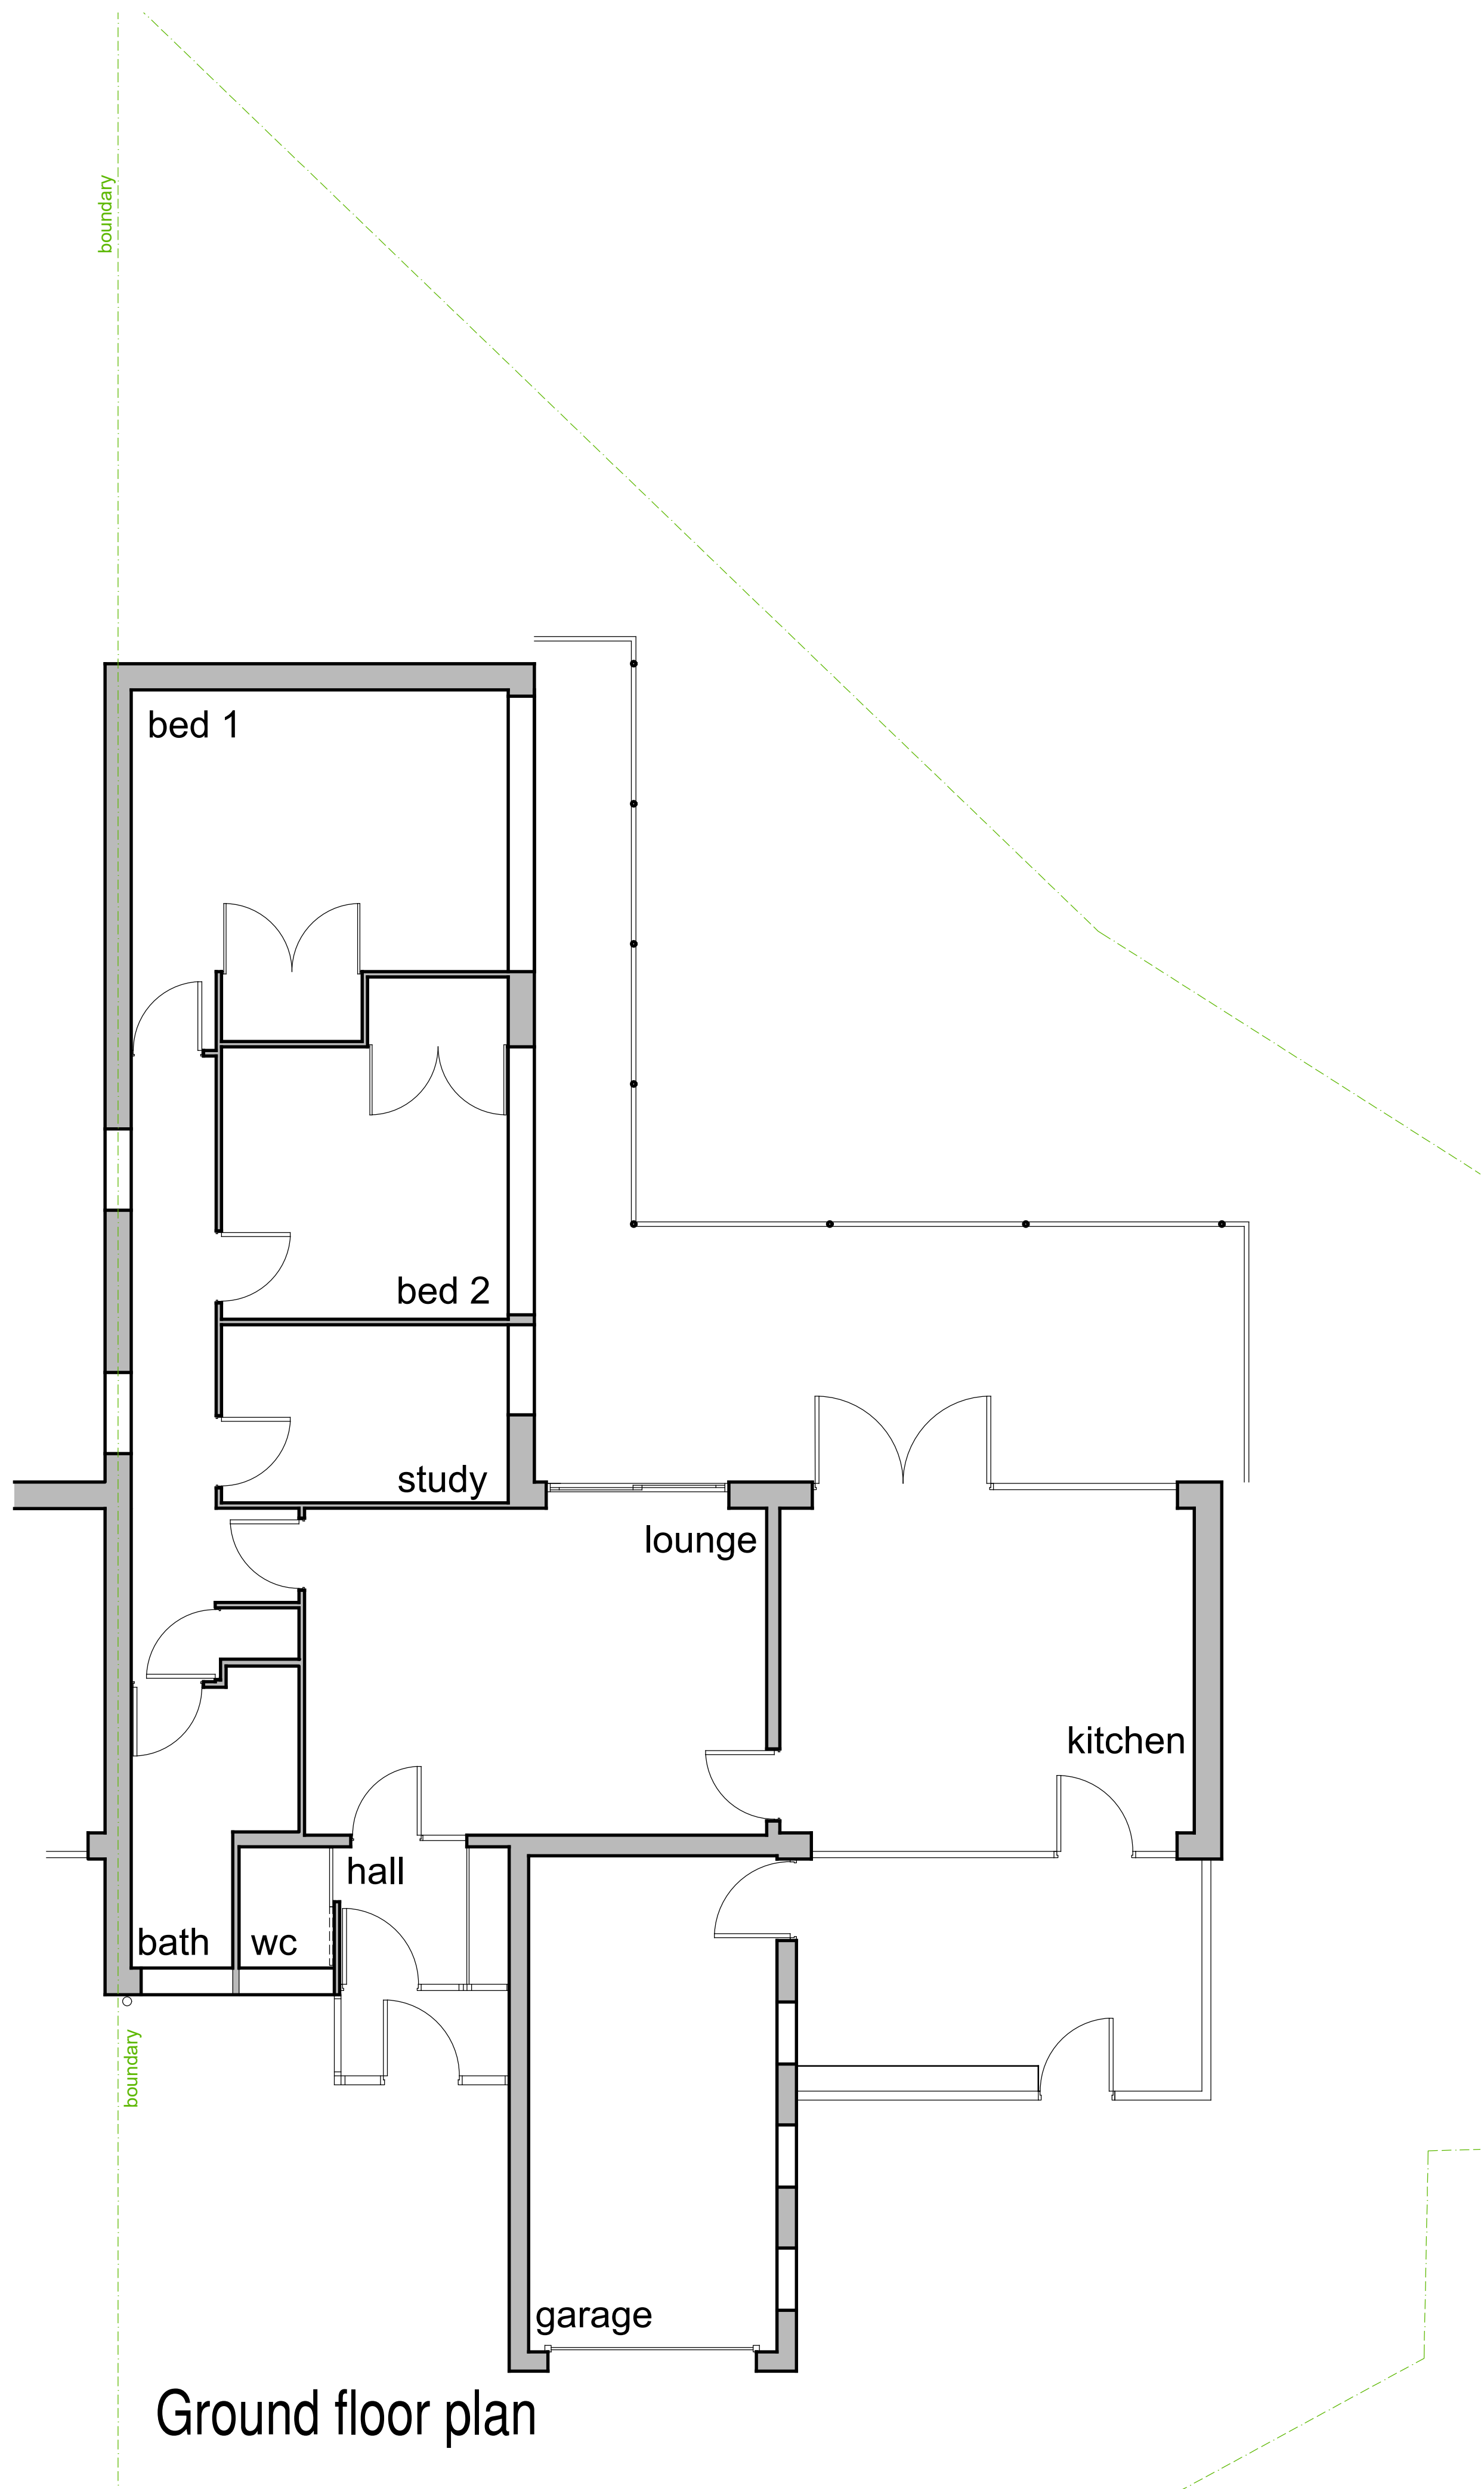

Ground floor plan

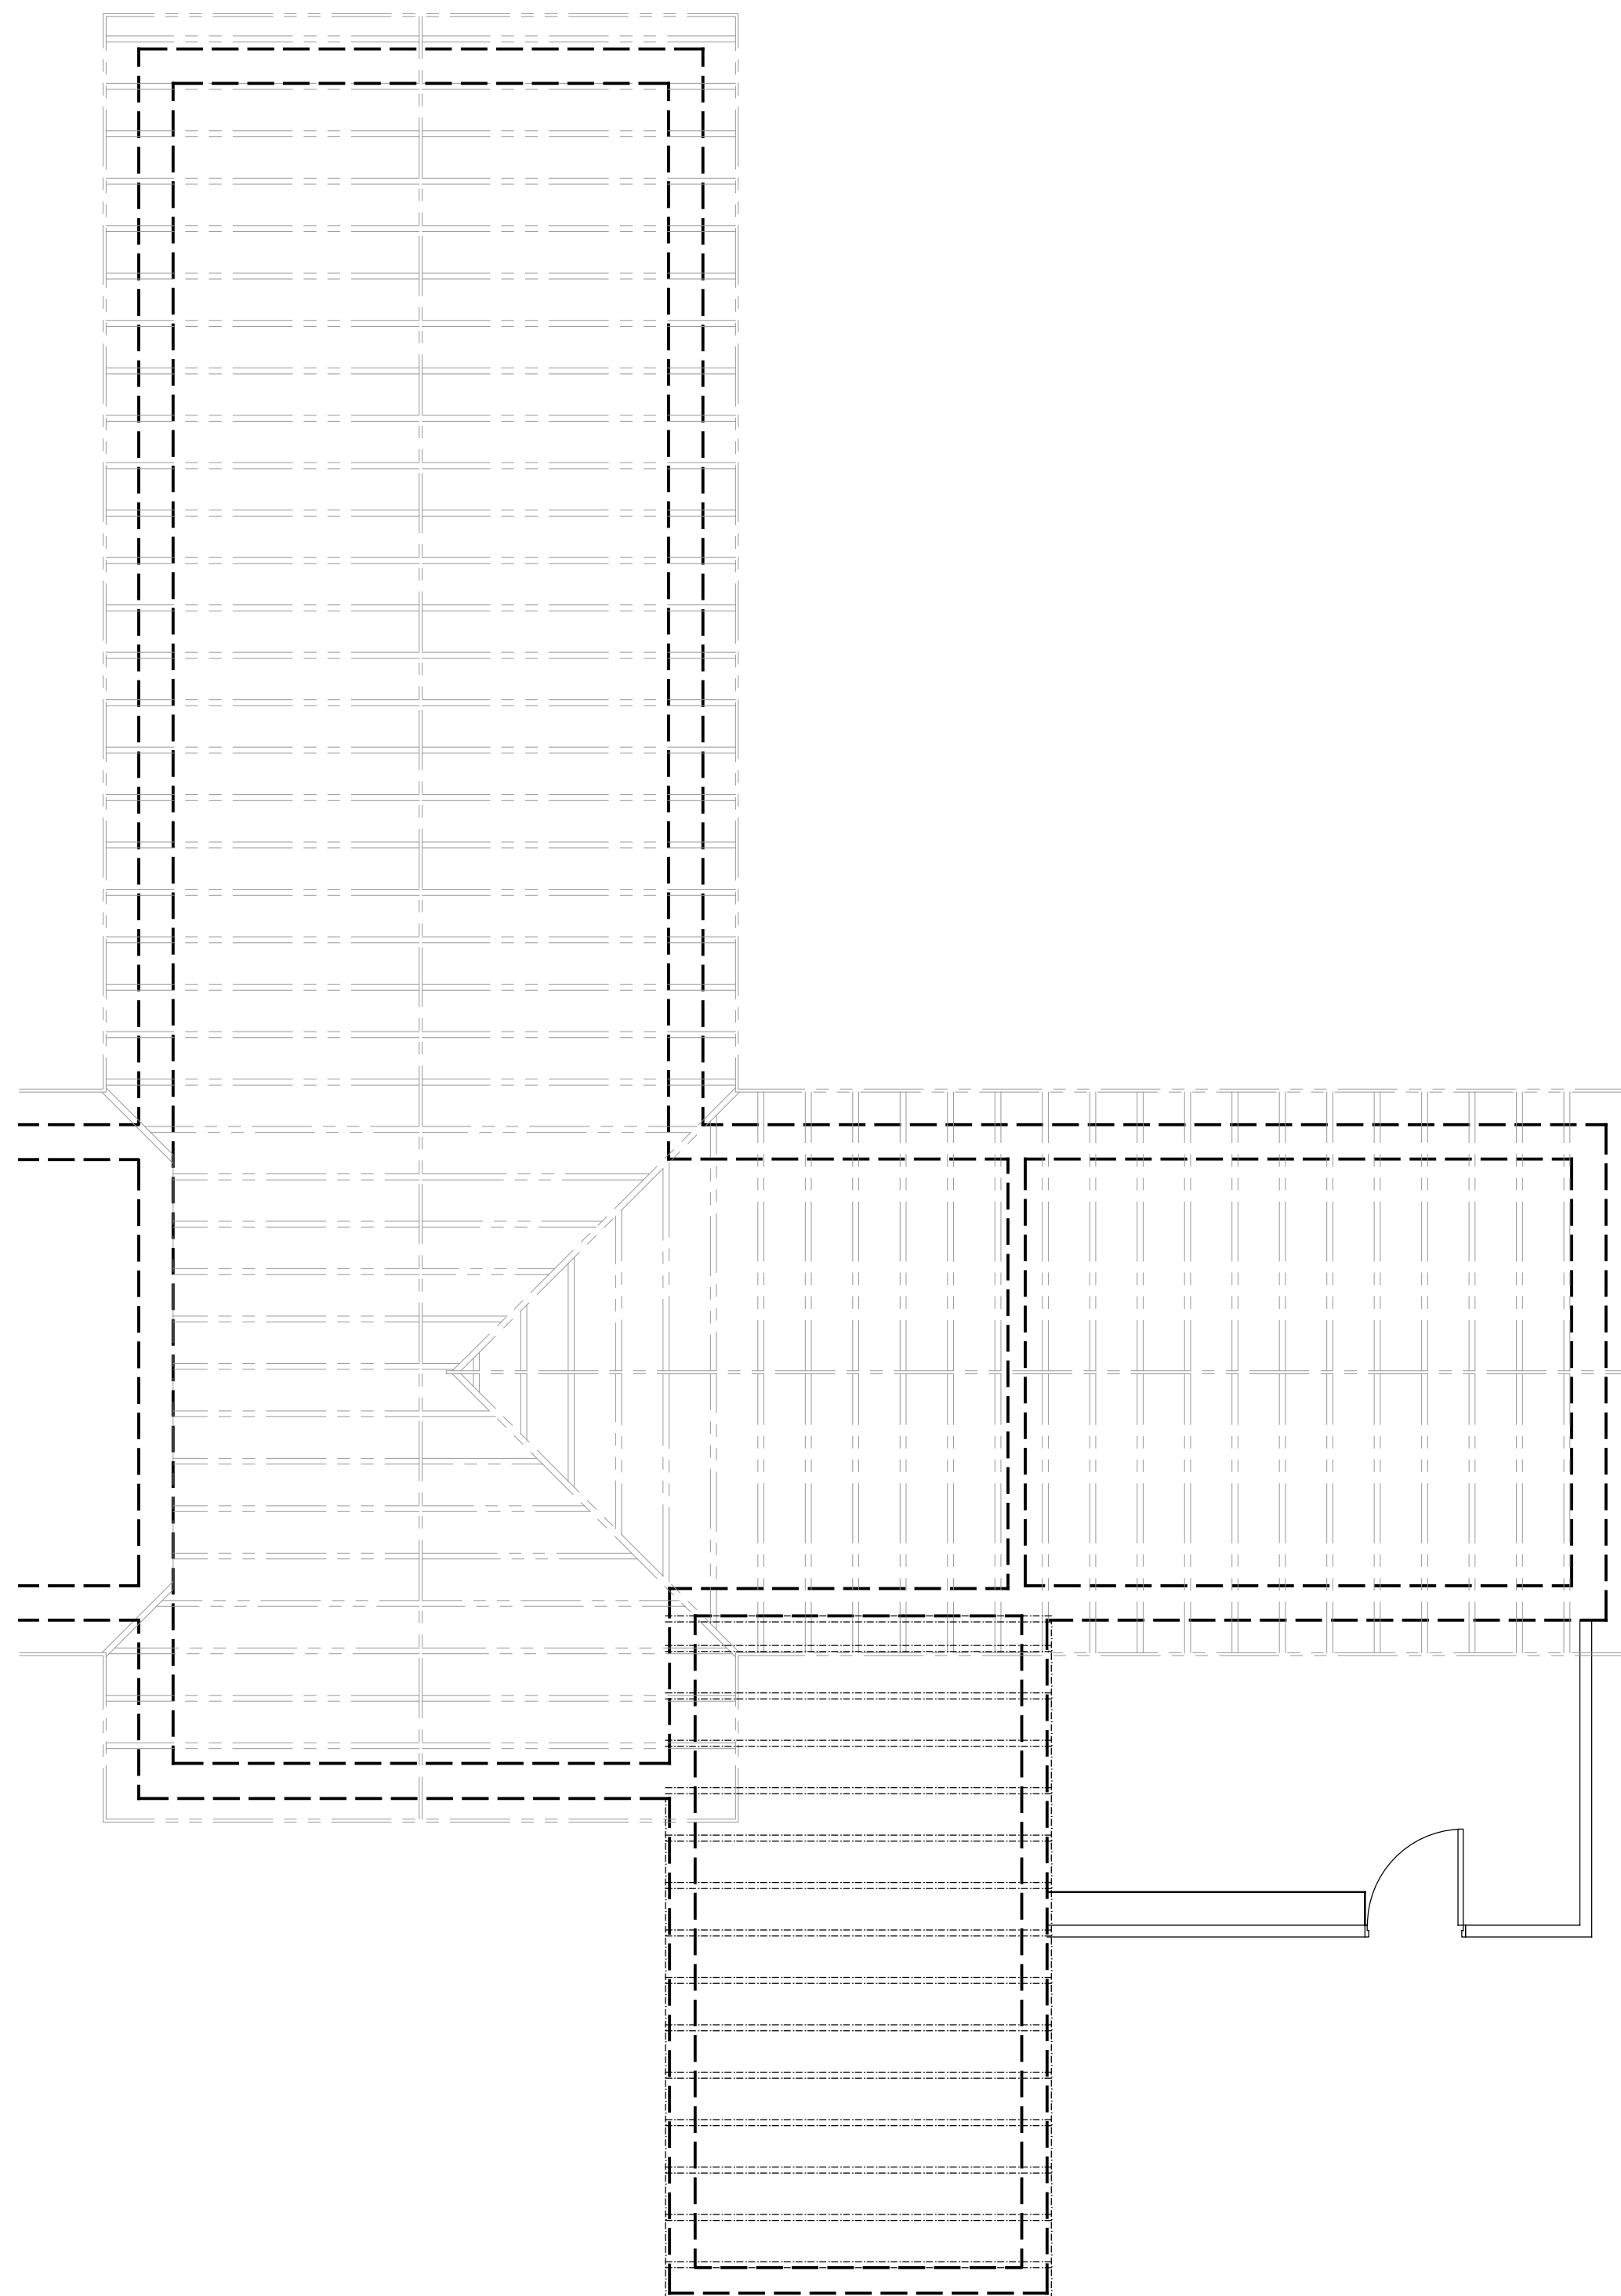

Roof plan

 

NOTES

© COPYRIGHT RESERVED

CONTRACT

15 Greenoak Drive
Sale
Manchester
M33 3QA

TITLE

Proposed single storey front
extension
Existing plans

SCALE

1:50

DATE

Jan. 2024

DRAWN

GH

CONTRACT NO.

1470

DRAWING NO.

1

REV.

Gary Hill Designs

87 leigh road
worsley
manchester m28 1lg
t: 0161 790 0338