



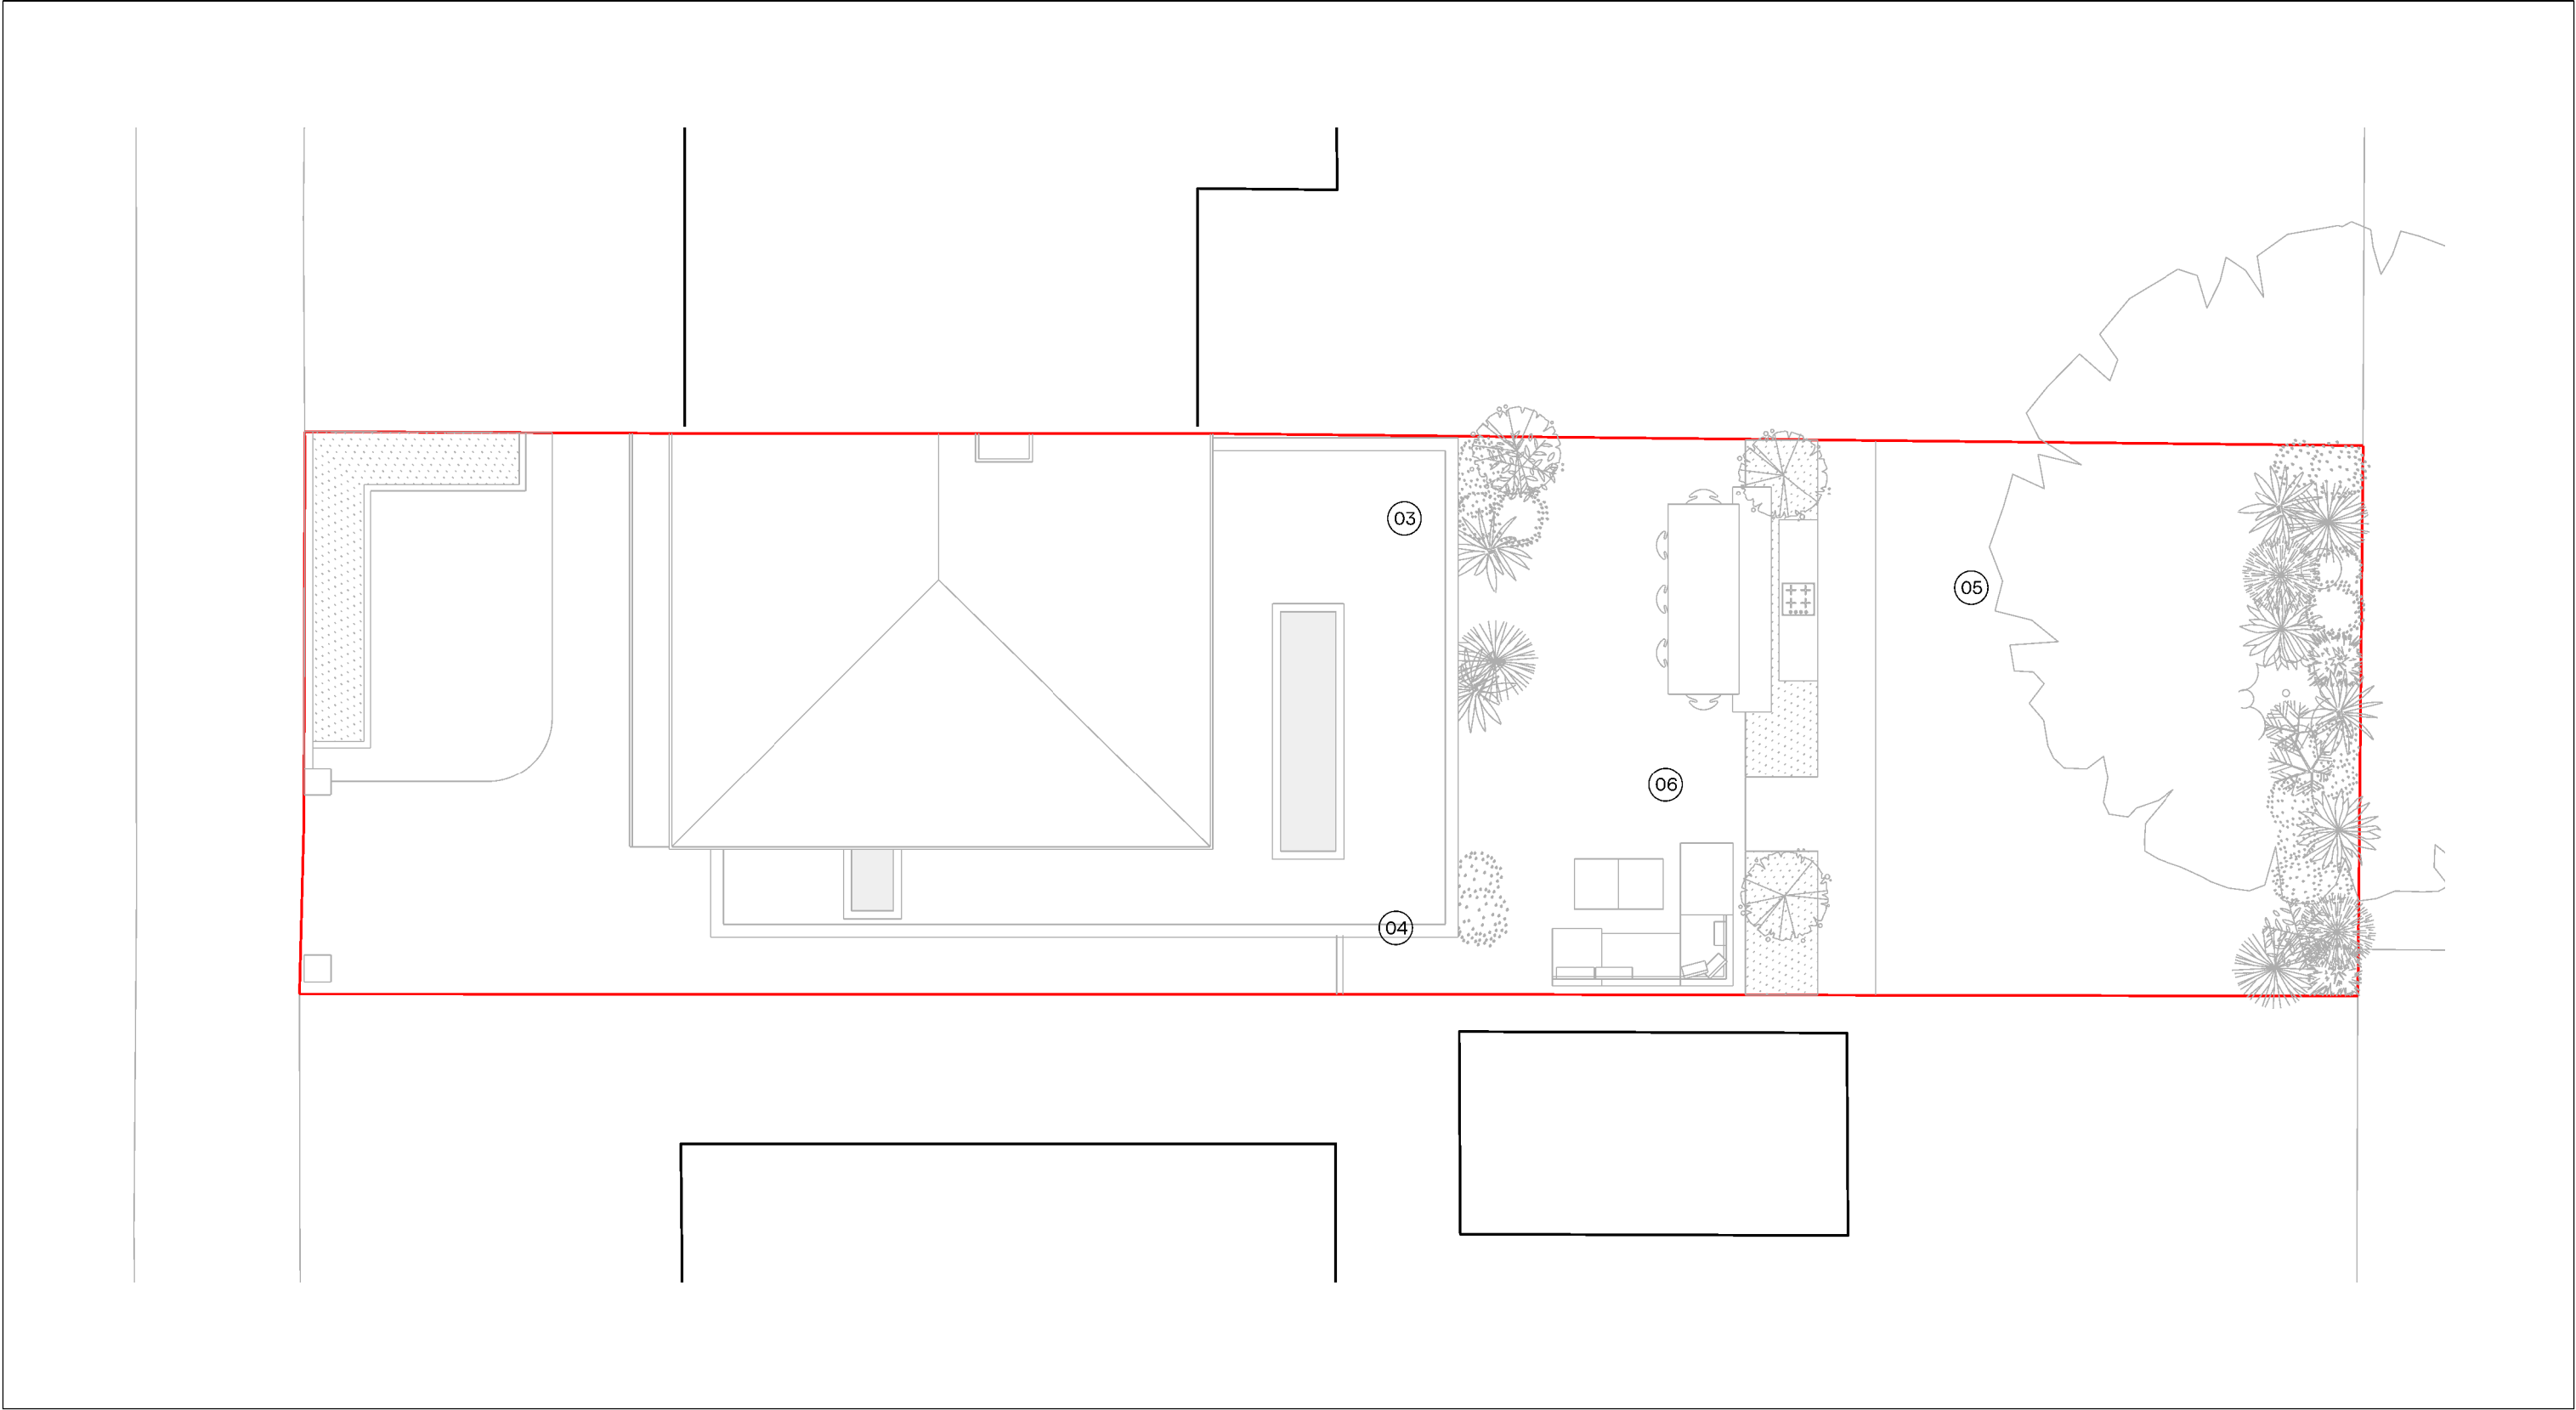

MATERIALS
01 - Grey / buff tiles 02 - Aluminium glazing 03 - EPDM roof
04 - Aluminium coping 05 - Lawn 06 - Tiled terrace

 

Proposed Drawings
17.04.2024

Location:
19 Aldermay Road
Chorlton, Manchester
M21 7QW

Drawing:
Proposed Roof Plan

Drawing no:
Alt_(04)001

Revision:
n/a

Scale:
1:100 @A3

Status:
Proposed Drawings

Notes:
-

General:
Registered in England and
Wales no. 13446265
Copyright 2022 © Alter
Studio Ltd.

Alter Studio
IG: @alterstudio_
alterstudio.co.uk
+44 (0)778 384 8151
adam@alterstudio.co.uk

