
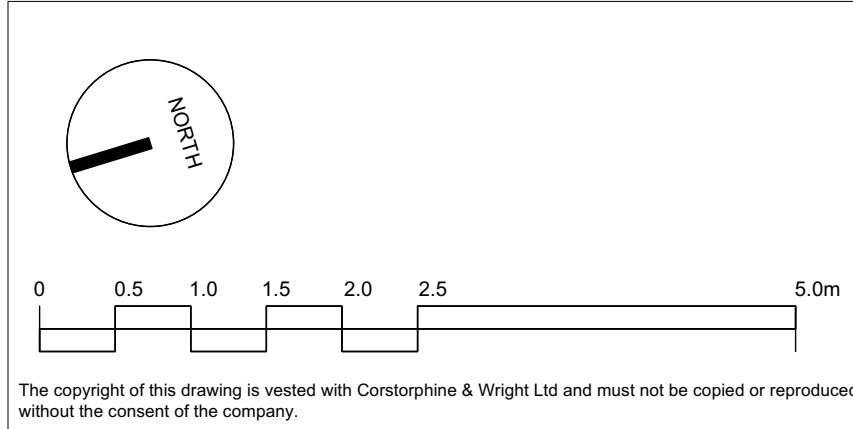


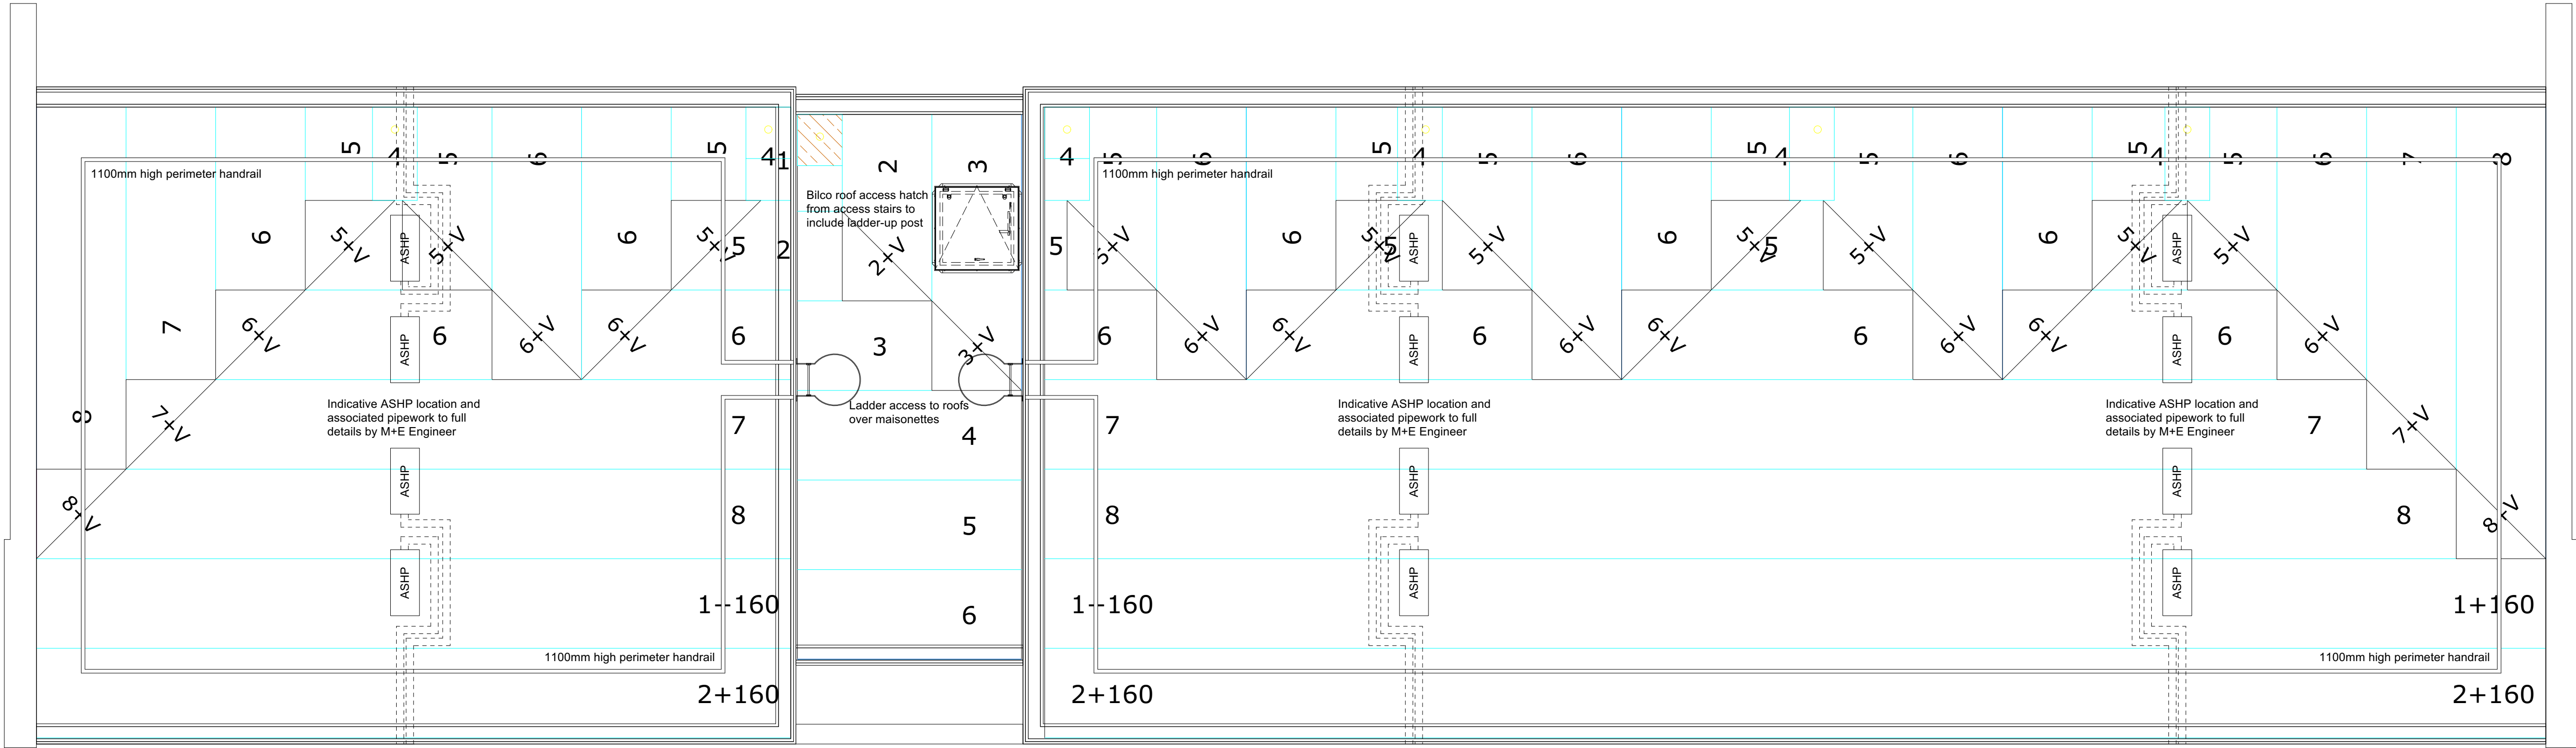

The copyright of this drawing is vested with Corstorphine & Wright Ltd and must not be copied or reproduced without the consent of the company.

T-01	ROOF ACCESS, GUARDING AND ASHP's ADDED	03.06.24	PR	KE
Rev.	Description	Date	Drawn	Chk.

Client
NORTHWARDS HOUSING
Project
RIVERDALE MAISONETTES FABRIC FIRST REFURBISHMENT
Drawing Title
PROPOSED ROOF PLAN - WEST BLOCK 25-35 RIVERDALE ROAD
Drawing Status
TENDER

Corstorphine & Wright

Manchester Studio Tribeca House, 21-27 Dale Street, Manchester M1 1EY 0161 272 8100 corstorphine-wright.com					Revision T-01
Drawing No. 23746-2016					
Drawn PR	Checked KE	Paper Size A1	Scale 1:50	Date 02.04.24	