



Elevations
1:50





Ground Floor Plan
1:50

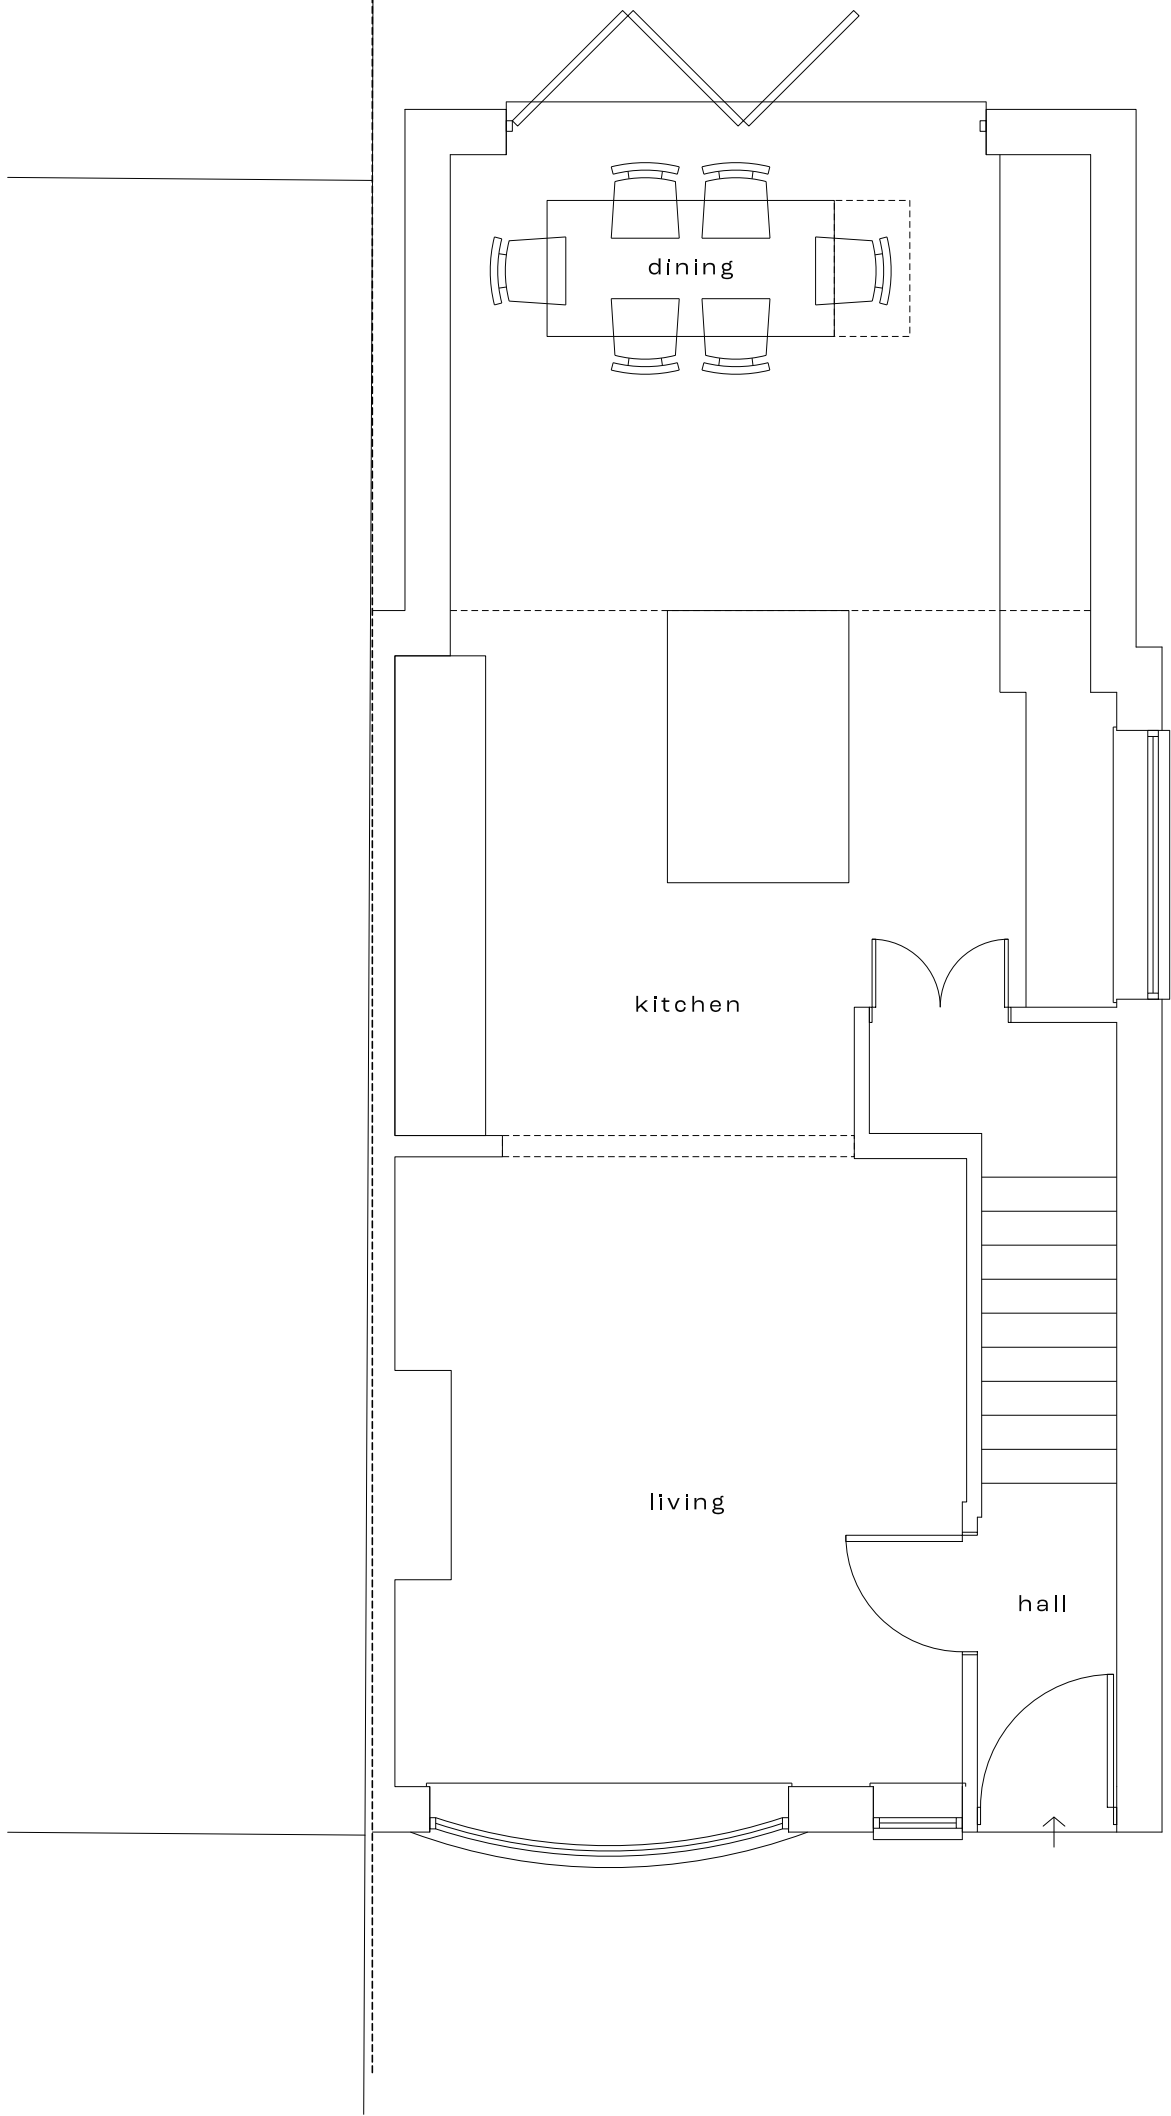

Site Plan
1:200

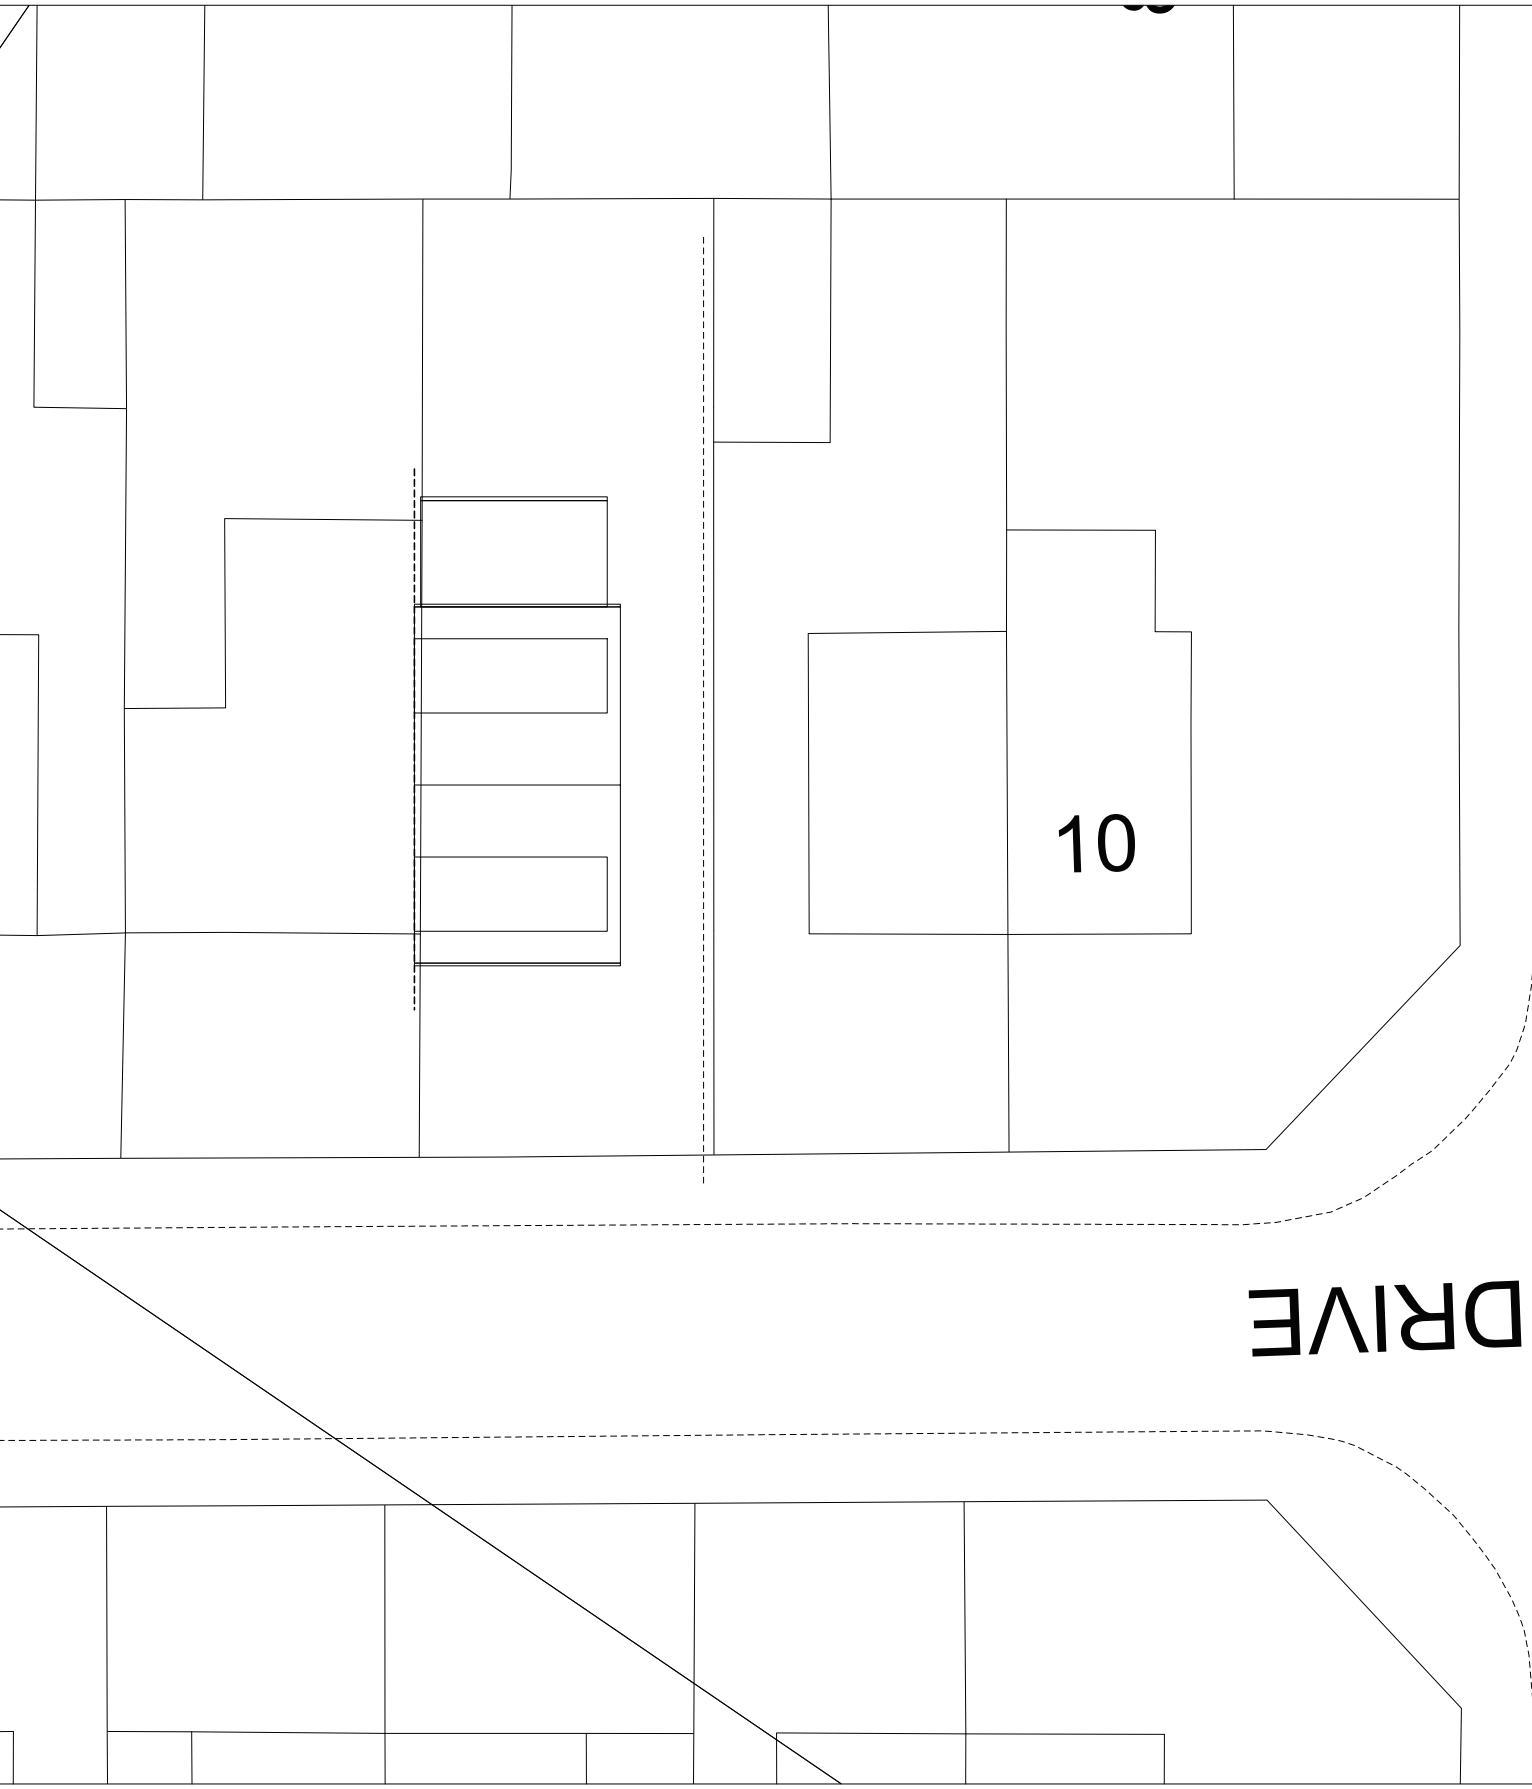

Location Plan
1:1250

 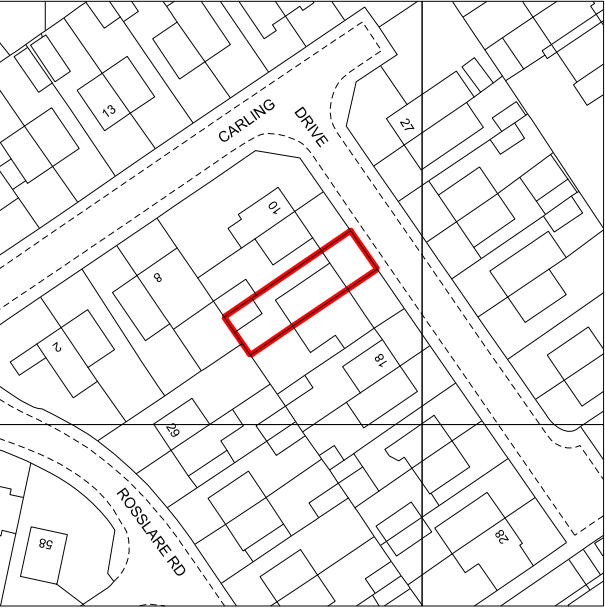

Scale 1:50 @ A1
10mm = 0.5m

Linberg Design

Linberg Design Associates Limited
Suite A, Unit 10 Century Park, Capden Road, Altrincham, Cheshire, WA14 2PL
Tel: 0161 820 9888 Fax: 0161 820 9889 Email: info@linberg.co.uk Website: www.linberg.co.uk

Project Title
Side Extension
14 Carling Drive, Wythenshawe
Manchester, M22 5GG

Dwg Title
Existing Plan, Elevations,
Location Plan and Site Plan

A.08/05/24 Planning Application

Dwg. No.
EP01

Revision
A

Scale
1 : 50

@ A1

JML