


DO NOT SCALE

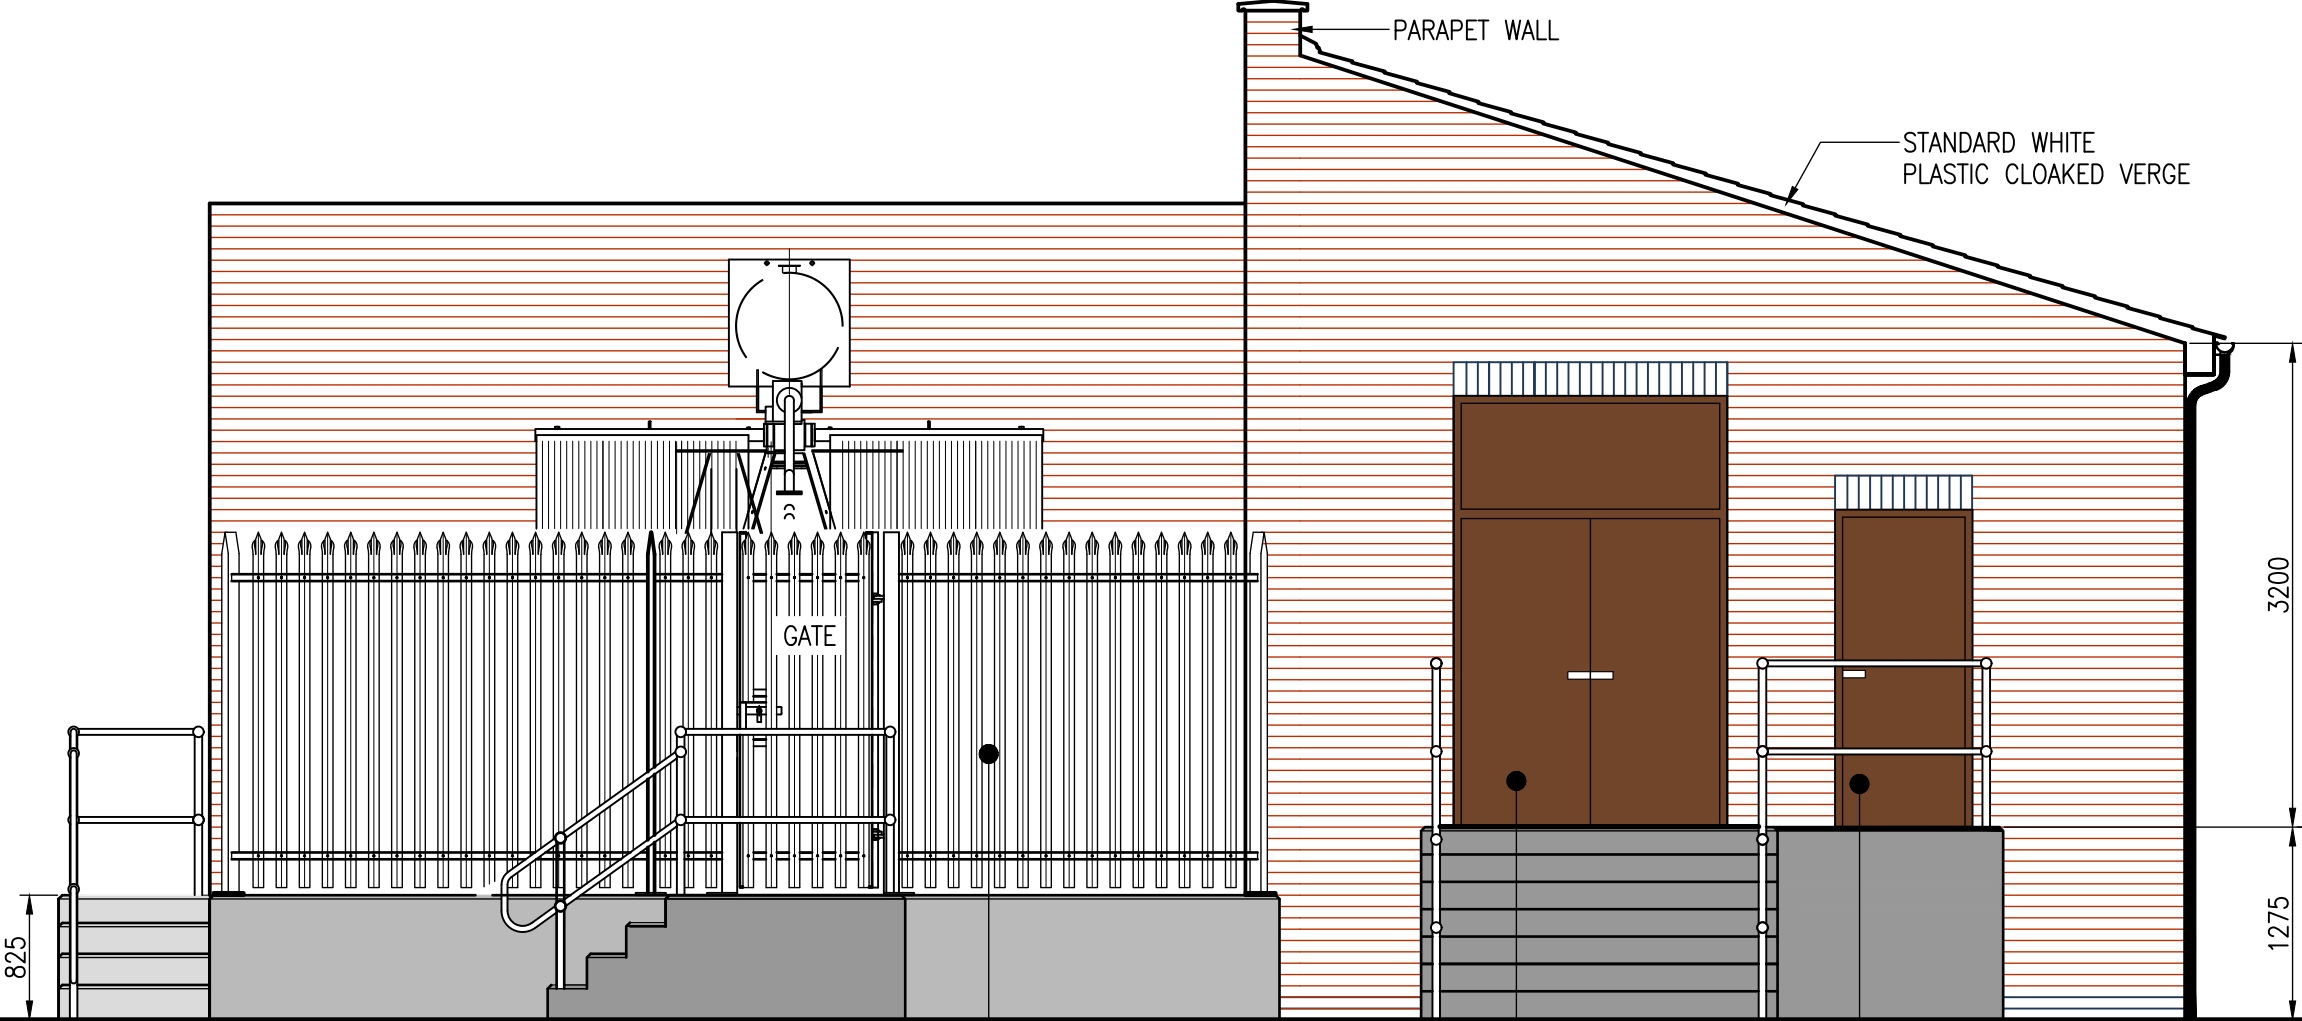

WEST ELEVATION

TRANSFORMER COMPOUND

PALISADE SECURITY FENCE


STEEL SECURITY DOOR WITH REMOVABLE TRANSON OVERPANEL. STRUCTURAL OPENING 1810(W)x2850(H)

SWITCH HOUSE

SINGLE STEEL SECURITY DOOR. PAINT FINISH AS SPEC' STRUCTURAL OPENING 910(W)x2100(H)

0 1 2 3 4 5 METRES

1:50

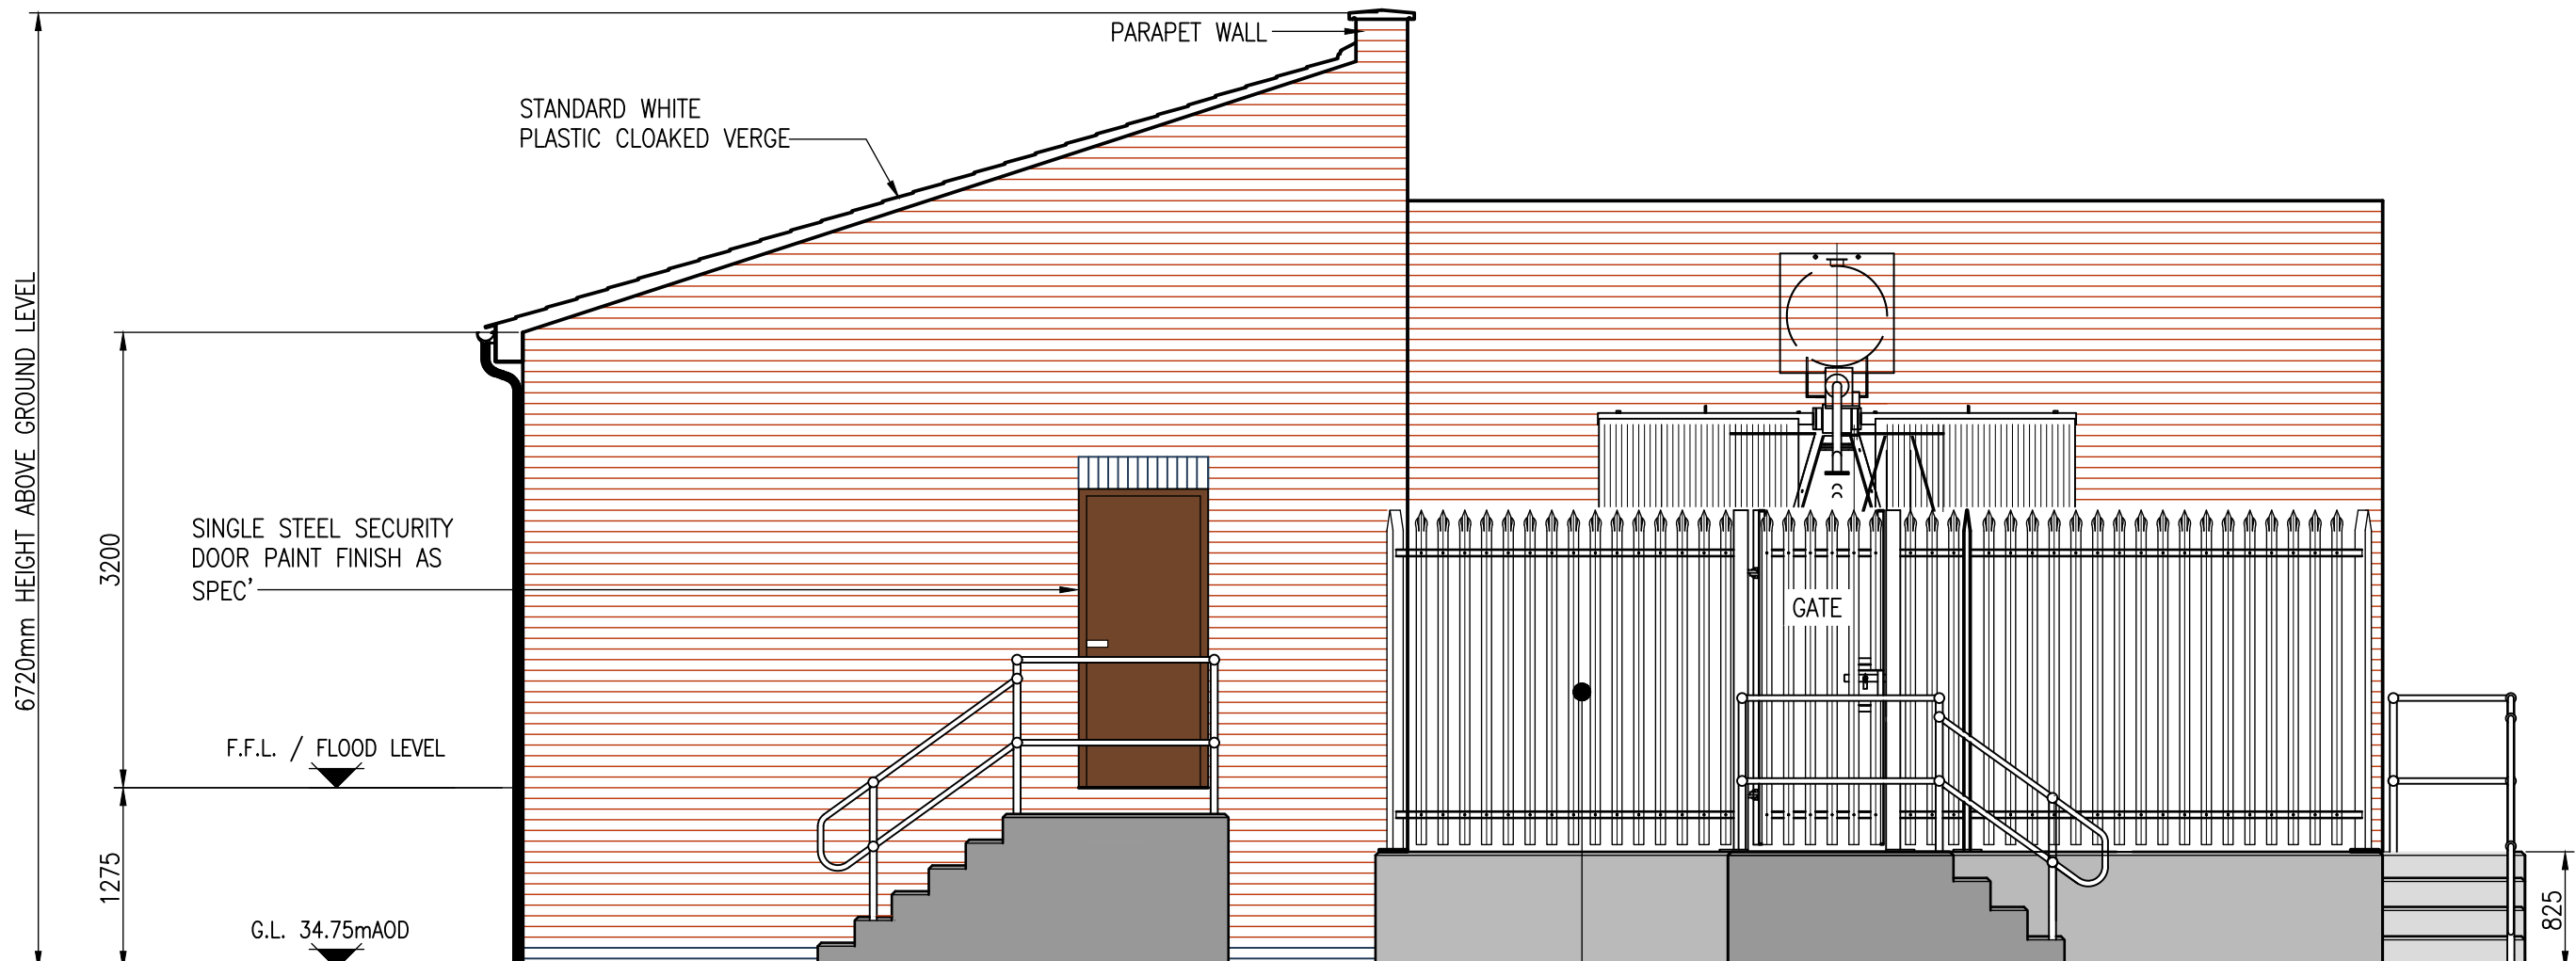

SWITCH HOUSE


PALISADE SECURITY FENCE

TRANSFORMER COMPOUND

EAST ELEVATION

0 1 2 3 4 5 METRES

1:50

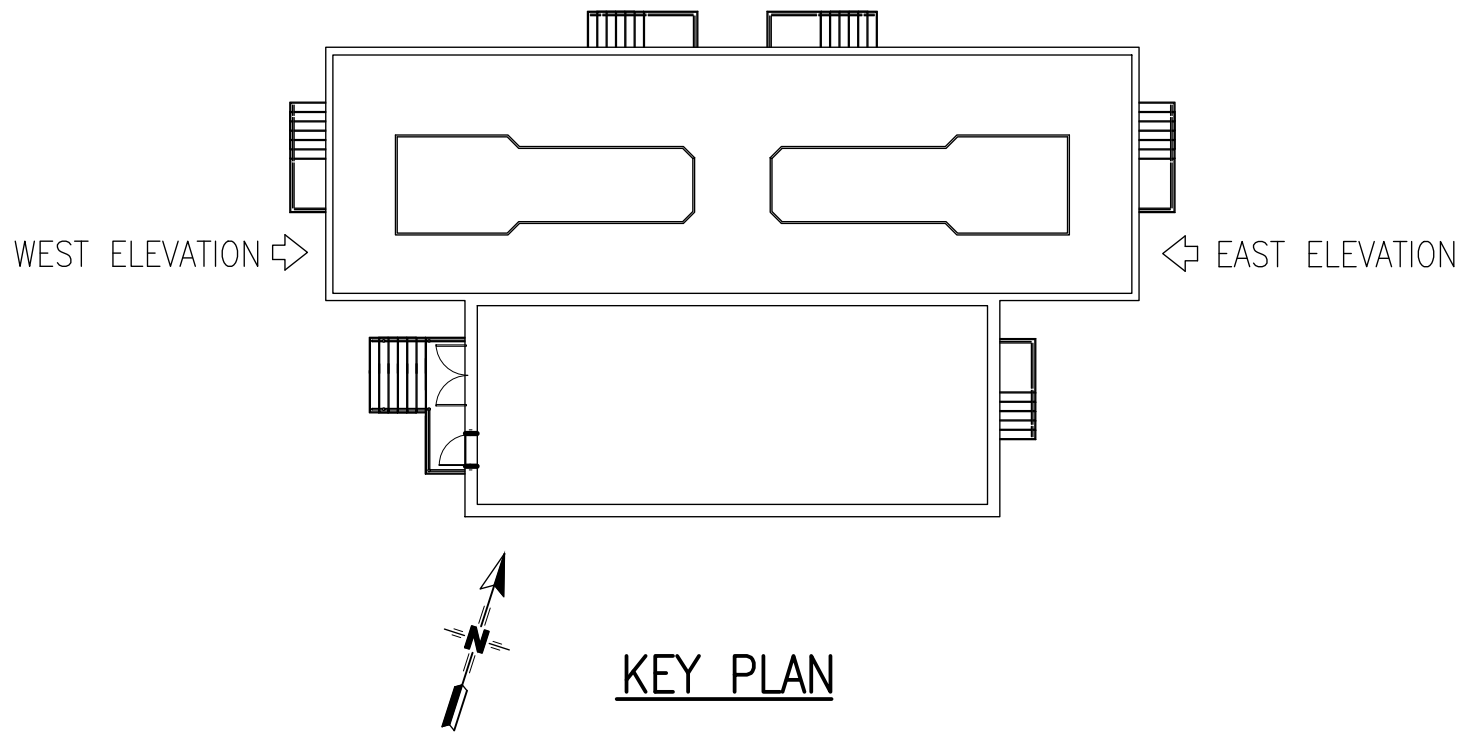

KEY PLAN

MATERIALS:

RAINWATER PIPES
MARLEY OR OTHER EQUAL APPROVED. COLOUR BLACK PVCU.

WALLS
GENERAL FACING BRICKWORK: TO BE CHESHIRE REDS FROM IBSTOCK.
SOLDIER COURSES ABOVE DOORS: STAFFORDSHIRE BLUE ENGINEERING BRICKS
BRICKWORK BELOW DPC LEVEL: STAFFORDSHIRE BLUE ENGINEERING BRICKS
MORTAR TO BE 1:1:6 MIX COLOUR NATURAL WITH BUCKET HANDLE POINTING.

SWITCH HOUSE ROOF
ECO-FRIENDLY ROOF COVERING FROM EUROCELL PLC. REFERENCE: ENVIRO TILE STANDARD, IN COLOUR SLATE GREY WITH WHITE PVCu FASCIA, SOFFITS, BARGE BOARDS, AND BLACK PVCu GUTTERS

EXTERNAL SECURITY DOORS
DOOR & IRONMONGERY TO ELECTRICITY NORTH WEST STANDARD SPECIFICATION. COLOUR: BROWN (RAL 8007, BS 06C39)

THIS DRAWING AND ANY INFORMATION OR DESCRIPTIVE MATTER SET OUT HEREON ARE THE CONFIDENTIAL AND COPYRIGHT PROPERTY OF ELECTRICITY NORTH WEST LIMITED AND MUST NOT BE DISCLOSED, LOANED, COPIED OR USED FOR ANY PURPOSE WITHOUT WRITTEN PERMISSION.				
NOT TO BE SCALED. UNLESS OTHERWISE STATED DIMENSIONS ARE IN MILLIMETRES.				
REV	AMENDMENTS	DRAWN	APP.	DATE
001	ISSUED FOR PLANNING APPROVAL	VB	ASR	07.05.24
002	ISSUED FOR PLANNING APPROVAL	VB	ASR	14.06.24

		ELECTRICITY NORTH WEST TEL 0161 604 1370		FREDERICK ROAD SALFORD M6 6QH	
SOUTHERN GATEWAY PROPOSED NEW-BUILD SUBSTATION (SHEET 2 of 2) PROPOSED BUILDING ELEVATIONS					
SCALE	AS SHOWN @ A1	SITE NAME	HULME PRIMARY SUBSTATION		
DRAWN	VB	PROJECT	SOUTHERN GATEWAY		
APPROVED	TR	P.F.R. NO.	DWG STATUS	PLANNING	
DATE	APRIL 24	DRAWING NUMBER		REVISION	
SHEET SIZE	A1	101045/00007		002	
OLD DWG NO					