


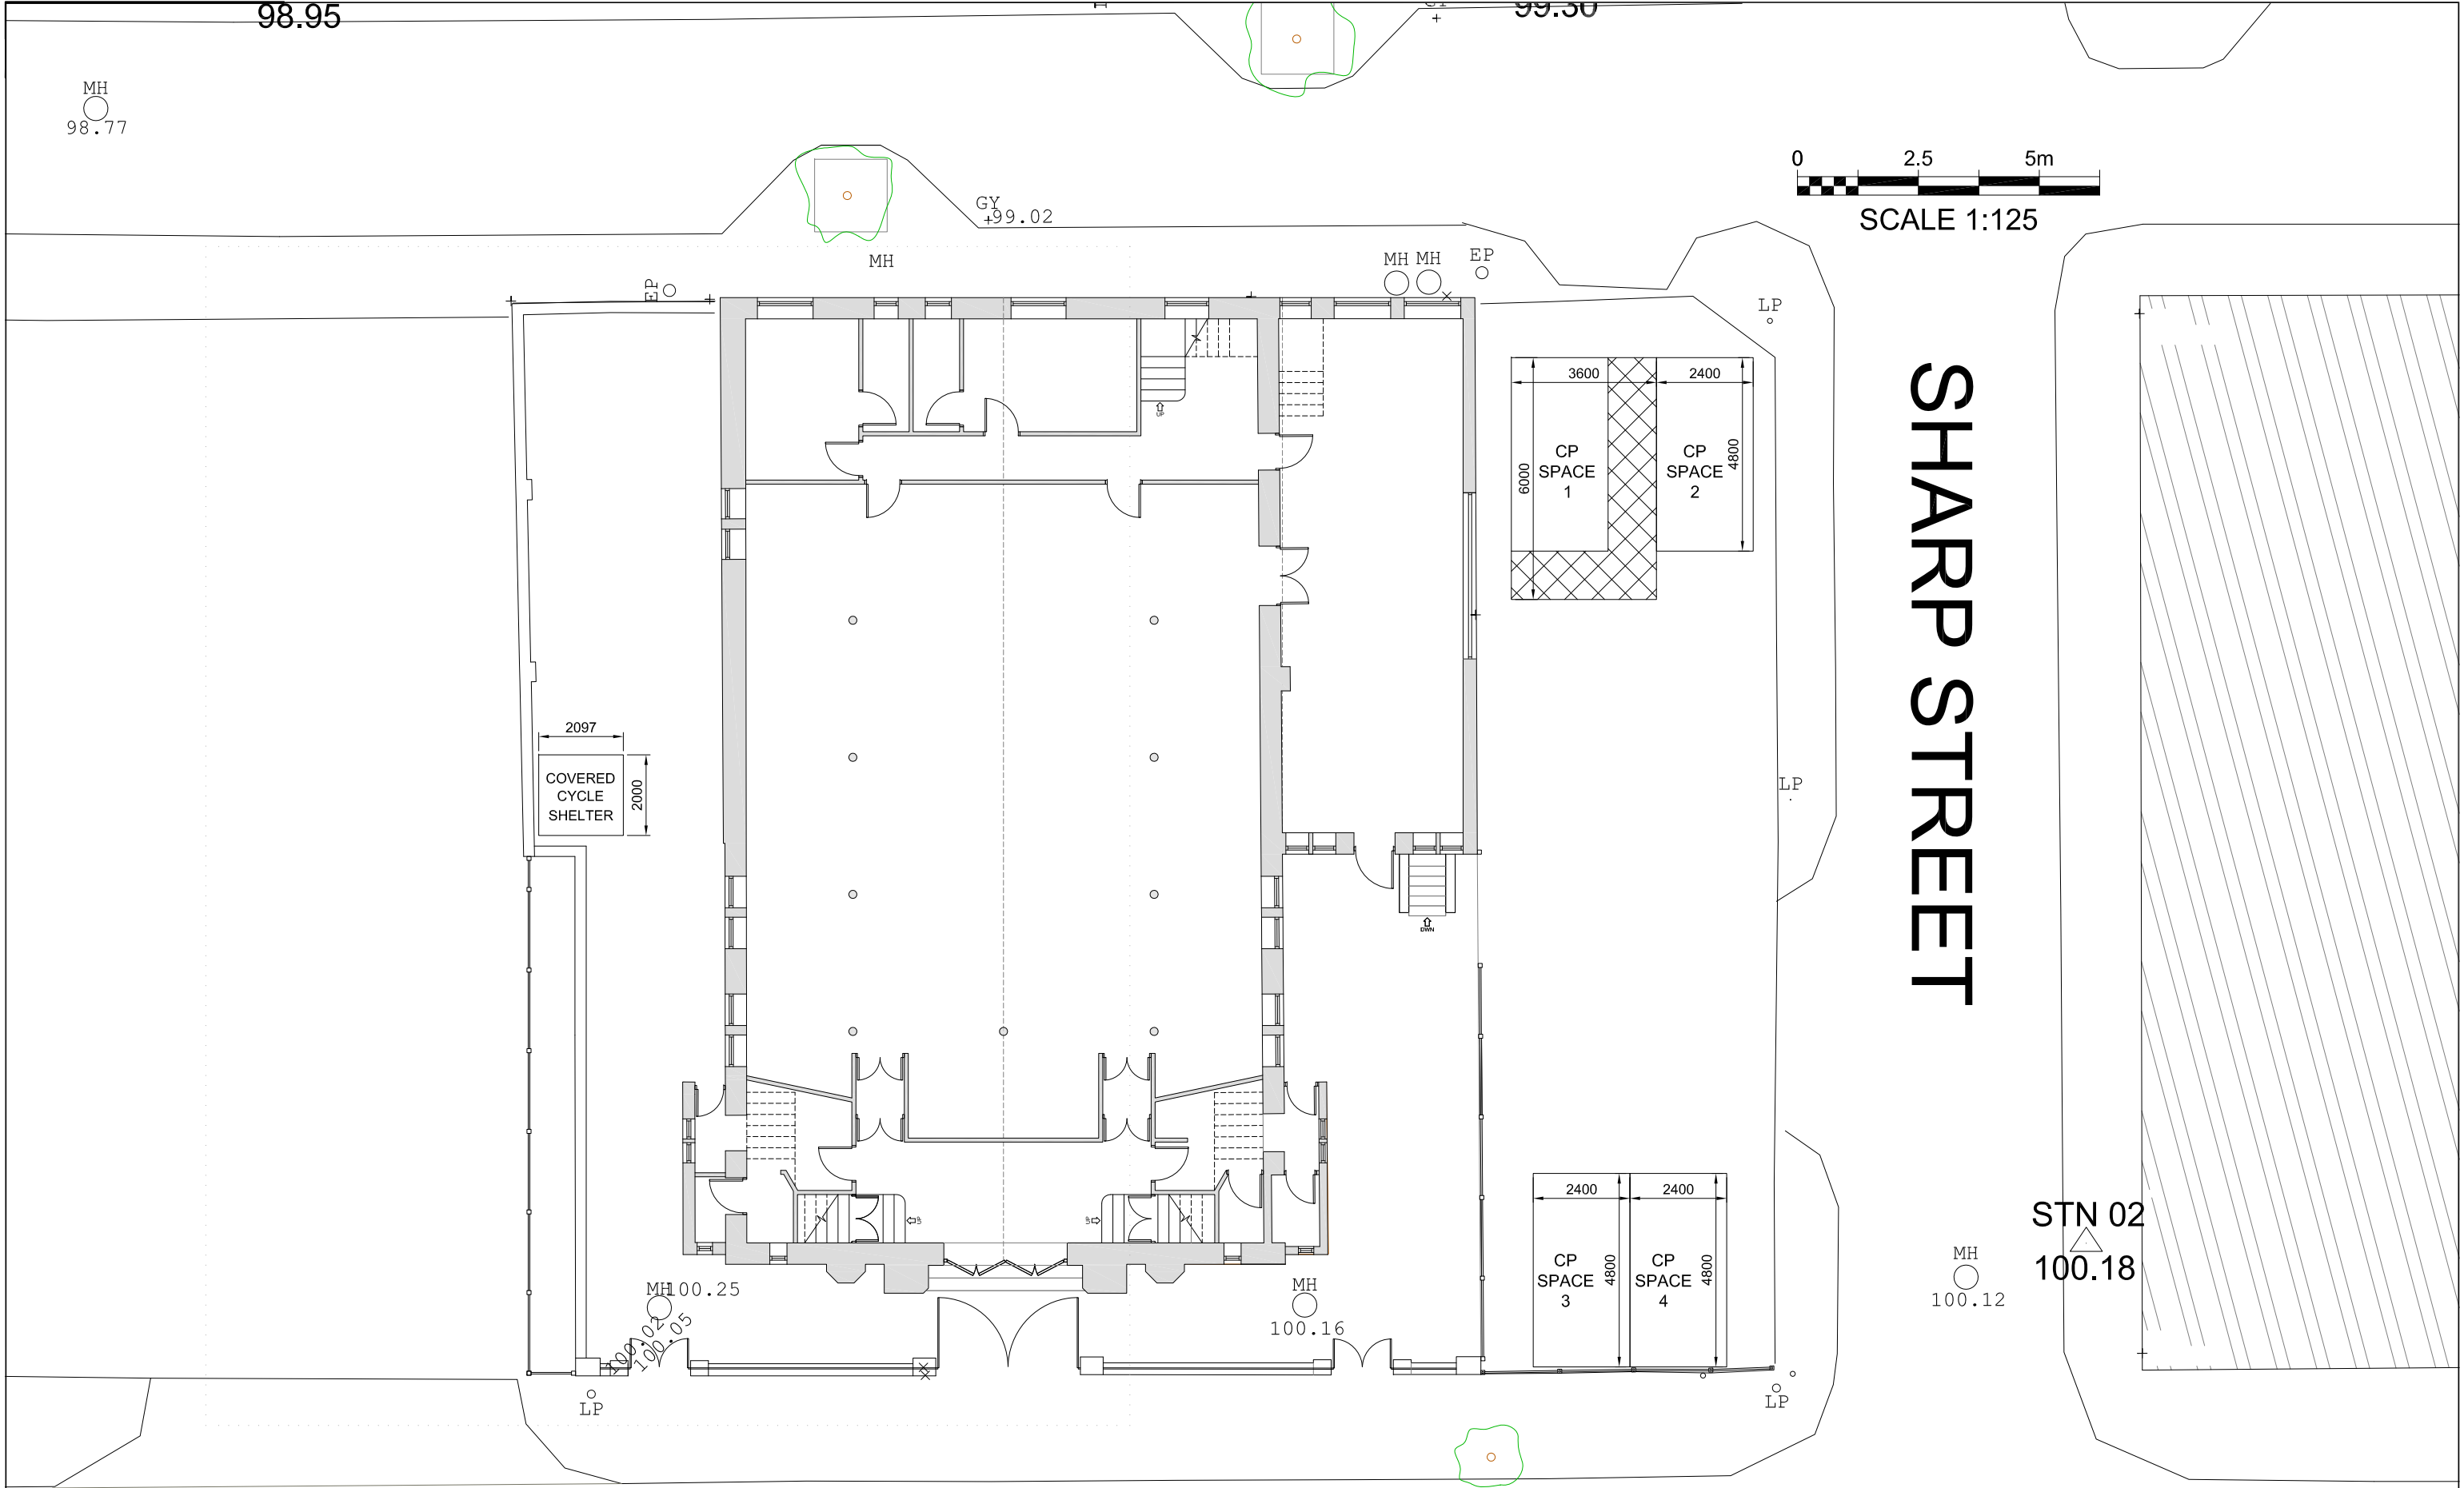

				 HOWARD & SEDDON A.R.I.B.A. CHARTERED ARCHITECTS 64 WASHWAY ROAD SALE, CHESHIRE, M33 7RE TEL No. 0161 - 973 8296 FAX No. 0161 - 962 3485 E-MAIL : ADMIN@HOWARDANDSEDDON.CO.UK	PROJECT PROPOSED DEVELOPMENT FORMER PARTICULAR BAPTIST CHURCH ROCHDALE ROAD, MANCHESTER, M4 4HT	TITLE PROPOSED SITE PLAN	DRAWN RW	DRG No. 15,538 07
							DATE 25/07/24	
					SCALE 1:150 @ A3		AMENDMENT A	
A	FIRST ISSUE	RW	25.07.24					
REV	DESCRIPTION	BY	DATE					