



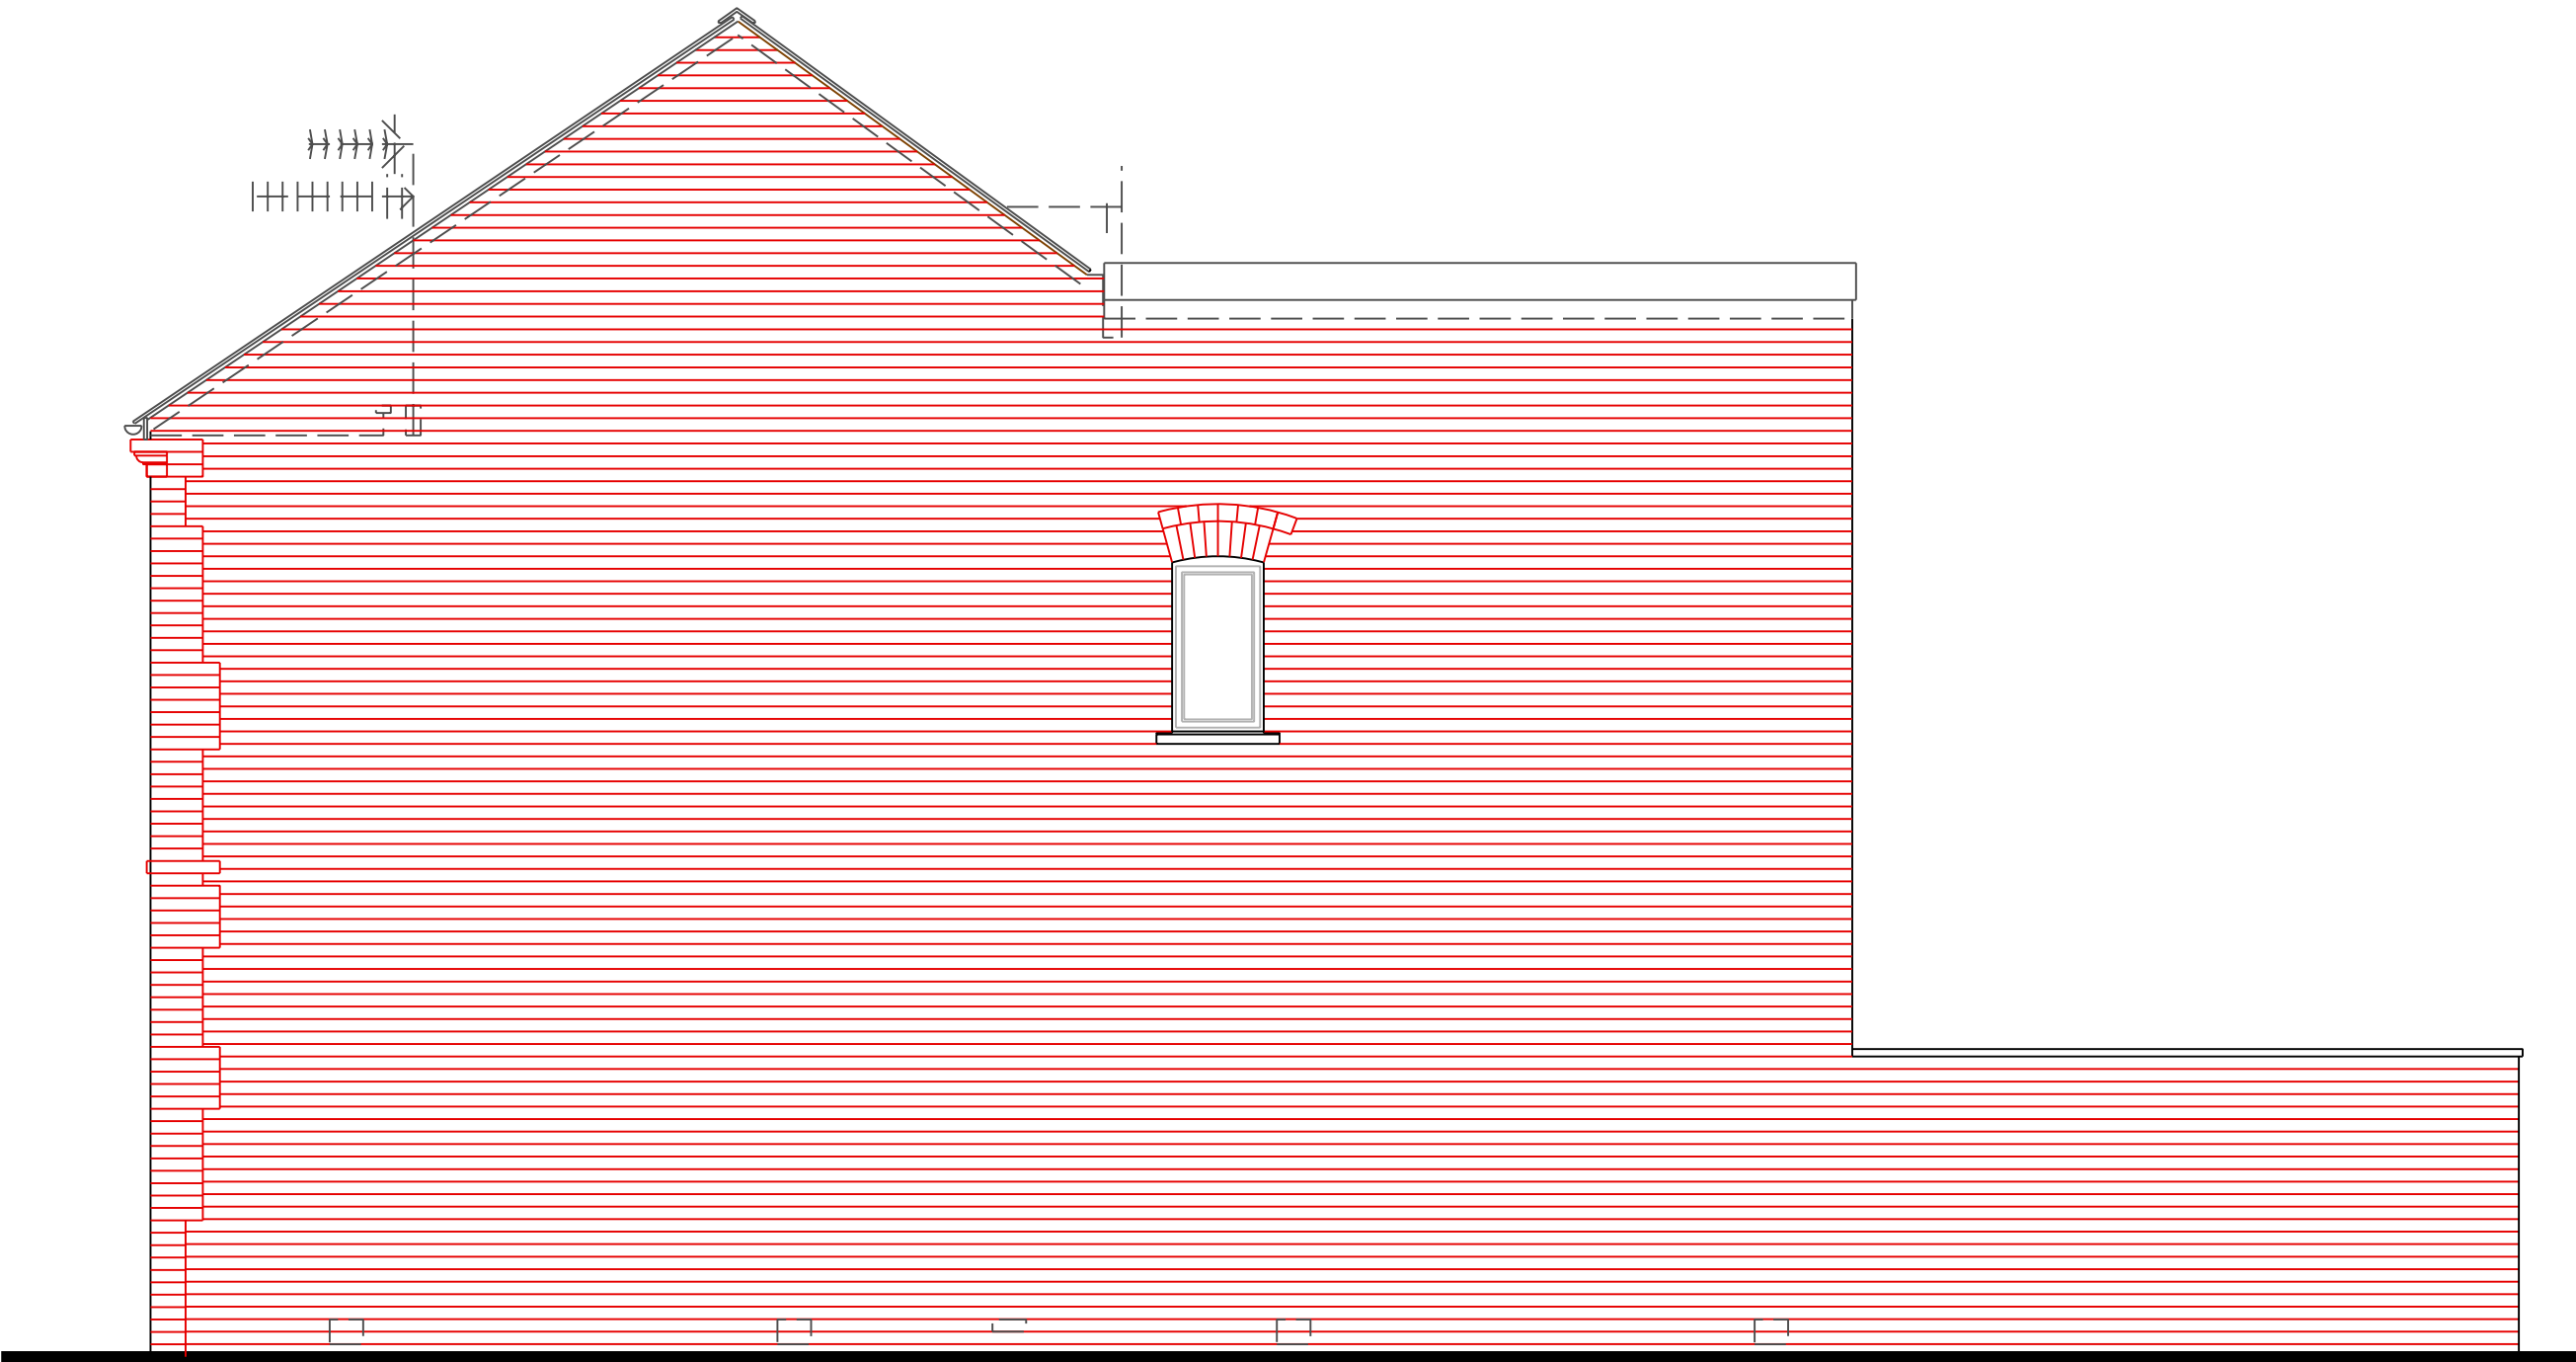


Side Elevation (West Facing) as Existing




Side Elevation (East Facing) as Existing

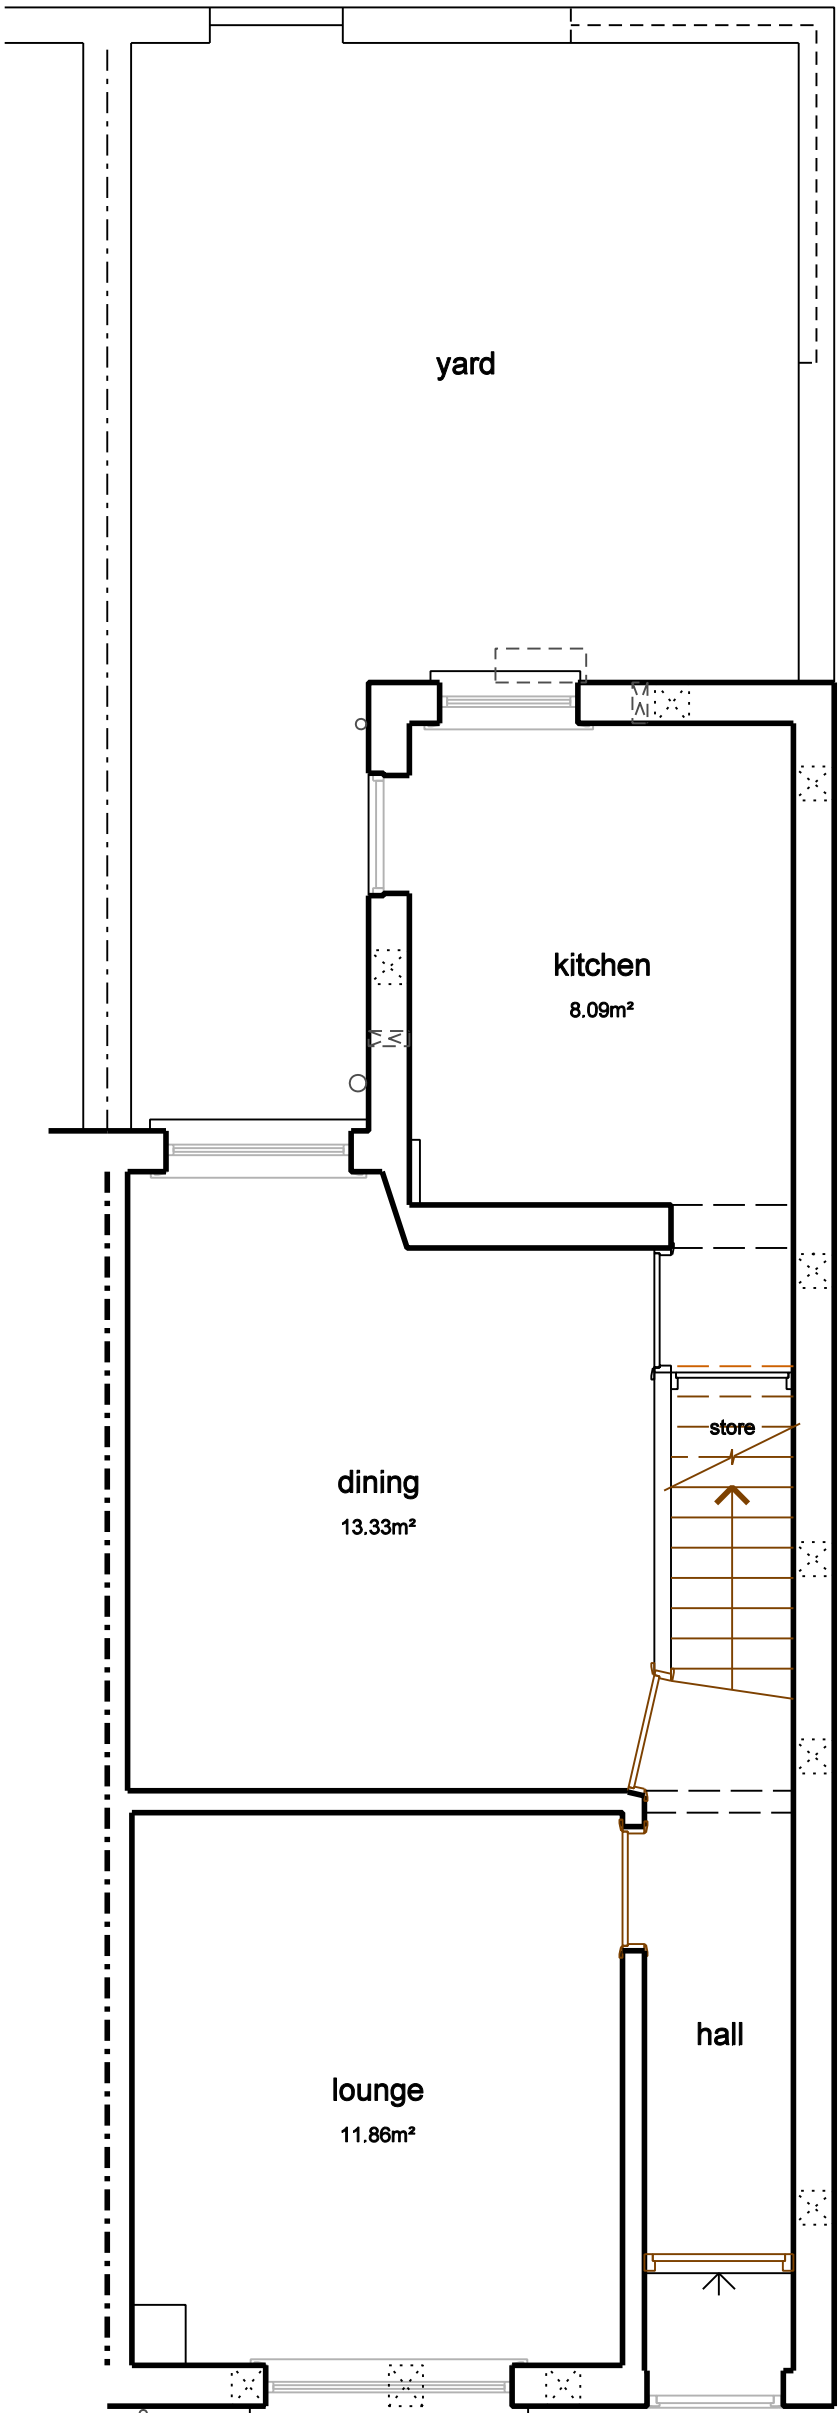

Ground Floor Plan as Existing

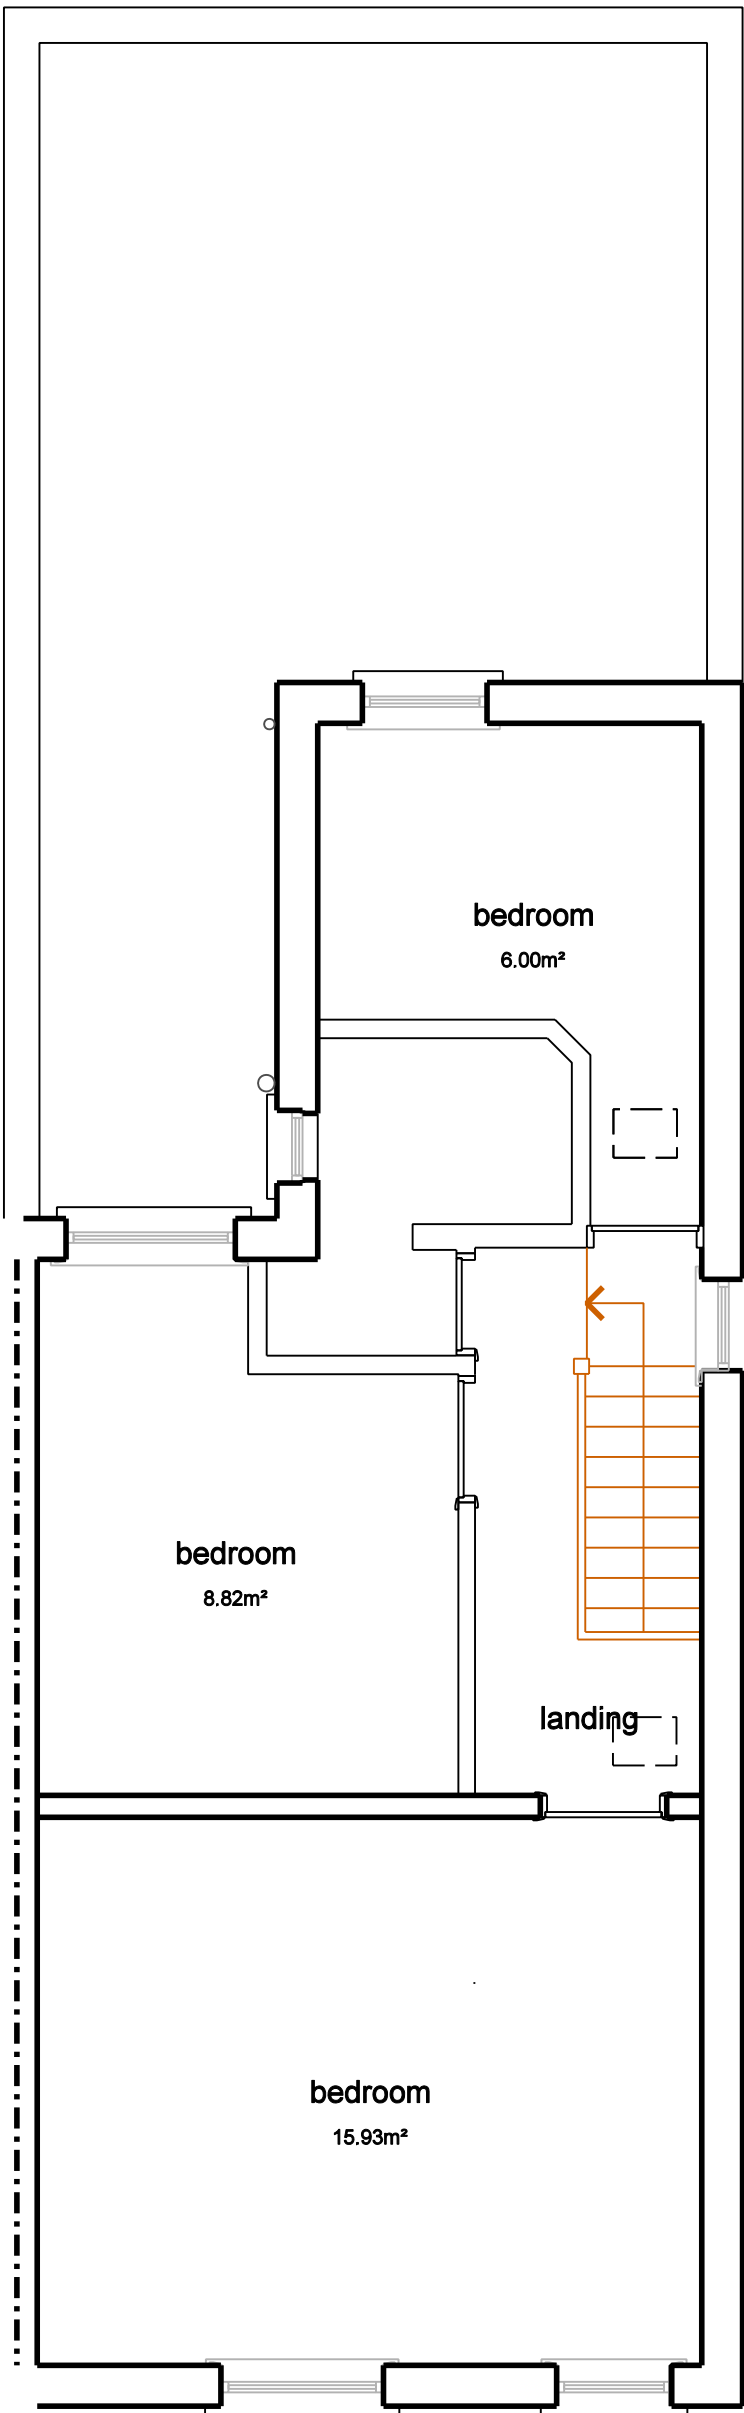

First Floor Plan as Existing

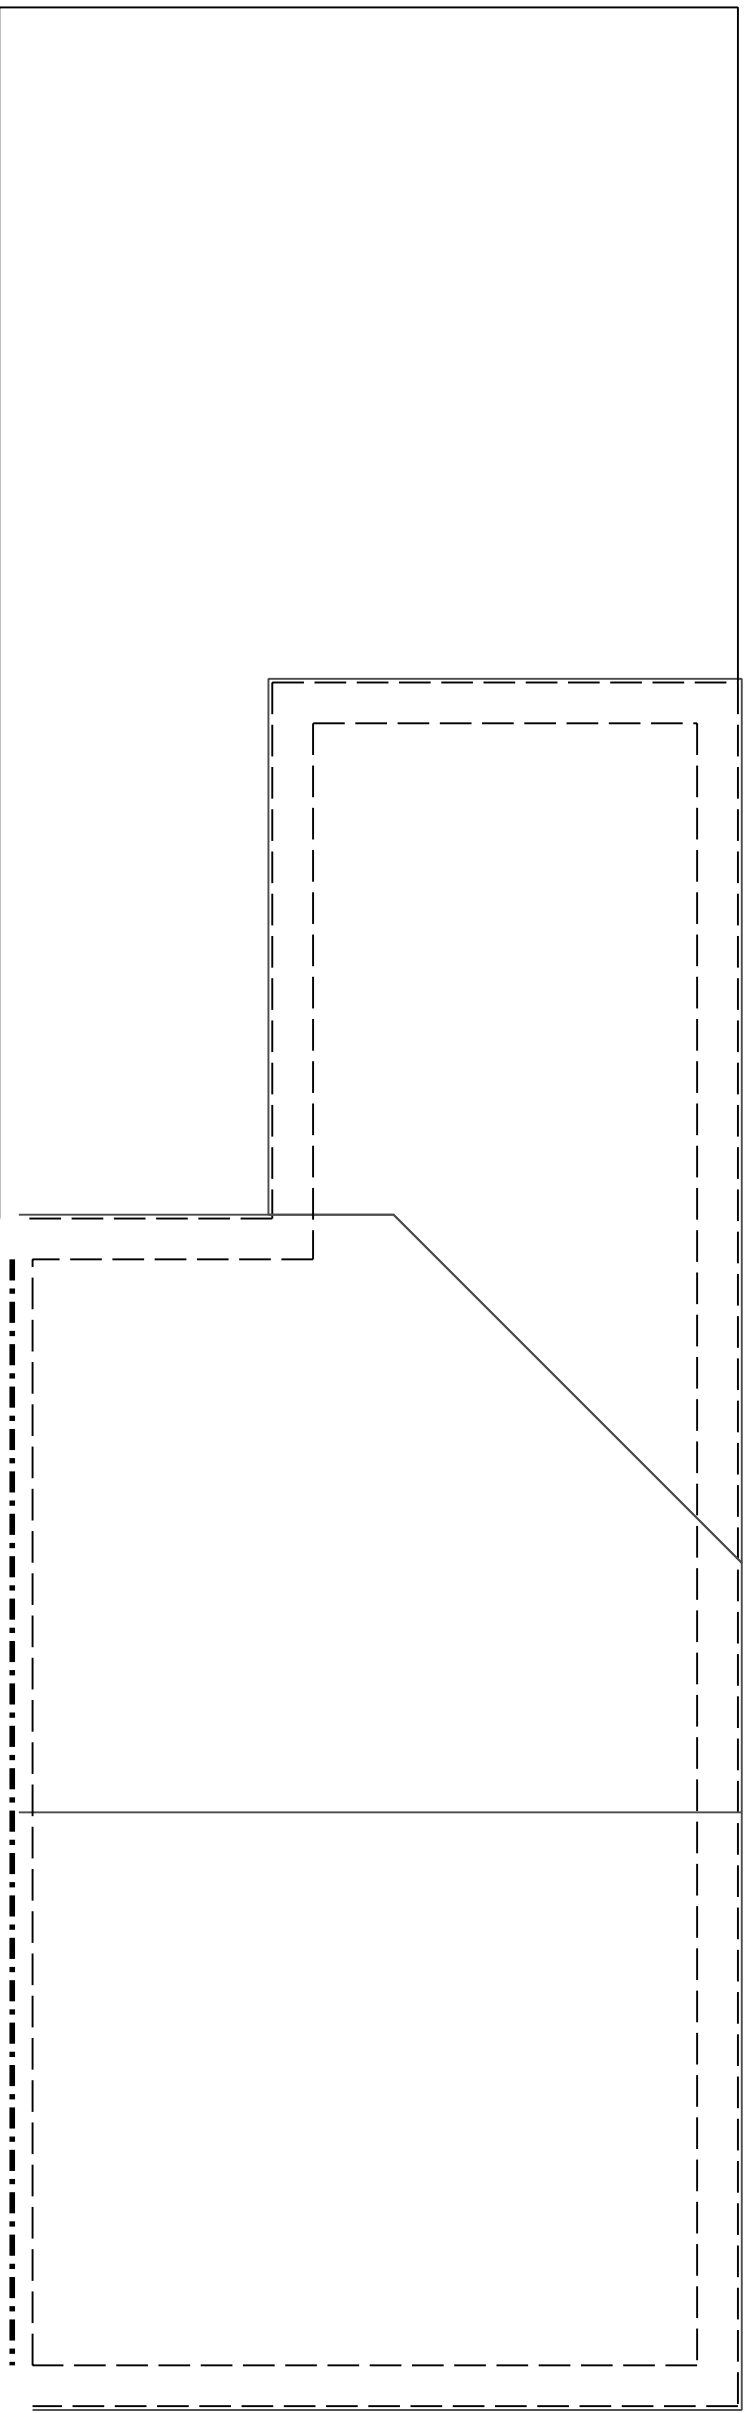

Roof Plan as Existing




Cross Section as Existing



Front Elevation (North Facing) as Existing



Rear Elevation (South Facing) as Existing

 

Rev. -	Description	By	Date
Dormer Extension and Alterations Lawful Development Certificate			
5 Hall Grove Rusholme Manchester M14 5HU for Parkwood Care			
GA Plans Sections and Elevations as Existing			
Drawn:	fmd	Date:	March 2024
Scale:	1:50@ A1 (1:100 @ A3)	Project No:	0675
Drawing No:	675-P-01-01	Revision:	-
All dimensions to be as noted. Do not scale from this drawing. Report any discrepancies to the Architect / CA immediately. This drawing is to be read in conjunction with all the drawings, specifications, reports, etc. prepared by AK/A3. This drawing is the copyright and property of AK/A3 and must not be copied in any way without prior written permission.			
A K / A 3 ARCHITECTS 109 South Quay Wapping Dock Liverpool L3 4BW Tel: 0151 707 9437 email: info@ak.a3.co.uk ©AK/A3 ARCHITECTS			