

NOTES


DO NOT SCALE FROM THIS DRAWING.
ALL DIMENSIONS TO BE CHECKED ON SITE.
(DRAWINGS MAYBE SCALED FOR LOCAL AUTHORITY & PLANNING PURPOSE ONLY)
COPYRIGHT PROTECTED.

ORIGINAL A1

FOR PLANNING
DO NOT USE FOR CONSTRUCTION

CONSULTANT REFERENCES IN DRAWING:

STRUCTURAL - REF/REVISION

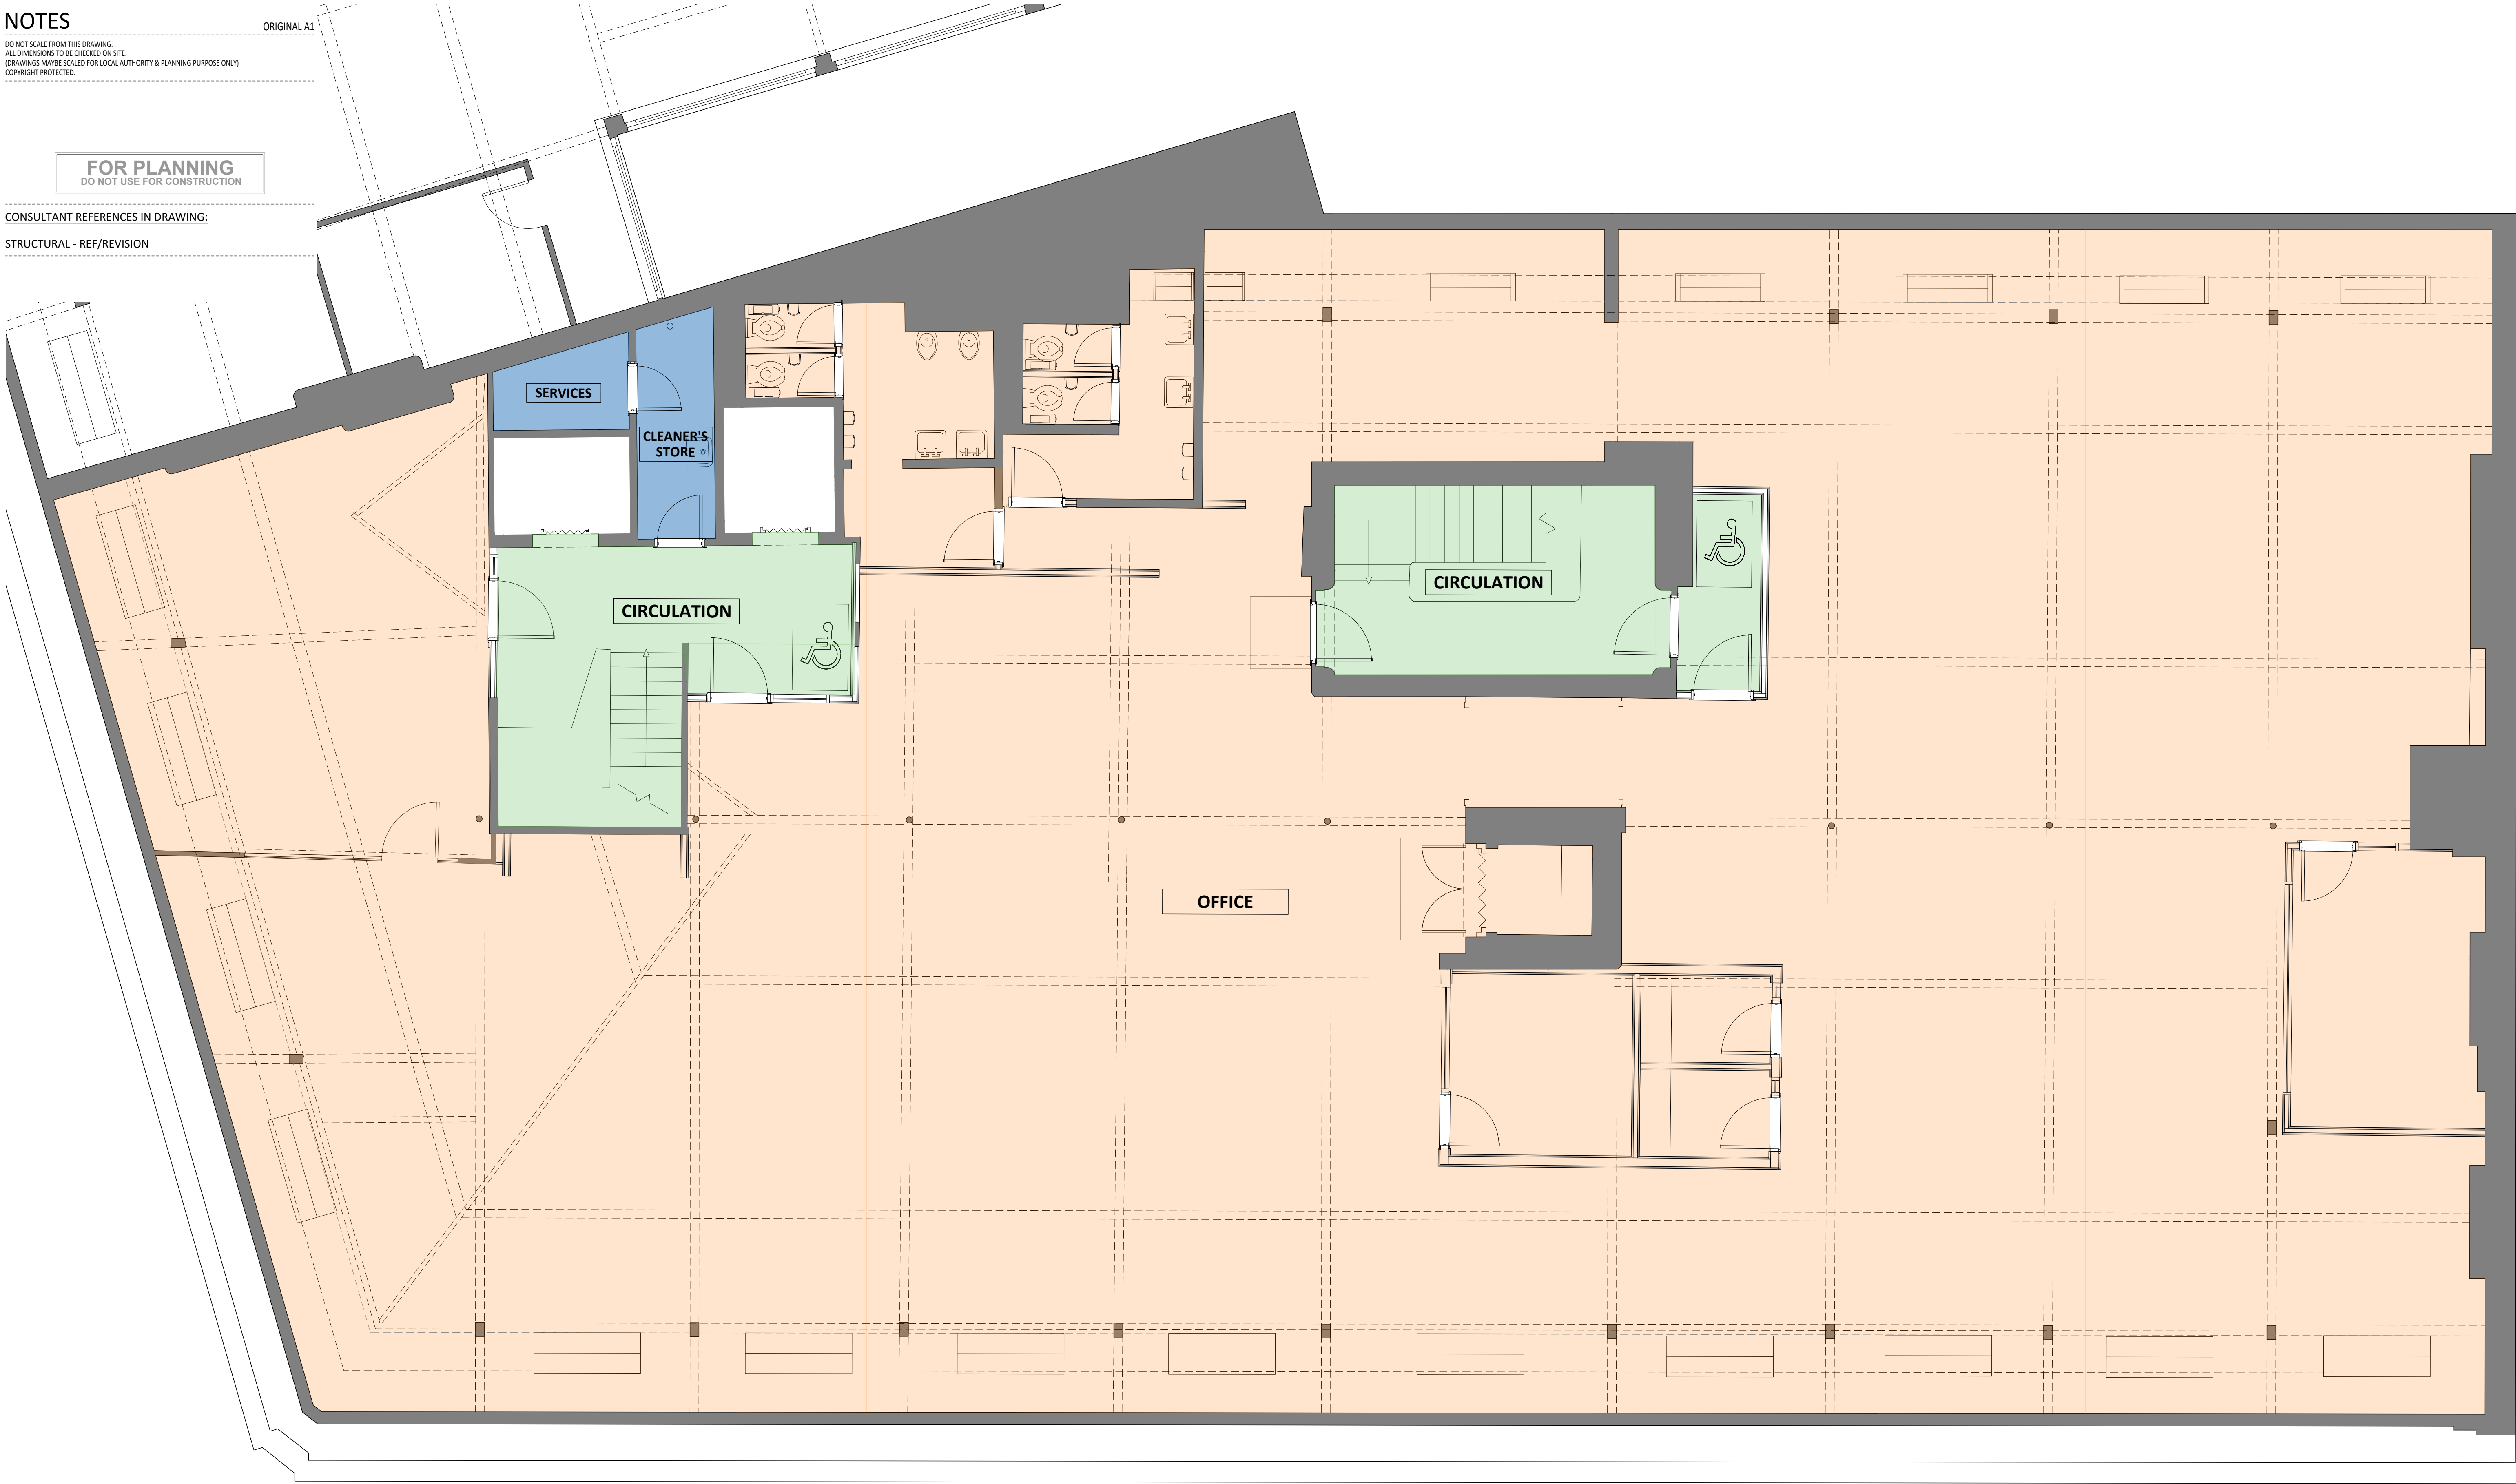

01 FOURTH FLOOR PLAN AS PROPOSED
104 SCALE - 1:50 @ A1 PLAN

3.00	05/04/24	ISSUED FOR PLANNING	JW	ARB
REV	DATE	DESCRIPTION	DRAWN	CHECKED

A

X

I

bruntwood

SciTech

ADDRESS : 4th FLOOR CALICO 55-55 MOSLEY STREET, MANCHESTER, M2 3HQ

TELEPHONE : +44 (0)161 879 7357

EMAIL : www.axi.studio

COMPANY No : 11847325

CLIENT

bruntwood

PROJECT

117 - 119
PORTLAND STREET
MANCHESTER

DRAWING REFERENCE

FOURTH FLOOR PLAN
AS PROPOSED

JOB REFERENCE	DRAWING SCALE	DATE	DRAWN	CHECKED
23 - 192	1:50@A1	23.11.23	ARB	FWE
DRAWING REFERENCE			STAGE	REV
AXI - 104			3	00