






Proposed Front Elevation

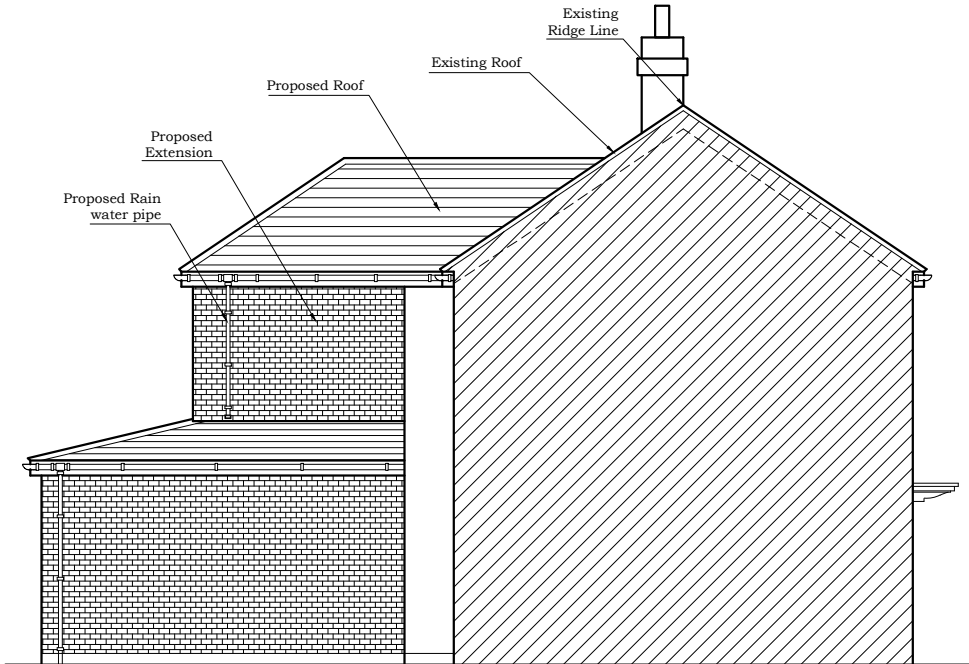

Proposed Left Side Elevation

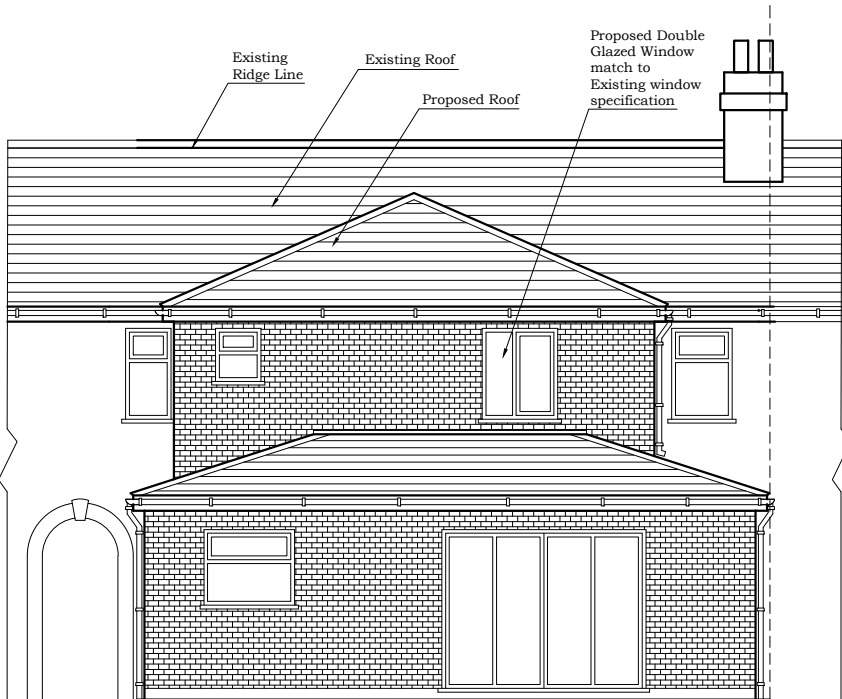


Proposed Rear Elevation

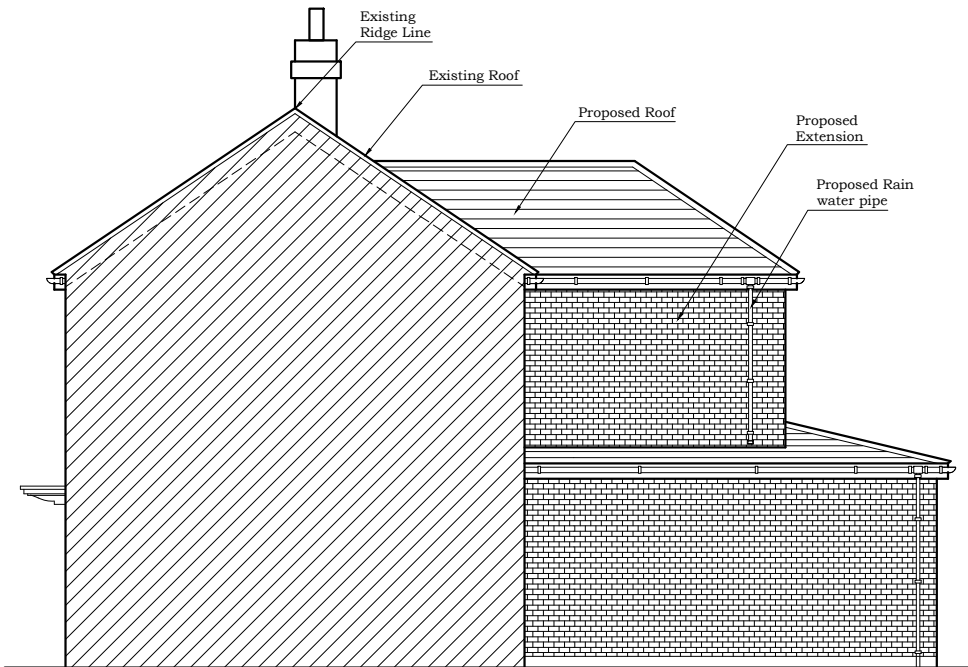

Proposed Right Side Elevation

Scale 1:100

 

PURPOSE OF ISSUE	PLANING
Do not scale from this drawing. All information should be checked by the contractor site before commencing work. Any discrepancies should be reported to the architect immediately. All rights are reserved and are not transferable. Unauthorized reproduction of this drawing are not permitted.	

AFR STUDIO LIMITED 173-A Dickenson Road, Longsight Manchester, M13 0YN	
PROJECT: 58 MELDON ROAD, M13 0TR, MANCHESTER, UK.	
DRAWING TITLE: PROPOSED BUILDING ELEVATIONS	
DRG. NO.: DR-06	CHECKED BY: AMJAD TAHIR
DRG. SCALE: 1:100@A3	DATE: 05-04-2024