


|      |    |  |     |      |      |
|------|----|--|-----|------|------|
| 1:5  | mm |  | 50  | 150  | 250  |
| 1:10 | mm |  | 100 | 300  | 500  |
| 1:20 | mm |  | 500 | 800  |      |
| 1:50 | mm |  | 500 | 1500 | 2500 |

The Contractor is to check all dimensions and conditions on site before commencing. Do not scale from this drawing. This drawing remains the copyright of Reid Design Limited

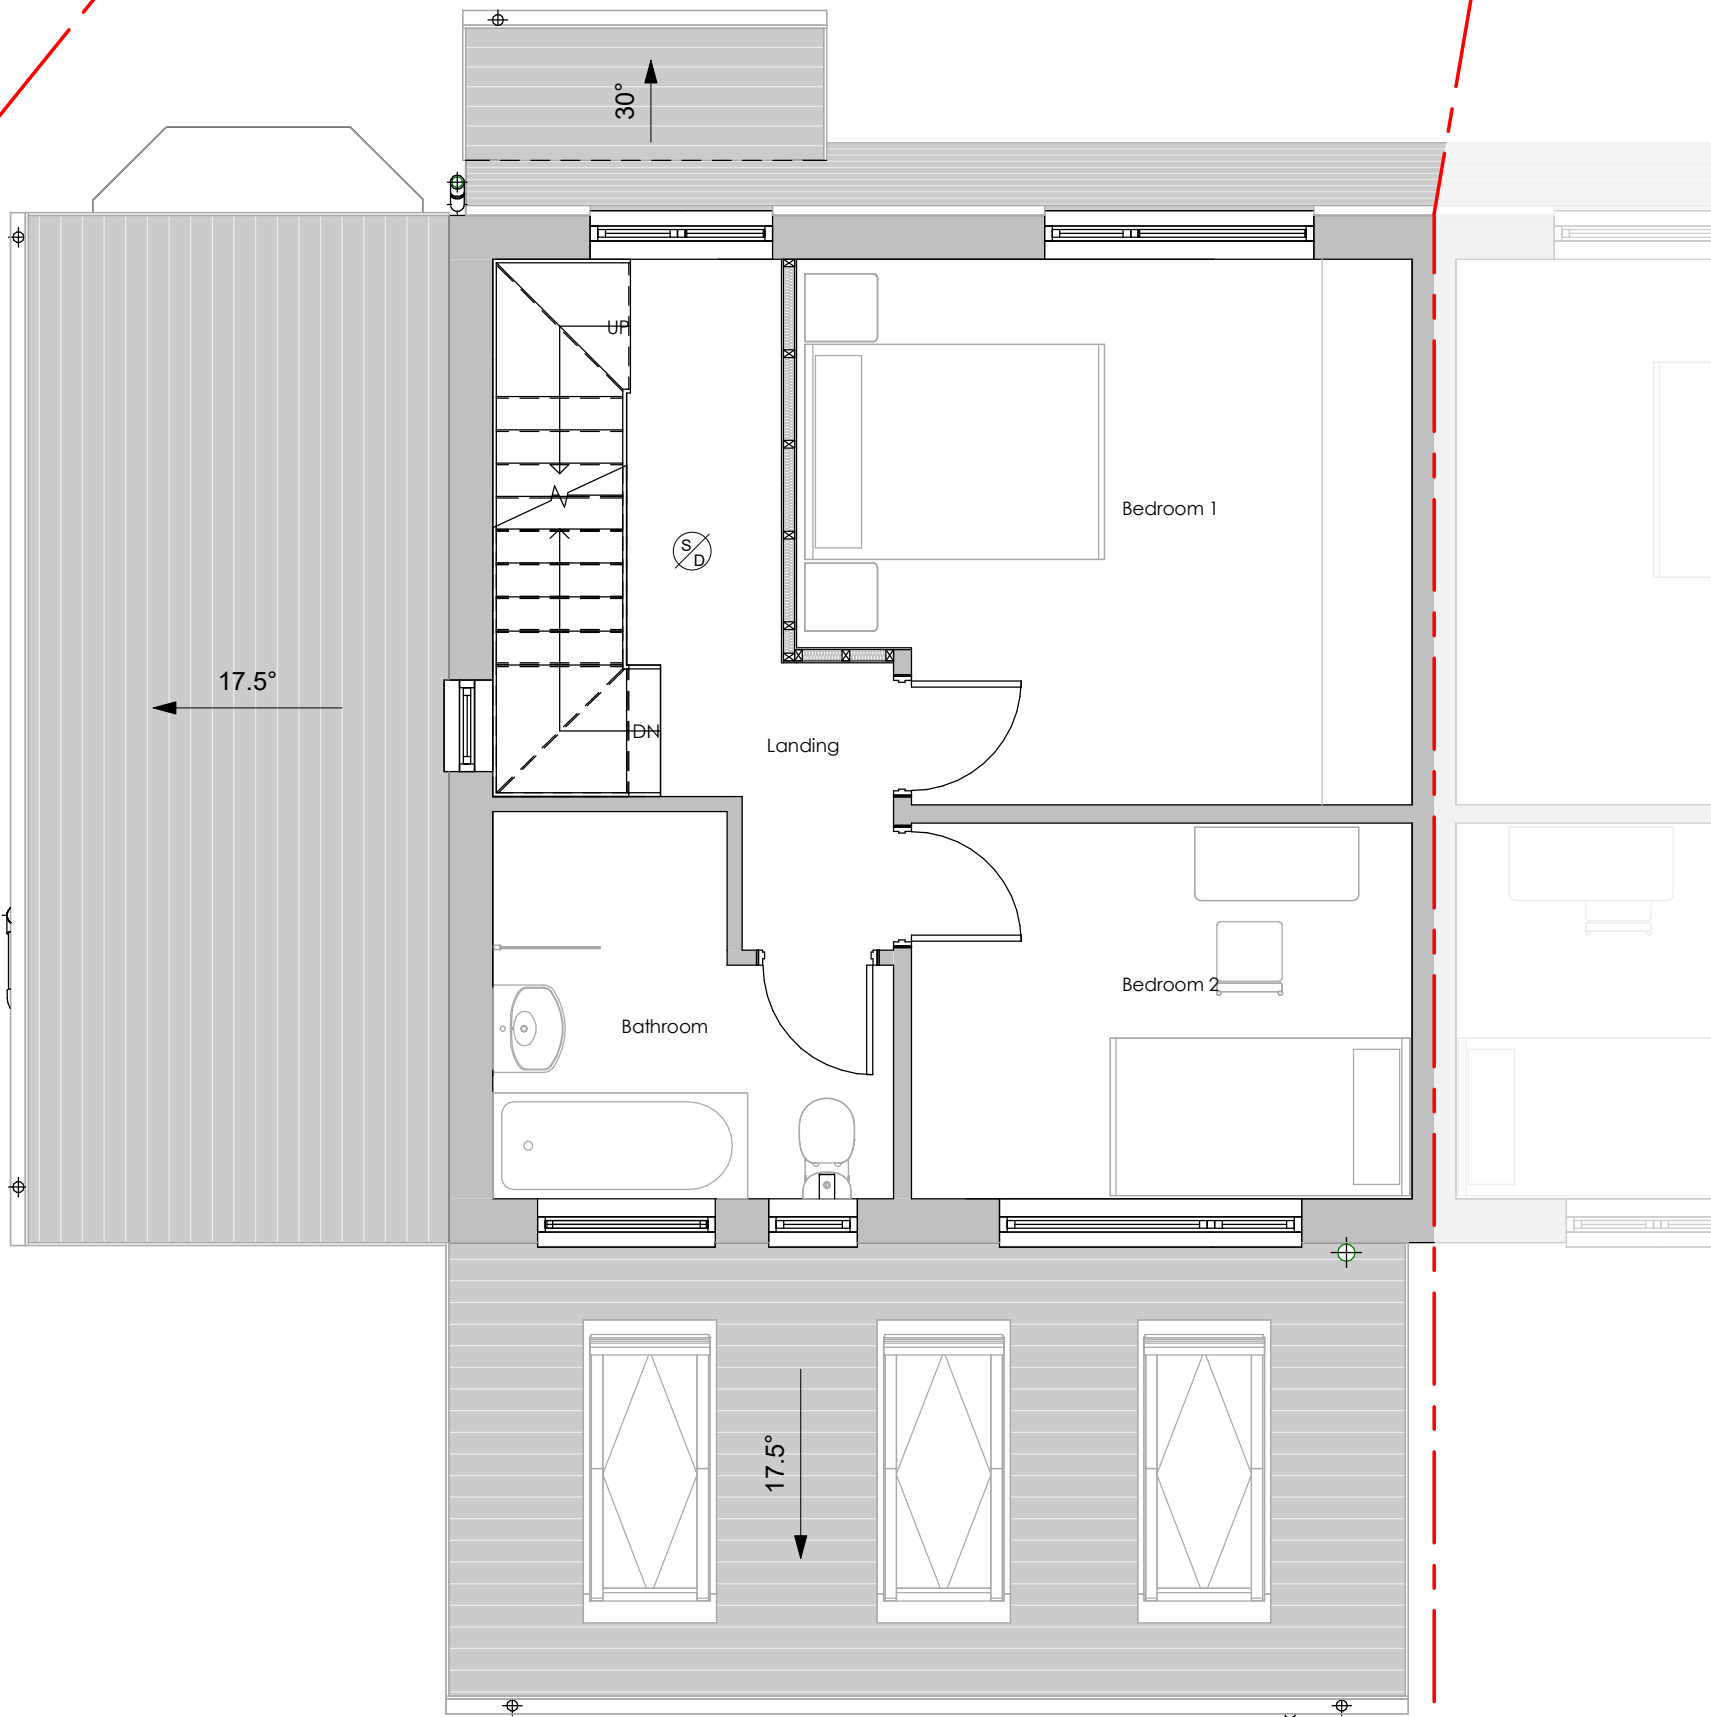

|         |                                     |
|---------|-------------------------------------|
| PROJECT | 78 Bankside Road, Didsbury, M20 5GD |
| SHEET   | Proposed First Floor Plan           |

|                |                |                 |     |
|----------------|----------------|-----------------|-----|
| CLIENT         |                | Mr & Mrs Ingram |     |
| Date           | Project number | Scale (@ A3)    |     |
| Dec' 23        | RD-237         | 1 : 50          |     |
| DRAWING NUMBER |                |                 | REV |
| PL-106         |                |                 | B   |