



Studio Charrette will not be responsible for any principal designer duties under CDM 2015.
No site work is to be carried out until permissions are in place. Site searches to carried out before any works to site.
All structural elemental/associated calculations to be confirmed and provided by structural engineer.

NOTES:
This drawing is not a working drawing, and is only for the purpose of the following:-
A- Planning Submission
The main contractor is responsible for informing the lead designer of any discrepancy on, or between, this drawing and any other relevant document.
All existing walls, foundations and lintels or other structural items are to be confirmed load bearing and adequate for increased loading where relevant prior to work commencing.
Any existing walls to be removed are to be confirmed non - loadbearing prior to removal.
Boundaries, angles, and dimensions are to be checked by the main contractor prior to work commencing.
Written dimensions only to be used from this drawing. If in doubt consult the lead designer for clarification.

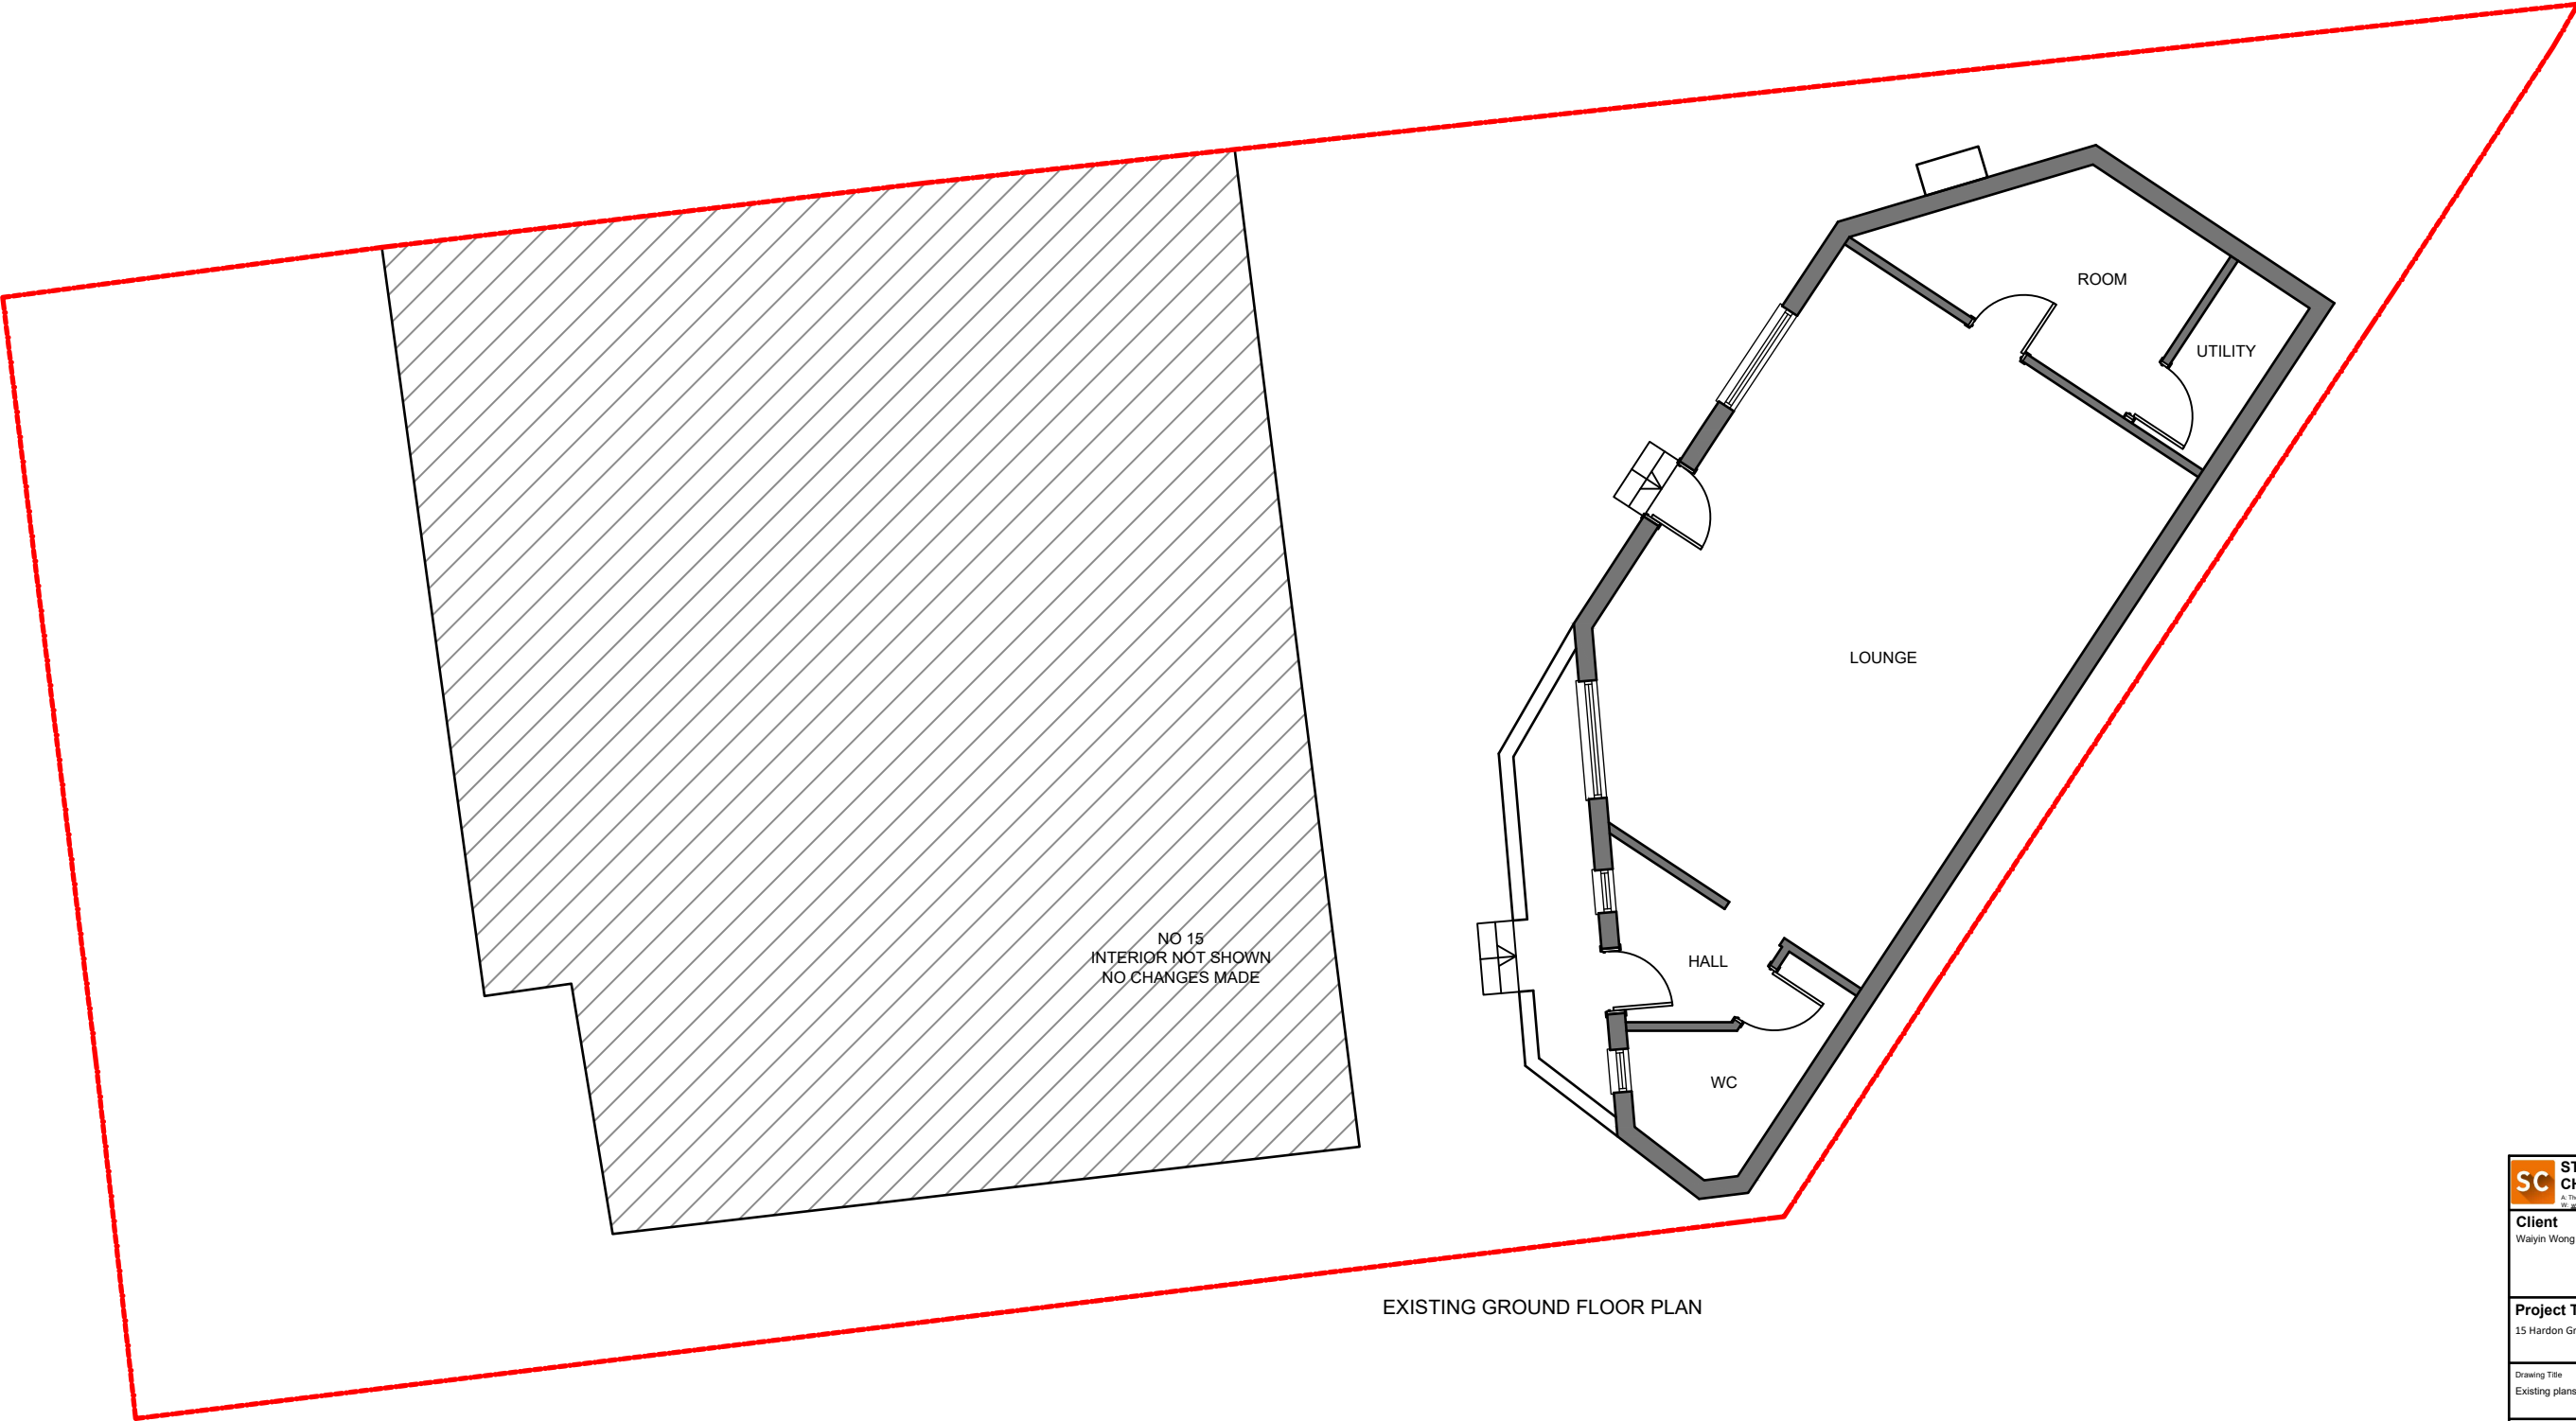

EXISTING GROUND FLOOR PLAN

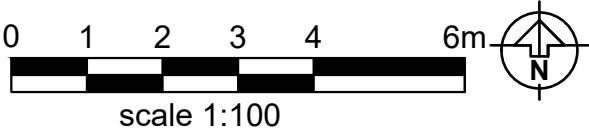

SC

STUDIO CHARRETTE
A: The Oldhouse, 62 Grosvenor Hill, London, W1K 3QT
T: 020 7493 8888

Client
Wayin Wong

Project Title
15 Hardon Grove, Manchester M13 0TX

Drawing Title
Existing plans A3

Drawing No. P4	Rev
Scale @ A3 1 : 100	Date 28.05.2024
Created By SC	Checked By SC
Check By SC	Drawn By SC

Planning	
Building Control	
Other	
Issue	
Revision	

This drawing and the copyright, design rights and all other intellectual property rights in it belong to Studio Charrette Ltd. No license is granted for any use of this drawing without the written permission of Studio Charrette Ltd. This drawing is not to be used in any way without the written permission of Studio Charrette Ltd.