




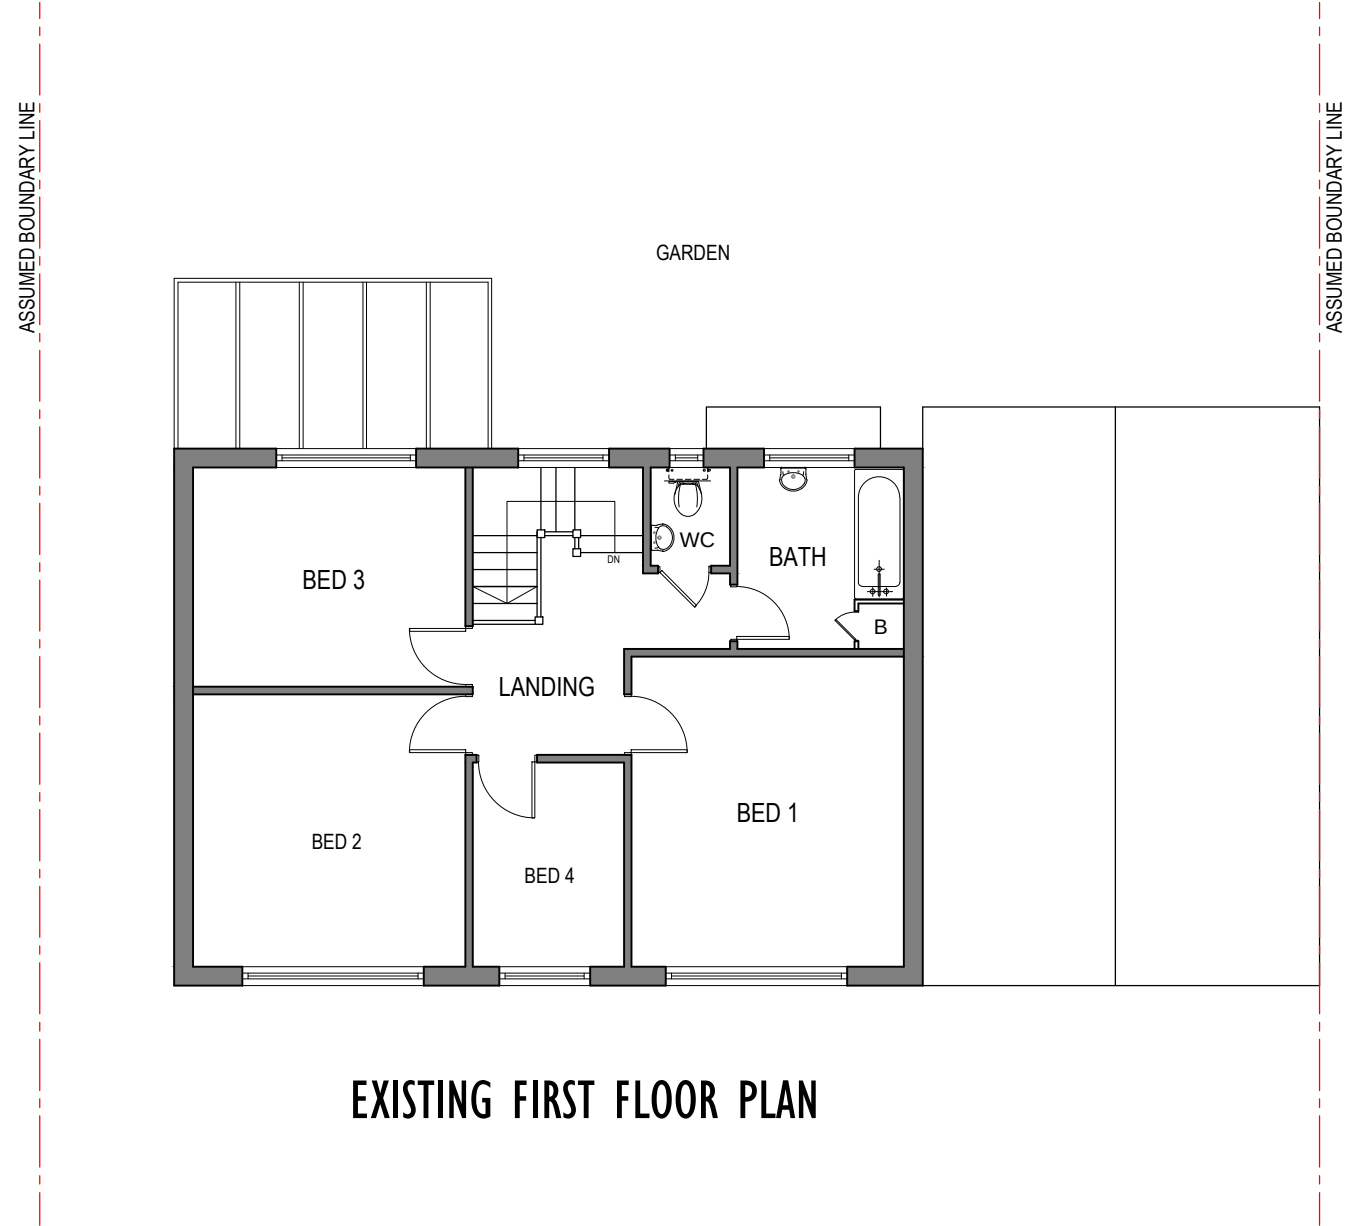


EXISTING FRONT ELEVATION

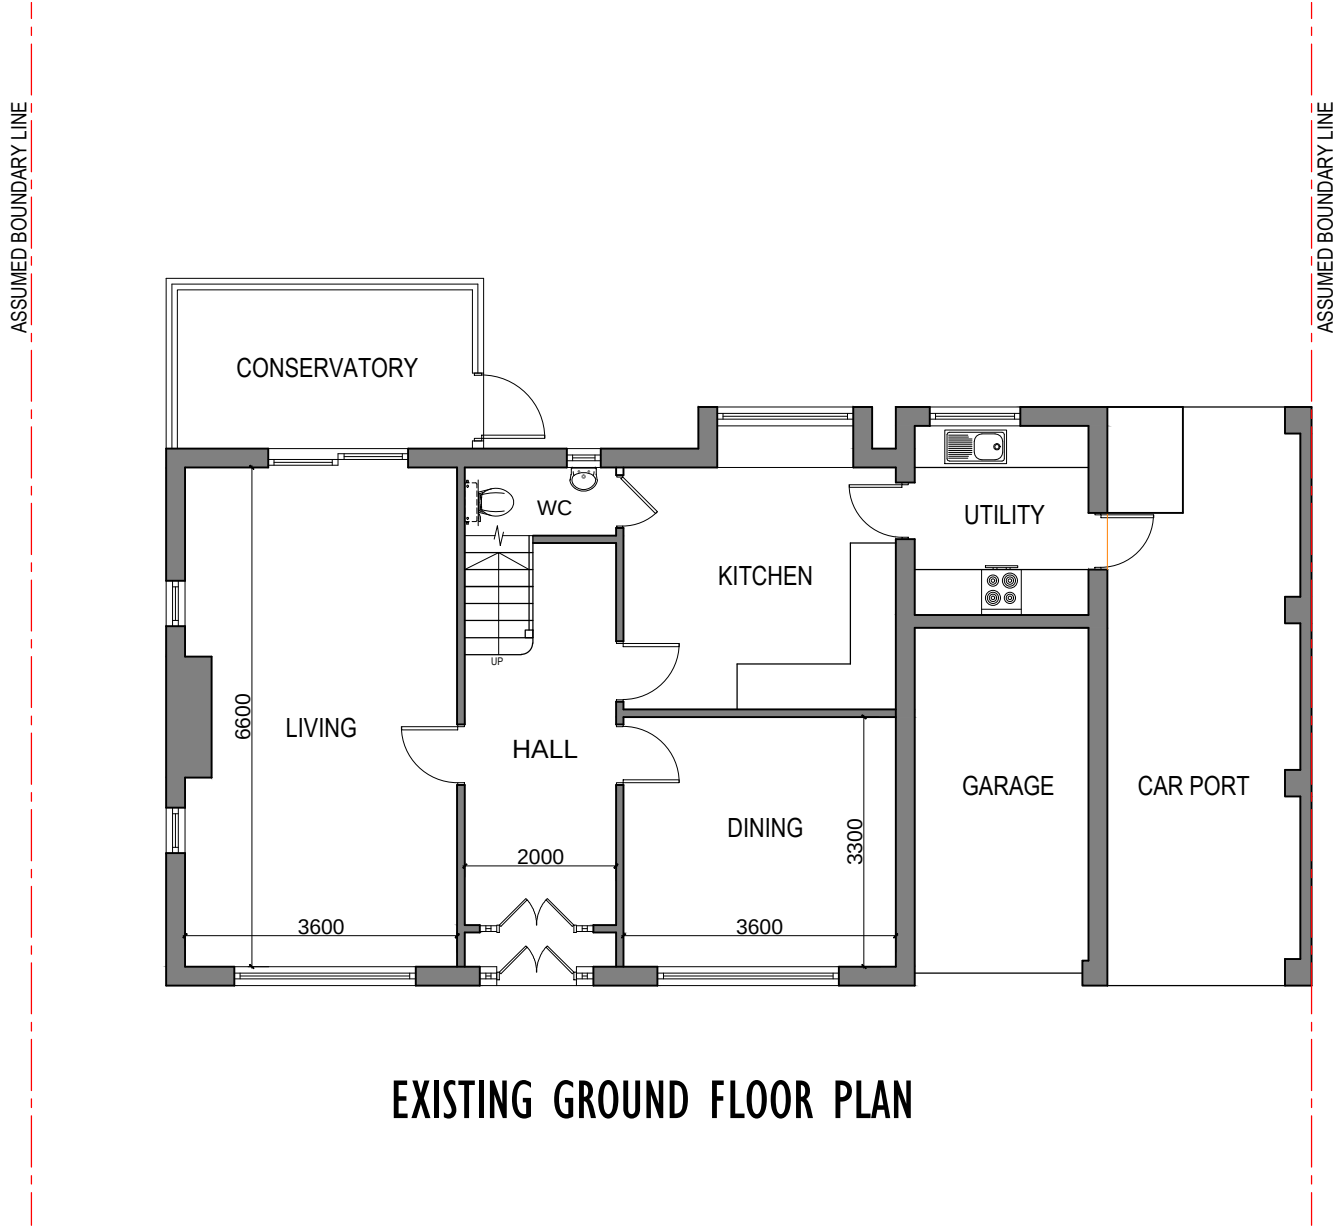


EXISTING SIDE ELEVATION TOWARDS NO.6

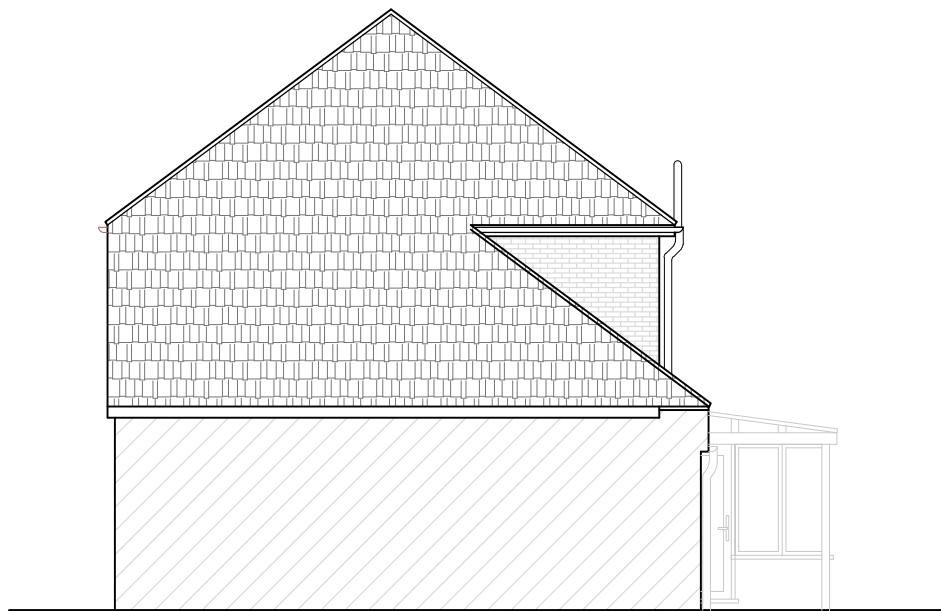



EXISTING REAR ELEVATION

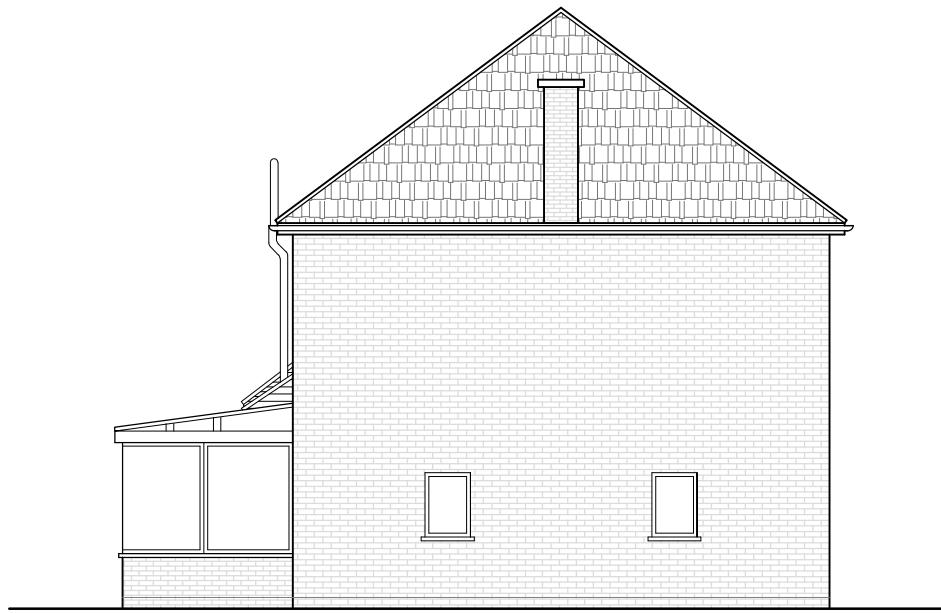

EXISTING SIDE ELEVATION TOWARDS NO.10

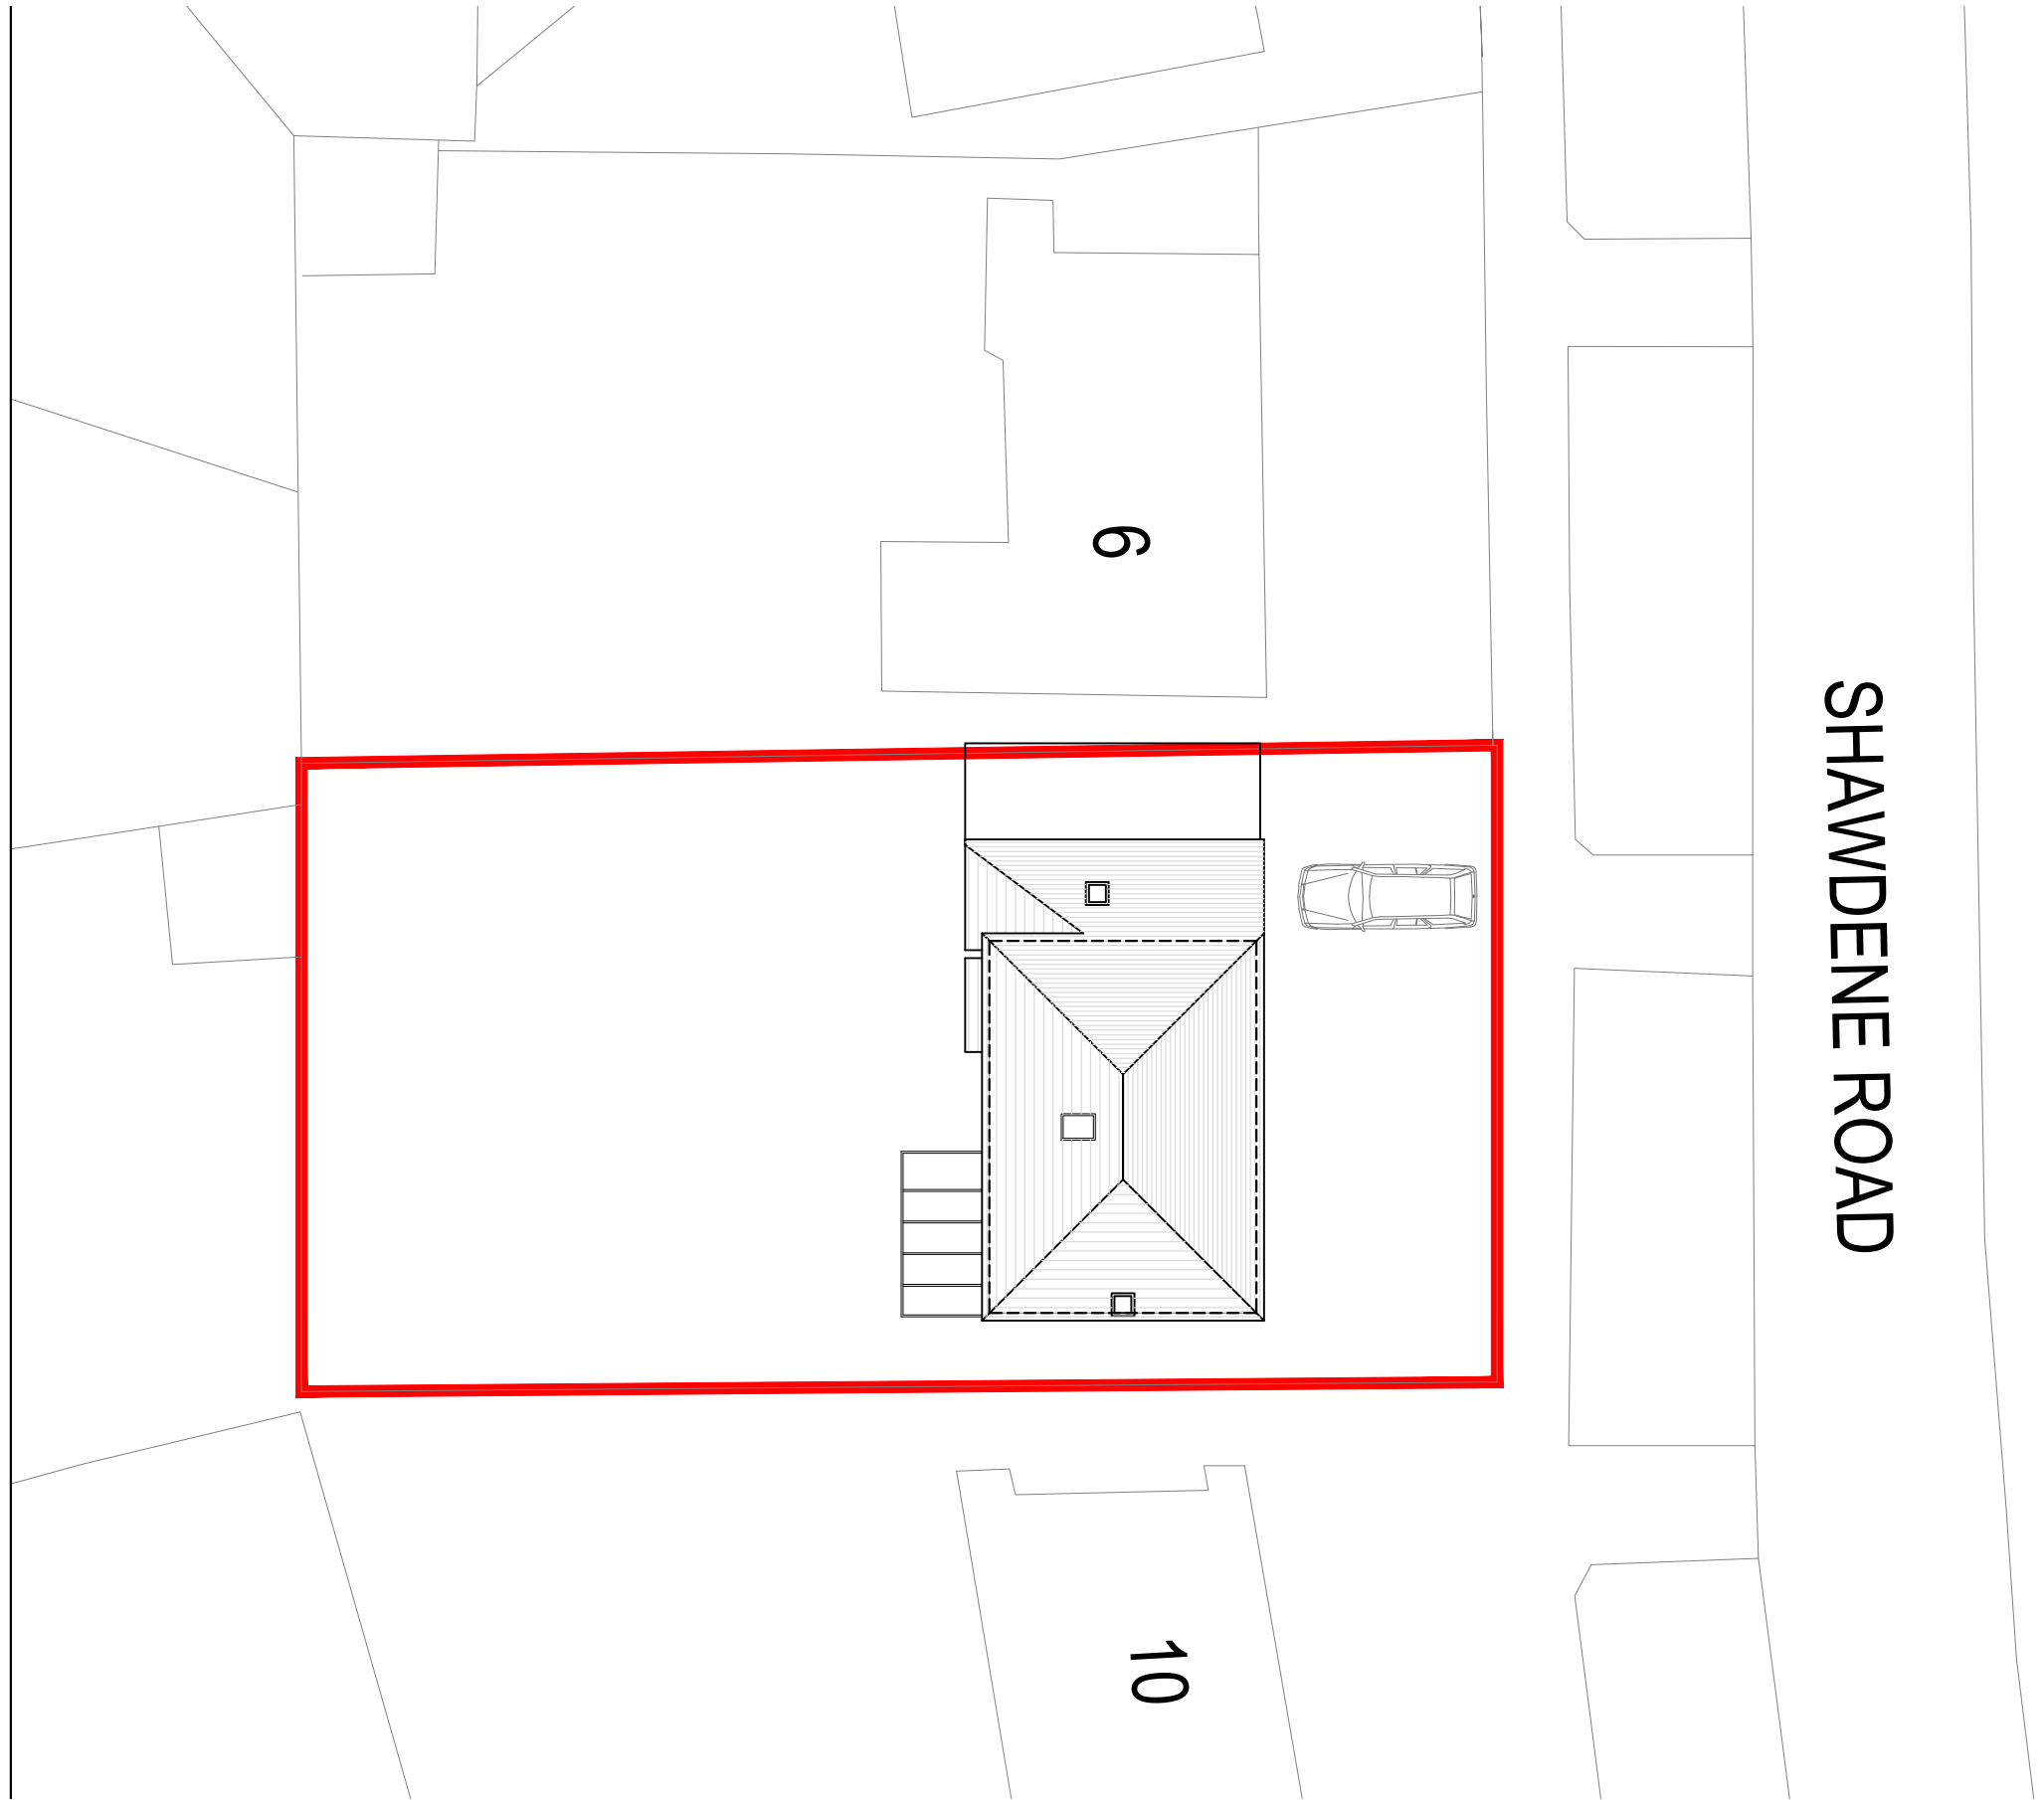

EXISTING BLOCK / ROOF PLAN 1:200

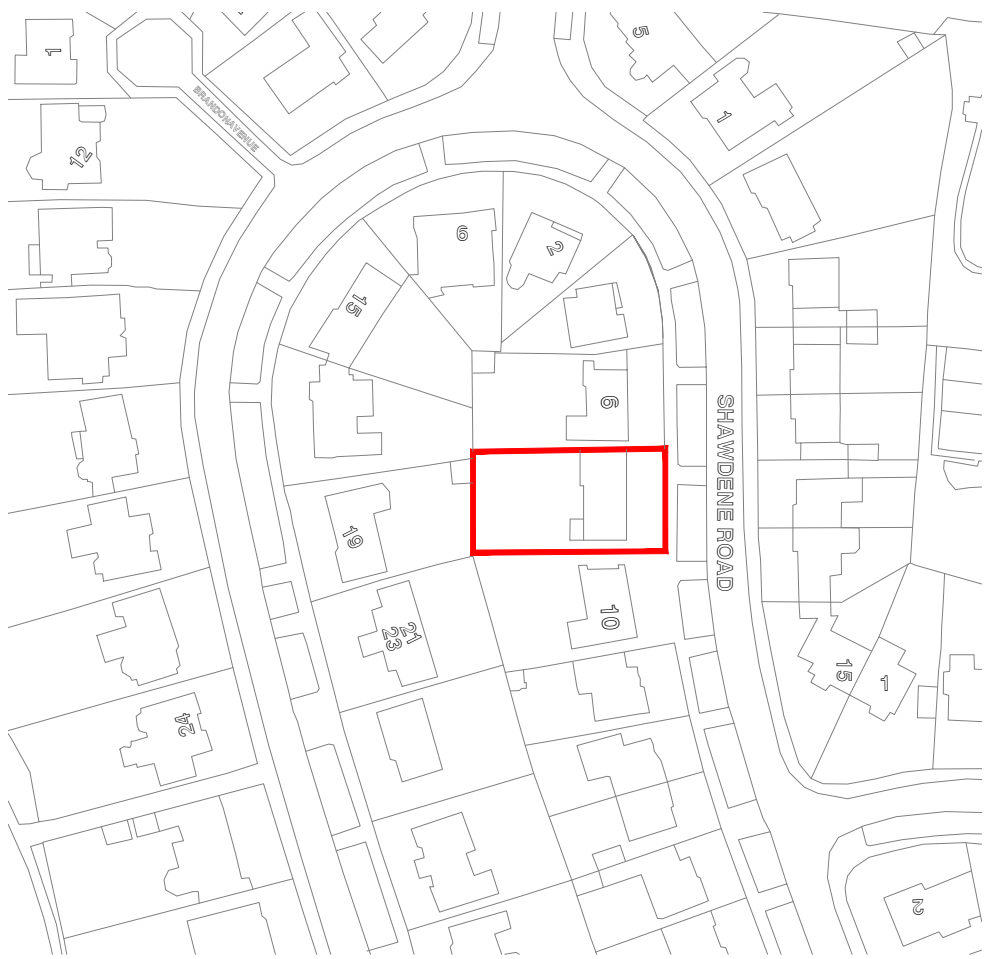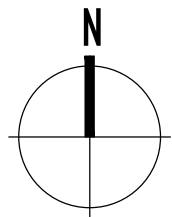

LOCATION PLAN 1:1250

Rev	Date	Description
A		
B		
C		
D		
E		

archirama Architecture & project management 3 Park Gate Ave, Wilington, Manchester M20 3BZ Tel: 01795 171 009 email: mail@archirama.co.uk	
Client	Asim Qayyum
Project / Site	8 Shawdene Road Northenden
Drawing Title Proposed double storey front and side extension & single storey rear extension	
Drawn By FR	21/3/24
Checked By	Step Planning
Scale	1 : 100@A1
Drawing No	PL01
Revised	-