


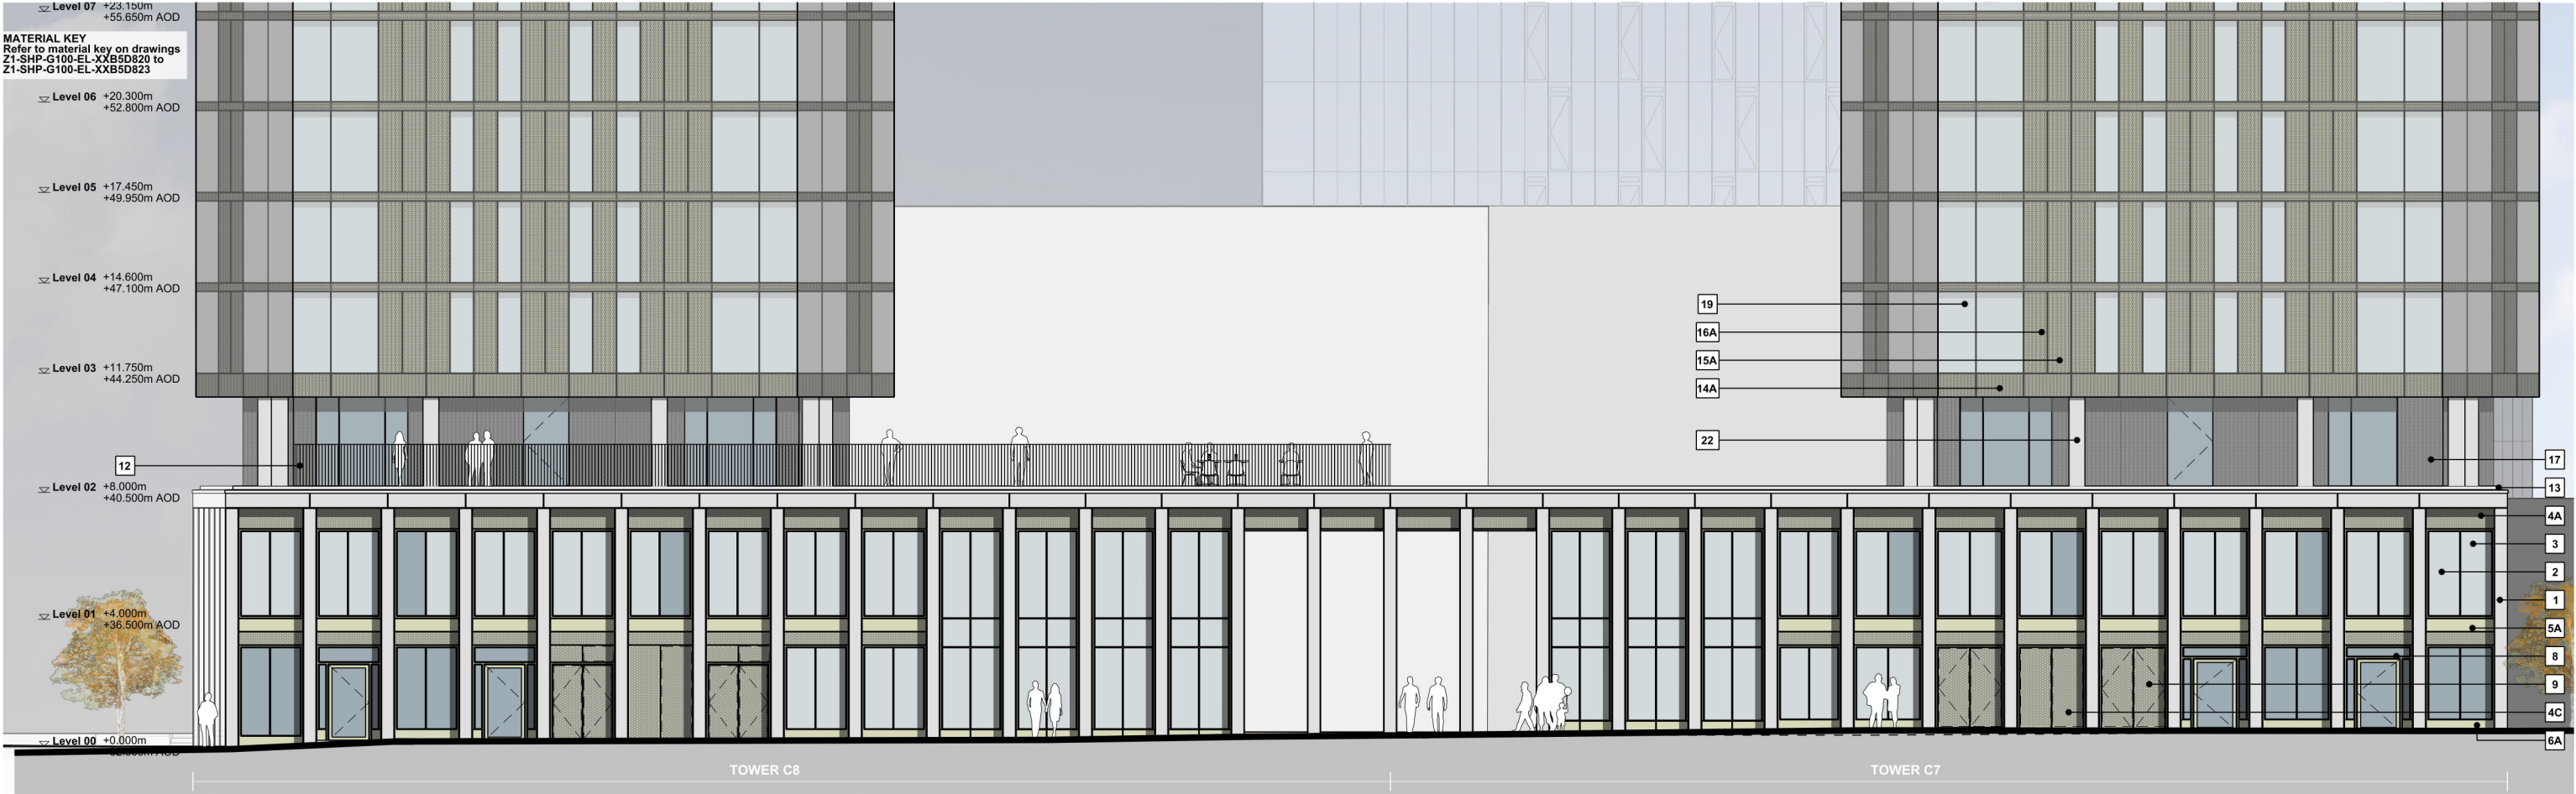

C7 & C8 PODIUM - EAST ELEVATION



C7 & C8 PODIUM - WEST ELEVATION

This drawing is copyright
Do not scale off dimensions.
All dimensions to be checked on site by contractor.
Contractor to report any dimensional discrepancies,
errors or omissions prior to commencing on site.

NOTE:

NORTH

Rev	Date	Description
X01	20.04.2023	Planning Issue
X02	19.02.2024	Podium louvres concealed with anodised perforated screens

Key Plan

Project Title

Crown Street Phase 3
Manchester

Status

Planning

Drawing Title

Zone 1 - Podium
Tower C7 & C8
East & West Elevation

Job No	10418	Scale	1:200@A3
Drawing No	Z1-SHP-G100-EL-XX-B5D825	Revision	X02

simpsonhaugh

MANCHESTER
Riverside, 4 Commercial St
Manchester M15 4RQ
+44 (0)161 835 2345
www.simpsonhaugh.com

LONDON
5-8 Roberts Place
London EC1R 9BB
+44 (0)20 7549 4000
mail@simpsonhaugh.com