


INTERNAL PARKING SIDE

OLD MARKET STREET

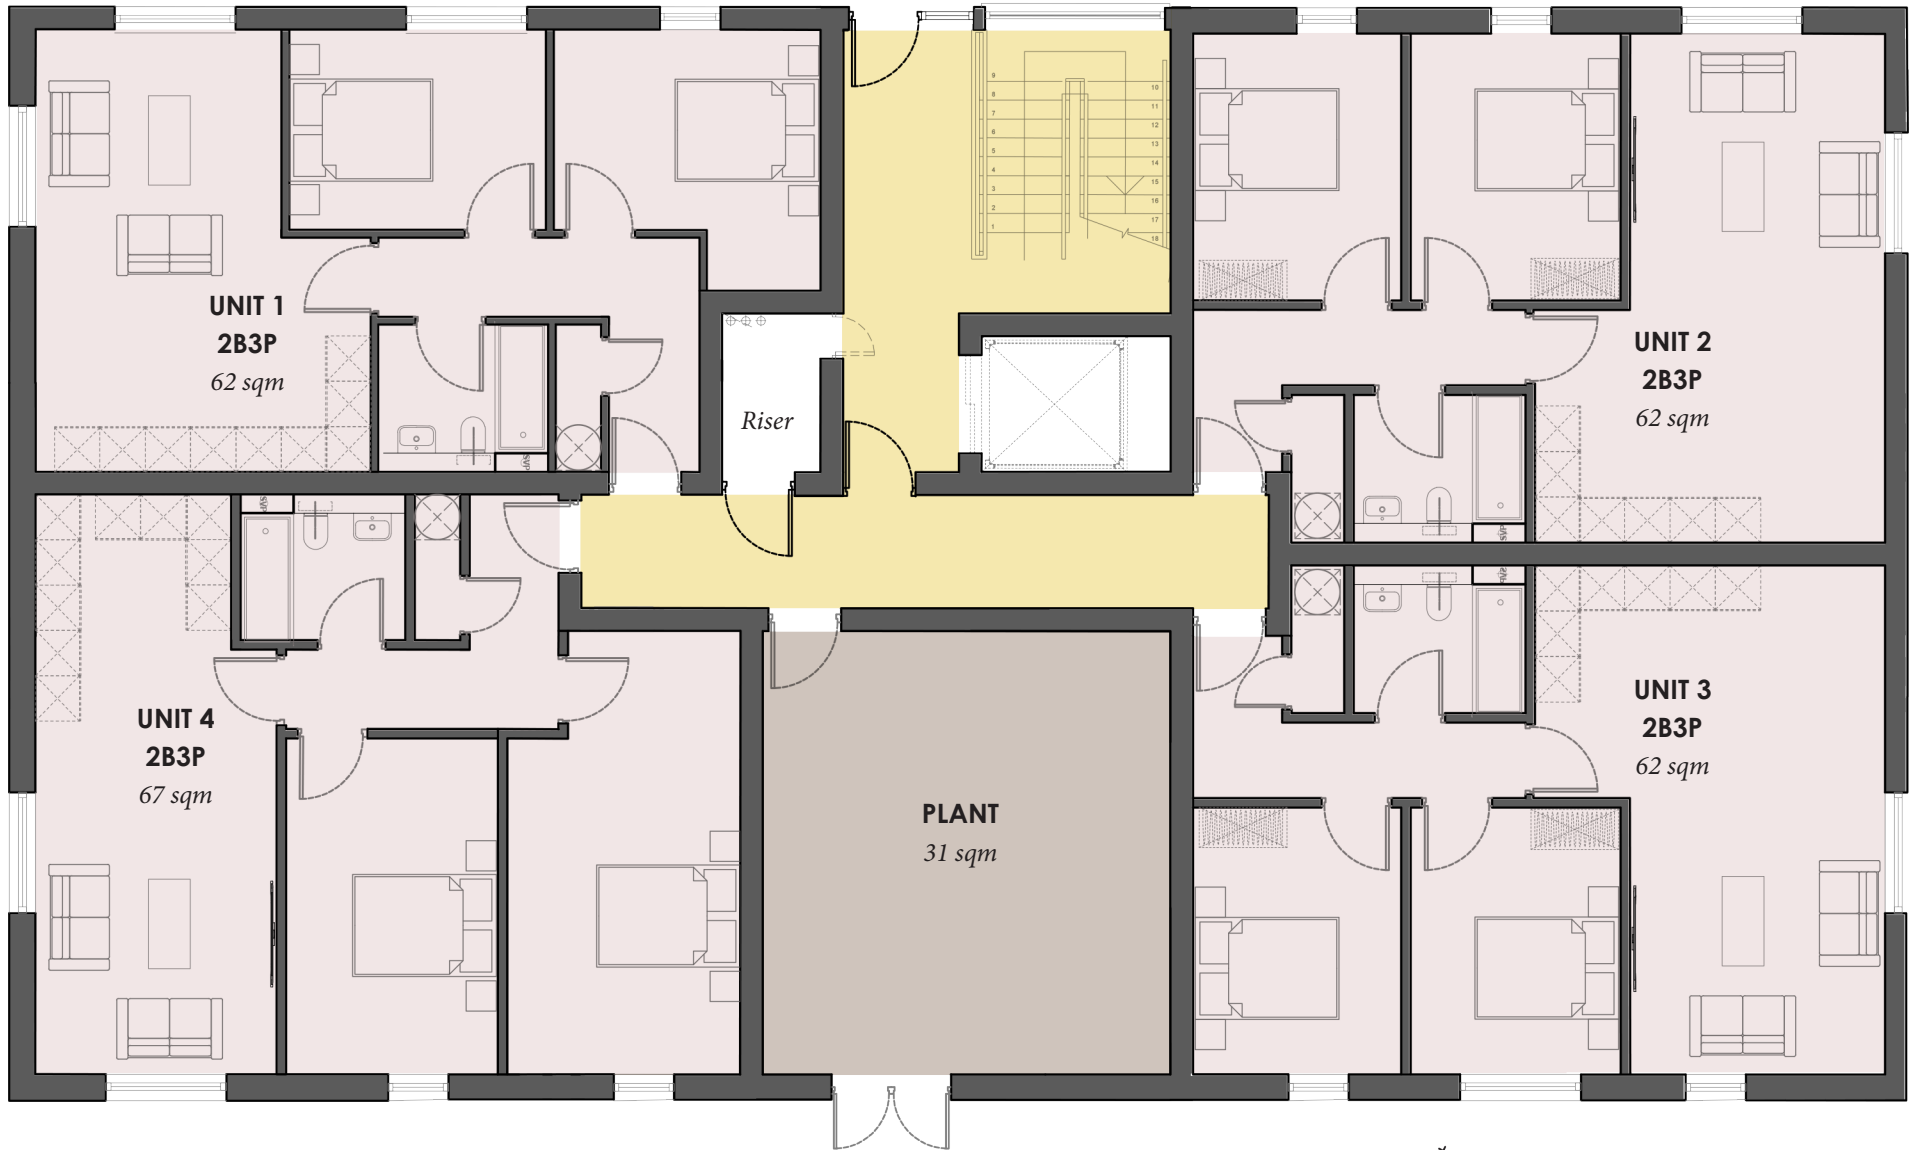

BLOCK A
GROUND FLOOR PLAN

1:100 @ A3



4 x TWO BEDROOMS FLAT

Dimensioning
Figured dimensions only to be taken from these designs and drawings. Work to annotated dimensions only. All dimensions to be checked on site. Architectural designers to be informed immediately of any discrepancies before work proceeds. Drawings are to be read in conjunction with relevant specifications, structural engineers and service engineers' drawings.

STATUS:
PLANNING



Rev	Date	Description
-	01/07/24	Issued to client for comments
A	08/07/24	Issued for Planning

CLIENT:
-
PROJECT:
Land @ Old Market Street
Crumpsall
TITLE:
Block A - 00 GA
SCALE:
1:100 @ A3
DRAWING NO.
A200

REV:
A
DATE:
April 2024