



Client

The Message Trust

Job Title

proposed new entrance

Harpurhey Community Church
Carisbrook Street
Harpurhey
M9 5UX

Drawing Title

Existing floor plans

Drawing Status

planning

Drawn by

Date _____

JMR

November 2023

Scale

1:50, 1:100 @ A3

Job Number


Drawing Number

ebr/00889


A0.1

Revision	Description	Date

All dimensions to be checked on site prior to fabrication of components or execution of works. This drawing, the design and information contained within are copyright of ebrdesigns.com ltd and must not be used or reproduced without express permission. ebrdesigns.com ltd shall not be liable if used or reproduced without authorisation.

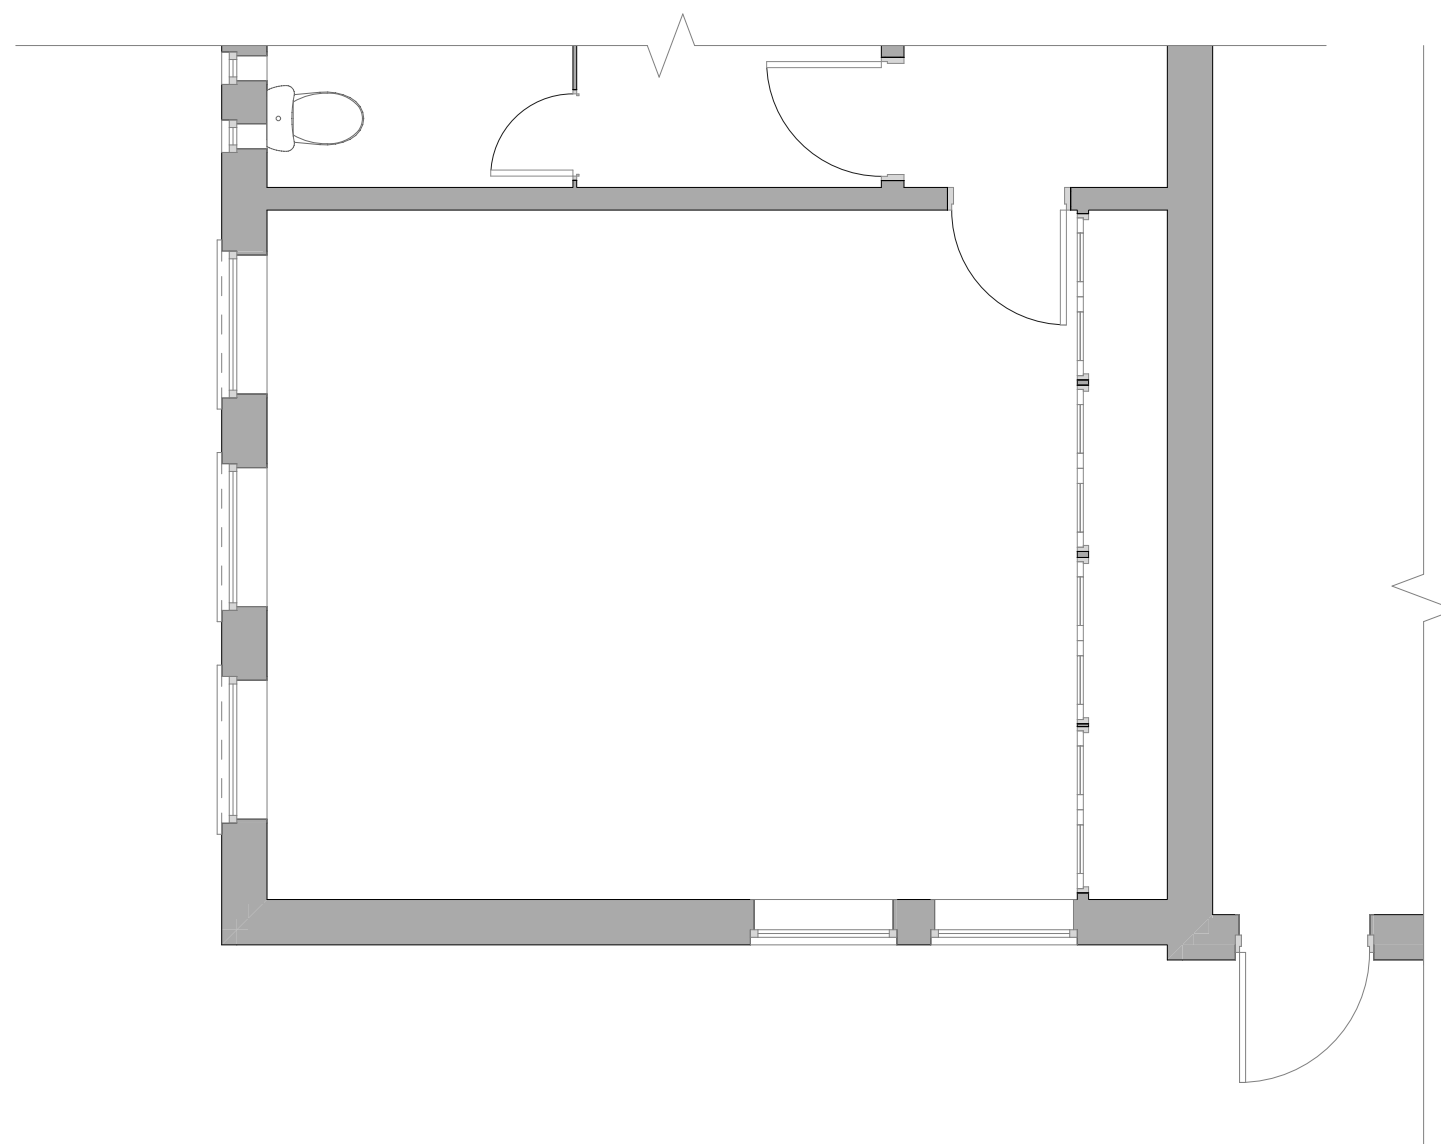


Ground floor

 

Revision	Description	Date

All dimensions to be checked on site prior to fabrication of components or execution of works. This drawing, the design and information contained within are copyright of ebrdesigns.com ltd and must not be used or reproduced without express permission. ebrdesigns.com ltd shall not be liable if used or reproduced without authorisation.

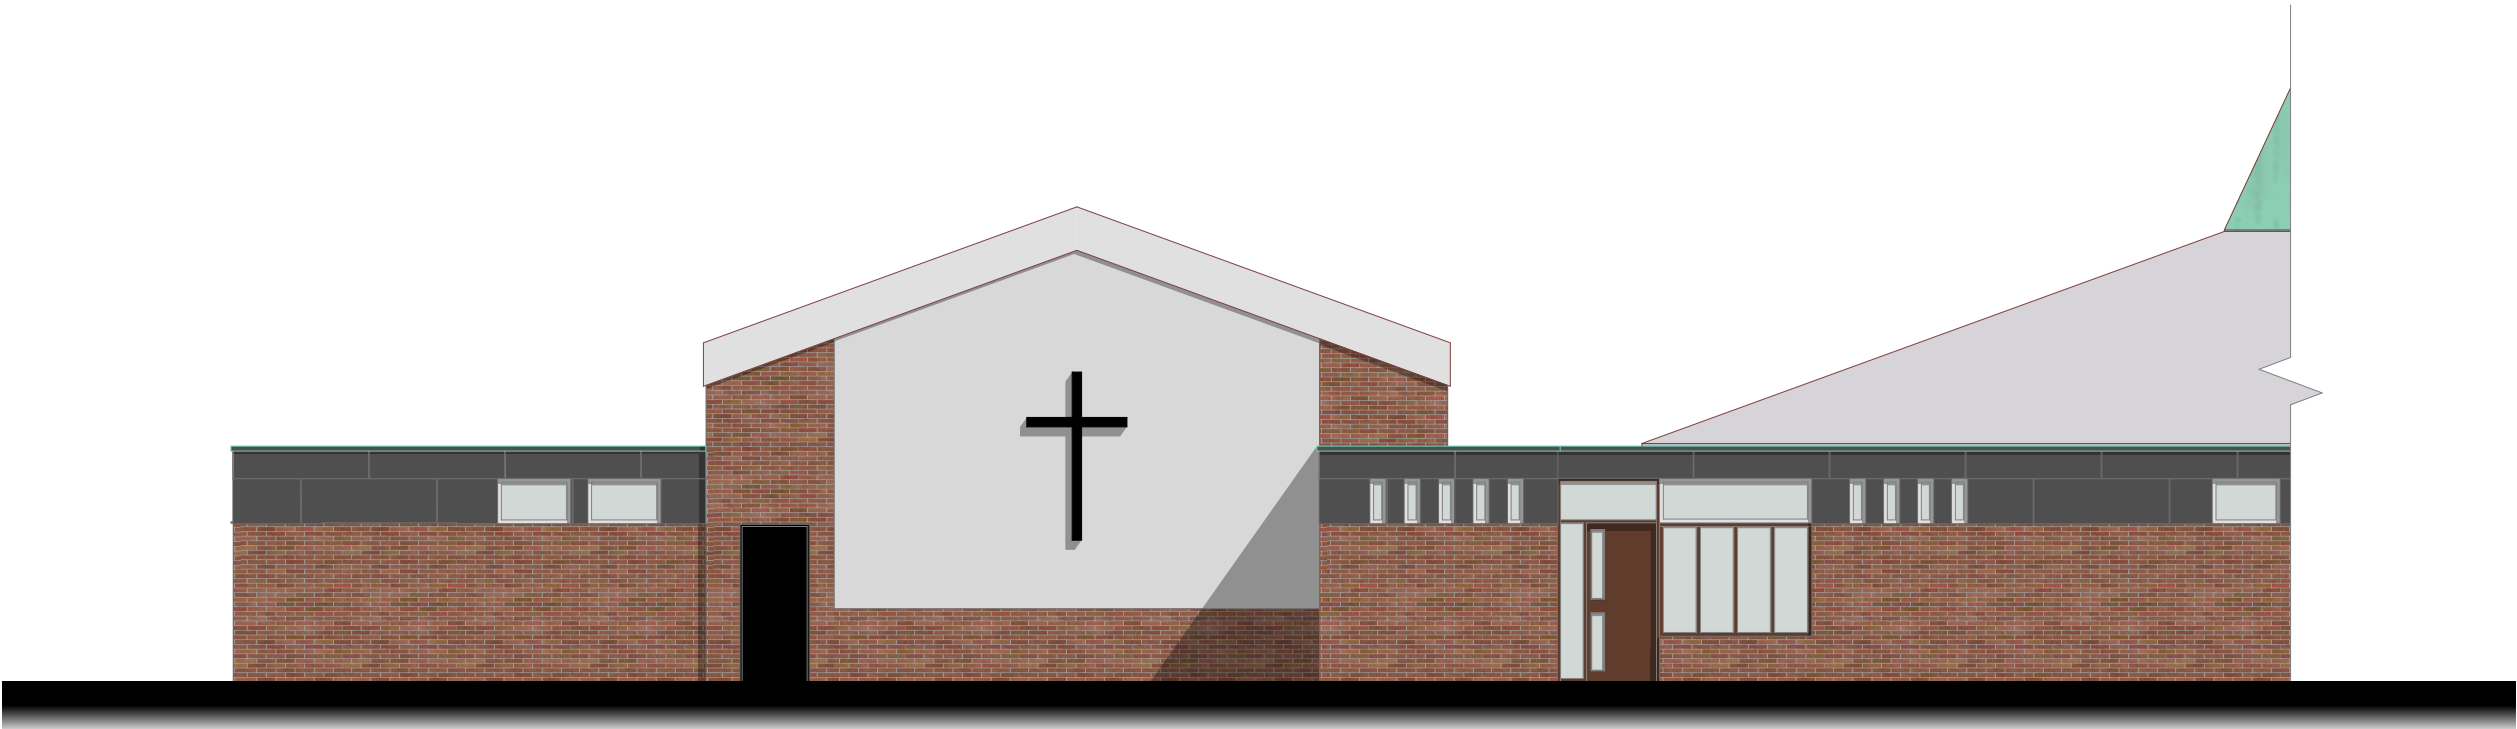

Existing front elevation



Client

The Message Trust

Job Title

proposed new entrance

Harpurhey Community Church
Carisbrook Street
Harpurhey
M9 5UX

Drawing Title

Proposed floor plans

Drawing Status

planning

Drawn by

Date _____

JMR

November 2023

Scale

1:50 @ A3

Job Number



Drawing Number

ebr/00889

A0.3

Revision	Description	Date

All dimensions to be checked on site prior to fabrication of components or execution of works. This drawing, the design and information contained within are copyright of ebrdesigns.com ltd and must not be used or reproduced without express permission. ebrdesigns.com ltd shall not be liable if used or reproduced without authorisation.

 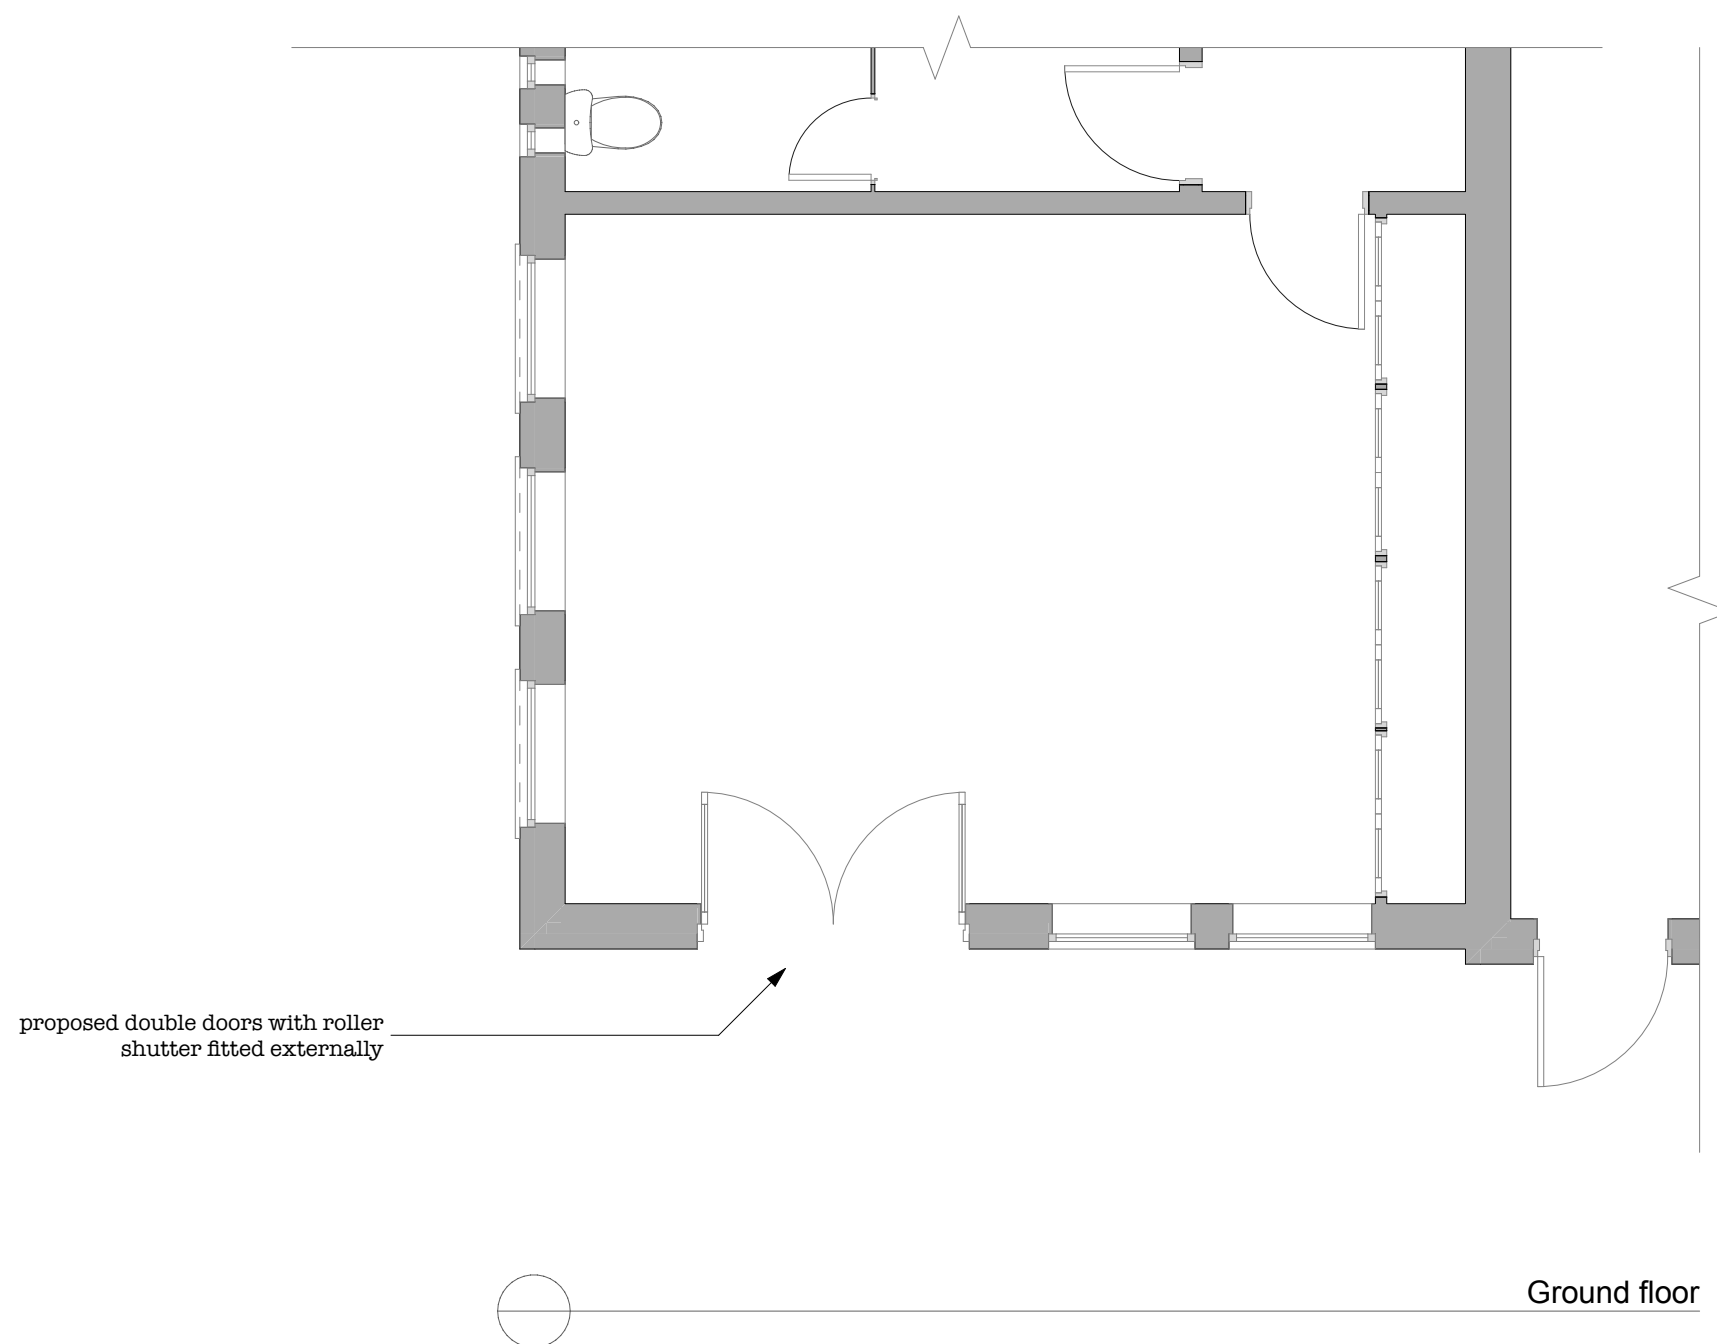

proposed double doors
with roller shutter
fitted externally



Proposed front elevation



Client
The Message Trust

Job Title
proposed new entrance

Harpurhey Community Church
Carisbrook Street
Harpurhey
M9 5UX

Drawing Title
Proposed elevations

Drawing Status
planning

Drawn by
JMR

Date
November 2023

Scale
1:100 @ A3

Job Number
ebr/00889

Drawing Number
A0.4

Revision	Description	Date

All dimensions to be checked on site prior to fabrication of components or execution of works. This drawing, the design and information contained within are copyright of ebrdesigns.com ltd and must not be used or reproduced without express permission. ebrdesigns.com ltd shall not be liable if used or reproduced without authorisation.




A0.5

Revision	Description	Date

All dimensions to be checked on site prior to fabrication of components or execution of works. This drawing, the design and information contained within are copyright of ebrdesigns.com ltd and must not be used or reproduced without express permission. ebrdesigns.com ltd shall not be liable if used or reproduced without authorisation.

Site plan

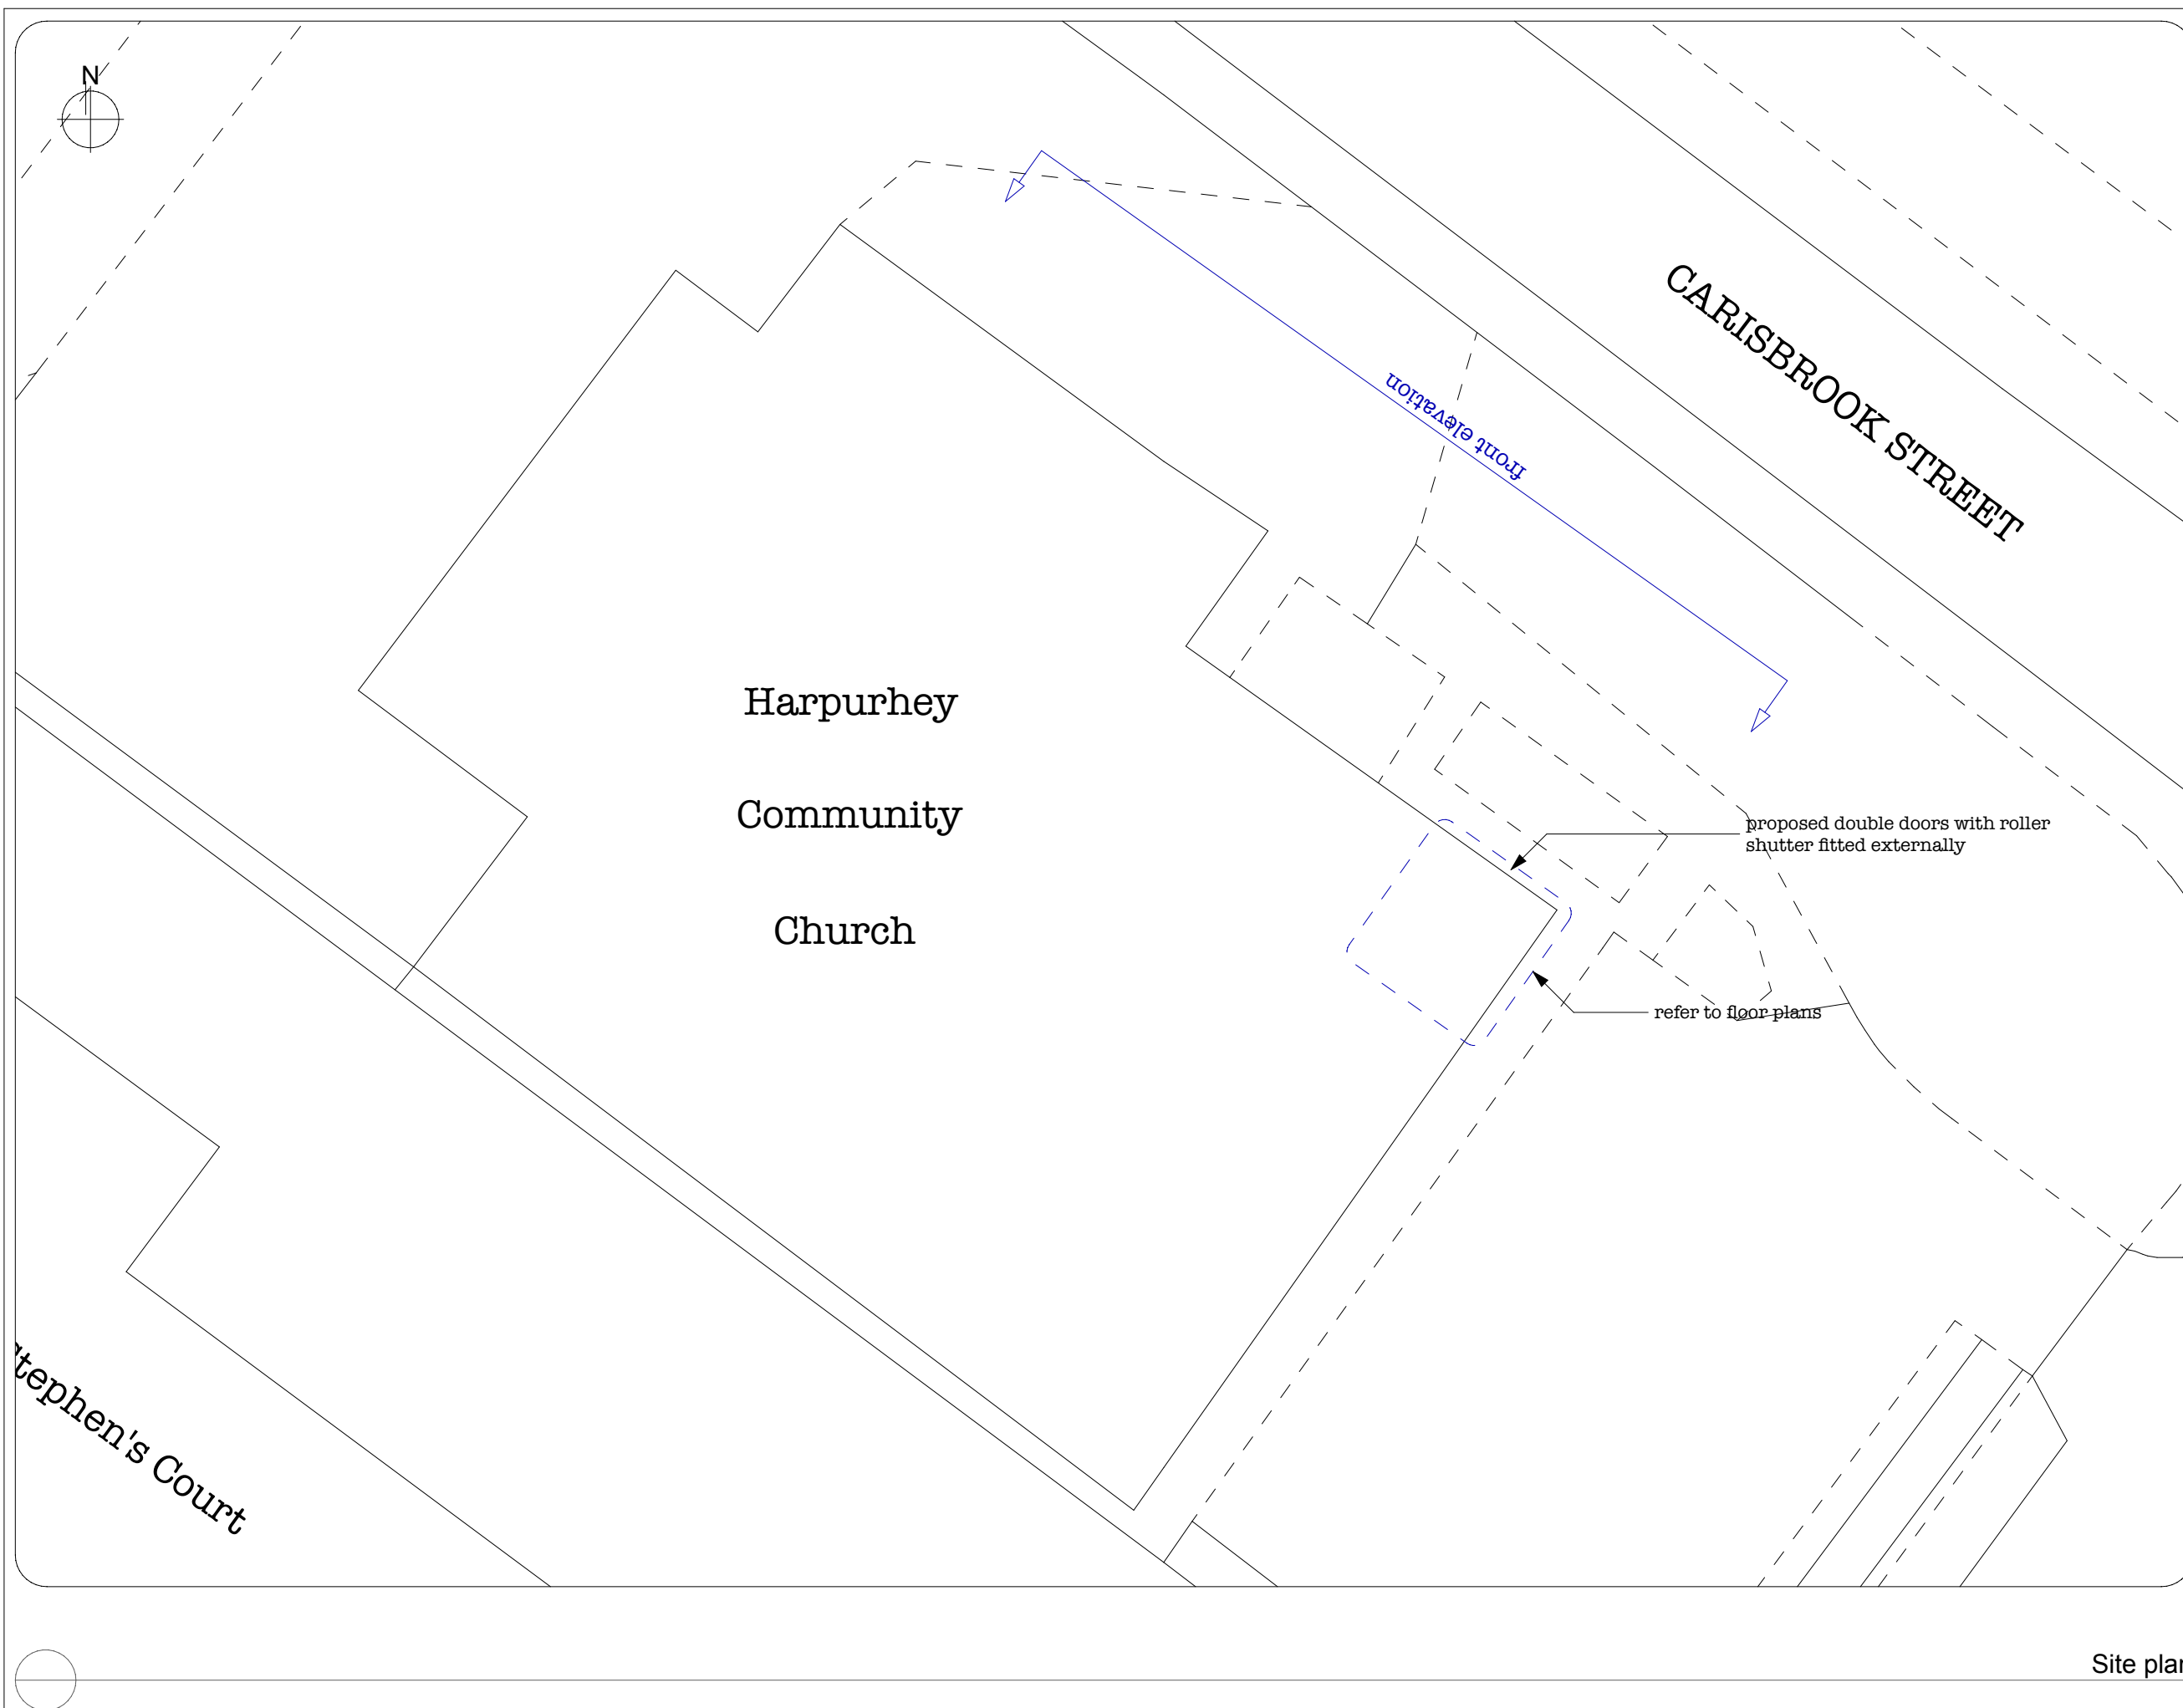



Location plan

Revision	Description	Date

All dimensions to be checked on site prior to fabrication of components or execution of works. This drawing, the design and information contained within are copyright of ebrdesigns.com ltd and must not be used or reproduced without express permission. ebrdesigns.com ltd shall not be liable if used or reproduced without authorisation.