


NOTES:


Do not scale off this drawing.

Any errors or omissions to be reported to ROGER HARRISON ARCHITECTURE immediately.

This drawing and design is the copyright of ROGER HARRISON ARCHITECTURE and is not to be used for any purpose without their consent.

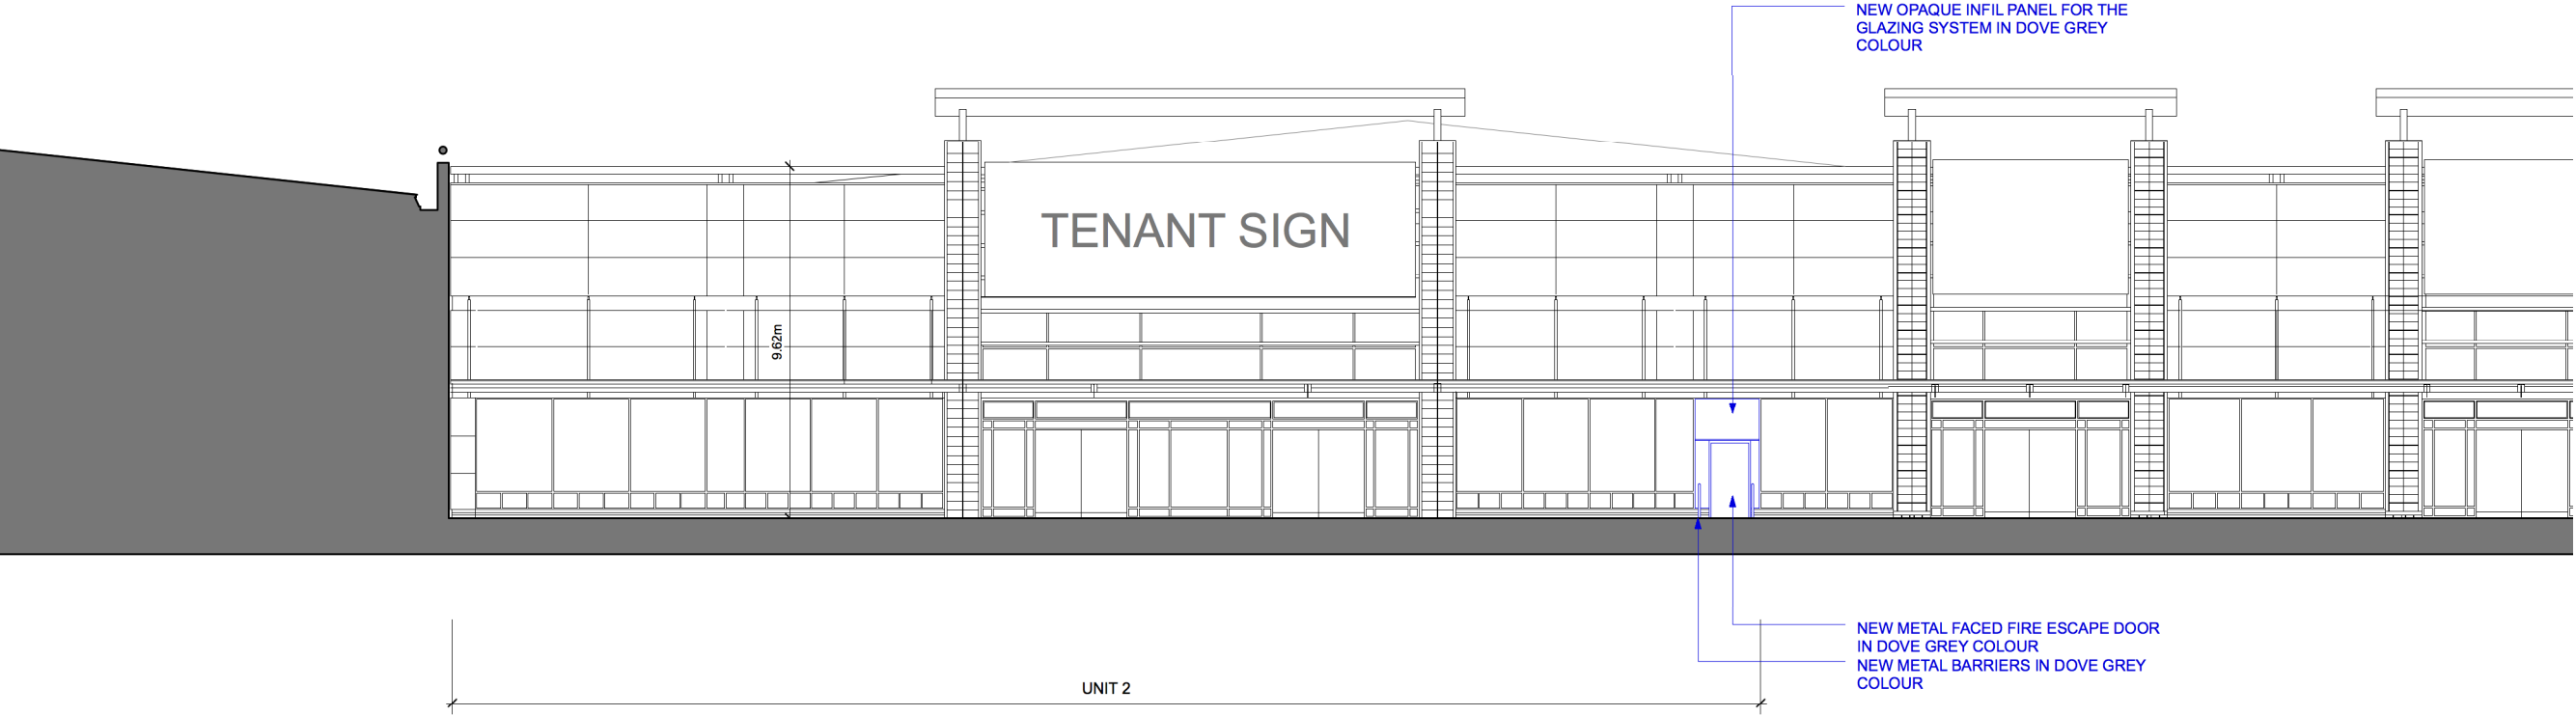

SHOPFRONT ELEVATION

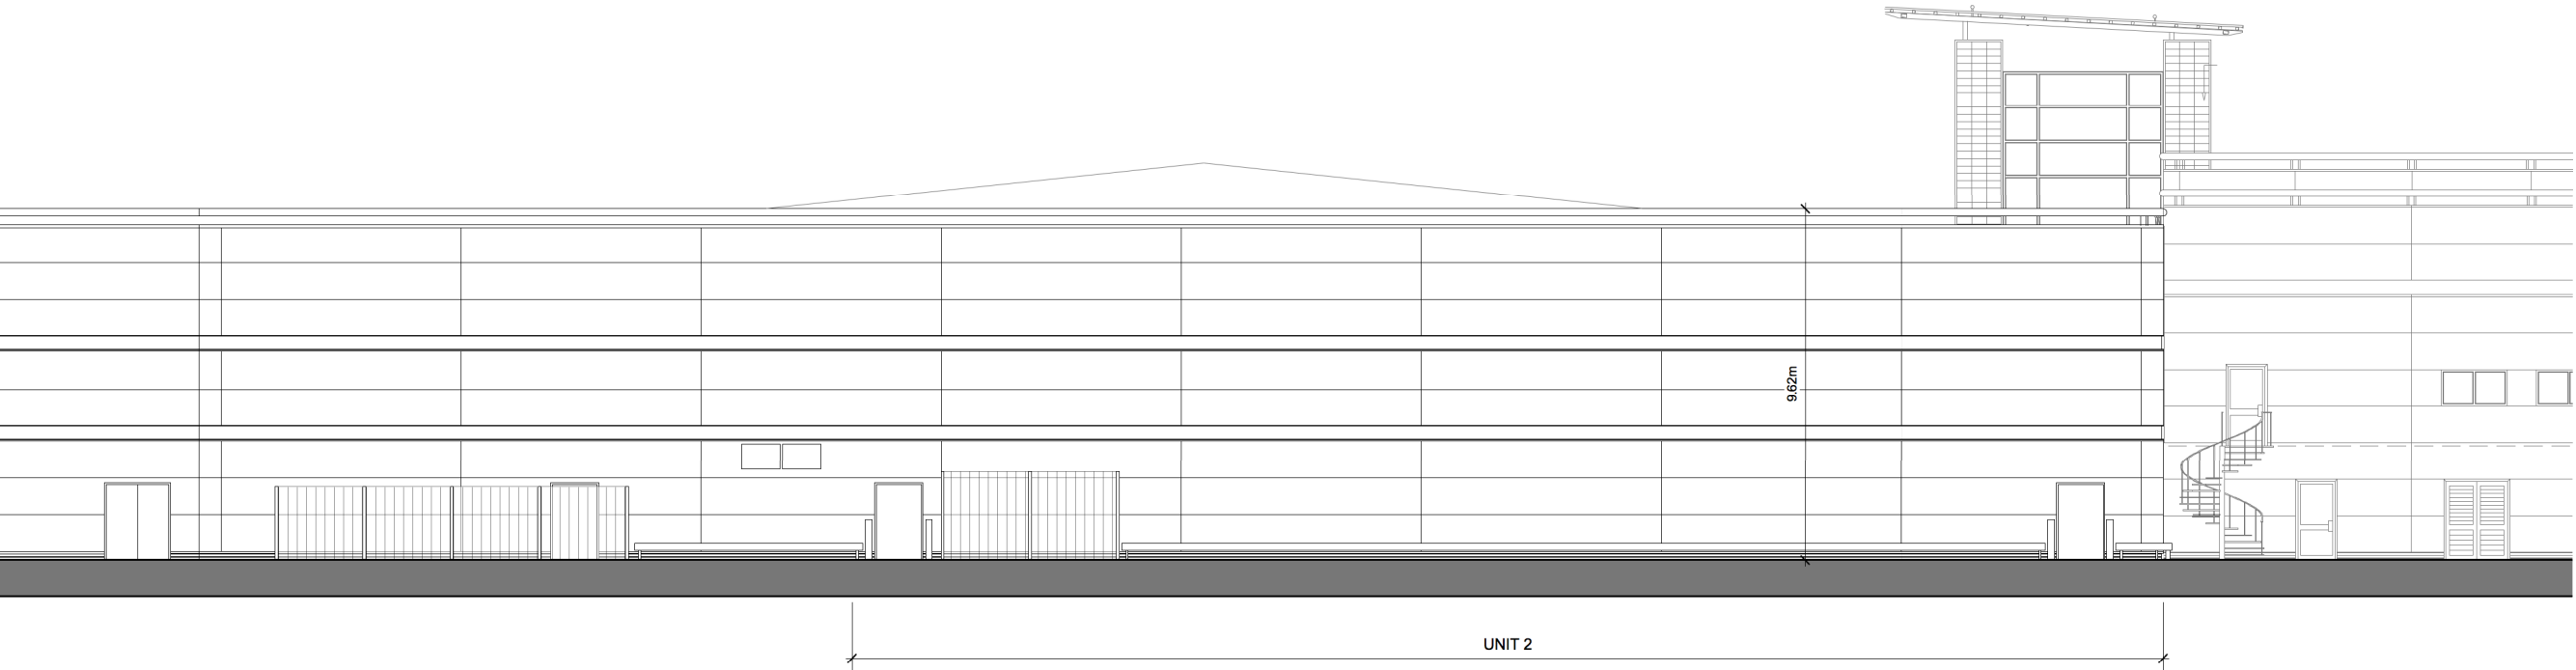

REAR ELEVATION



rev	details	date
ROGER HARRISON ARCHITECTURE		
30 Abbey Road, West Bridgford Nottingham, NG2 5NF T: 0115 837 1895 E: studio@rharrison.co.uk W: www.rharrison.co.uk		
Drawing: Elevations AS PROPOSED		
Date: 13.3.24	Scale: 1:200 @ A3	
Drawing Number: RHA2414-0025b		