



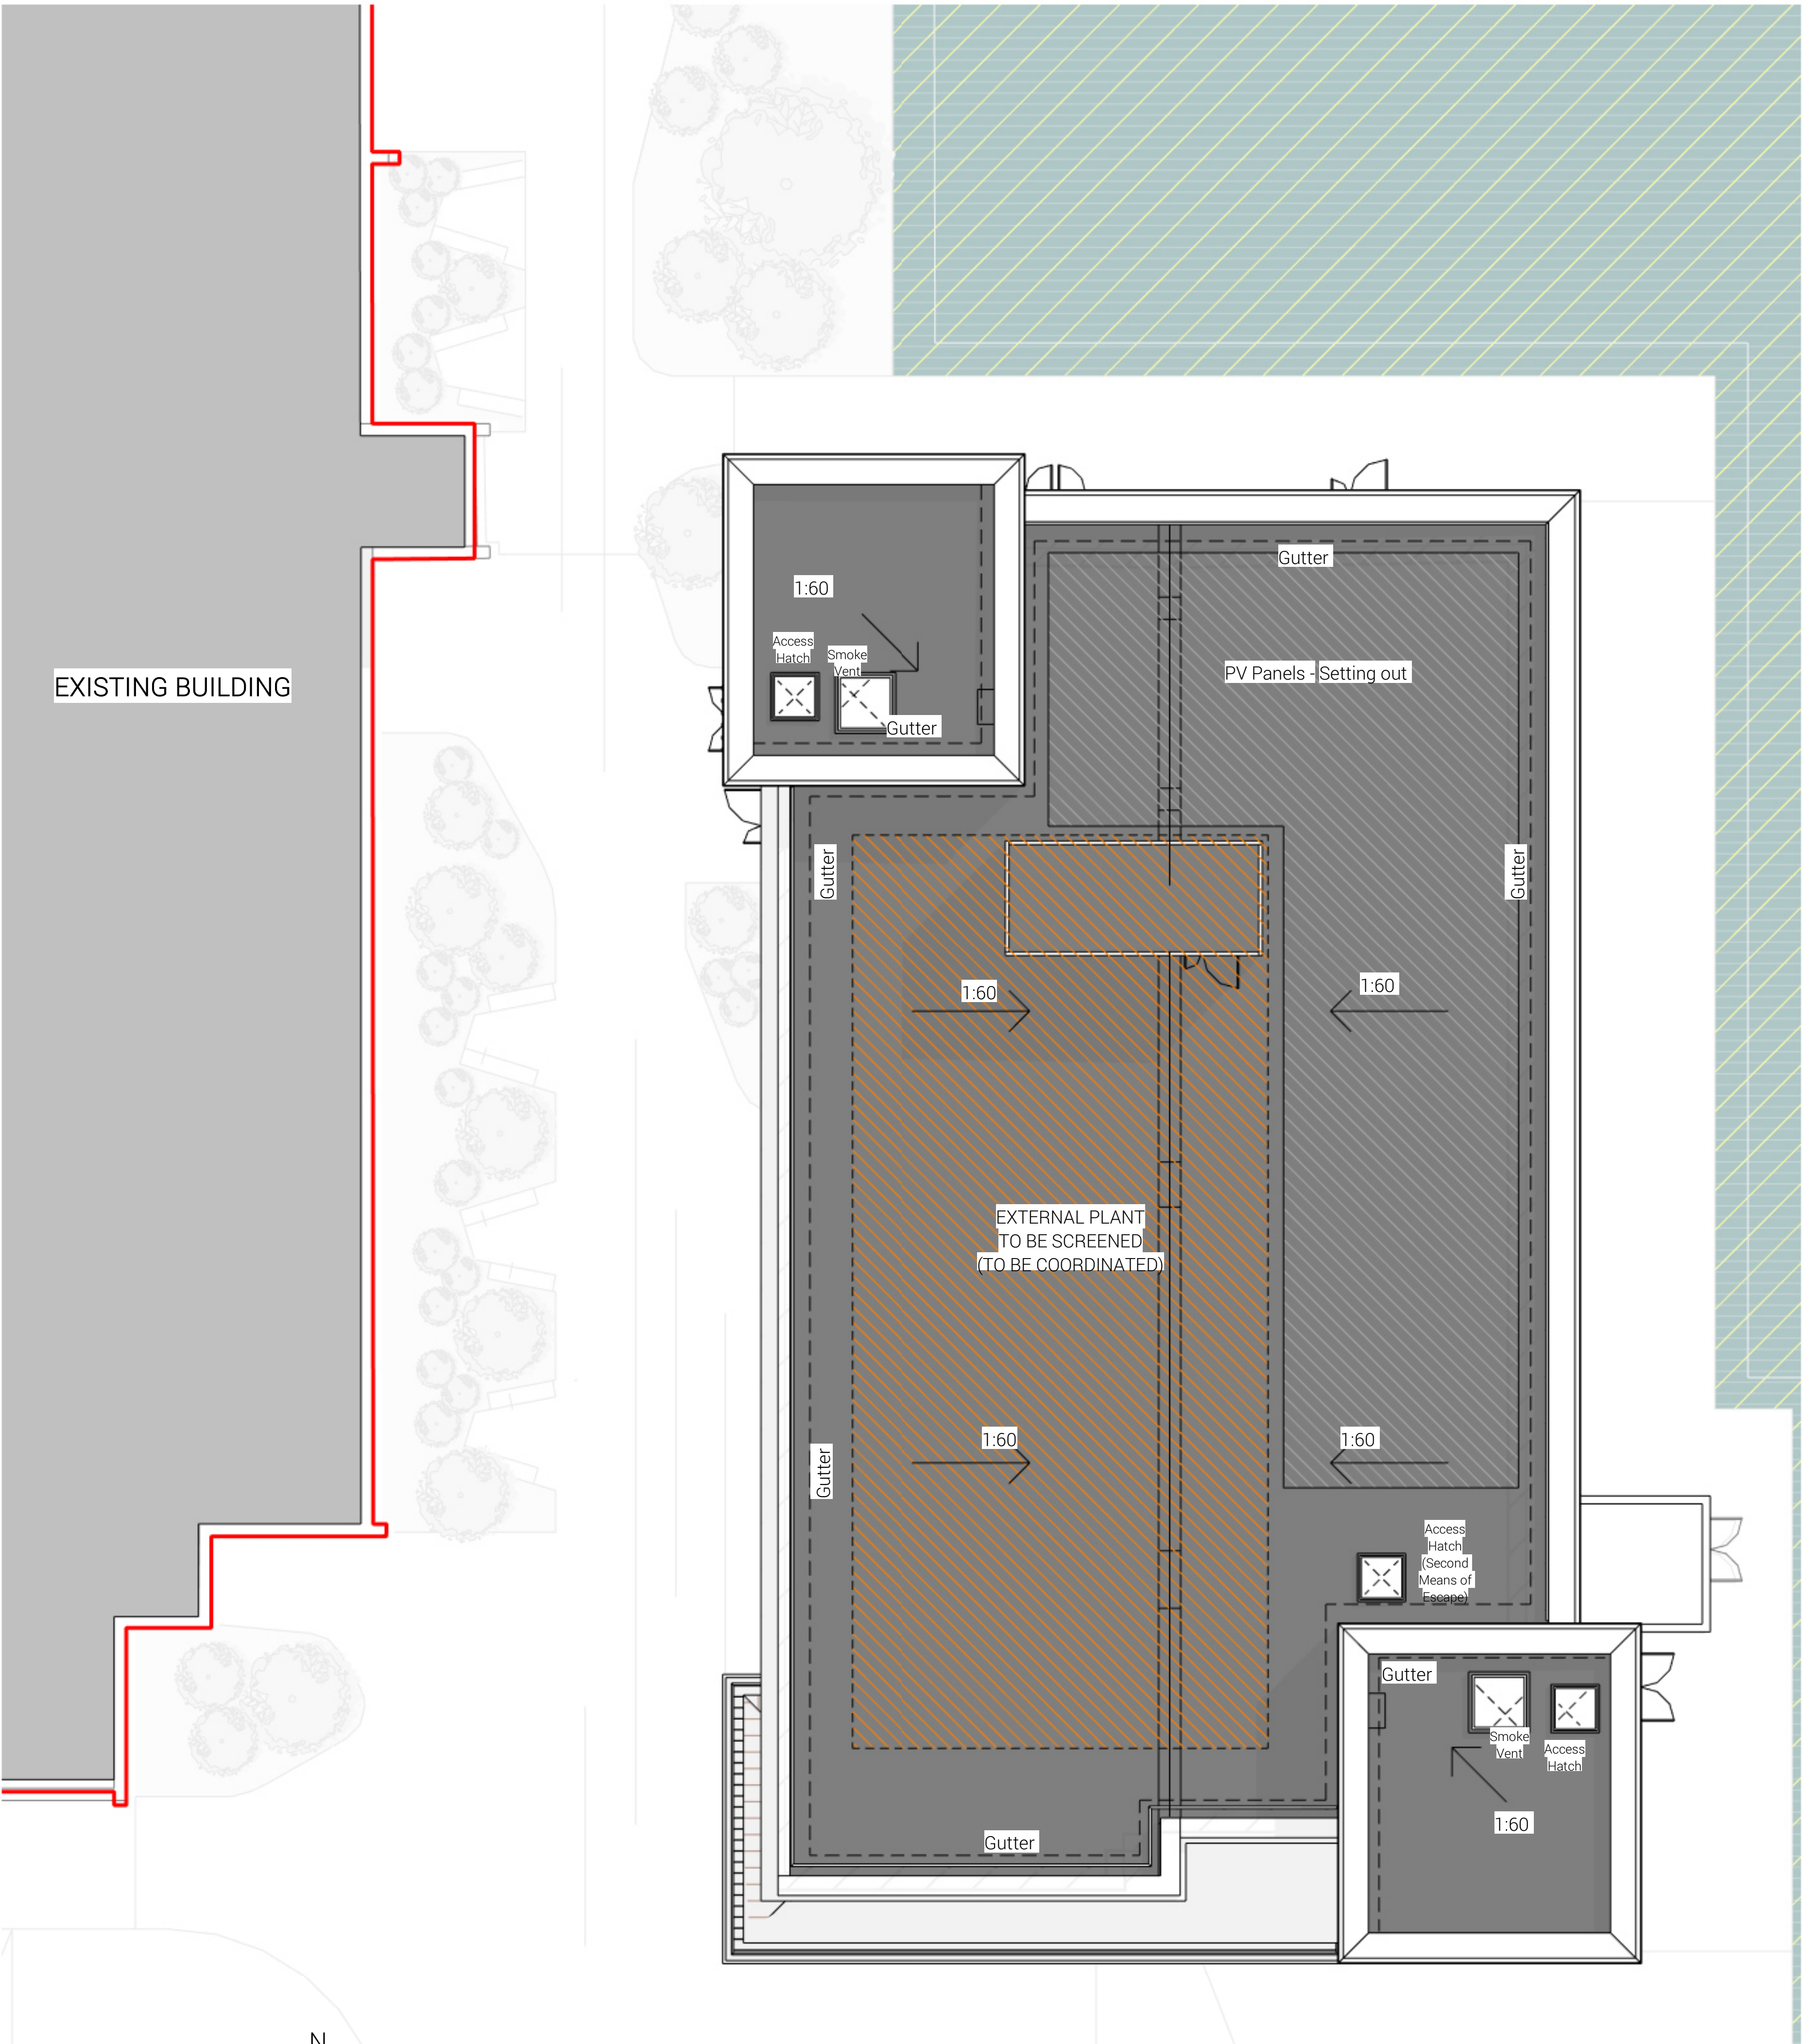

PLANNING - Proposed Roof Plan
1 : 100

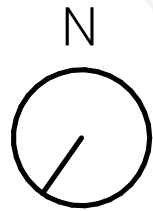

1 0 1 2 3 4 5
SCALE 1:100 m

KEY
--- Indicative plant enclosure.
Subject to detailed design

GENERAL NOTES:

DAY Architectural Ltd accepts no responsibility for any costs, losses or claims whatsoever arising from these drawings, specifications and related documents unless there is full compliance with the Client or any unauthorised user of the following:

1. All boundaries, dimensions and levels are to be checked on site before construction and any discrepancies reported to the Architect / Designer.
2. Partial Service: Any discrepancies with site or other information is to be advised to the Architect / Designer and direction and / or approval is to be sought before the implementation of the detail.
3. Block and site plans are reproduced under license from the Ordnance Survey.
4. Do not scale this drawing.
5. For the purpose of coordination, all relevant parties must check this information prior to implementation and report any discrepancies to the Architect / Designer.

P7	Revised Planning Issue
P6	Revised Planning Issue
P5	Revised Planning Issue
P4	Revised Planning Issue
P3	Revised Planning Issue
P2	ISSUE FOR PLANNING
P1	Issue for Comment

03.06.24	MA
24.05.24	MA
31.10.23	MA
27.06.23	MA
20.06.23	MA
16.06.23	MA
24.05.23	MA

CLIENT
Manchester University Hospital NHS Foundation Trust

PROJECT
CDC - Cardiorespiratory, Withington Community Hospital

DRAWING
Proposed Roof Plan

SCALE				FIRST ISSUED	
As indicated @ A1				05/23/23	
PROJECT	CLIENT REF	DRAWN BY		CHECKED BY	
22182	1342-22	MA		CB	
ORIGIN	VOLUME	LEVEL	TYPE	ROLE	NUMBER
DAY	V1	RF	DR	A	040201
SUITABILITY					
PLANNING					
REV	DESCRIPTION				REVISION

DAY

DAY Architectural Ltd.
Studio 1, Lancaster Buildings
77 Deansgate, Manchester, M3
2BW
T: 0161 834 9703
W: www.day-architectural.com