




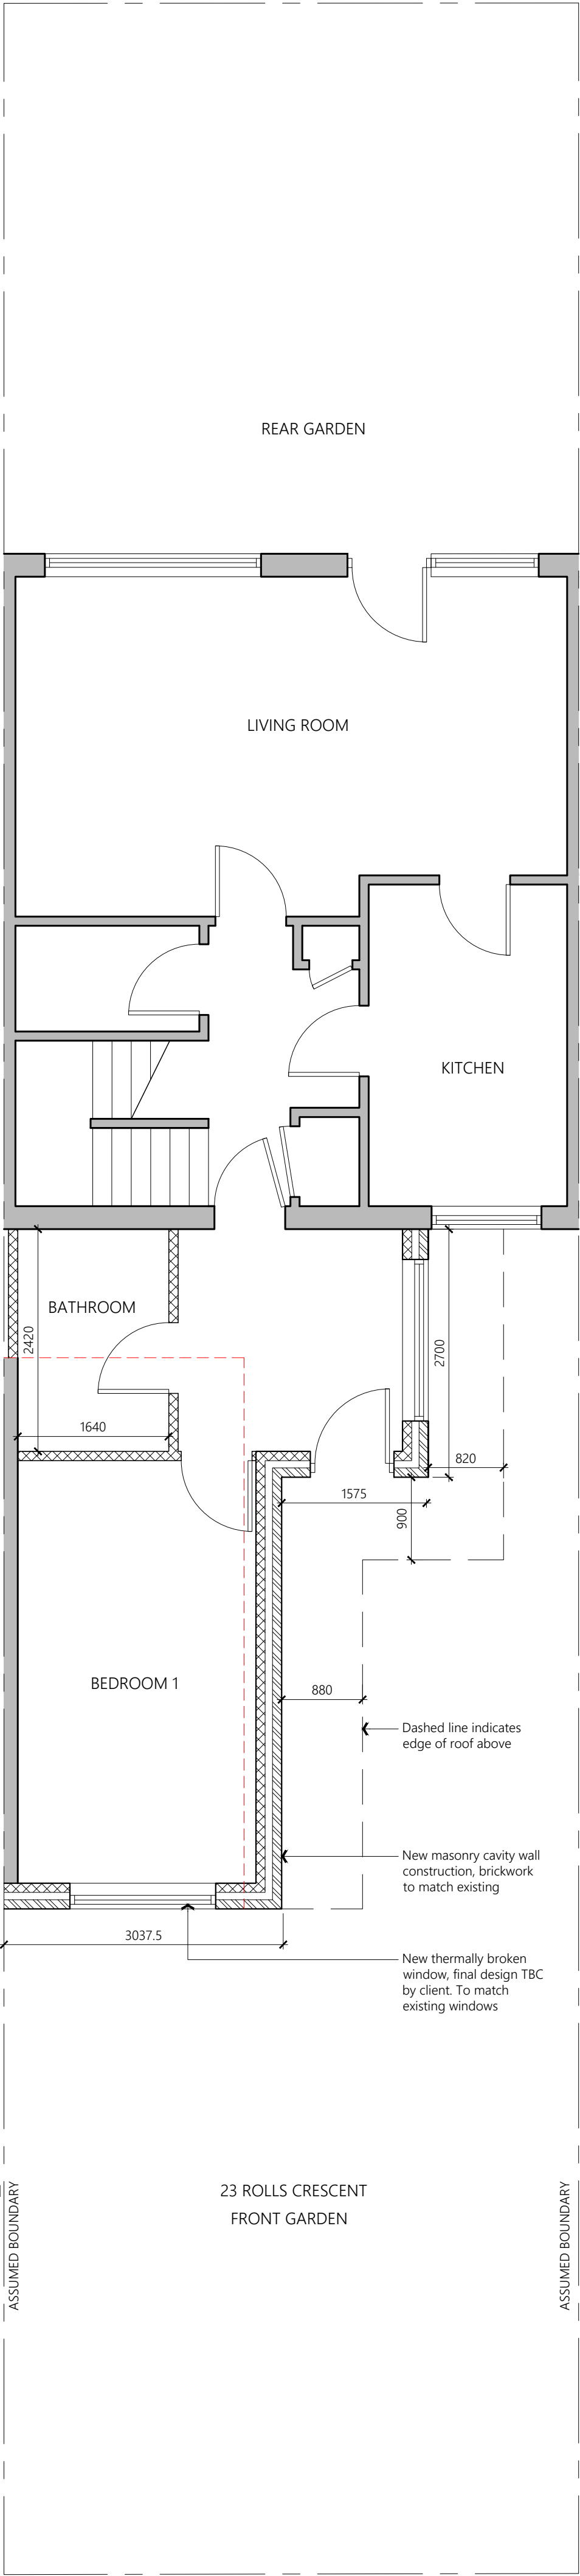


PROPOSED GROUND FLOOR PLAN

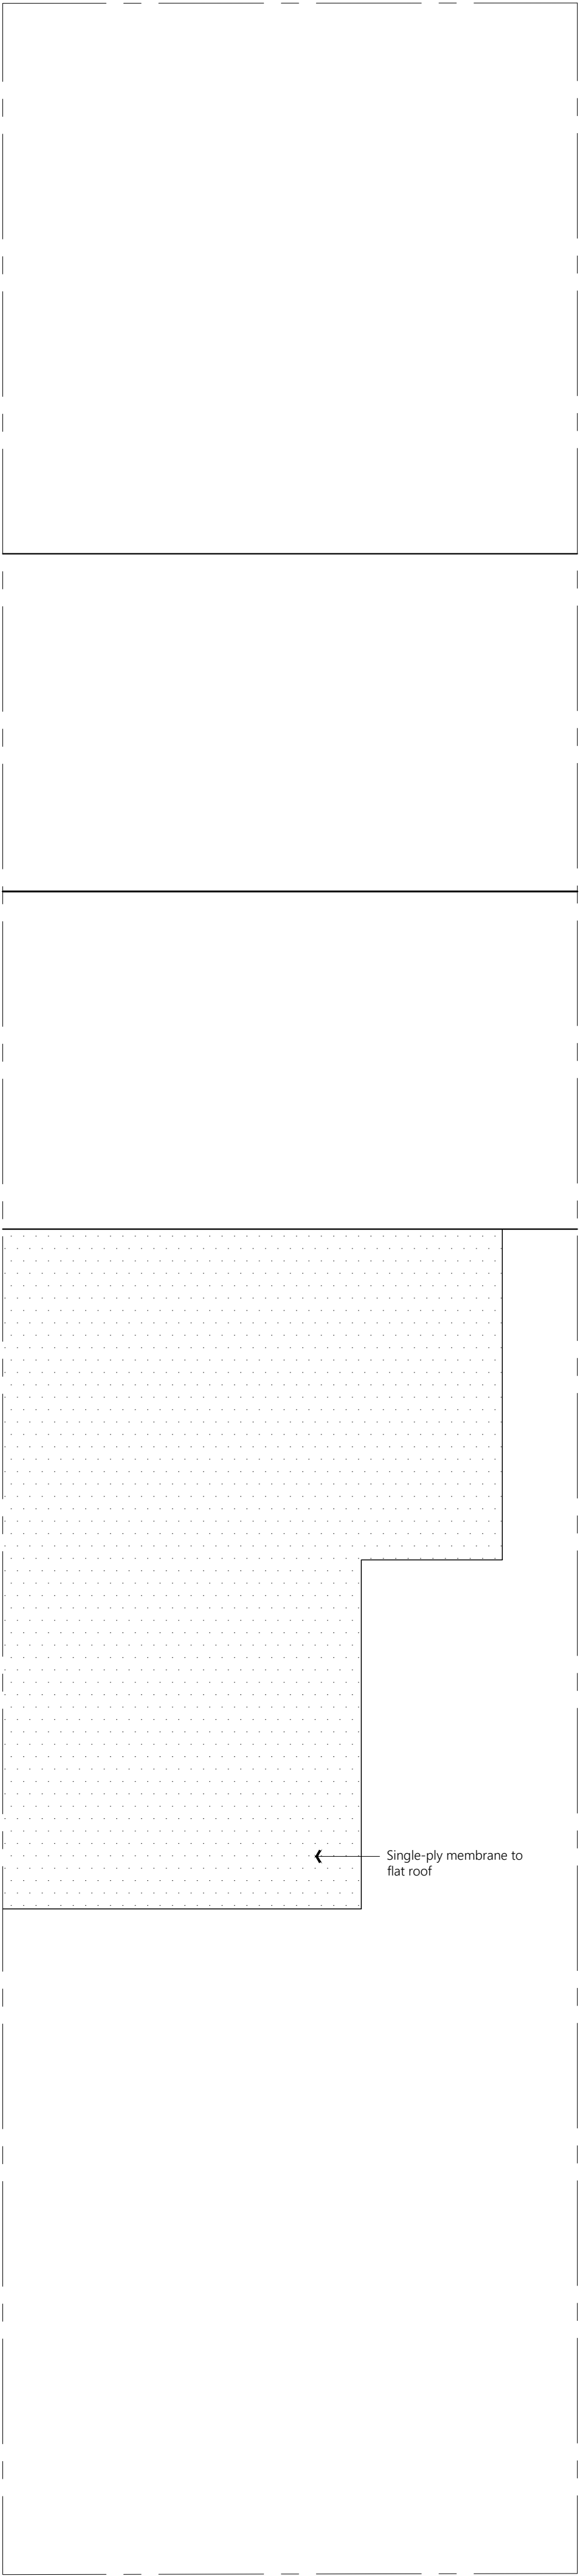


PROPOSED ROOF PLAN

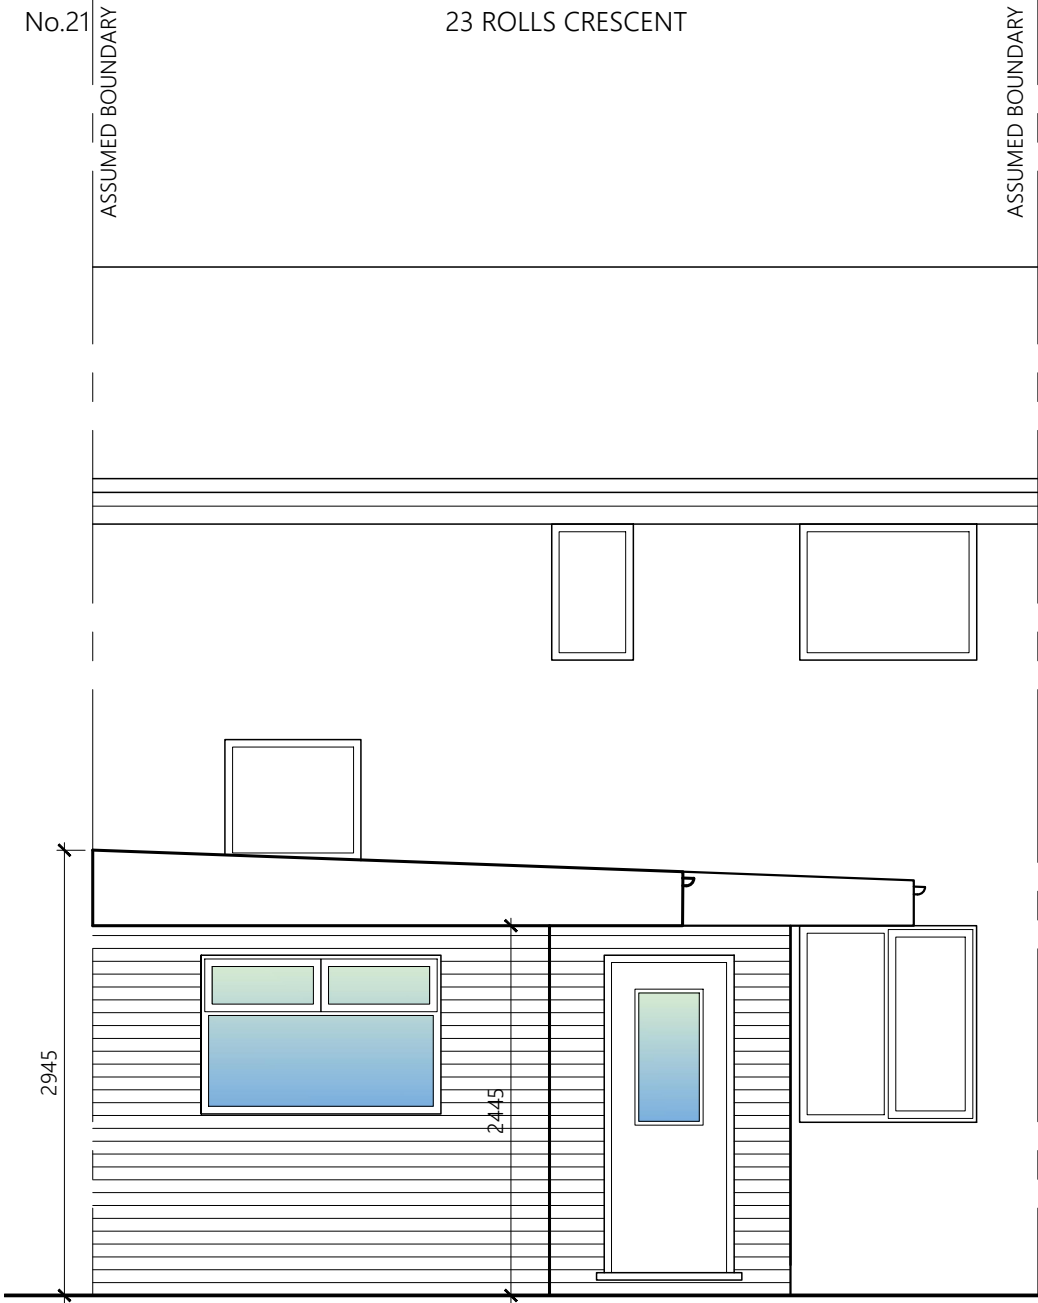


PROPOSED FRONT ELEVATION

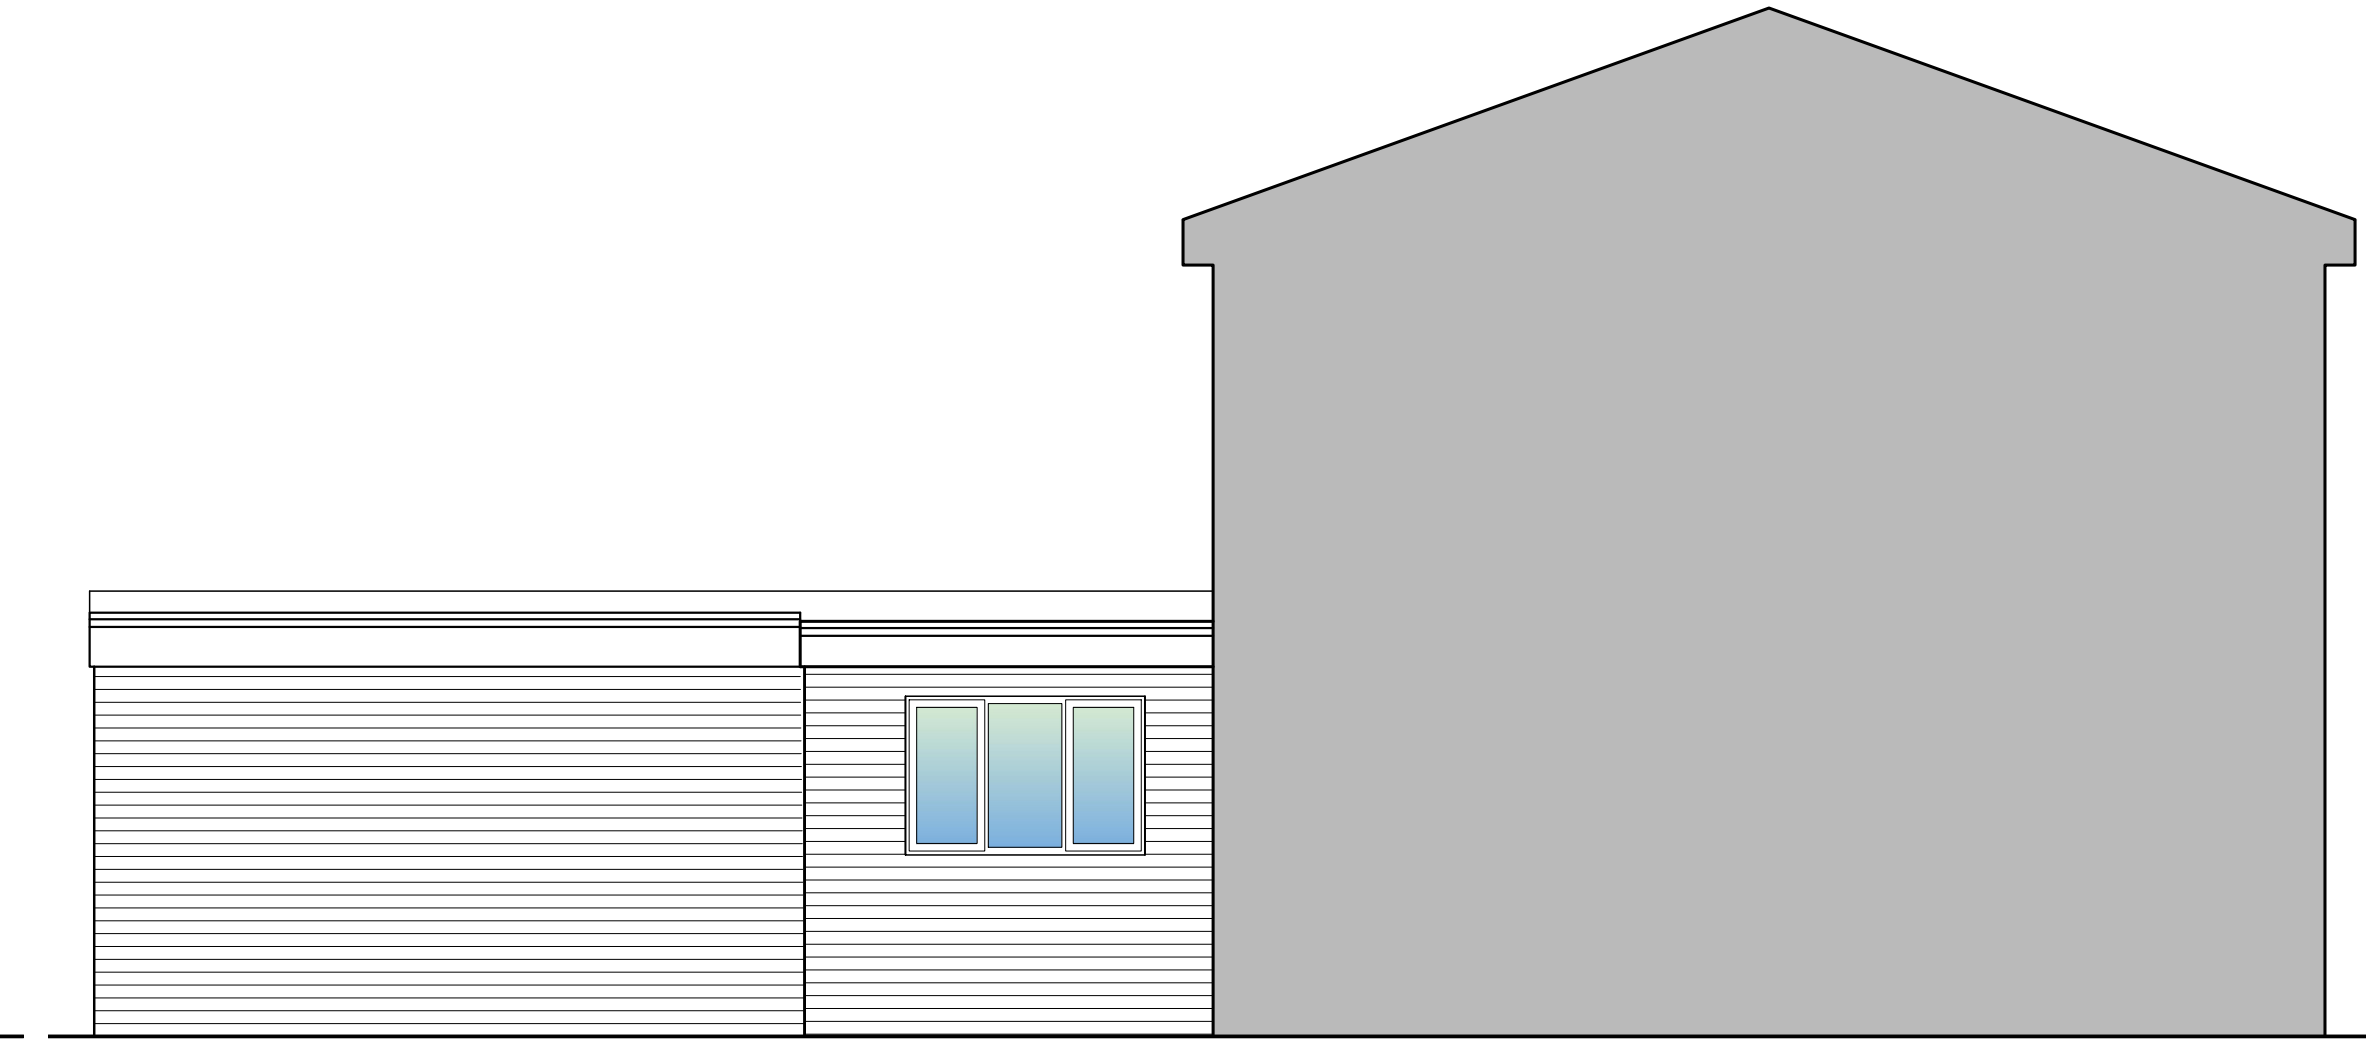


PROPOSED SIDE ELEVATION

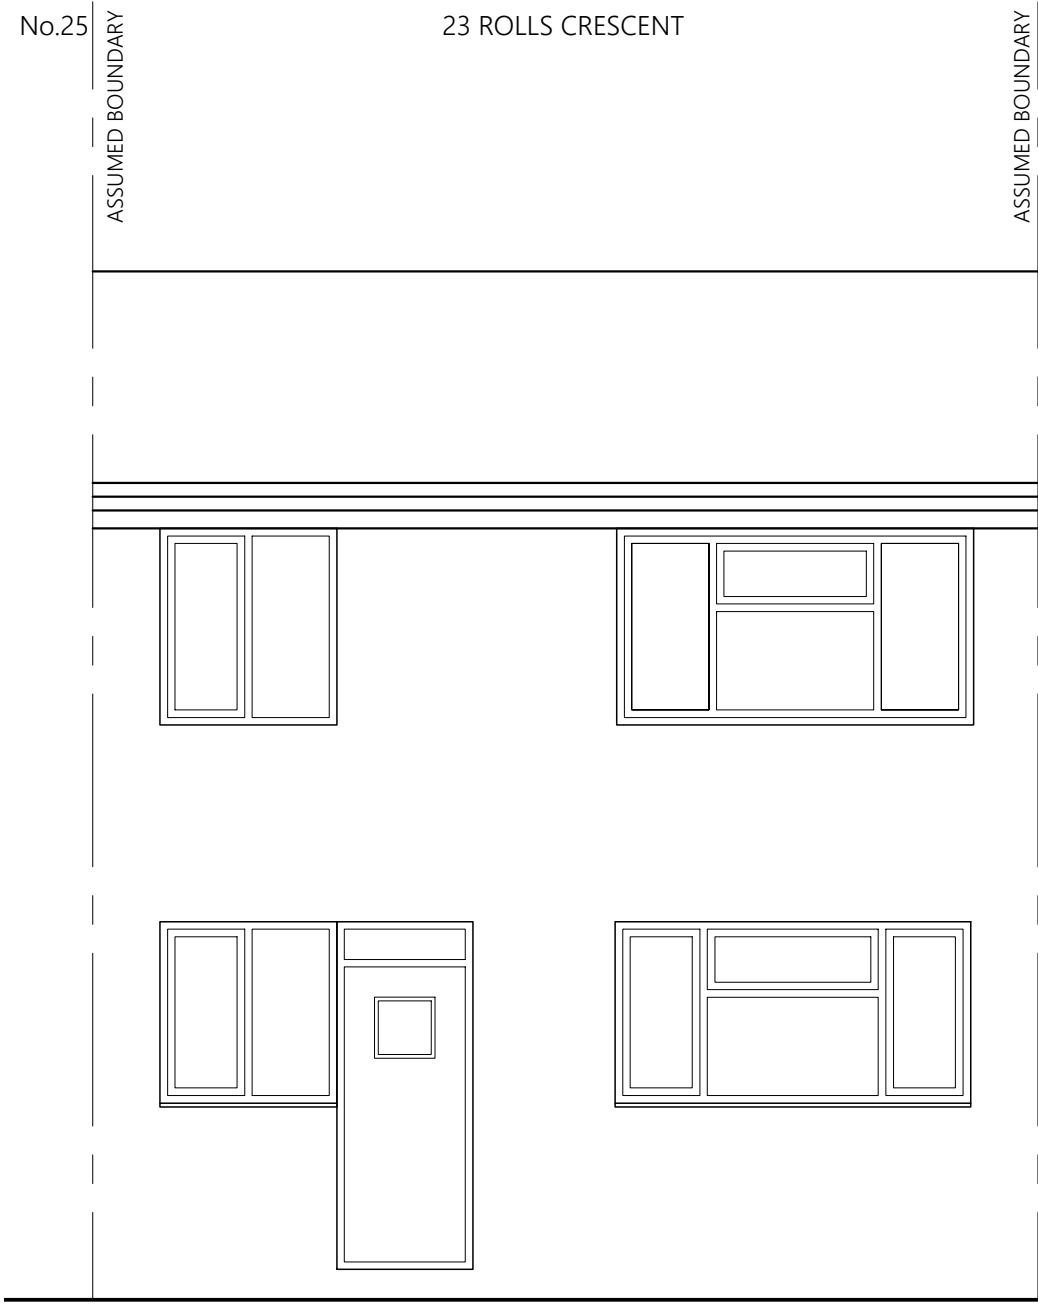

PROPOSED REAR ELEVATION
NO CHANGE

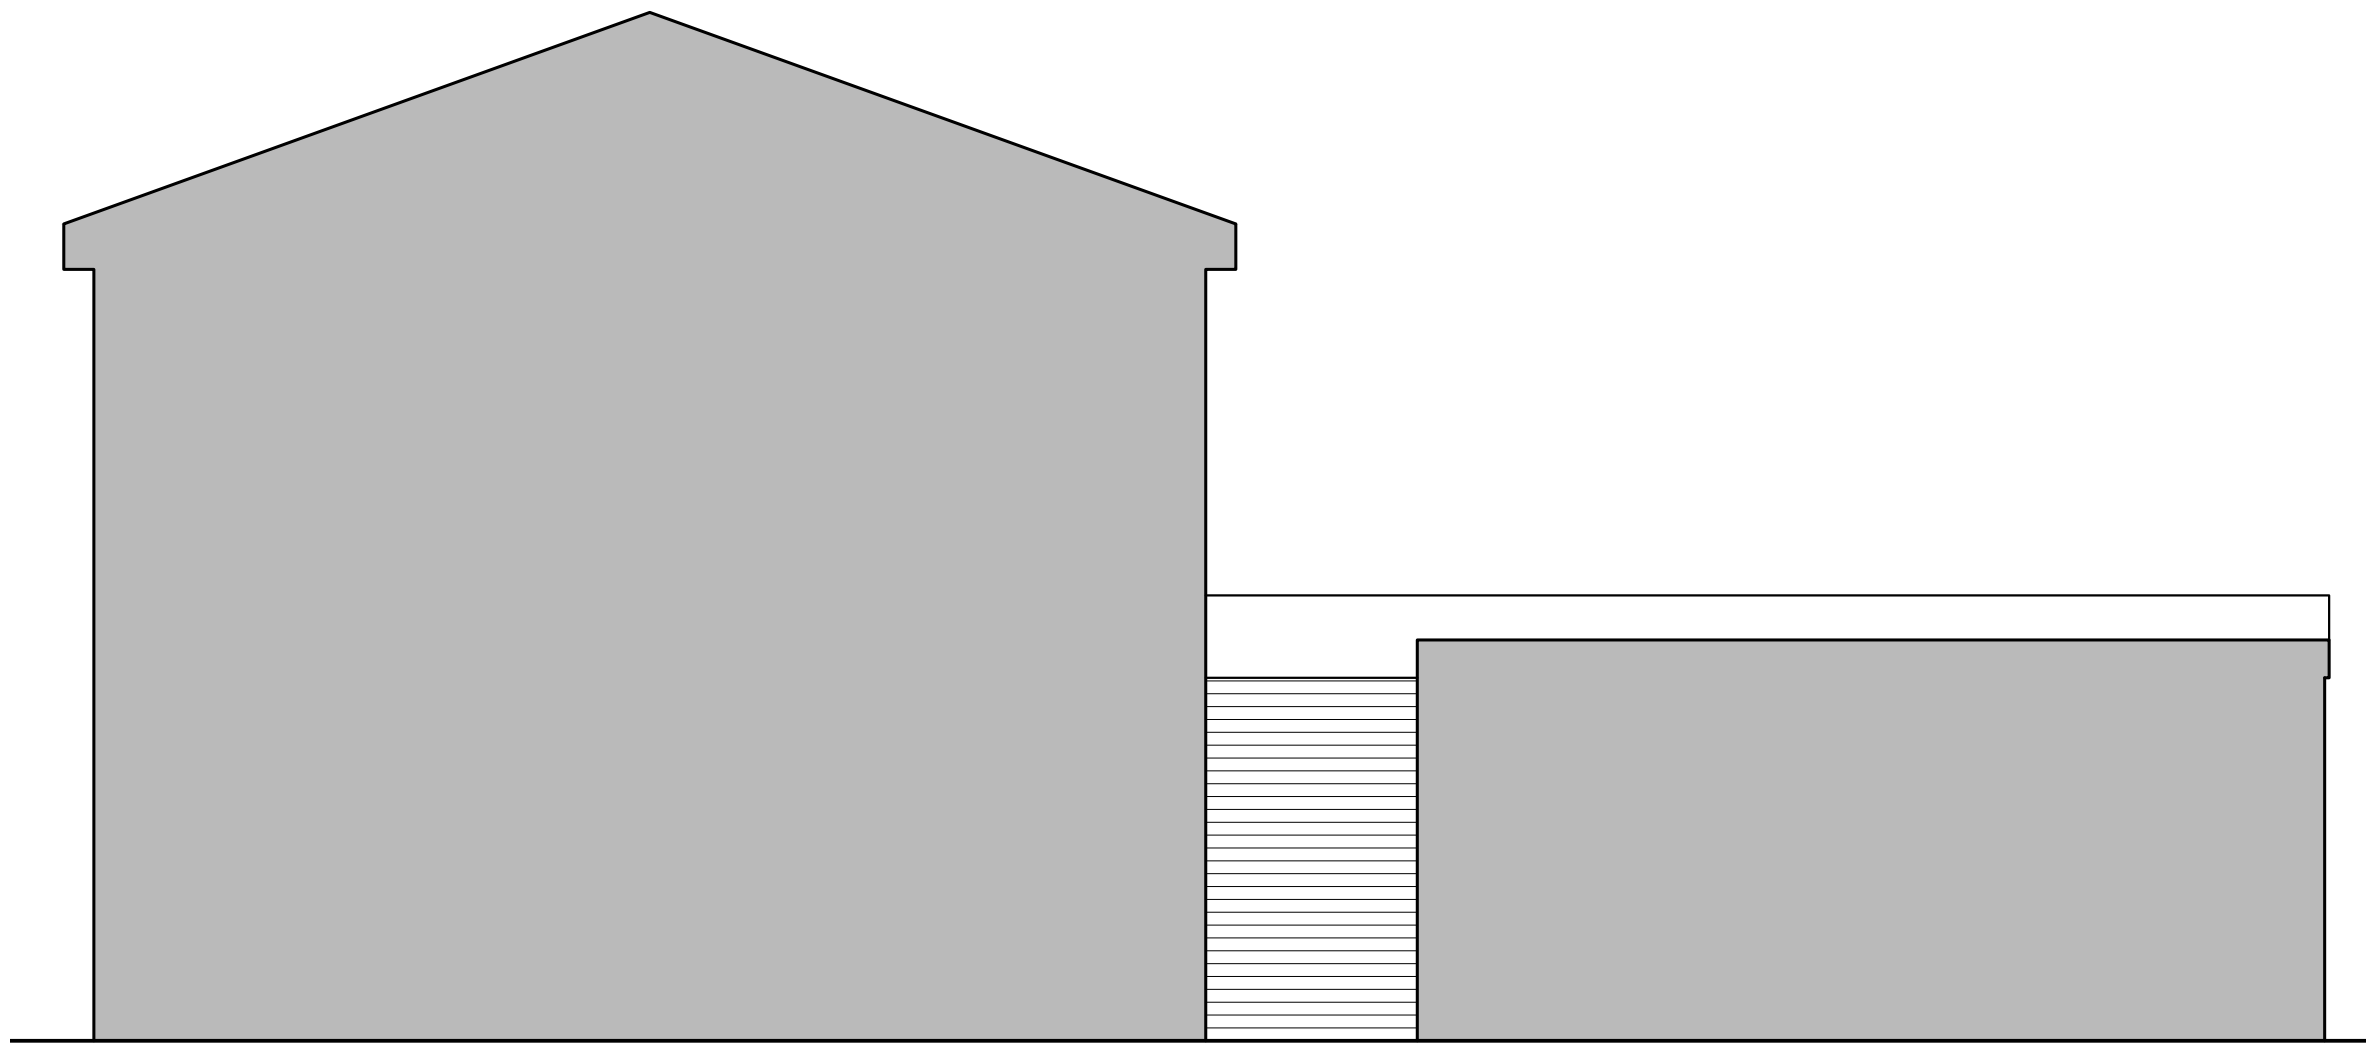

PROPOSED SIDE ELEVATION

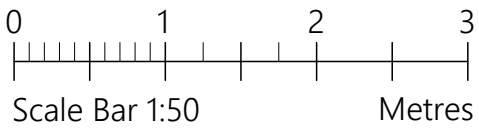

PROJECT	23 Rolls Crescent Hulme M15 5FT		
CLIENT			
STATUS	Information		
DRAWING	Proposed Plans & Elevations		
DWG No.	2434-03	REV	G Campbell
SCALE	1:50@A1	DATE	July '24
AGB CAD SERVICES			
website: www.agbcad.co.uk email: info@agbcad.co.uk telephone: 07912 090 125 DO NOT SCALE FROM THIS DRAWING			