




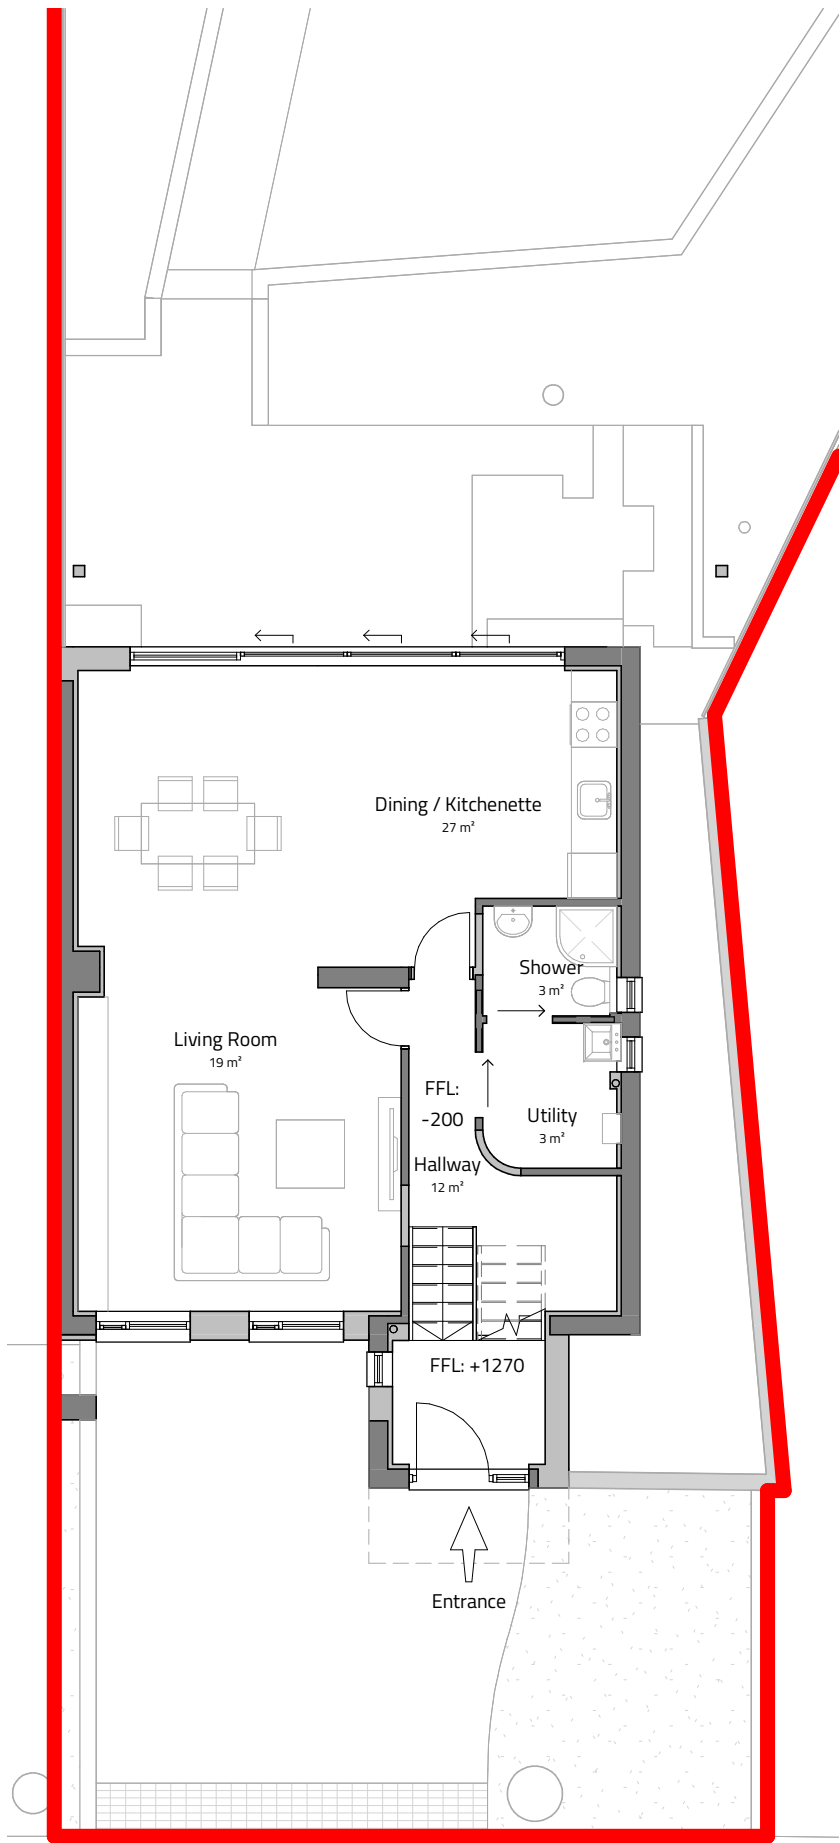

Lower Ground Floor Plan
1 : 100

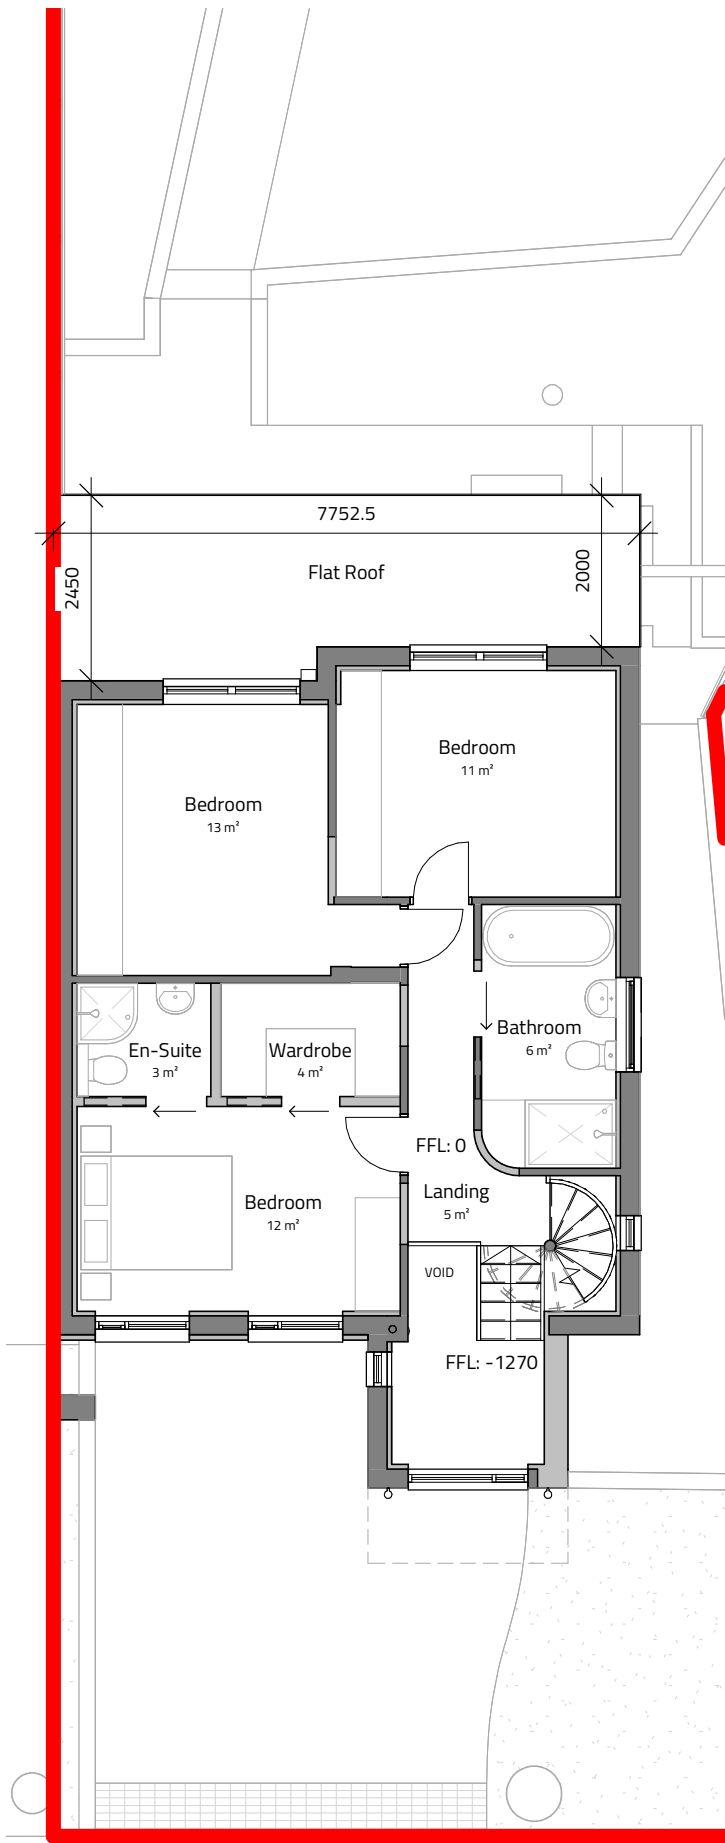

Ground Floor Plan
1 : 100

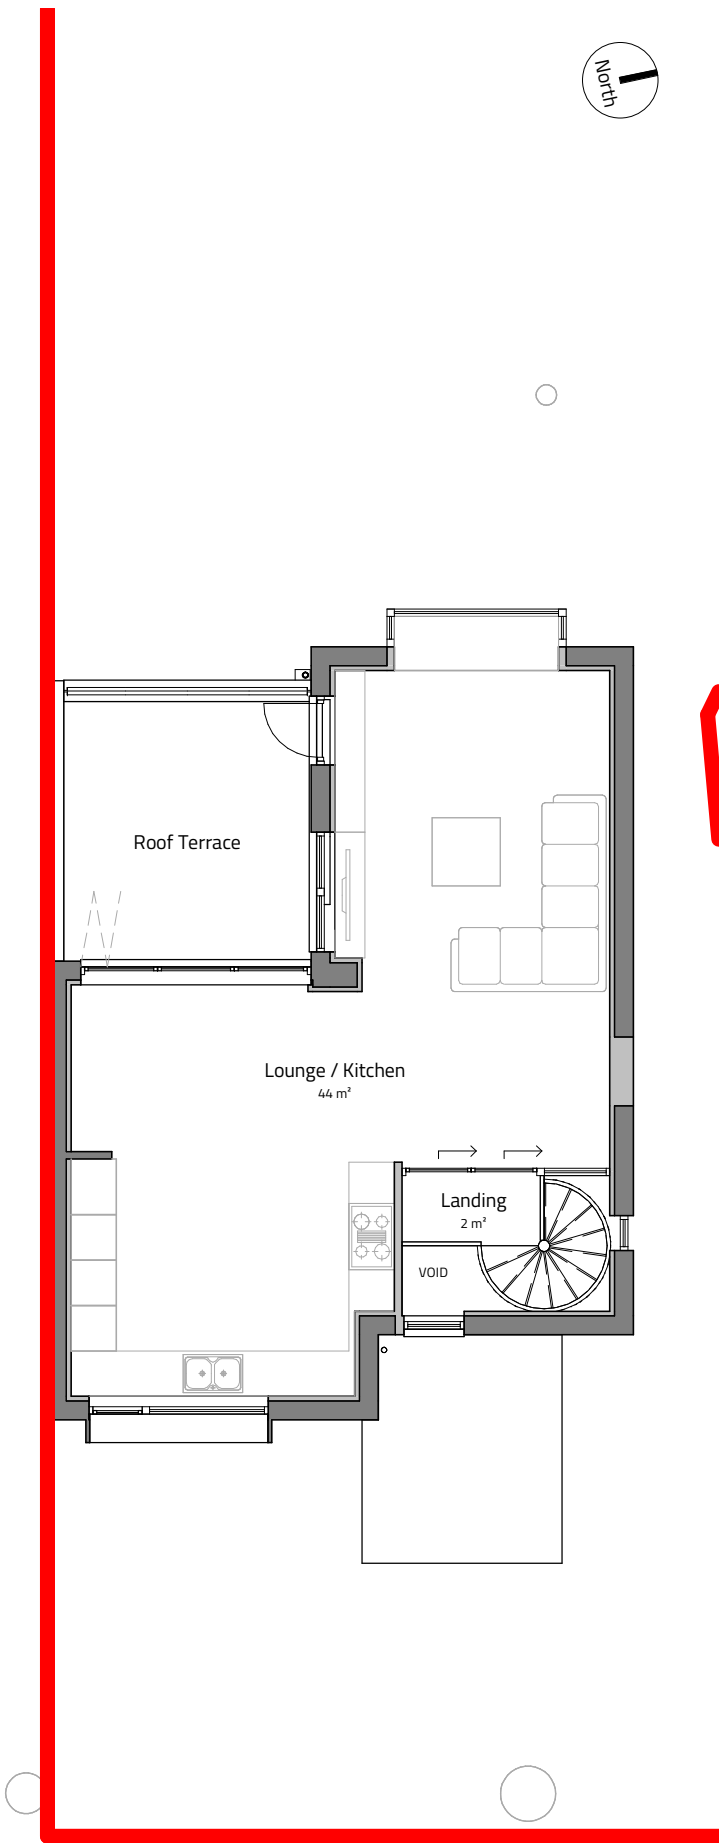

First Floor Plan
1 : 100



Notes			
The Contractor is to check all dimensions and conditions on site before commencing. All construction to be in accordance with the latest Building Regulations. This drawing remains the copyright of Buju Architects Ltd.			
Scale Bars			
1:100	mm	1000	3000
1:200	mm	5000	8000
1:500	M	5	15
1:1250	M	10	30 50

C	Design updated following discussions with the Council and Client.	CL	23/04/24
B	Drawing updated following Client discussions.	CL	05/03/24
A	Planning application submitted to the Council.	CL	05/02/24
Rev	Description	By	Date

Client: Richard and Jess Dundas

Project: 36 Kingston Road, Didsbury

Sheet: Proposed - Floor Plans

Ref: P689_220 Rev: C

Date: 30/01/24 Scale: 1 : 100 @ A3

By: CL Approved by: ATW RIBA Stage 3 - Spatial Coordination

B

U

J

U

DESIGN ORIGINAL

8 Brooks Street, Stockport. SK1 3HS
0161 474 6860 | hello@buju.co.uk | www.buju.co.uk