



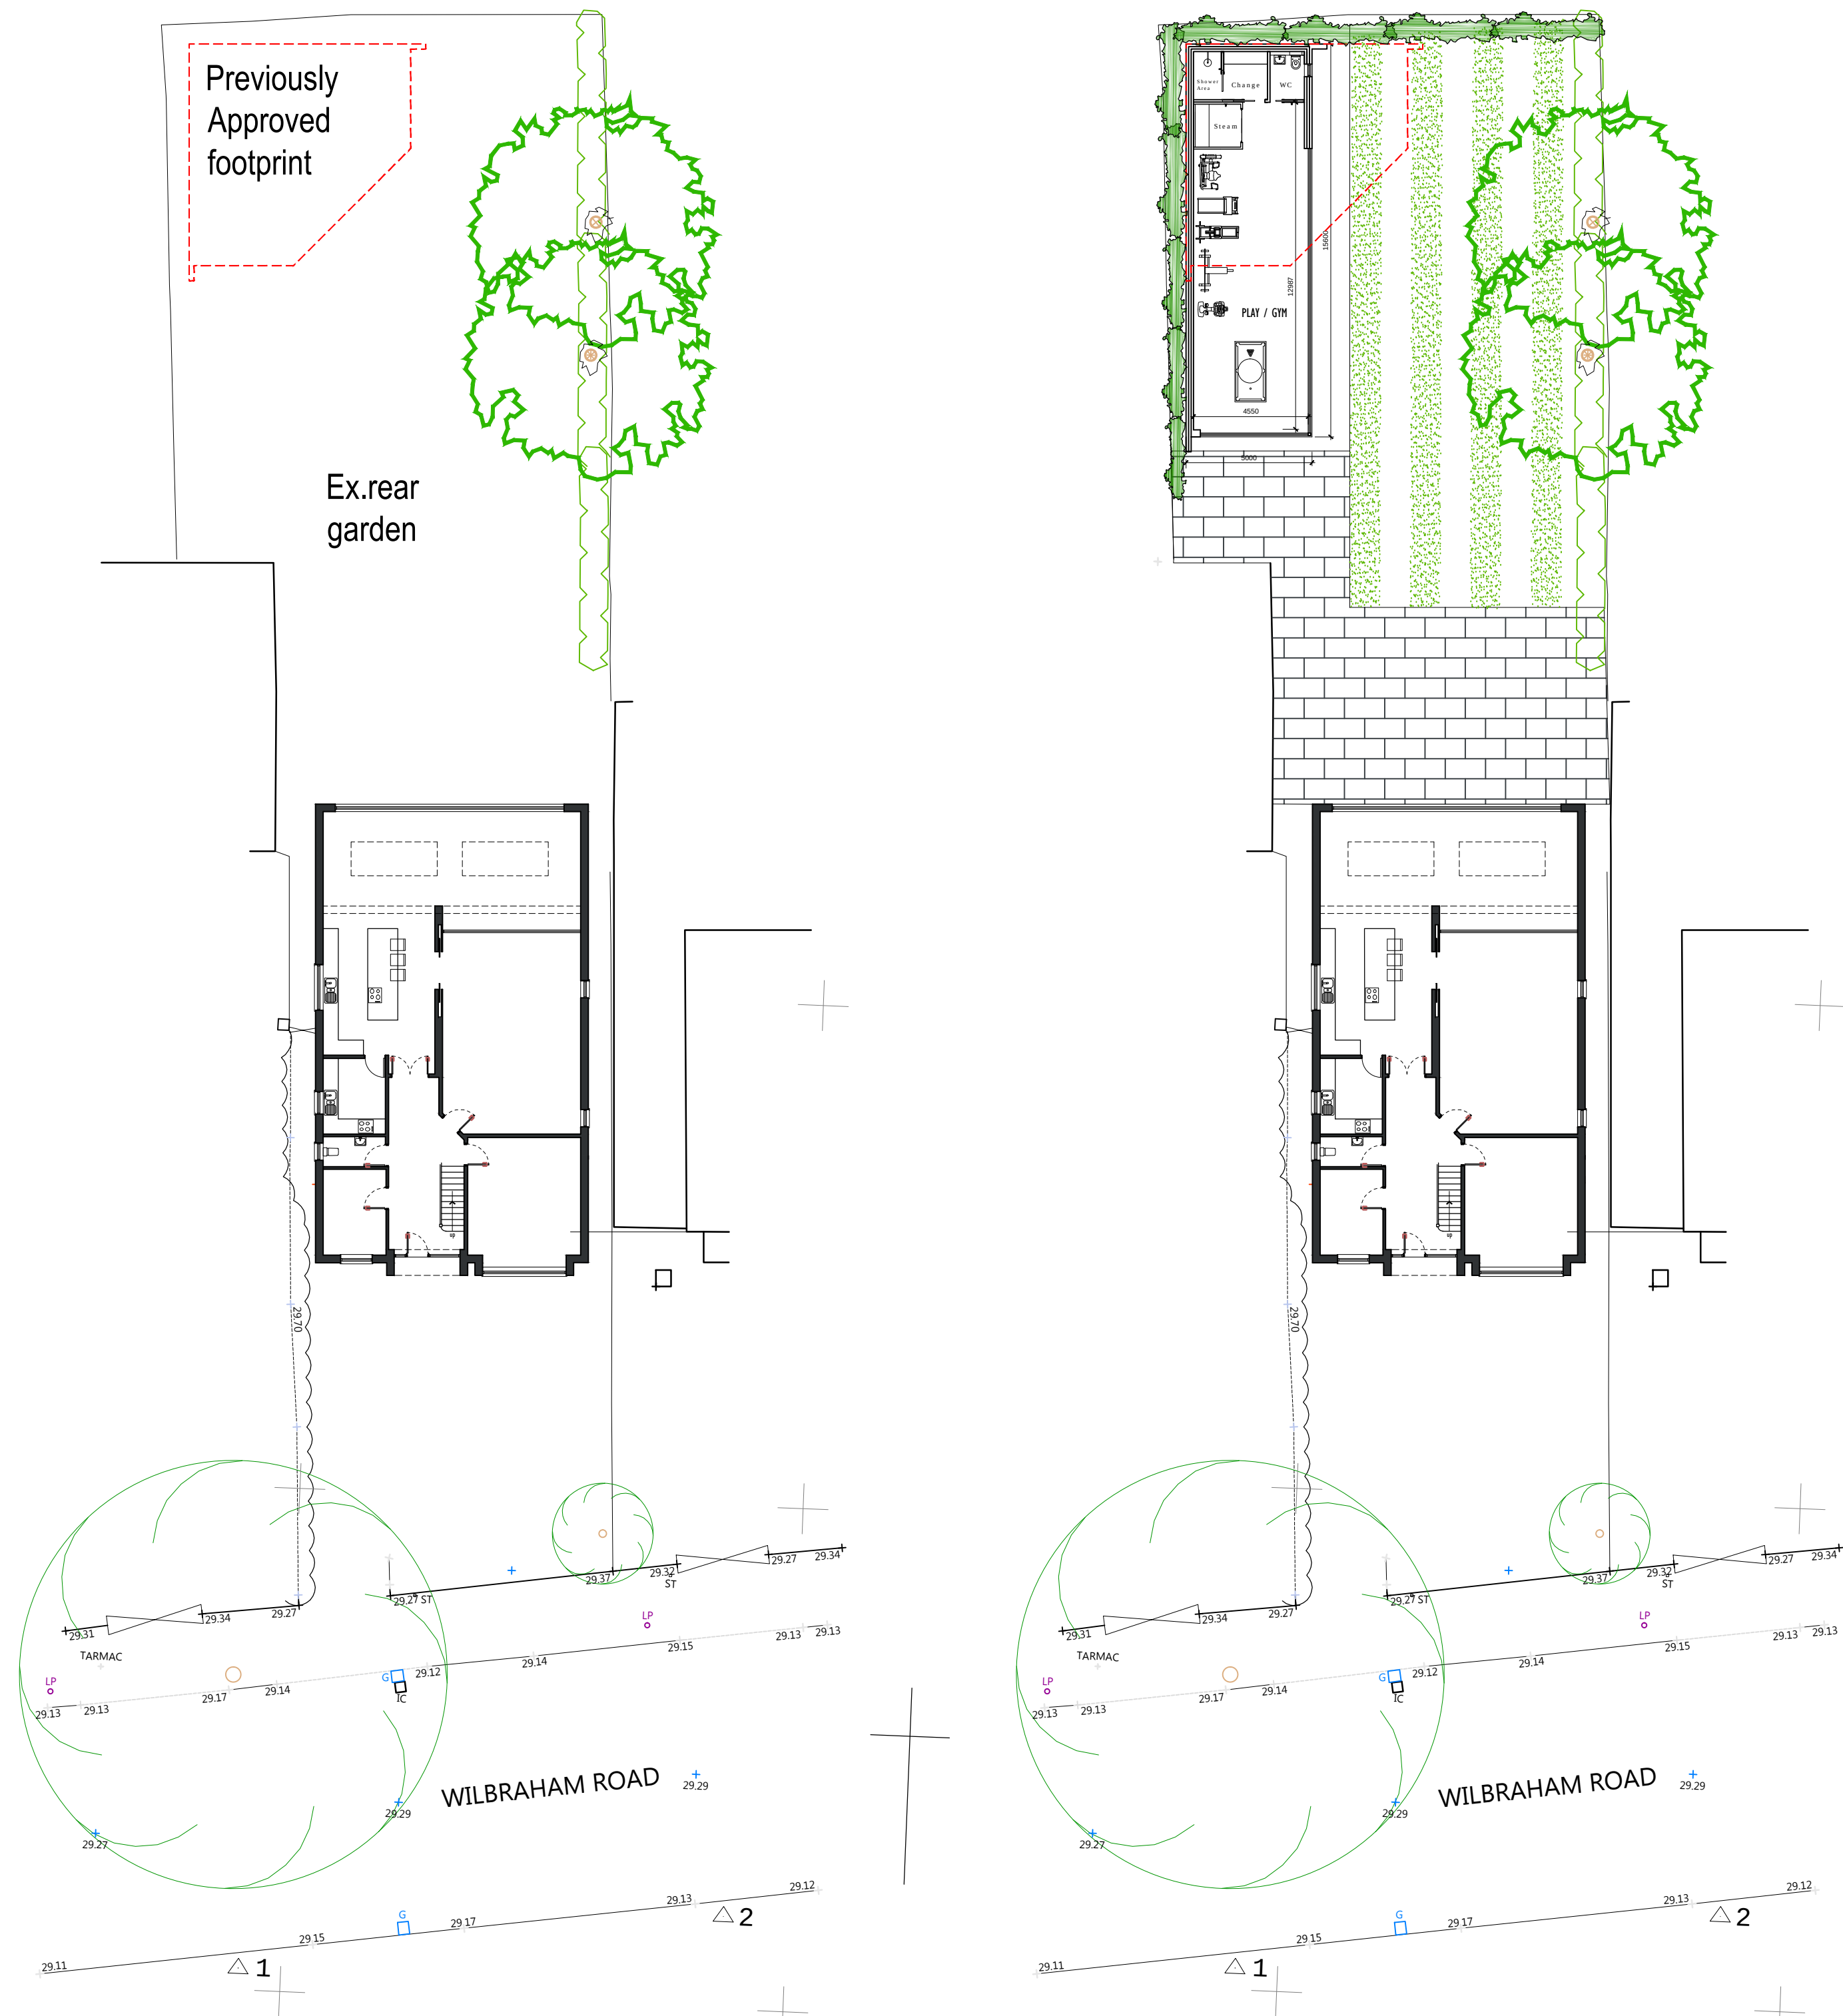


EXISTING SITE PLAN 1:200


PROPOSED SITE PLAN 1:200

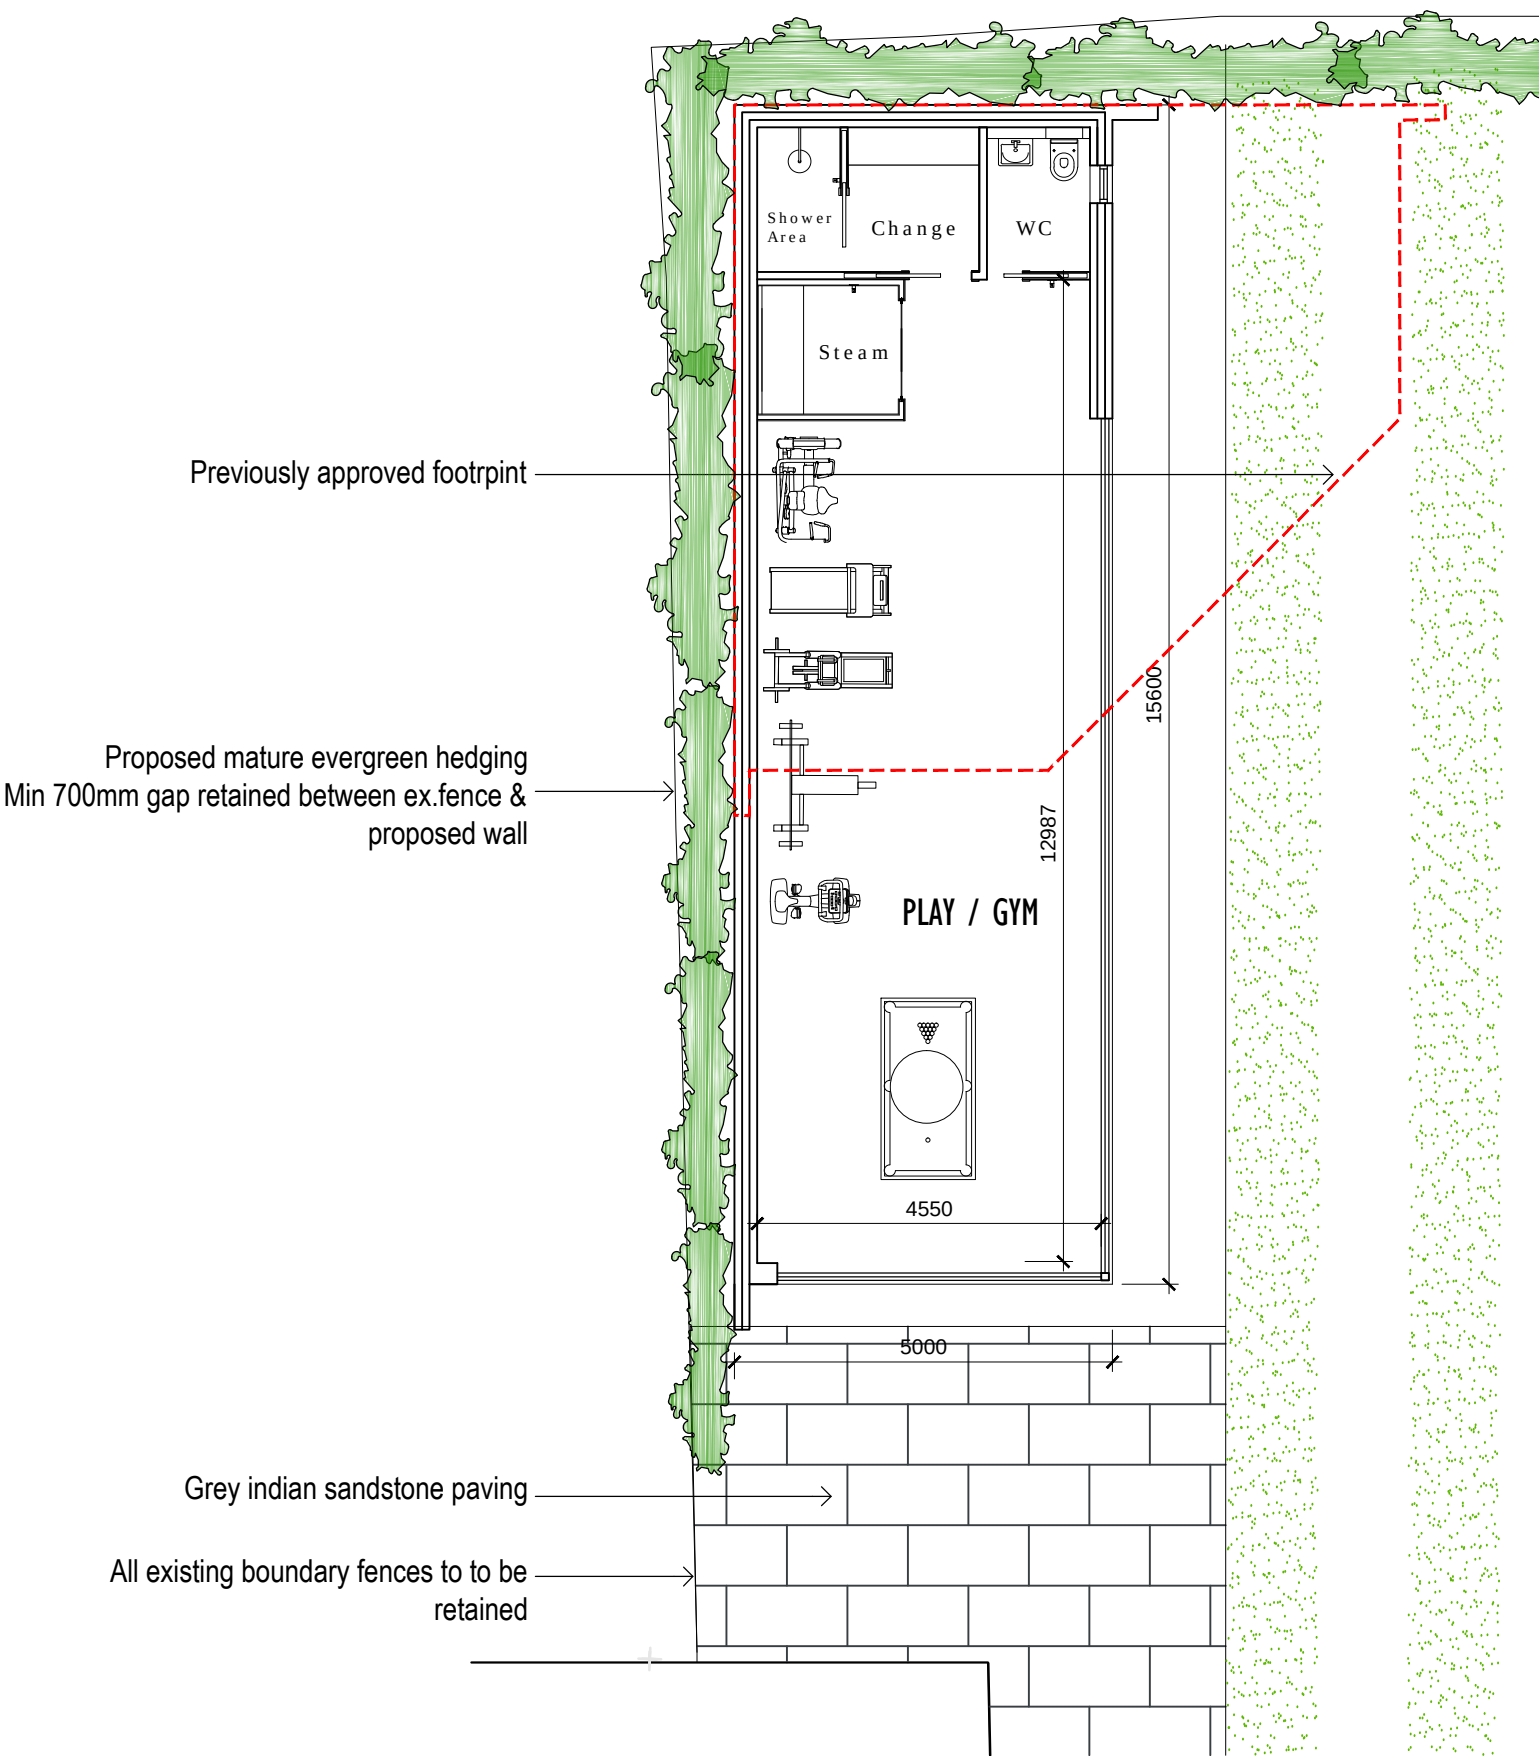

PROPOSED GROUND FLOOR PLAN 1:100

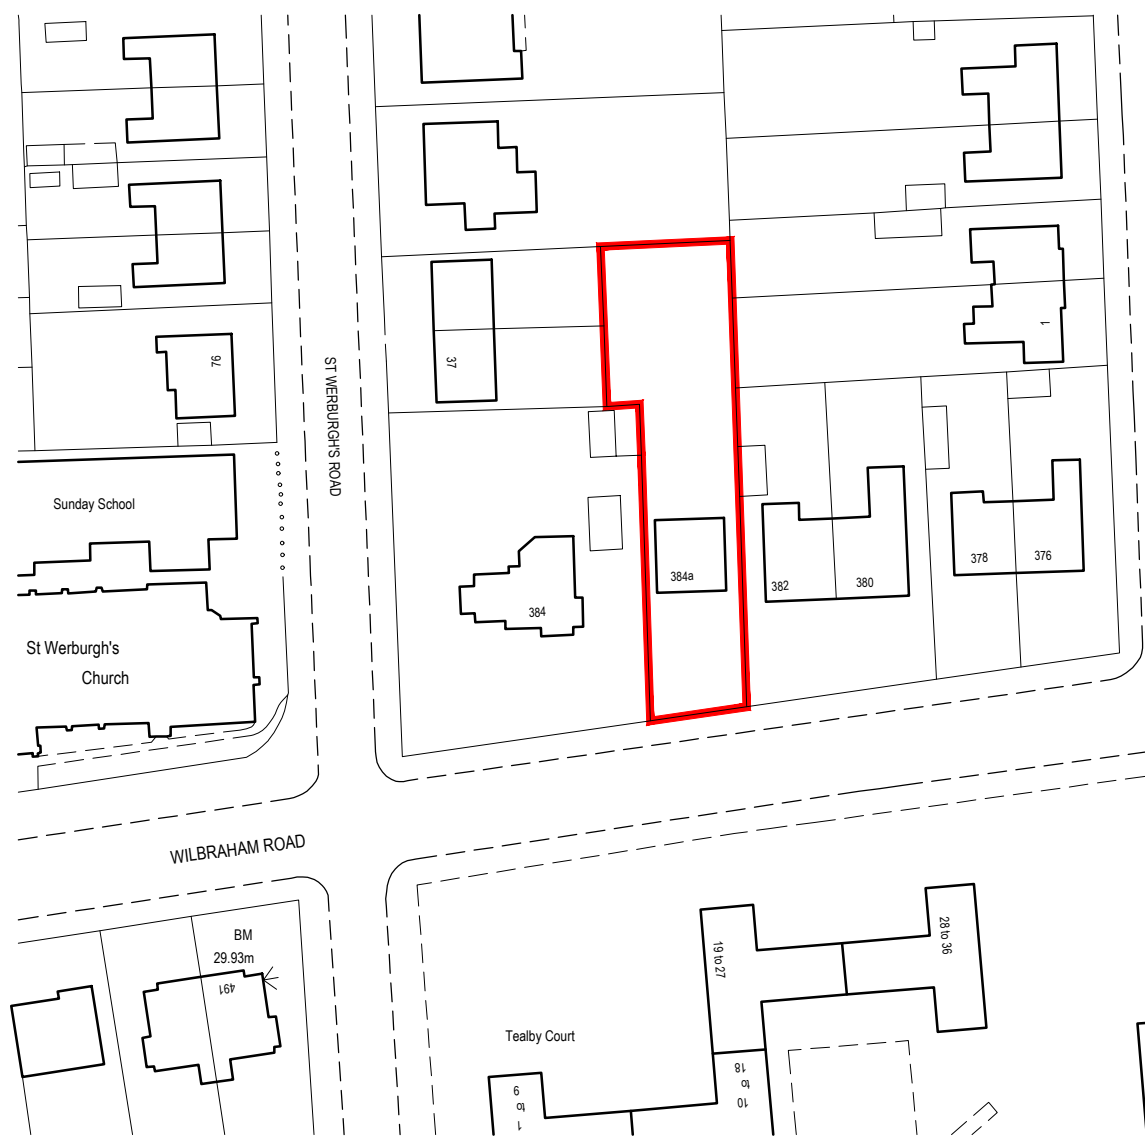

LOCATION PLAN 1:1250

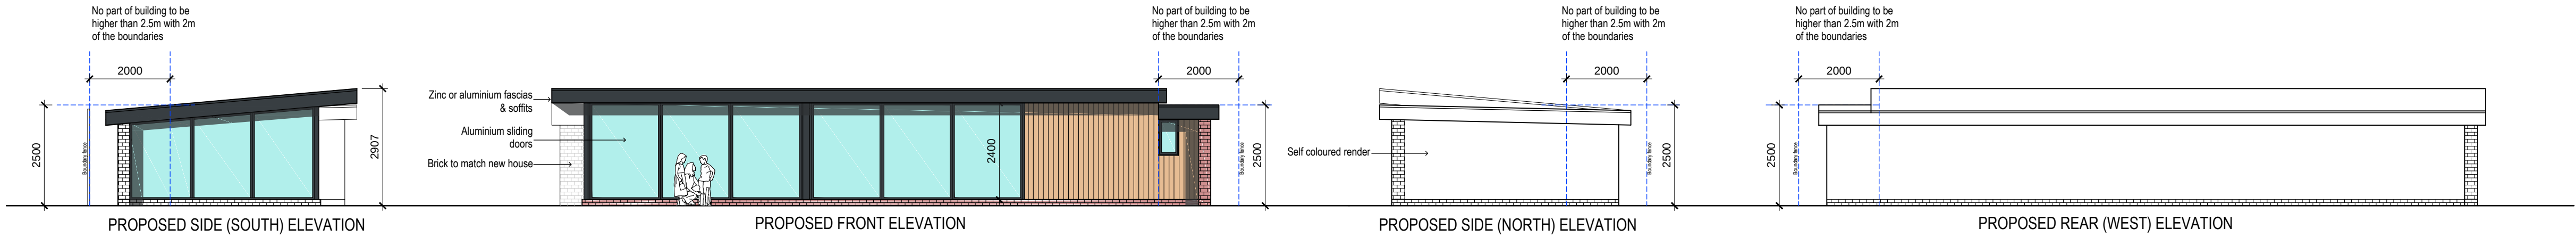

Rev	Date	Description
A	18/10/20	Final design subject to client approval and PCD rules
B		
C		
D		
E		

archirama Architecture & project management 3 Park Gate Ave, Wilbraham, Manchester M33 3BZ Tel: 01793 171 000 email: mail@archirama.co.uk	
Client	Ans Fiaz
Project / Site	384A Wilbraham Road Chorlton, MCR
Drawing Title	Proposed single storey recreational outbuilding
Drawn by	FR
Checked by	17/02/23
Scale	1 : 100@A1
Revision No	PL04
Revision	A