



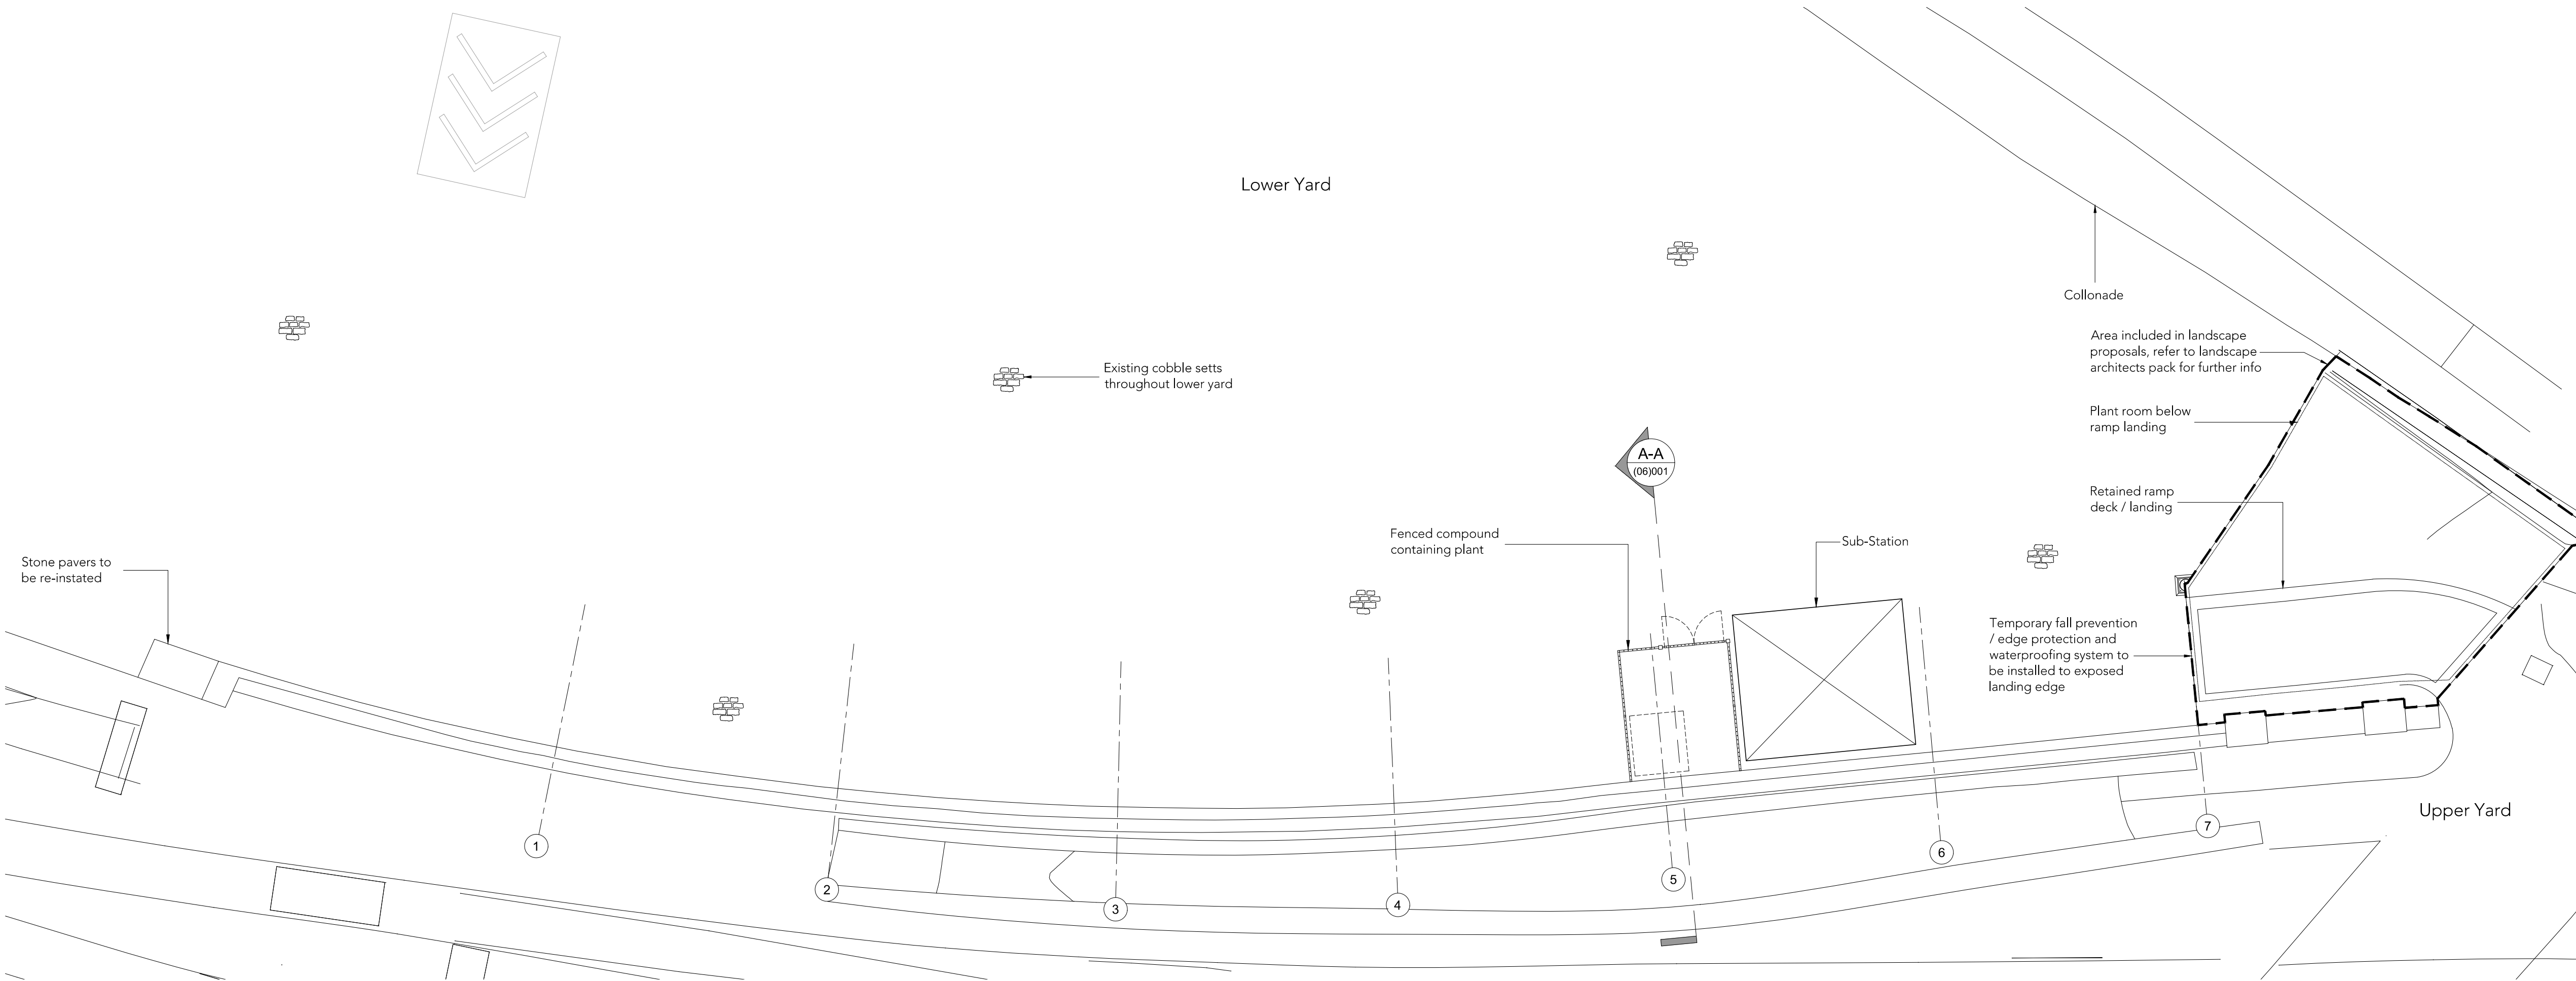

Vehicle Ramp Floor Plan as Proposed
Scale 1:100

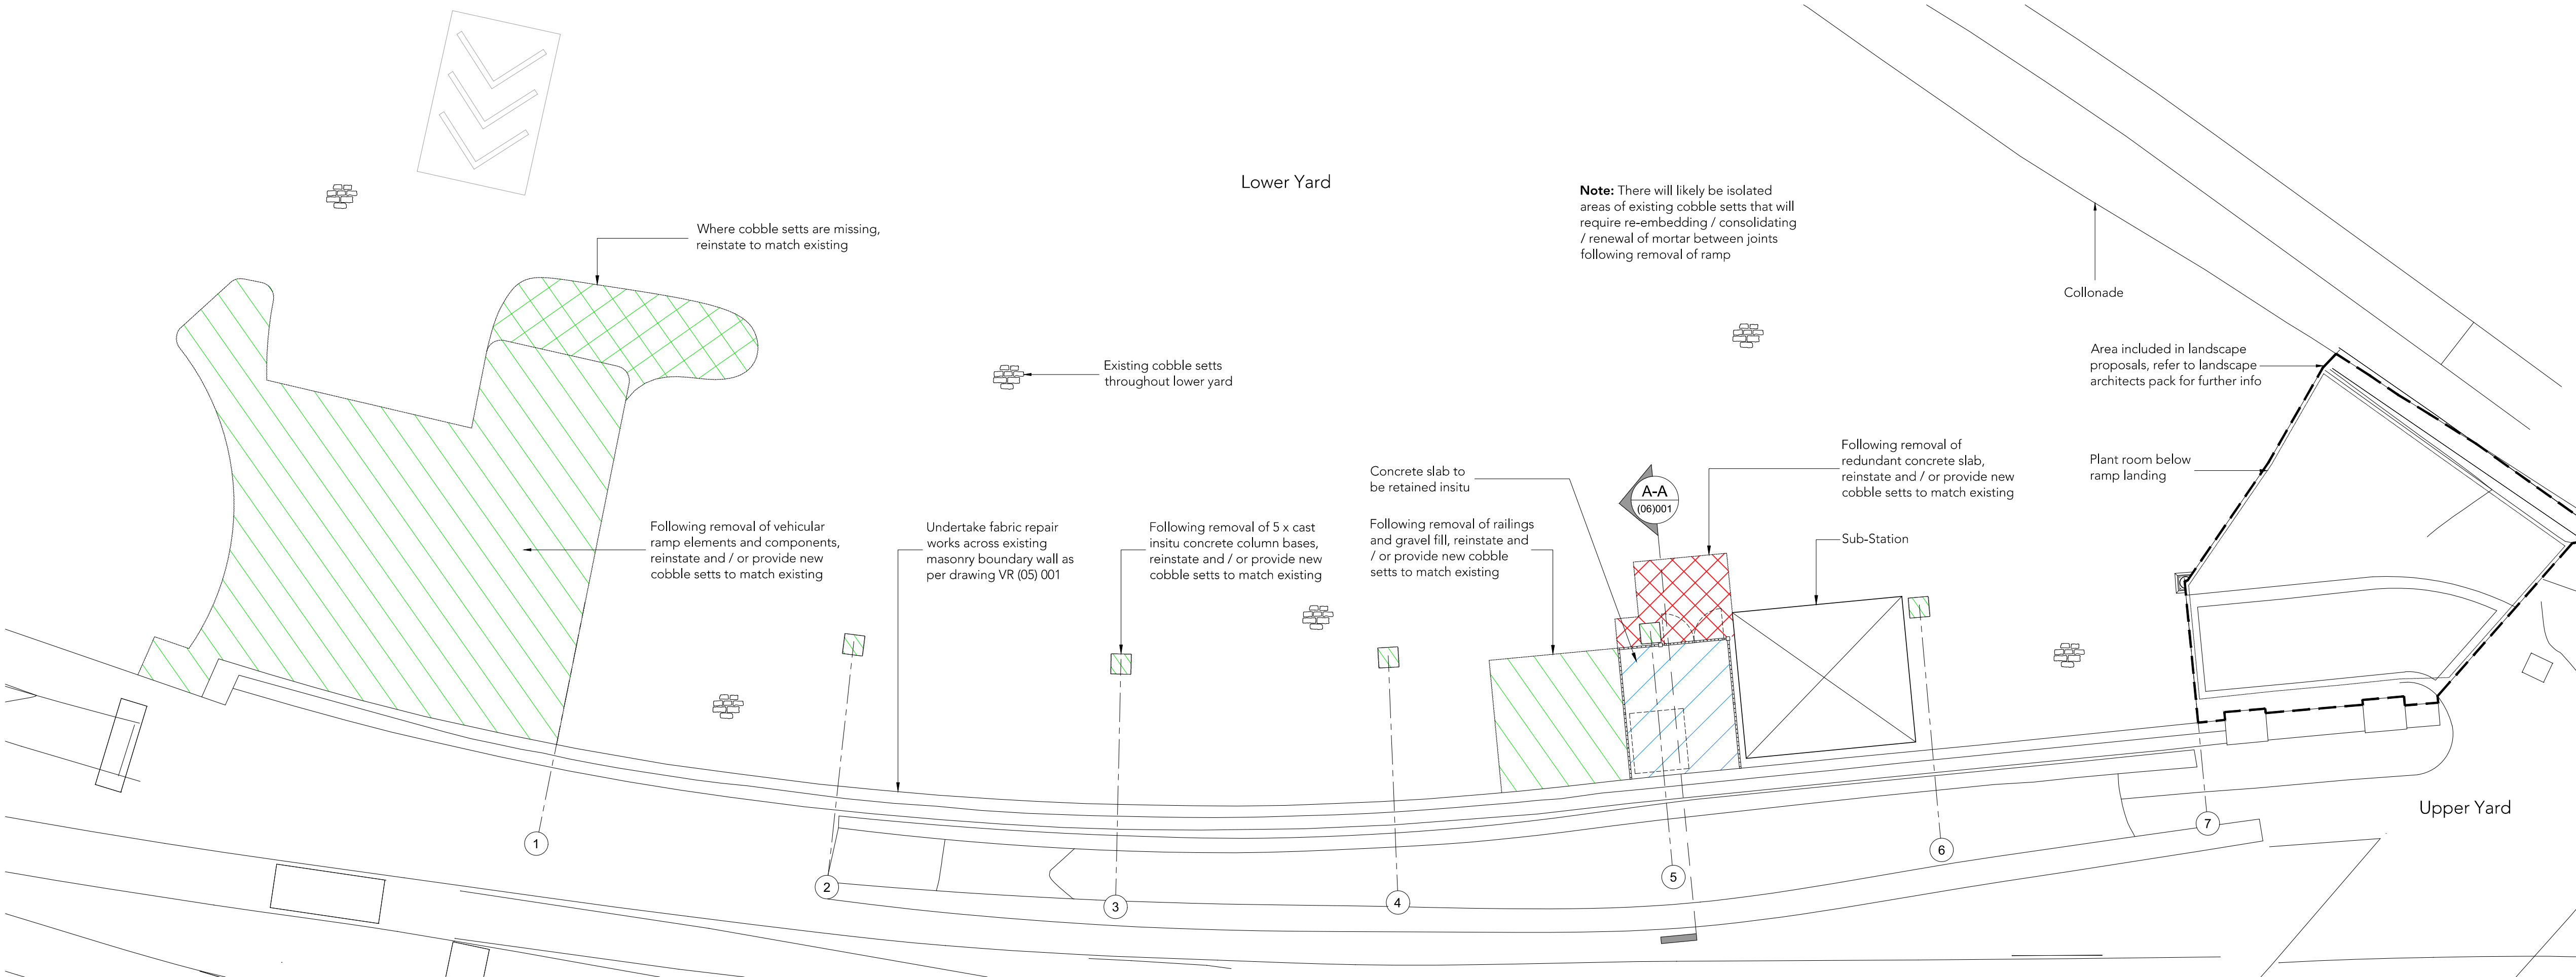

Vehicle Ramp Fabric Repairs Plan as Proposed
Scale 1:100



General Notes

The existing general arrangement base drawings (plans, sections and elevations) are based upon 2010 data and in some instances, may not reflect the current arrangement. Dimensions and arrangements must be checked for accuracy onsite by the contractor, prior to any works commencing, ordering or manufacture / fabrication of any elements or components.

Any discrepancies / irregularities must be reported to the CA immediately.

No work shall commence until any such discrepancies have been resolved.

Limitations

The drawings are based upon existing data and no concealed and / or hidden spaces have been exposed and / or opened up for inspection, unless specifically highlighted. Therefore, the arrangement and interfacing illustrated across details are purely indicative / approximate only. The accuracy of the survey data graphically presented cannot be confirmed. These drawings are for tender purposes only.

KEY

- Cobbles setts to be reinstated
- Cobble setts to be reinstated where missing
- Concrete slab to be retained insitu
- Concrete slab to be removed and cobbles setts to be reinstated

P2	27/03/24	PL	Reference to landscaping proposals added
P1	23/02/24	PL	Issued for planning

Rev Date/Ints Details

© The moral rights of the author are hereby asserted.
This drawing and design is the sole property of Buttress Ltd and must not be reproduced without permission.
Buttress Ltd is Registered in England and Wales: 5383513

**SCIENCE+
INDUSTRY
MUSEUM**

Buttress

41, Bengal St
Manchester
M4 6AF

0161 236 3303
contact@buttress.net
www.buttress.net

Project Title VEHICLE RAMP
Client SCIENCE & INDUSTRY MUSEUM
Location MANCHESTER

Drawing Title Vehicle Ramp
Floor Plans
As Proposed

Date 01/02/24
Checked AS
Scale 1:100
Orig Paper Size A1

Status **PLANNING**

Project: Origin: Zone: Level: Type: Disc: Number: Rev:

9488 - BUT - VR - GF - DR - A - (04)002 - P2

