



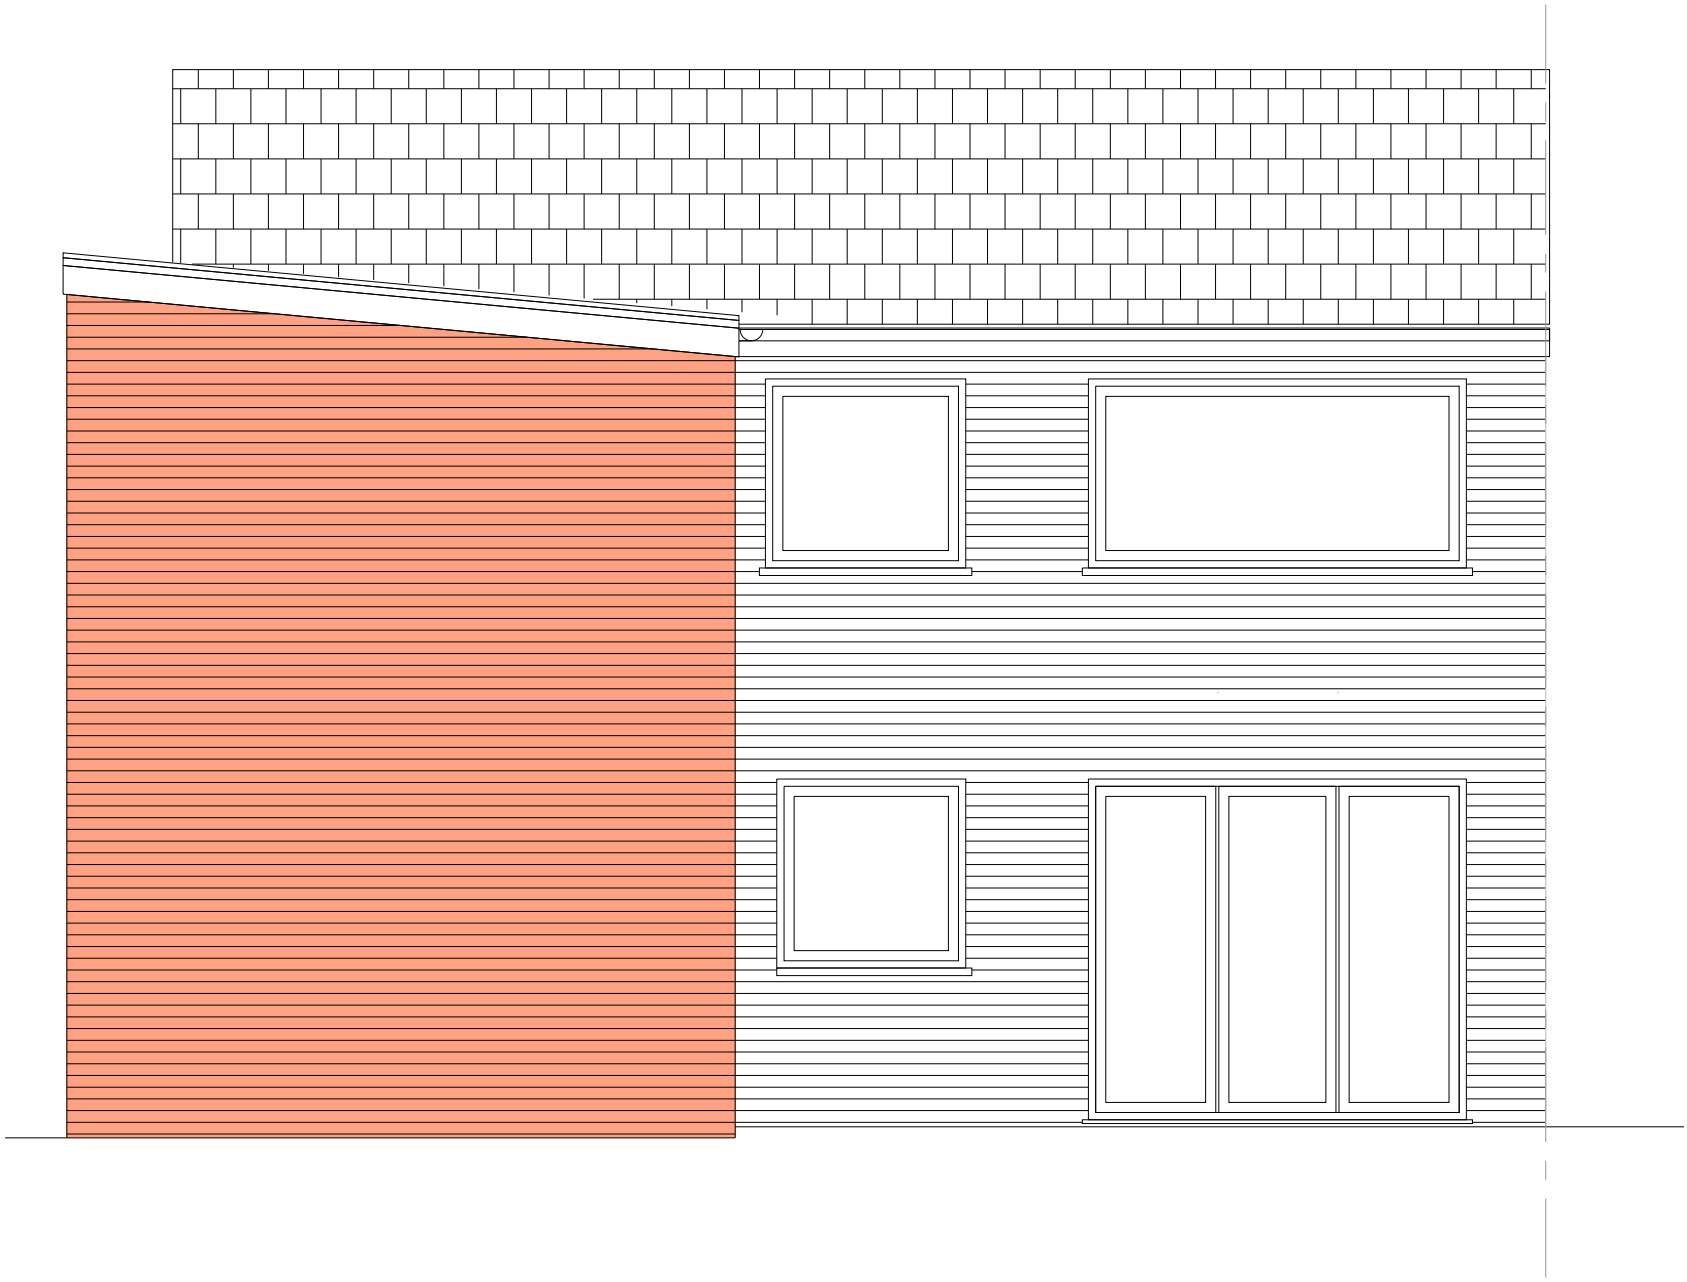


PROPOSED REAR ELEVATION




PROPOSED FRONT ELEVATION

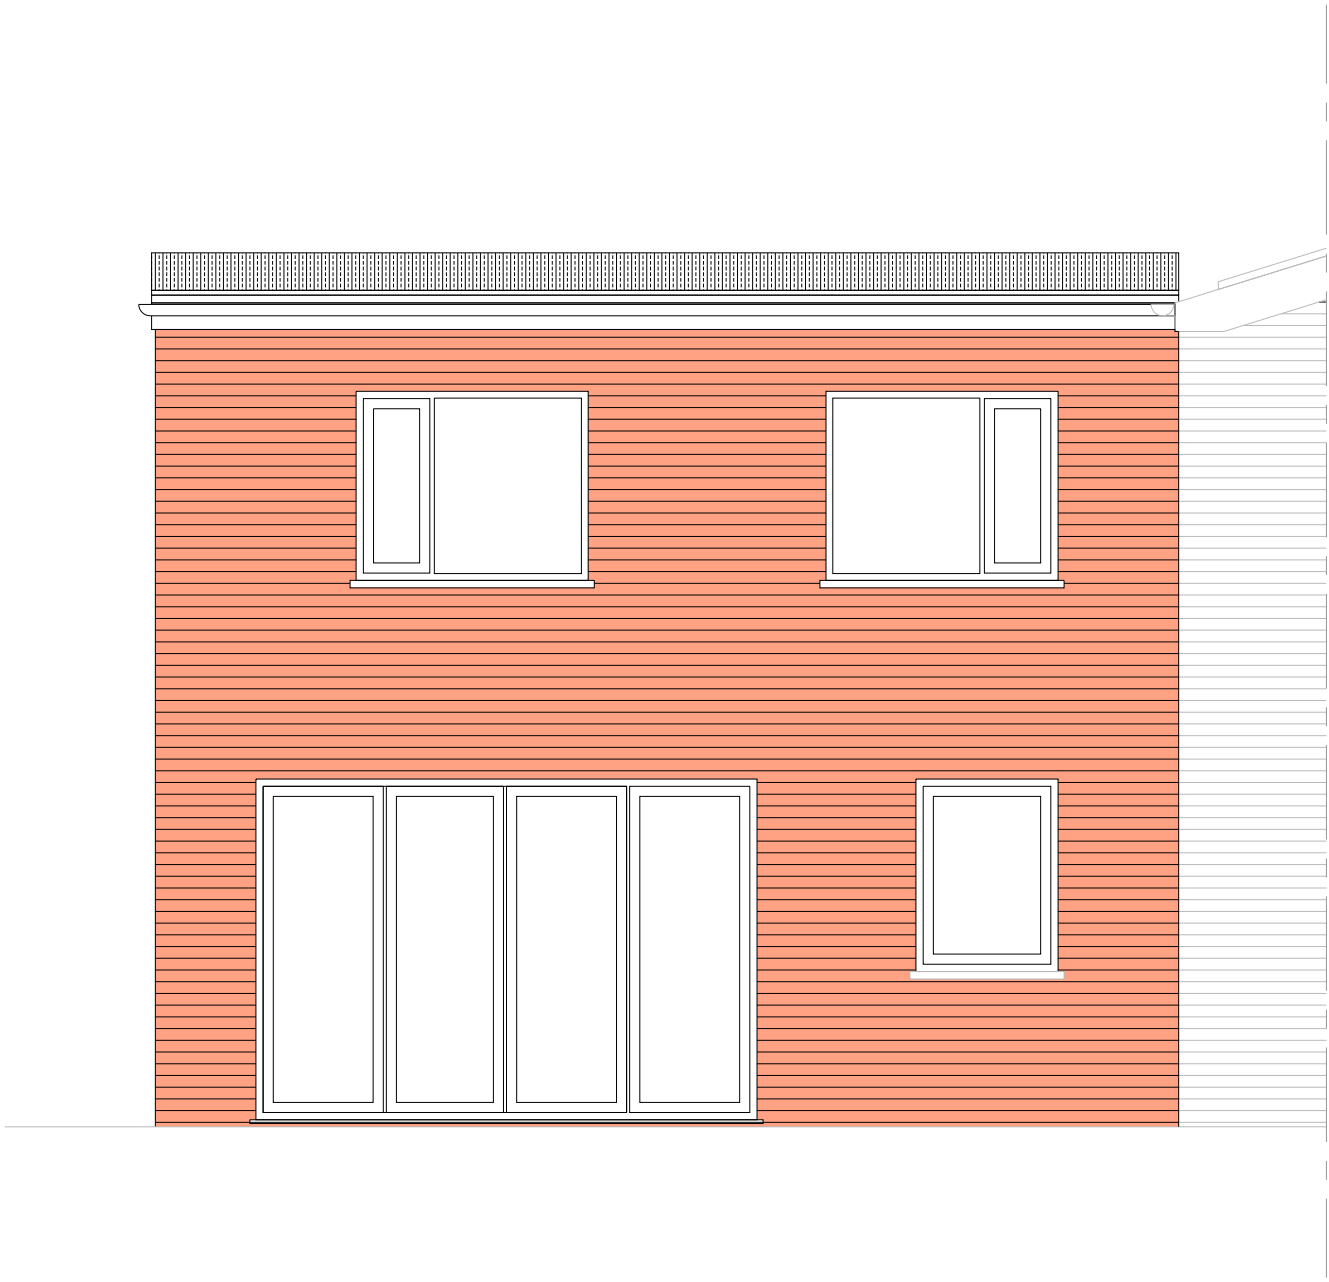


PROPOSED SIDE ELEVATION

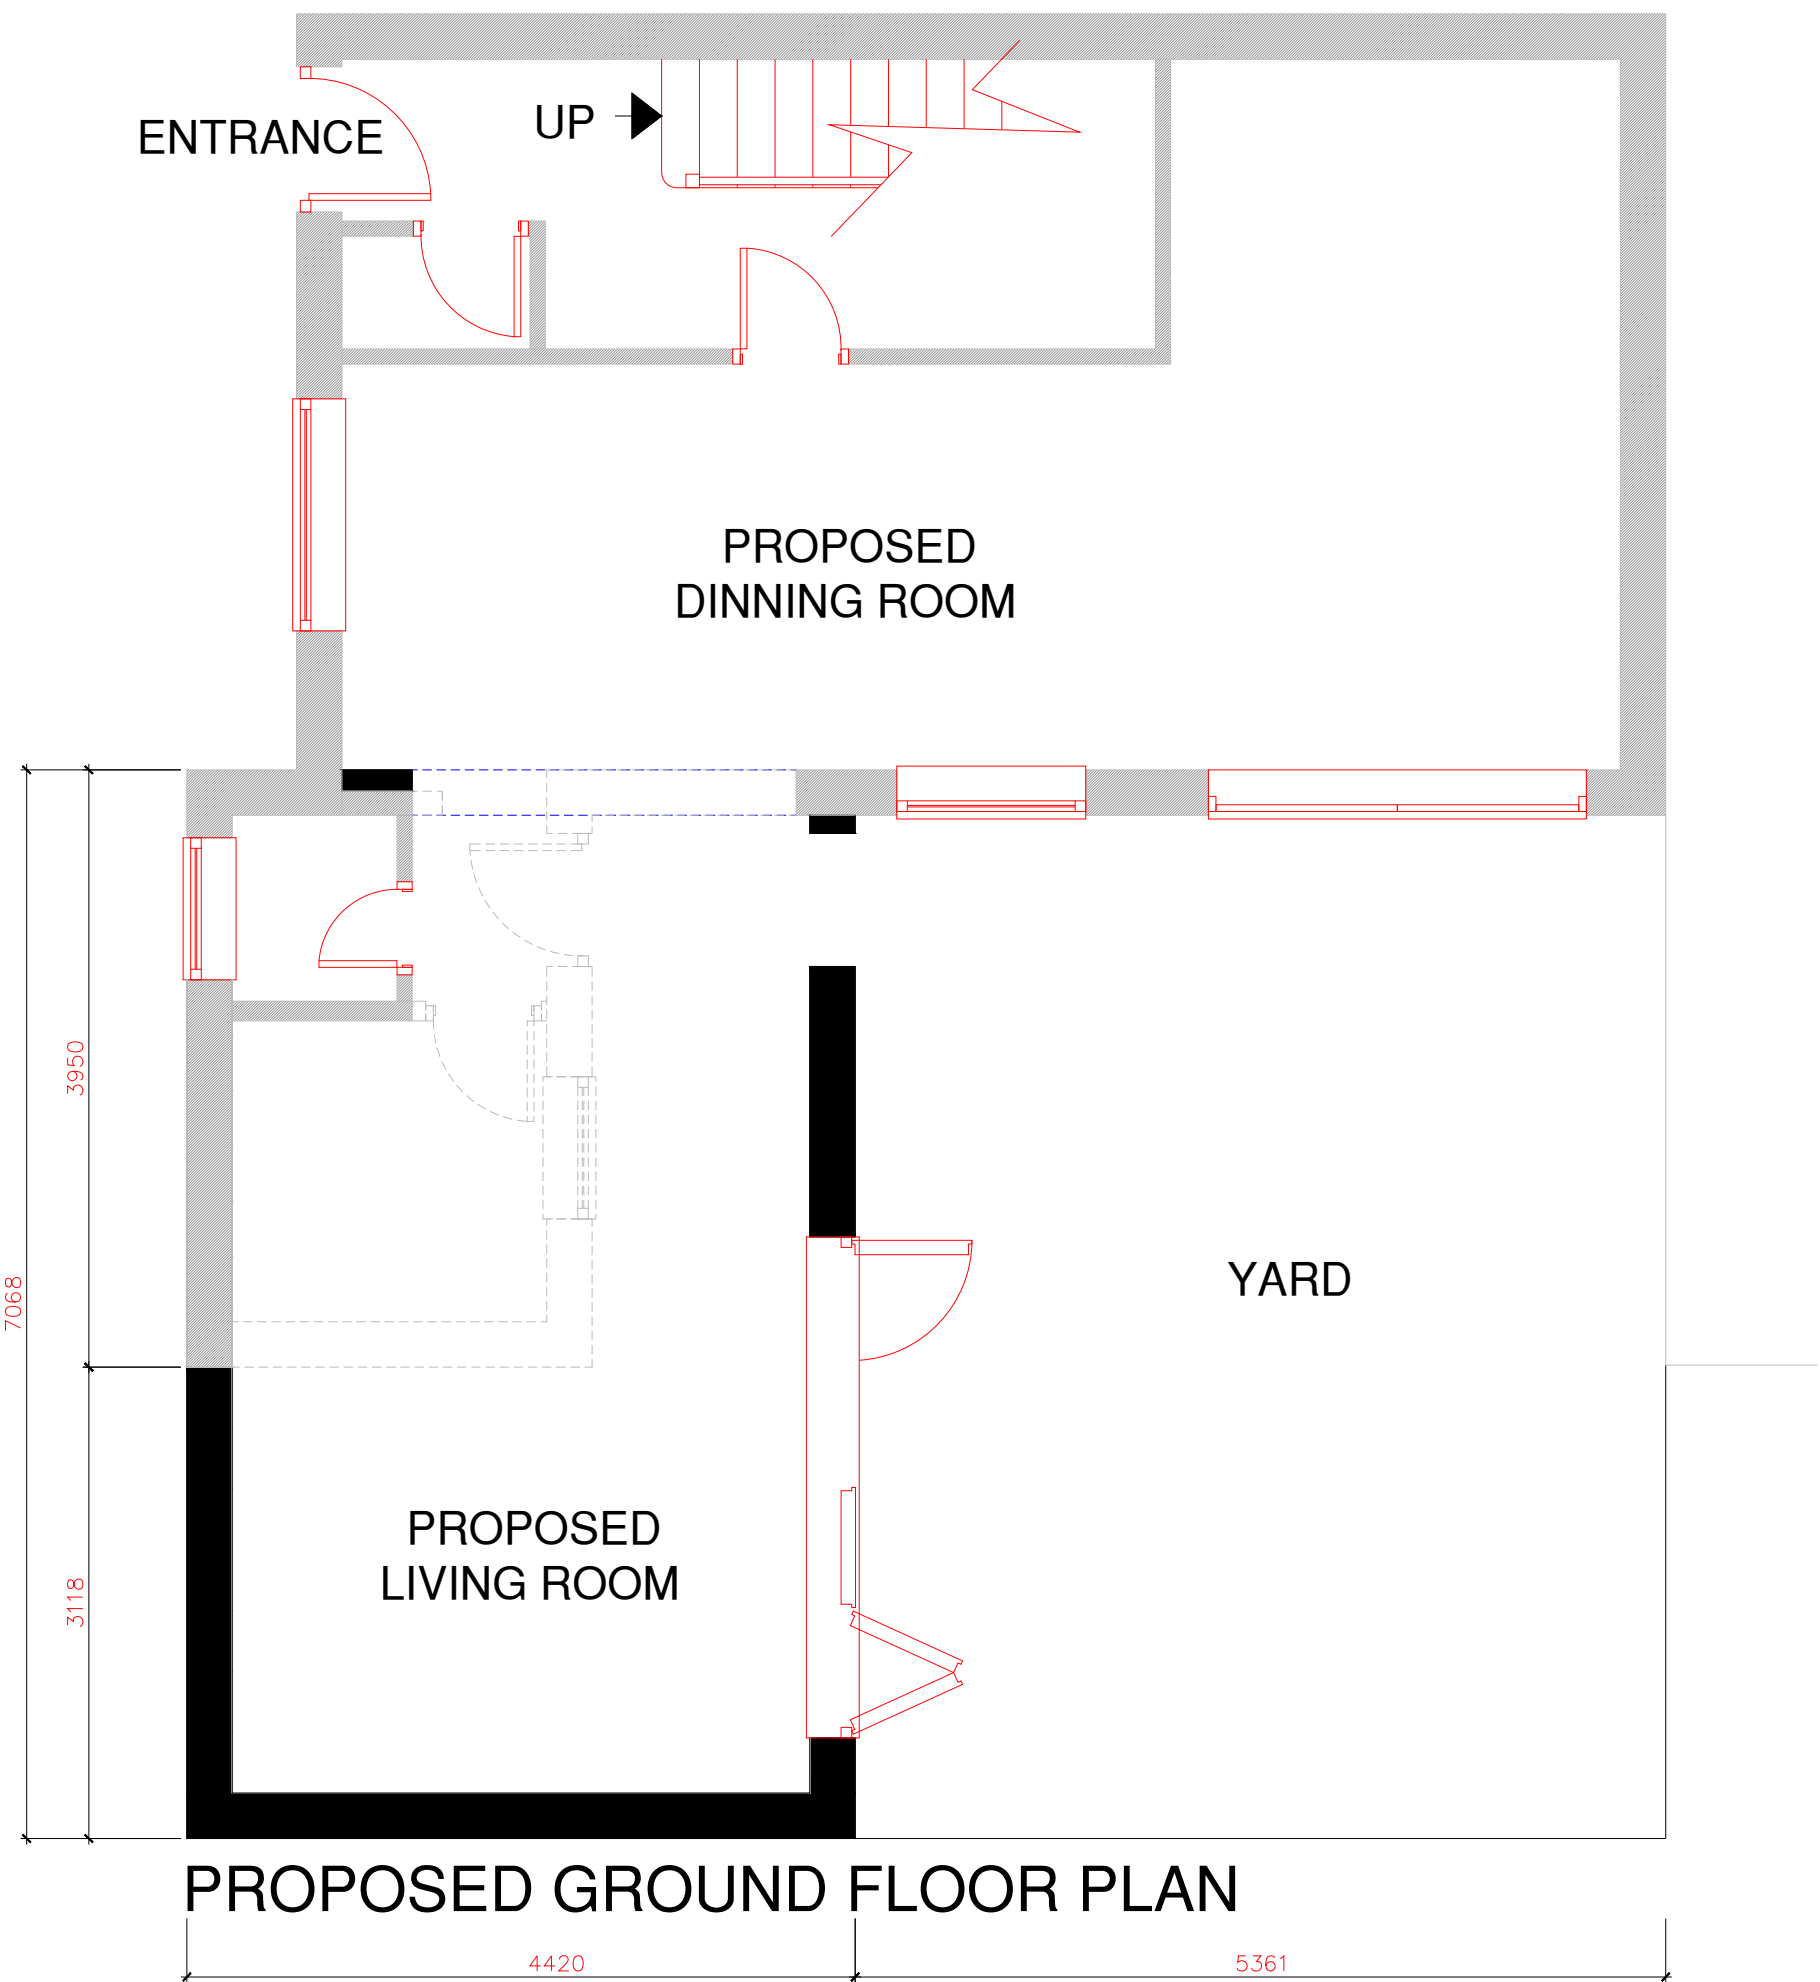

PROPOSED GROUND FLOOR PLAN

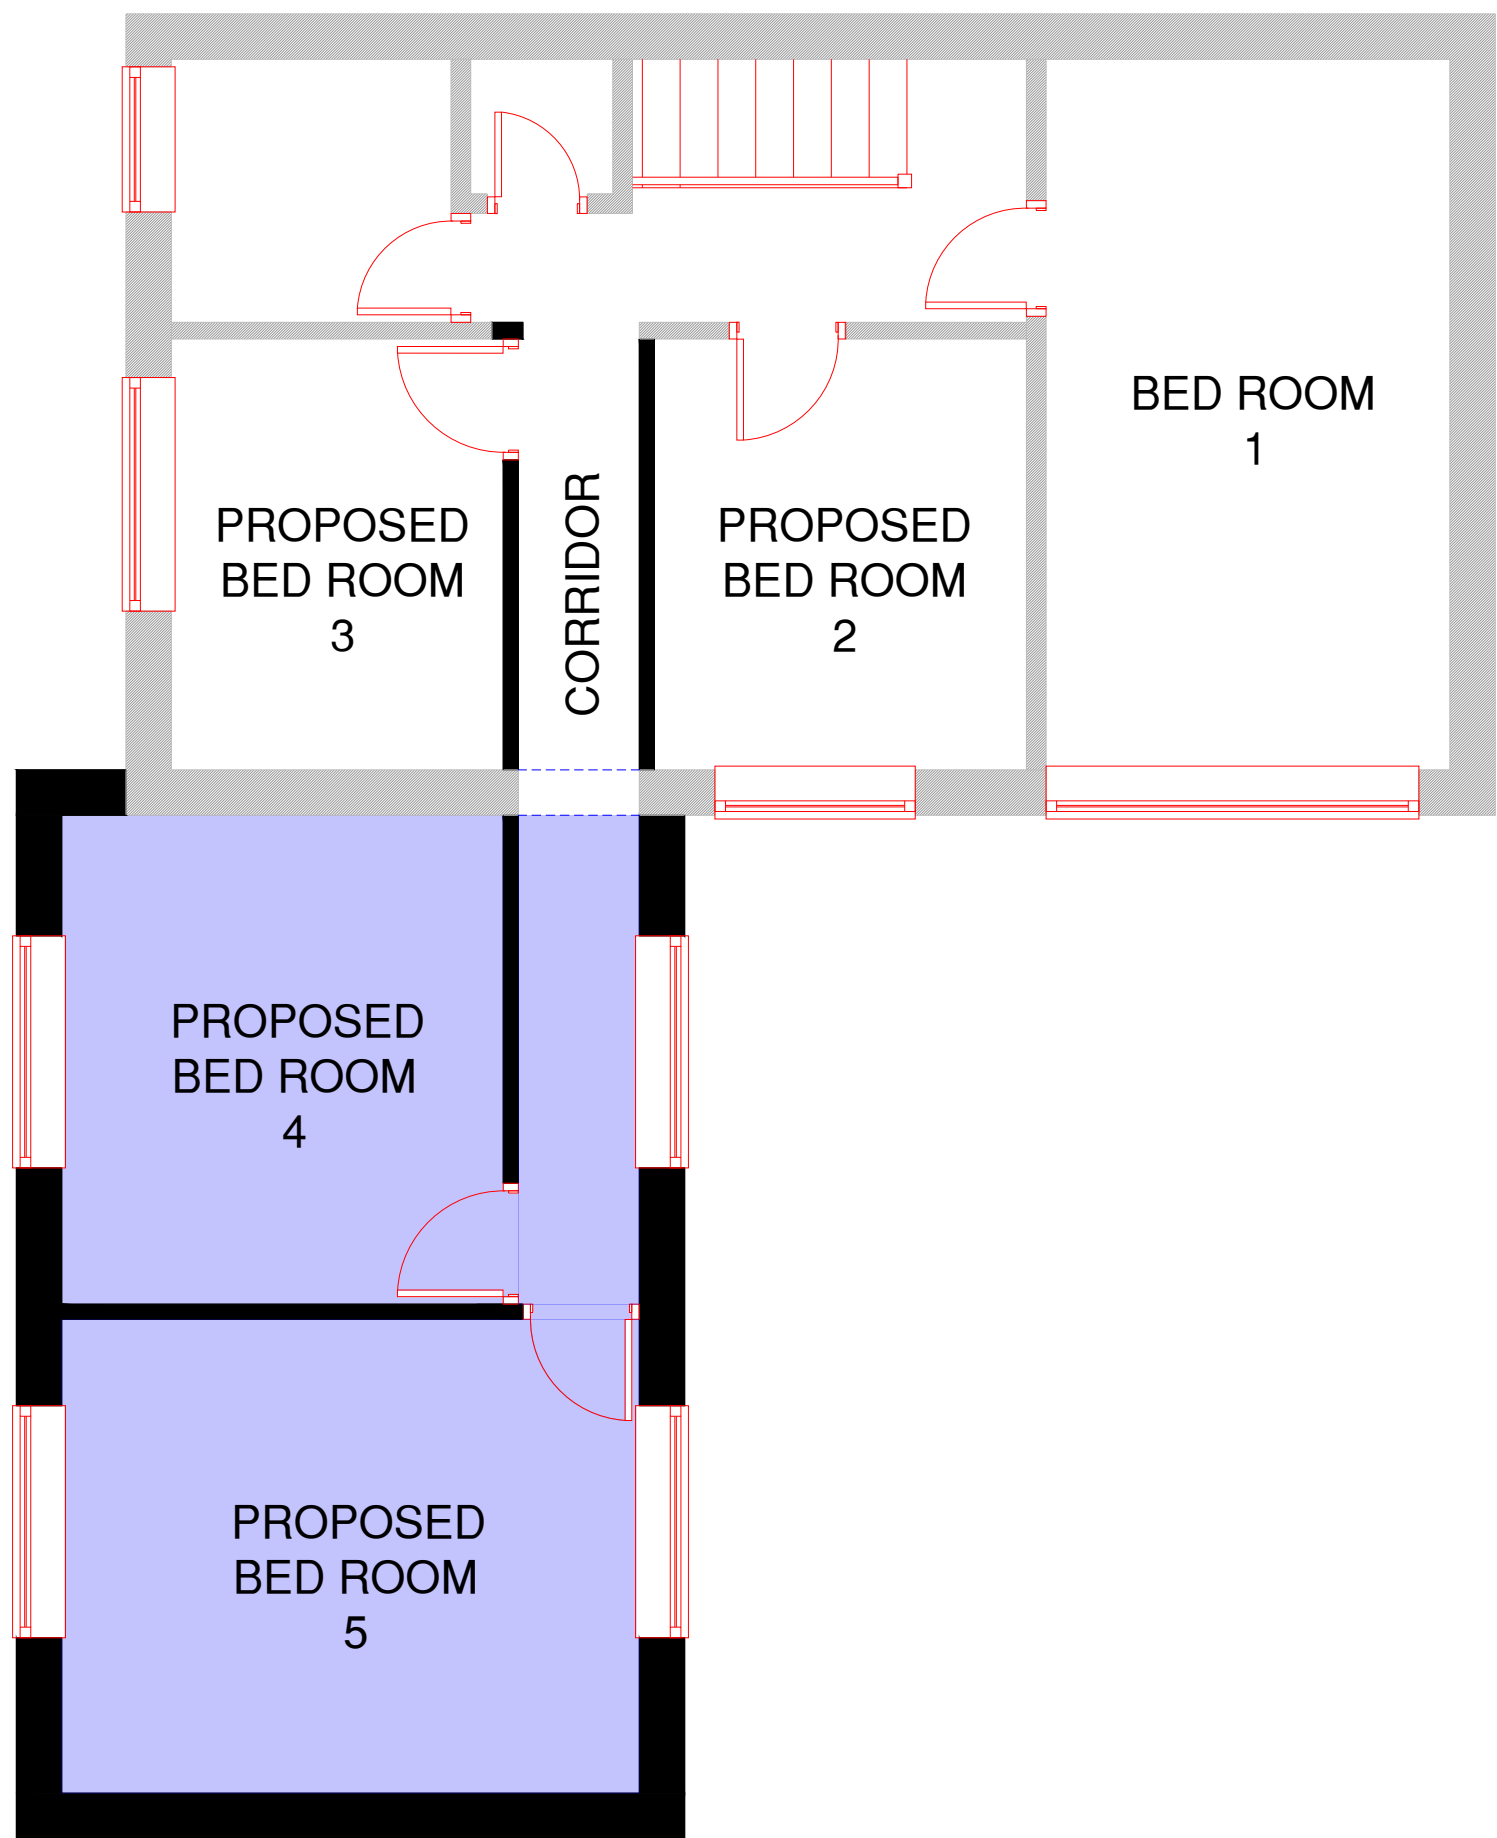

PROPOSED FIRST FLOOR PLAN

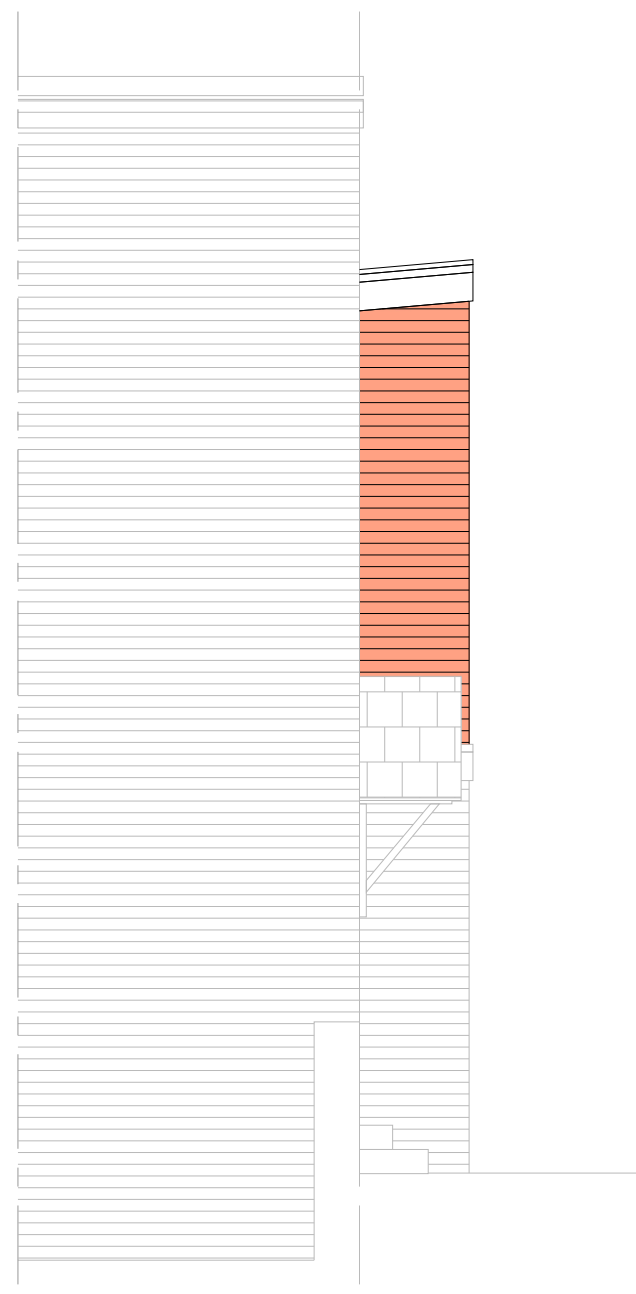

PROPOSED SIDE ELEVATION

Notes:

NOTES

REV:	DESCRIPTION:	BY:	DATE:

CLIENT NAME:

ANDREI IGILCA
26 HADDINGTON DRIVE,
MOSTON,
M9 6LR

PROJECT NAME:

TWO STORY SIDE EXTENSION.

DRAWING TITLE:

EXISTING PLANS AND ELEVATIONS

ARCHITECT:

MR REUBEN RAMELIZE
BOX LIVING
109B MANCHESTER ROAD, CHORLTON,
MANCHESTER, M21 9GA

SCALE:

1:50

SHEET SIZE:

A1

SHEET NO.:

01

PROJECT NO.:

2024/020

STATUS:

PLANNING ONLY

DRAWN:

REUBEN

CHECKED:

checked

DATE:

APRIL 2024

REVISION:

--

DRAWING NO.:

A1/01

BOX LIVING

BUILDING CONSULTANTS