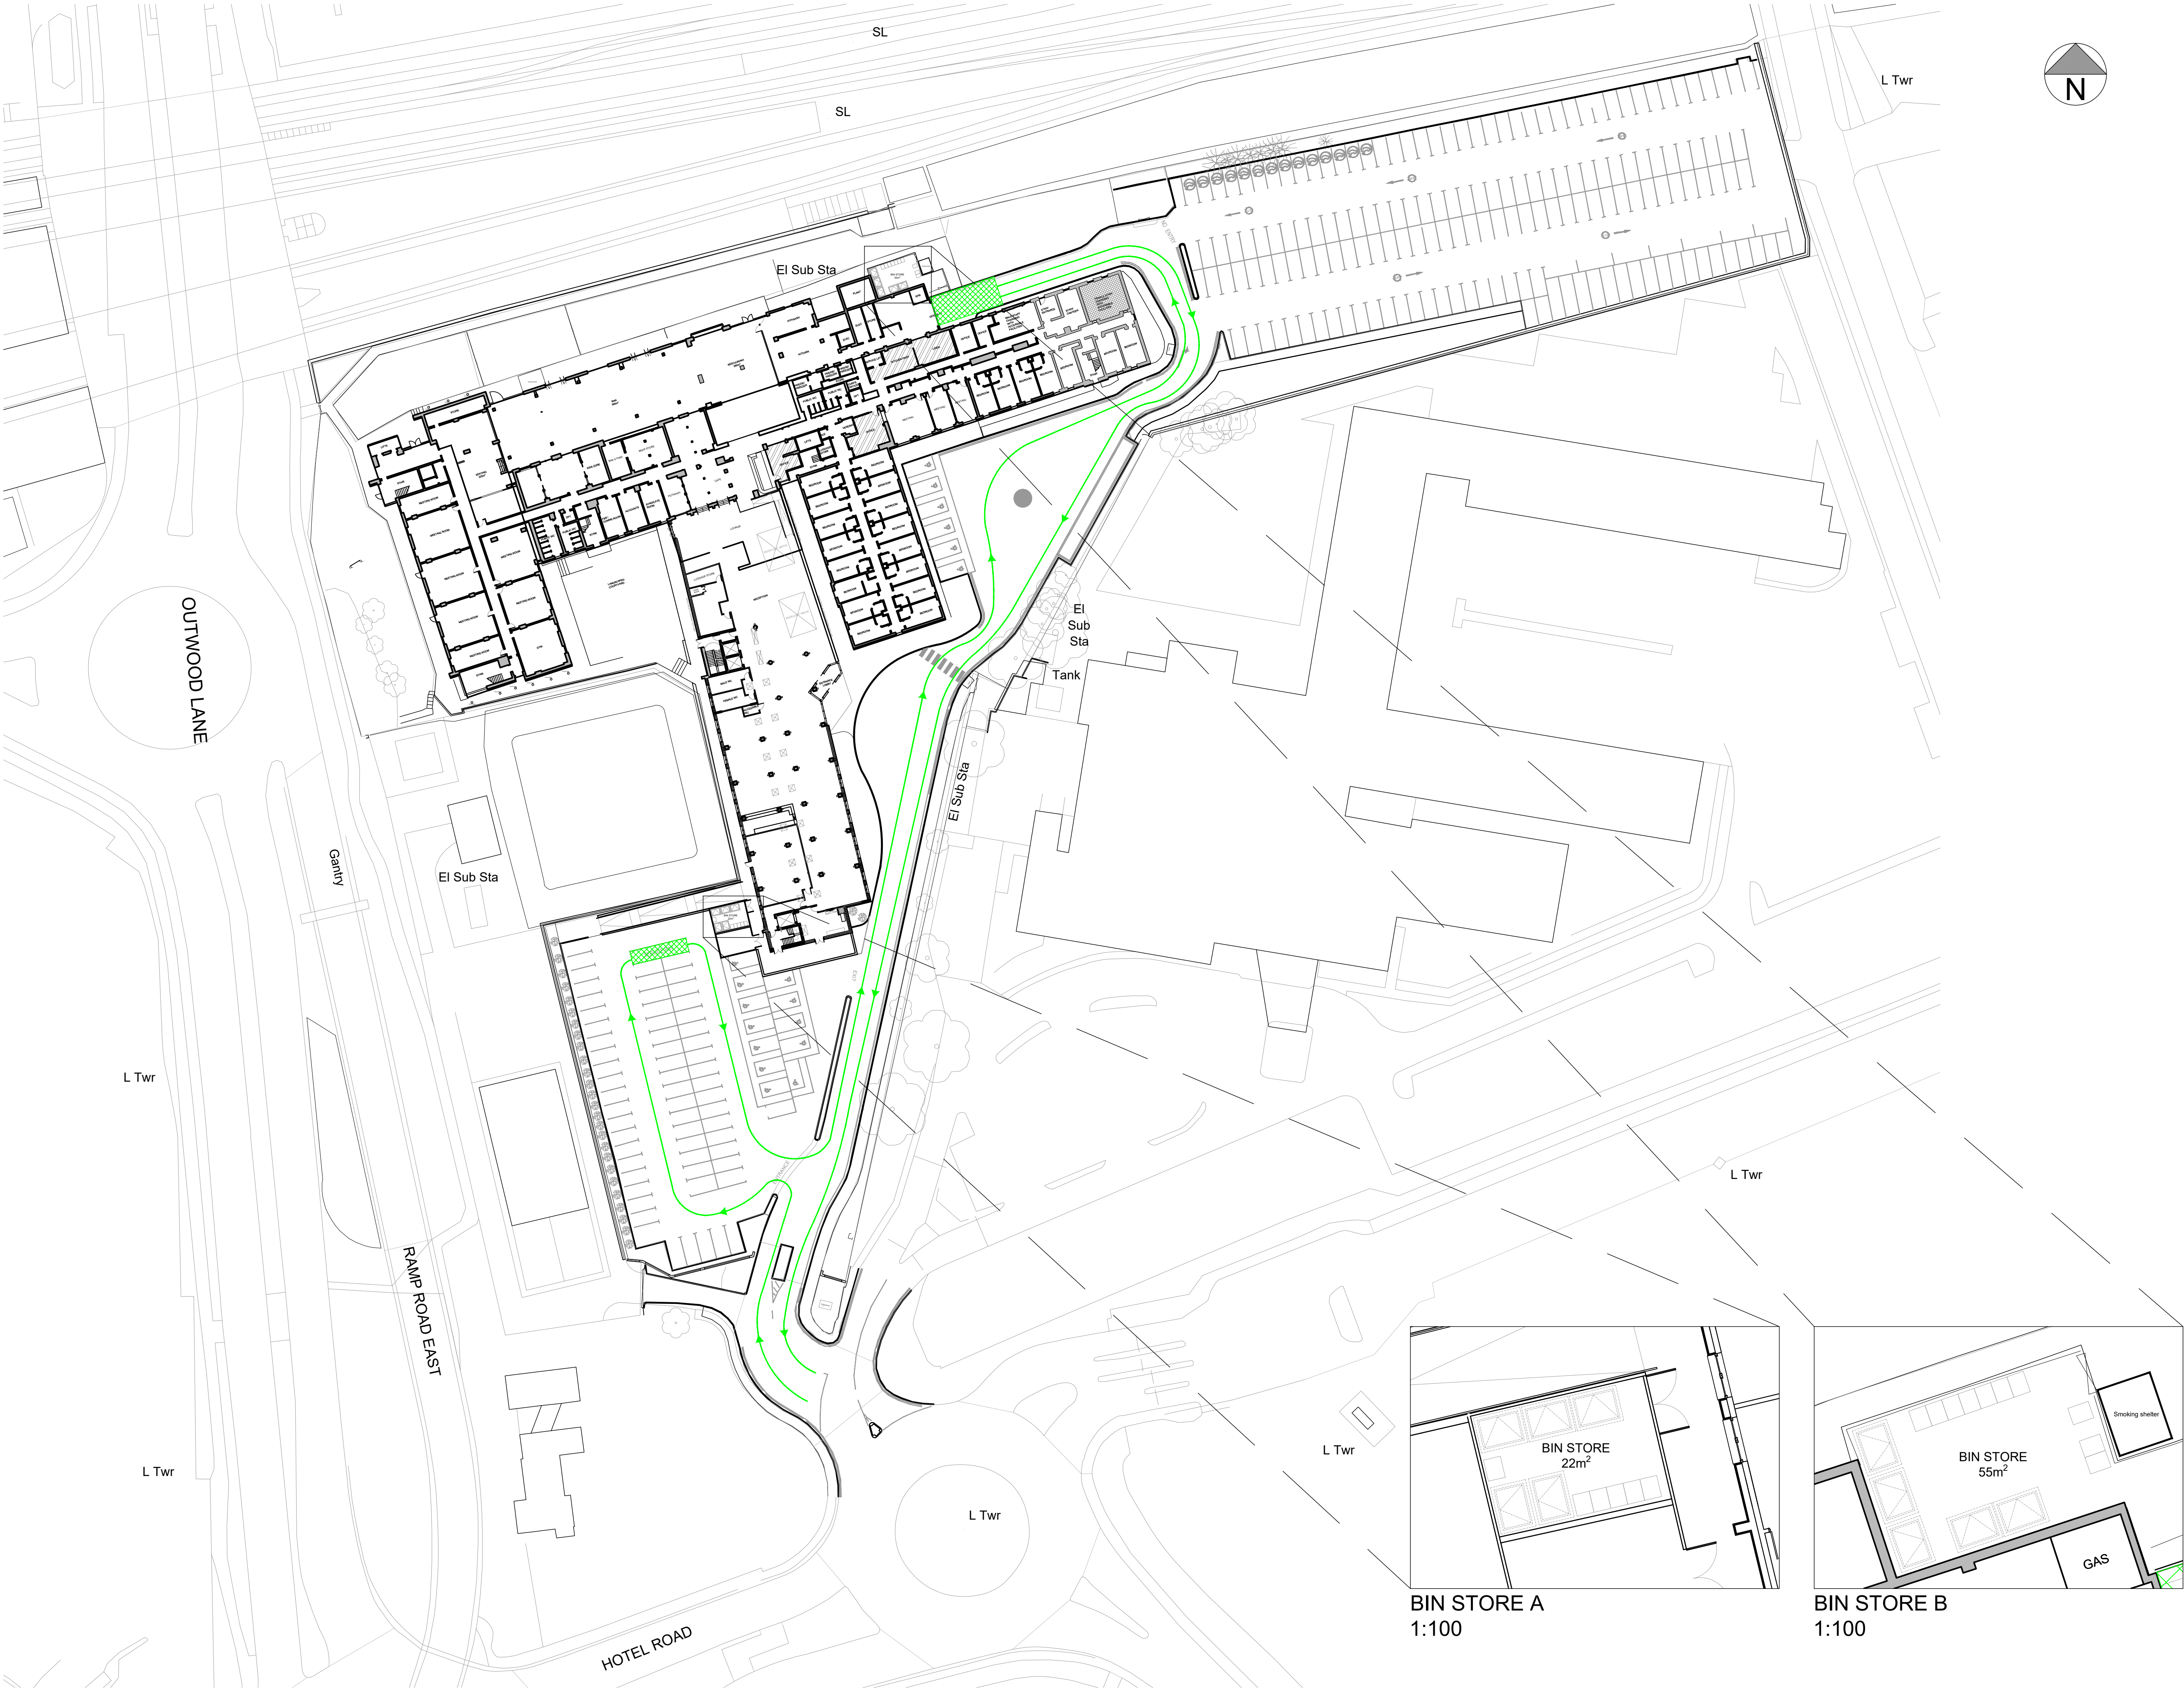


GENERAL NOTES:

ALL DIMENSIONS ARE TO BE CHECKED ON SITE WITH ANY DISCREPANCIES REPORTED TO THE ARCHITECT PRIOR TO THE WORKS BEING CARRIED OUT.

ALL WORKS ARE TO BE IN ACCORDANCE WITH THE PLANNING APPROVAL AND ANY SUBSEQUENT APPROVED LOCAL AUTHORITY PLANNING CORRESPONDENCE INCLUDING DRAWINGS, DOCUMENTS AND REPORTS.

ALL WORKS ARE TO COMPLY WITH THE BUILDING REGULATIONS, BRITISH STANDARDS, CODE OF PRACTICE, AND ANY LOCAL STATUTORY REQUIREMENTS.

ALL WORKS ARE TO COMPLY WITH CURRENT HEALTH AND SAFETY LEGISLATION, H.S.E. RECOMMENDATIONS/GUIDANCE AND THE CURRENT C.D.M. REGULATIONS.

THIS DRAWING IS TO BE READ IN CONJUNCTION WITH LEACH RHODES WALKER ARCHITECTS GENERAL ARRANGEMENT (L CODE) DRAWINGS, TOGETHER WITH RELEVANT DETAILED (A CODE) DRAWINGS AND SPECIFICATIONS.

FOR ALL STRUCTURAL WORKS REFER TO THE STRUCTURAL ENGINEERS INFORMATION.

FOR ALL MECHANICAL AND ELECTRICAL WORKS REFER TO THE MECHANICAL AND ELECTRICAL ENGINEERS INFORMATION.


FOR ALL ABOVE GROUND DRAINAGE WORKS REFER TO THE PUBLIC HEALTH ENGINEERS INFORMATION.

ALL PRODUCTS SPECIFIED ARE TO BE INSTALLED STRICTLY IN ACCORDANCE WITH THE MANUFACTURERS RECOMMENDATIONS, SPECIFICATION AND DETAILS.

THIS DRAWING HAS BEEN CREATED USING CARDINAL SURVEYS DRAWING NUMBER 17-157-01.

 THE BLUE LINE INDICATES THE SITE BOUNDARY.

 THE RED LINE INDICATES THE AREAS THAT WILL BE DEMOLISHED.

  HATCHING SERVICING ZONES.

 LINE INDICATES SERVICE ROUTES.

rev	description	drawn	auth	date

DO NOT SCALE OFF THIS DRAWING ©LEACH RHODES WALKER 2001

LeachRhodesWalker
Architects

info@lrw.co.uk | www.lrw.co.uk
50 Dearmans Place Manchester M3 5LH

Manchester	London	Bucharest
+44 (0)161 833 0211	+44 (0)207 993 1363	+40 (21)650 4026

client DALATA		
project CLAYTON HOTEL MANCHESTER AIRPORT		
project no 7840	drawing no L(90)02	rev D
description - PROPOSED SITE PLAN		
scale 1:500@ A1	date drawn 22.10.19	drawn by AAD
		authorised by SA
purpose of issue planning ☐ building regs ☐ tender ☐ comment ☐ approval ☒ construction ☐		