


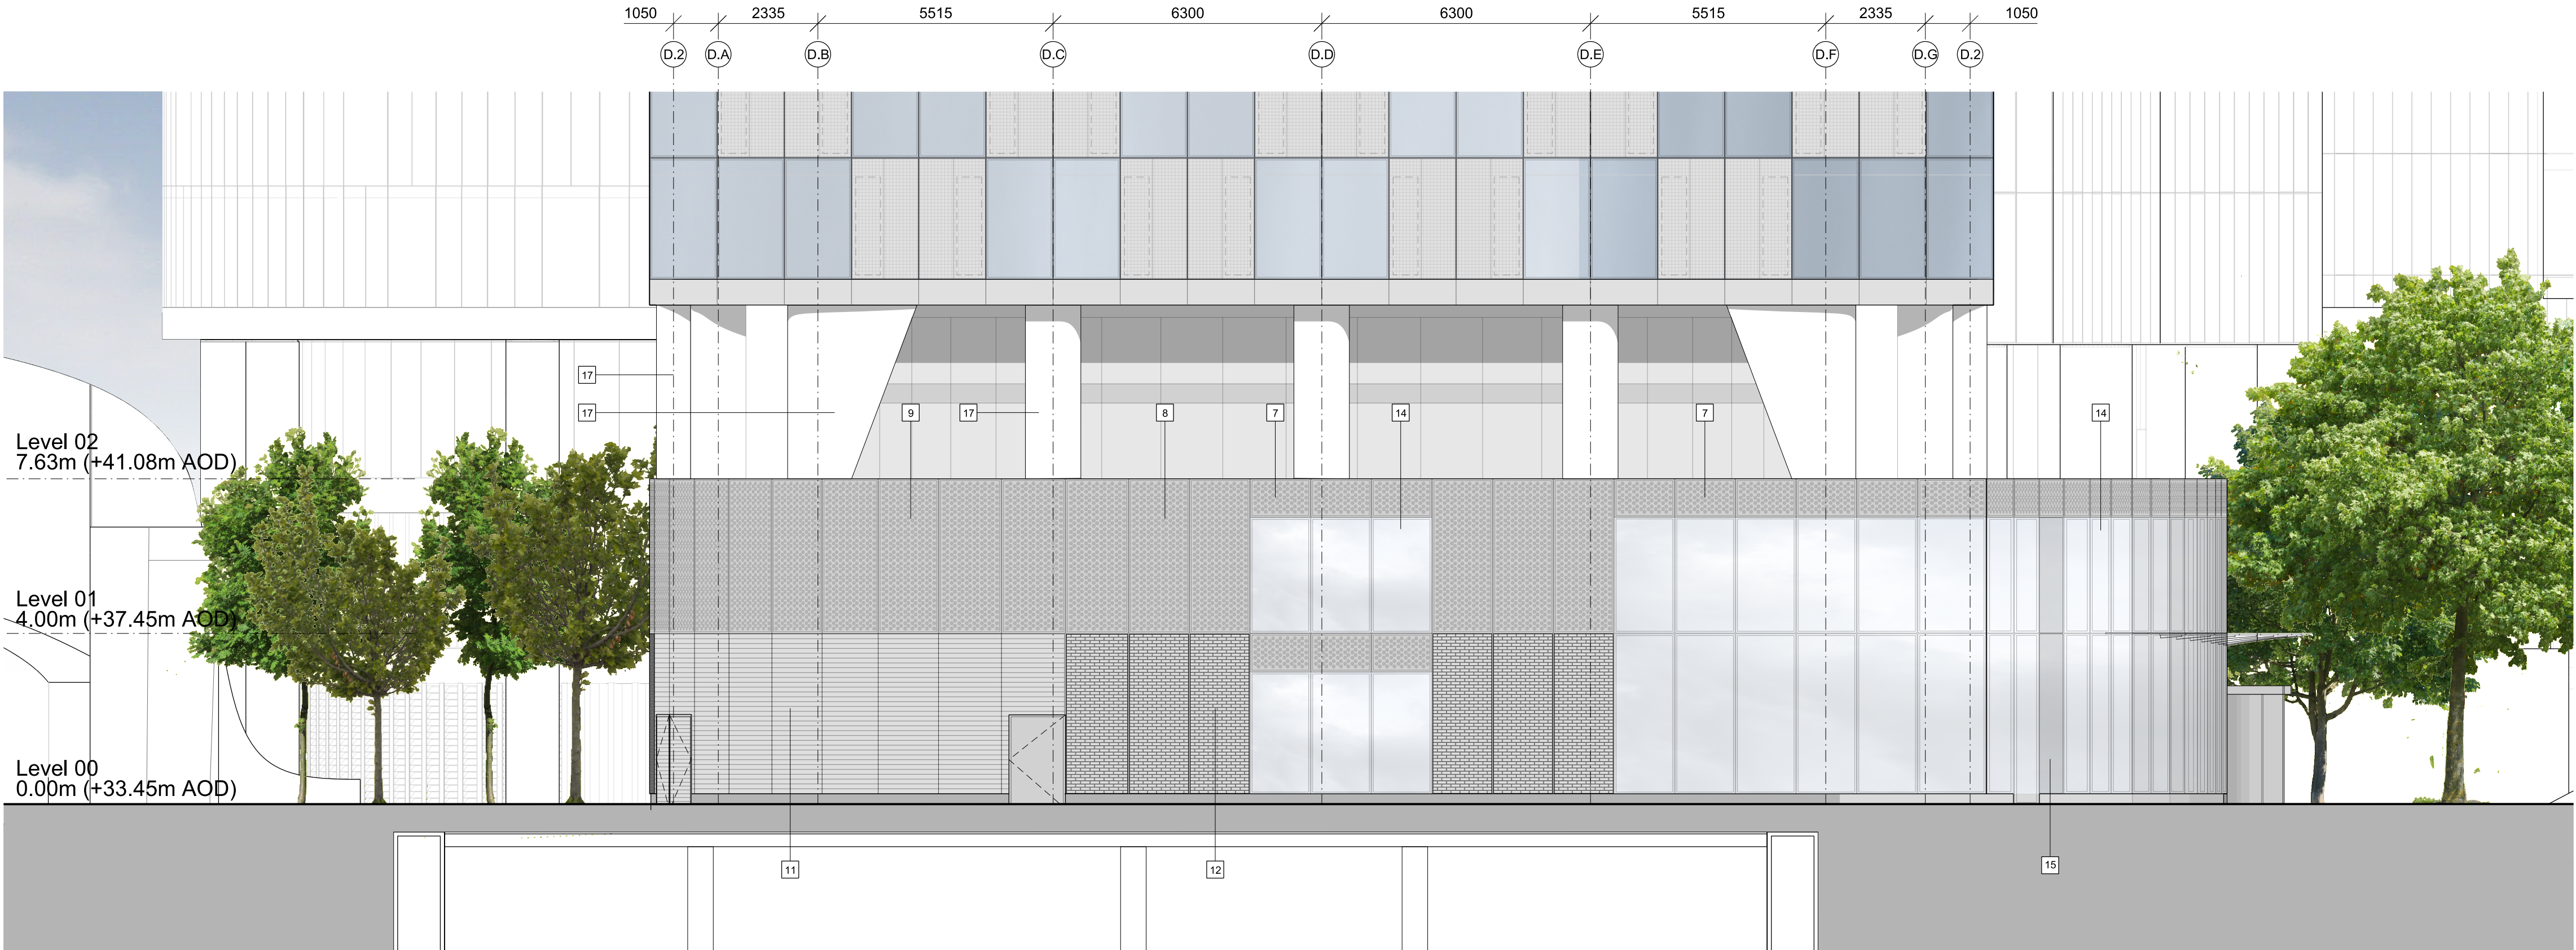

01 Podium Facade
East Elevation



02 Podium Facade
West Elevation

- | | | | |
|---|---|----|---|
| 1 | FULL HEIGHT, CLEAR GLAZED VISION UNIT (UNITISED) | 10 | ALUMINIUM FLASHING - DARK GREY |
| 2 | PURGE VENT - SILVER ANODISED ALUMINIUM PERFORATED SHEET IN PLANE OF FACADE, CONCEALING SOLID RAPID VENT DOOR BEHIND, 50% FREE AREA | 11 | ALUMINIUM LOUVRE SYSTEM - DARK GREY |
| 3 | OPAQUE PANEL - SILVER ANODISED ALUMINIUM PERFORATED SHEET IN PLANE OF FACADE, CONCEALING SOLID, INSULATED PANEL BEHIND | 12 | FEATURE FACING BRICKWORK - DARK GREY WITH COLOUR MATCHED MORTAR |
| 4 | FLOOR EDGE COVER - DARK GREY, CONCEALING FLOOR SLAB BULKHEAD BEHIND | 13 | BRICK OR PPC KICKER PLATE |
| 5 | OPAQUE PANEL - SILVER ANODISED ALUMINIUM | 14 | FULL HEIGHT, CLEAR GLAZED VISION UNIT |
| 6 | OPAQUE SPANDREL - DARK GREY ANODISED ALUMINIUM | 15 | FULL HEIGHT, GLAZED UNIT WITH DOT FRIT |
| 7 | PERFORATED SPANDREL - DARK GREY ANODISED ALUMINIUM PERFORATED SHEET IN PLANE OF FACADE, CONCEALING FLOOR SLAB EDGE AND VENTILATION BEHIND | 16 | HAND RAILING - PPC FINISH |
| 8 | OPAQUE PANEL - DARK GREY ANODISED ALUMINIUM PERFORATED SHEET IN PLANE OF FACADE CONCEALING SOLID, INSULATED PANEL BEHIND | 17 | IN-SITU FAIR-FACED CONCRETE FEATURE COLUMN |
| 9 | PERFORATED SCREEN - DARK GREY ANODISED ALUMINIUM PERFORATED SCREEN | | |

This drawing is copyright
Do not scale off dimensions.
All dimensions to be checked on site by contractor.
Contractor to report any dimensional discrepancies,
errors or omissions prior to commencing on site.


Scale Bar

0 2.5 7.5m

NOTE:

NORTH

Rev	Date	Description
P 01	20-04-2023	Planning Issue
P 02	15-02-2023	Planning Issue Update - Ground Floor Decorative Louvres

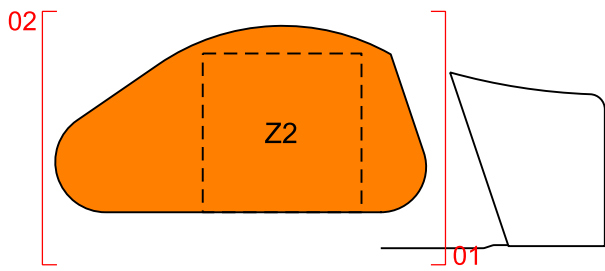

Project Title
Great Jackson Street - Plot D
Manchester

Status
Planning

Drawing Title
Z2 Podium
General Arrangement Elevations
East and West

Job No 10419	Scale 1:100 @ A1	Date FEB 2024
-----------------	---------------------	------------------

Drawing No 10419-Z2-SHP-G200-EL-XX-B5D802	Revision P 02
--	------------------

simpsonhaugh

MANCHESTER Riverside, 4 Commercial St Manchester M15 4RQ +44 (0)161 835 2345 www.simpsonhaugh.com	LONDON 5-8 Roberts Place London EC1R 9BB +44 (0)20 7549 4000 mail@simpsonhaugh.com
---	--