

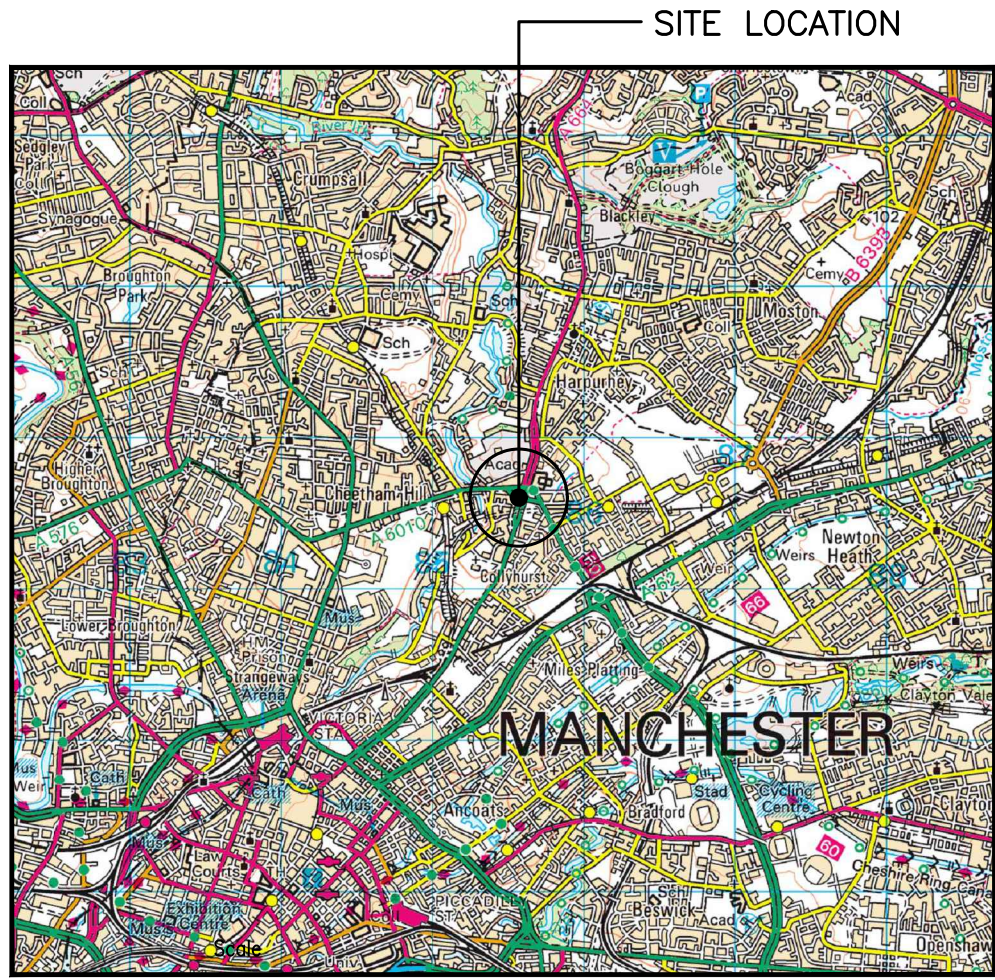
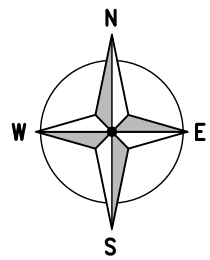


SITE LOCATION
(Scale 1:50000)

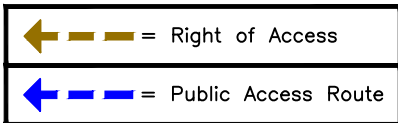

4007.00

4006.00

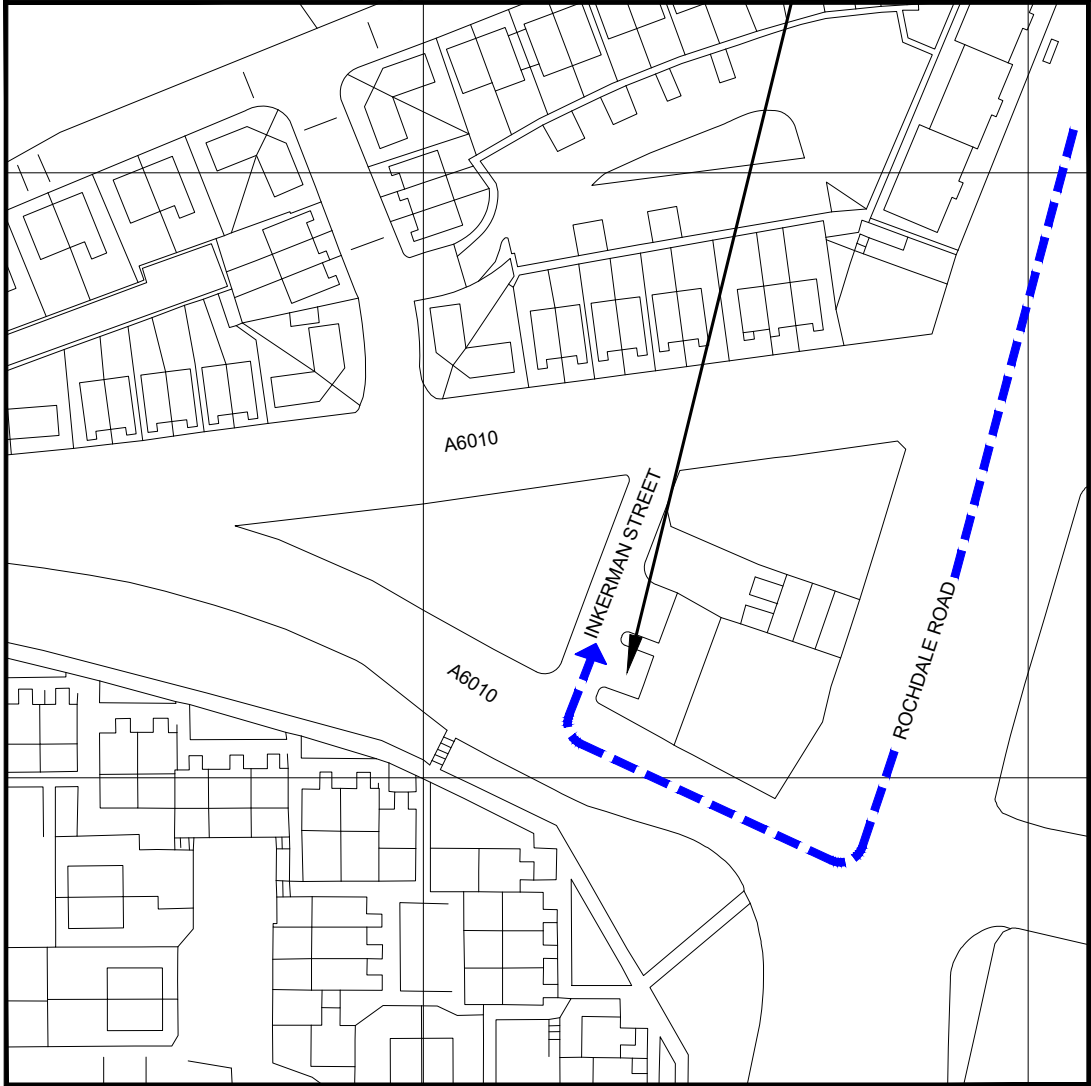


3855.00

3856.00

DETAILED SITE LOCATION
(Scale 1:1250)

Based upon Ordnance Survey map extract
with the permission of the Controller of
Her Majesty's Stationery Office.
Crown copyright.
Licence No. 100022432

 

SITE PHOTOGRAPH

The drawings comply with VM02 Standard ICNIRP guidelines.
Designed in accordance with CORNERSTONE document: SDN0008 v5.1

ALL DIMENSIONS ARE IN mm UNLESS NOTED OTHERWISE

N.G.R E: 385534 N: 400620

DIRECTIONS TO SITE:
M60 AND EXIT 7, CONTINUE ON M60 TO
MIDDLETON. TAKE EXIT 20 FROM M60
FOLLOW ROCHDALE RD/A664 TO INKERM
AN STREET IN MANCHESTER.

NOTES:

A	Issued for Approval	GJ	PW	XXXXXX
REV	MODIFICATION	BY	CH	DATE

CLARKE
telecom

Unit E, Madison Place, Northampton Road,
Manchester, M40 5AG
Tel: 0161 785 4500
Fax: 0161 785 4501
Web: www.clarke-telecom.com

cornerstone

Cell Name	Opt.
INKERMAN STREET	A

Cell ID No

CORNERSTONE	VM02	VF
307765_00	023728	N/A

Site Address / Contact Details

INKERMAN STREET
COLLYHURST
MANCHESTER
M40 7TR

Drawing Title:
SITE LOCATION MAPS

Purpose of issue:
PLANNING


Drawing Number:
100

Surveyed By:
JB

Original Sheet Size:
A3

Pack Issue:

Drawn: GJ Date: XXXXXX Checked: PW Date: XXXXXX A

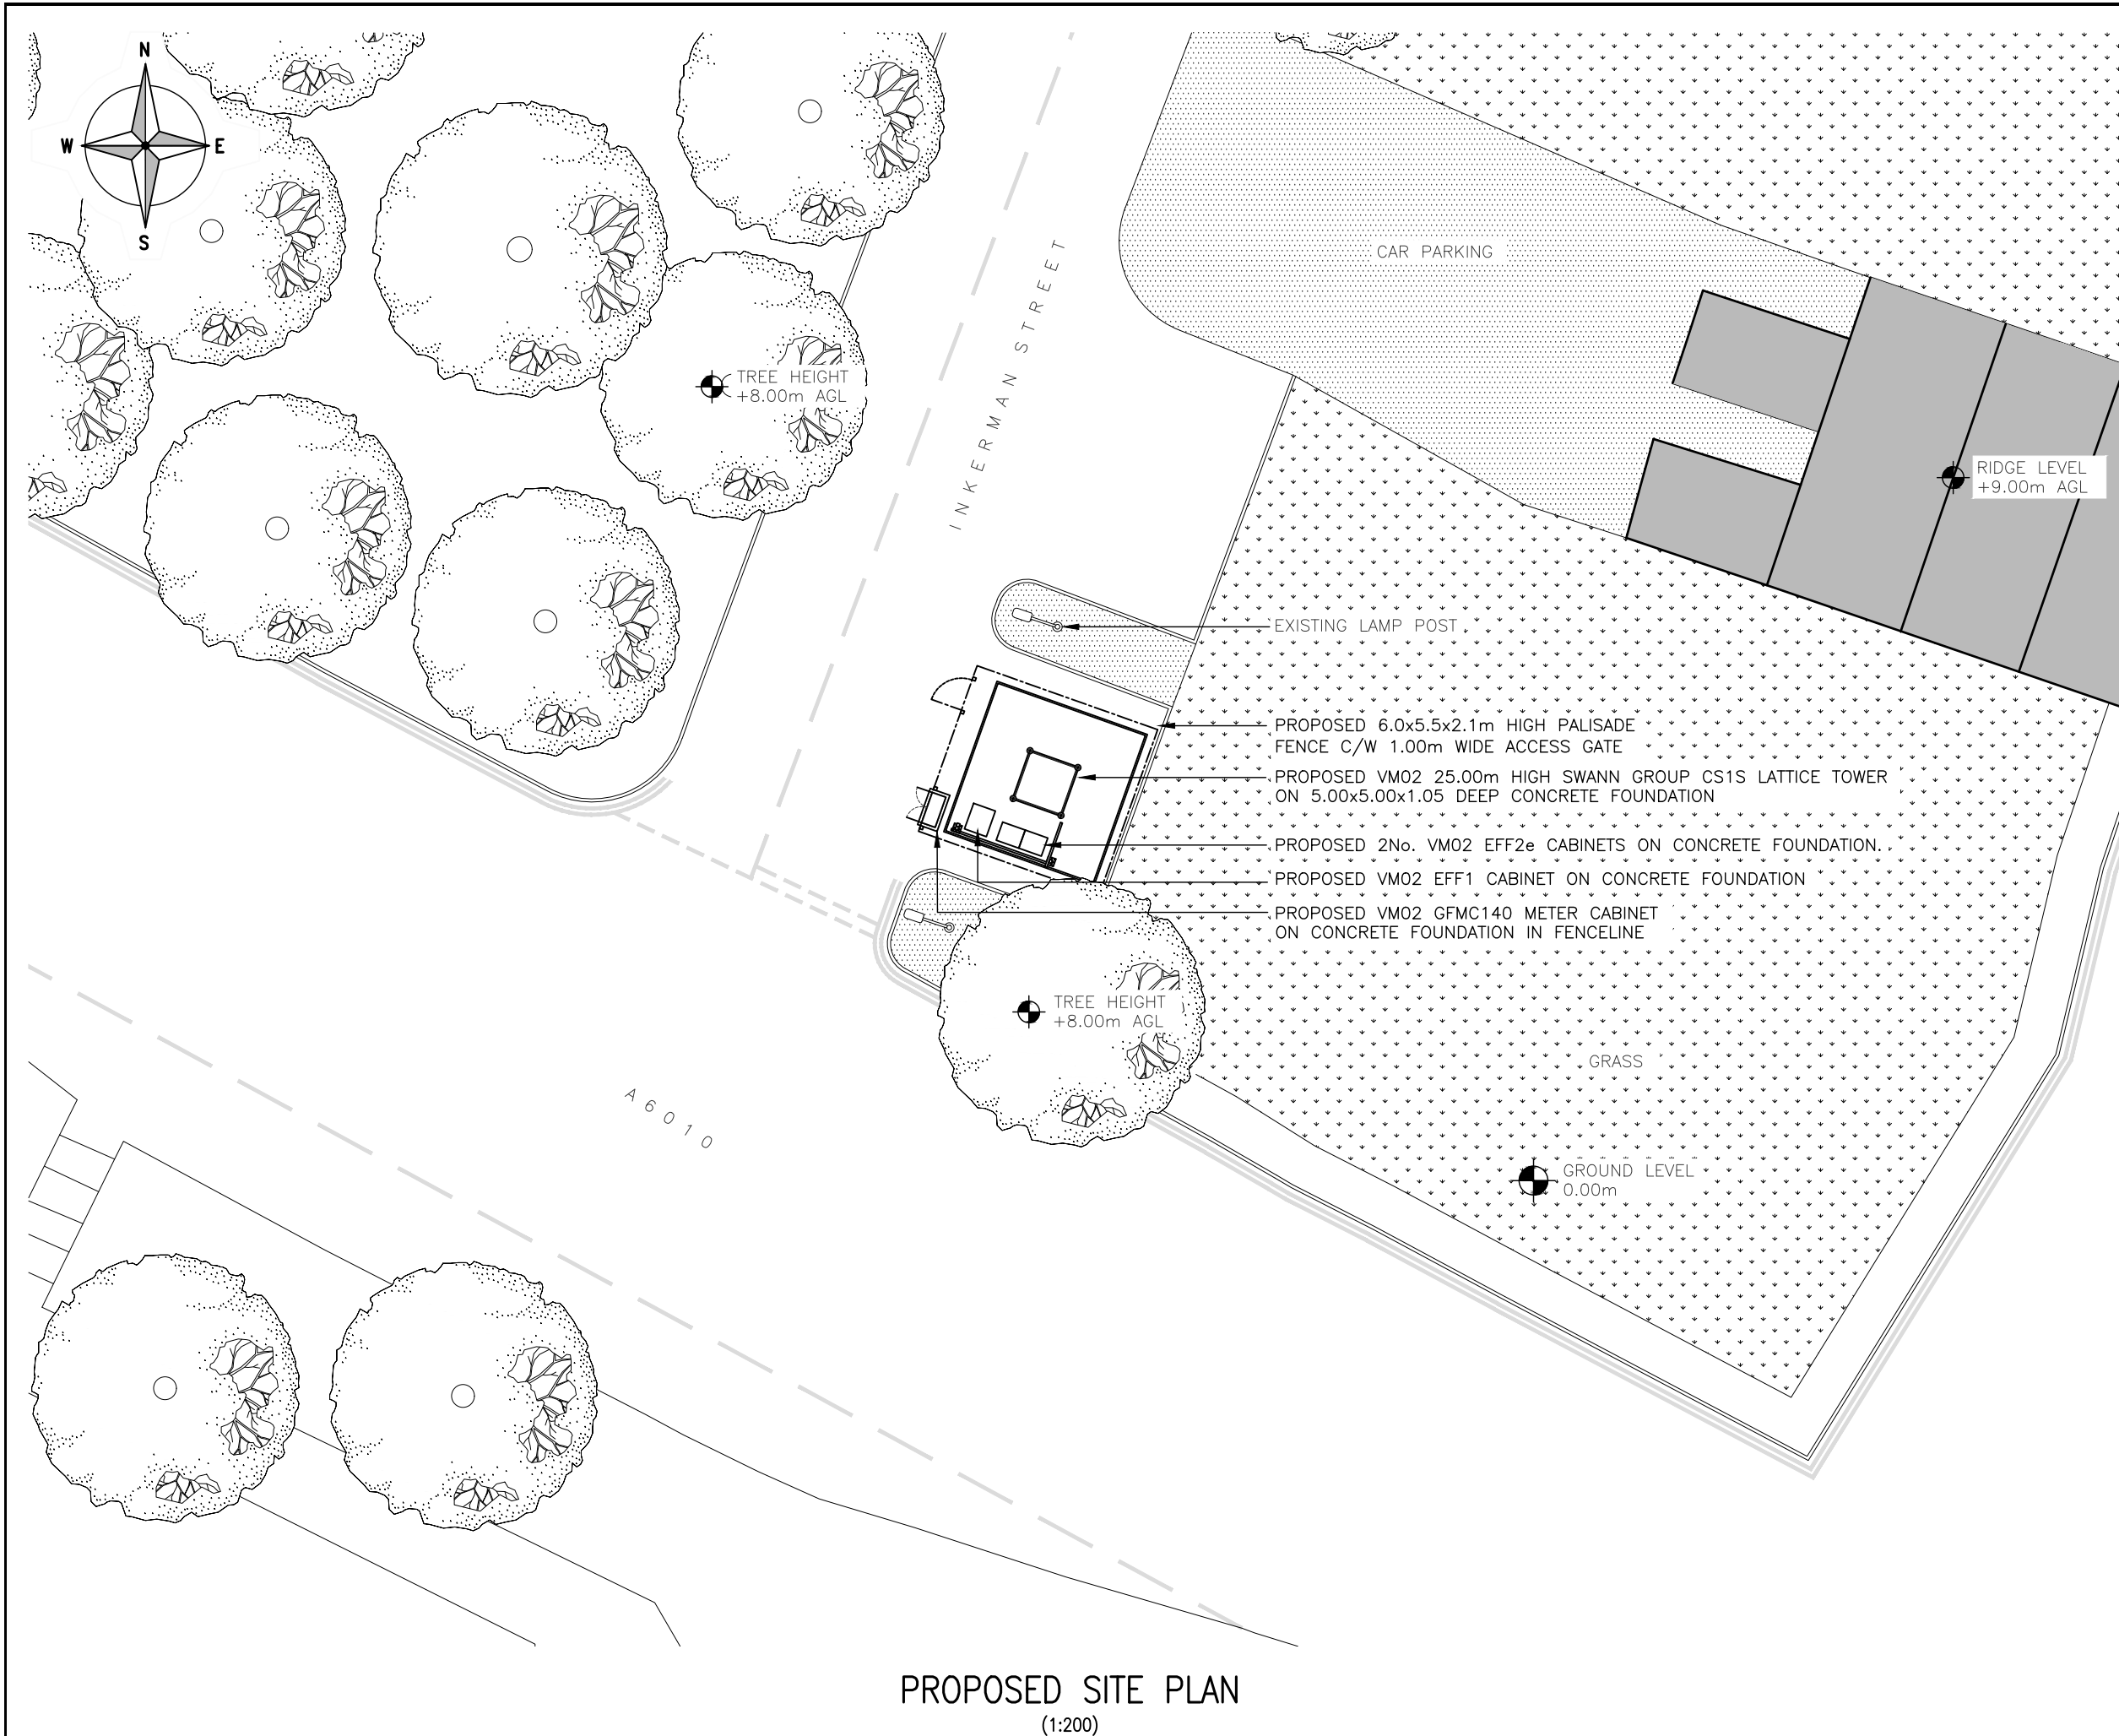

The drawings comply with VM02 Standard ICNIRP guidelines.
Designed in accordance with CORNERSTONE document: SDN0008 v5.1

ALL DIMENSIONS ARE IN mm UNLESS NOTED OTHERWISE

N.G.R E: 385534 N: 400620

NOTES:

A	Issued for Approval	GJ	PW	XXXXXX
REV	MODIFICATION	BY	CH	DATE

Unit E, Madison Place, Northampton Road,
Manchester, M40 5AG
Tel: 0161 785 4500
Fax: 0161 785 4501
Web: www.clarke-telecom.com

cornerstone

Cell Name		Opt.
INKERMAN STREET		A
Cell ID No		
CORNERSTONE	VM02	VF
307765_00	023728	N/A

Site Address / Contact Details

INKERMAN STREET
COLLYHURST
MANCHESTER
M40 7TR


Drawing Title:

PROPOSED SITE PLAN

Purpose of issue:	PLANNING	Dwg Rev:
Drawing Number:	201	A

Surveyed By:	Original Sheet Size:	Pack Issue:		
JB	A3			
Drawn:	Date:	Checked:	Date:	
GJ	XXXXXX	PW	XXXXXX	A

SDNT0005 Version 1.2

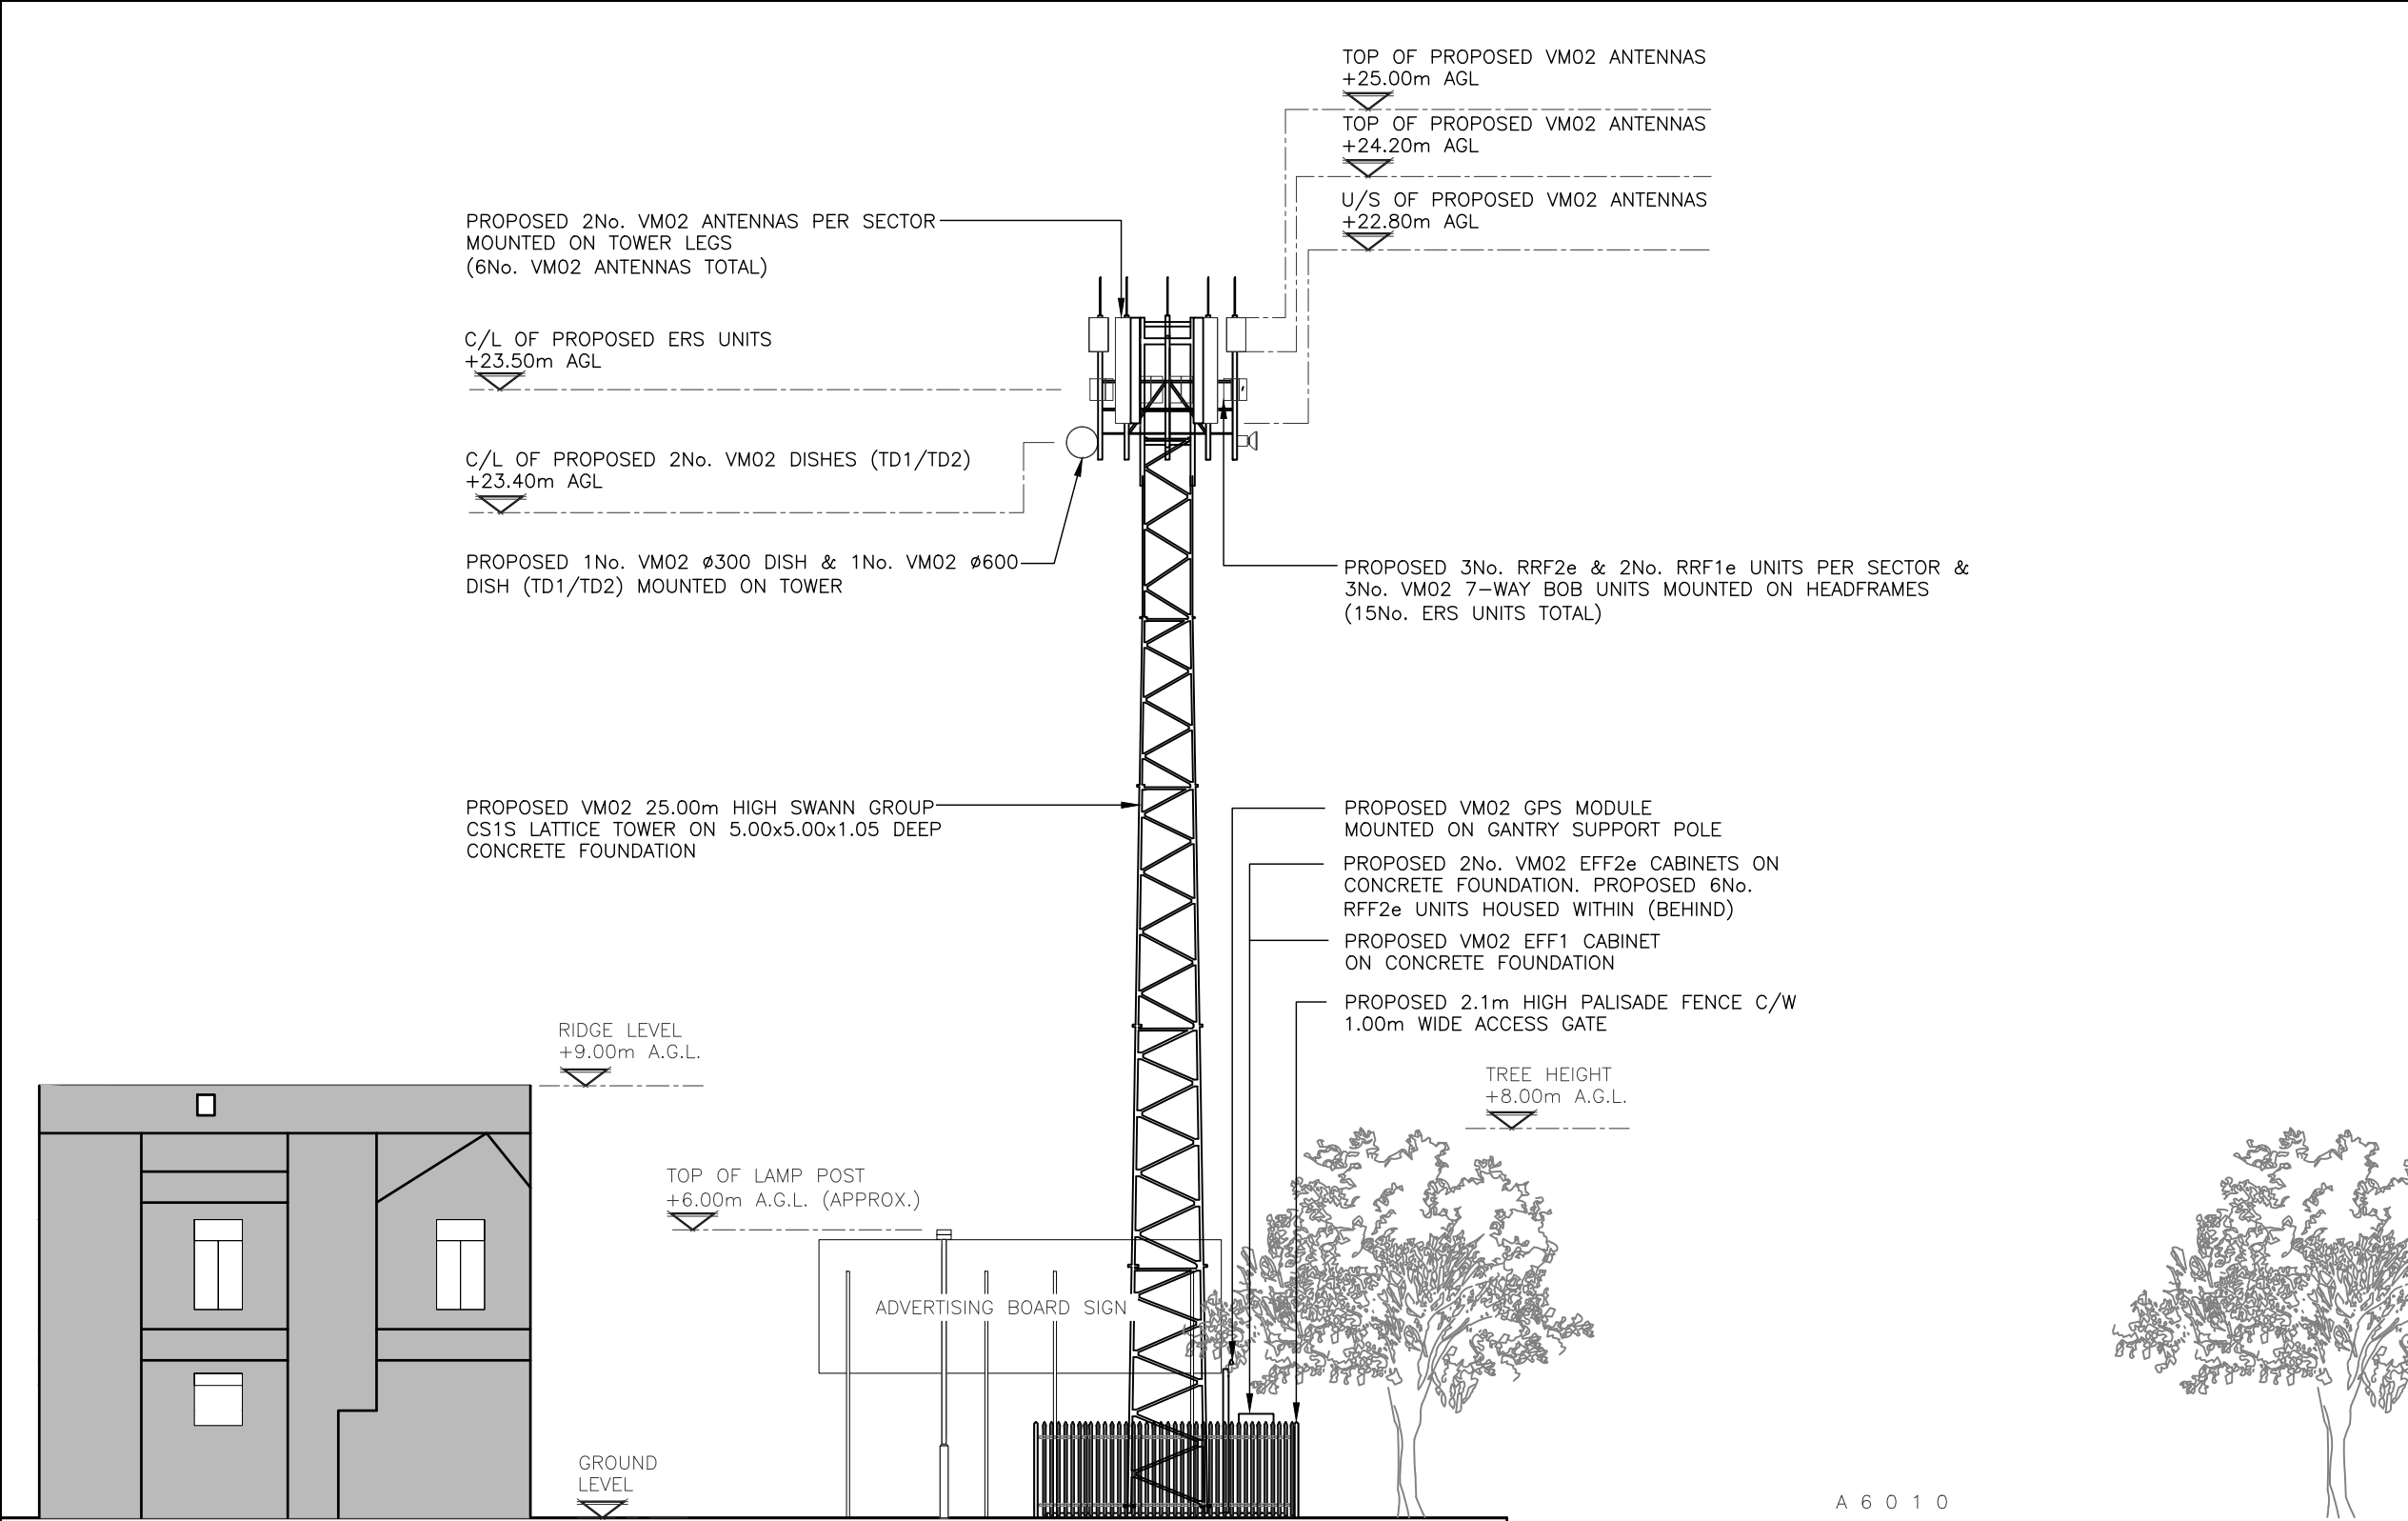

The drawings comply with VM02 Standard ICNIRP guidelines.
Designed in accordance with CORNERSTONE document: SDN0008 v5.1

ALL DIMENSIONS ARE IN mm UNLESS NOTED OTHERWISE

N.G.R

E: 385534 N: 400620

NOTES:

A	Issued for Approval	GJ	PW	XXXXXX
REV	MODIFICATION	BY	CH	DATE

CLARKE
telecom

Unit E, Madison Place, Northampton Road,
Manchester, M40 5AG
Tel: 0161 785 4500
Fax: 0161 785 4501
Web: www.clarke-telecom.com

cornerstone

Cell Name		Opt.
INKERMAN STREET		A
Cell ID No		
CORNERSTONE	VM02	VF
307765_00	023728	N/A

Site Address / Contact Details

INKERMAN STREET
COLLYHURST
MANCHESTER
M40 7TR

Drawing Title:
PROPOSED SITE ELEVATION

Purpose of issue:		Dwg Rev:
PLANNING		
Drawing Number:		
301		A
Surveyed By:	Original Sheet Size:	Pack Issue:
JB	A3	
Drawn:	Date:	Checked:
GJ	XXXXXX	PW
		XXXXXX
		A

SDNT0005 Version 1.2