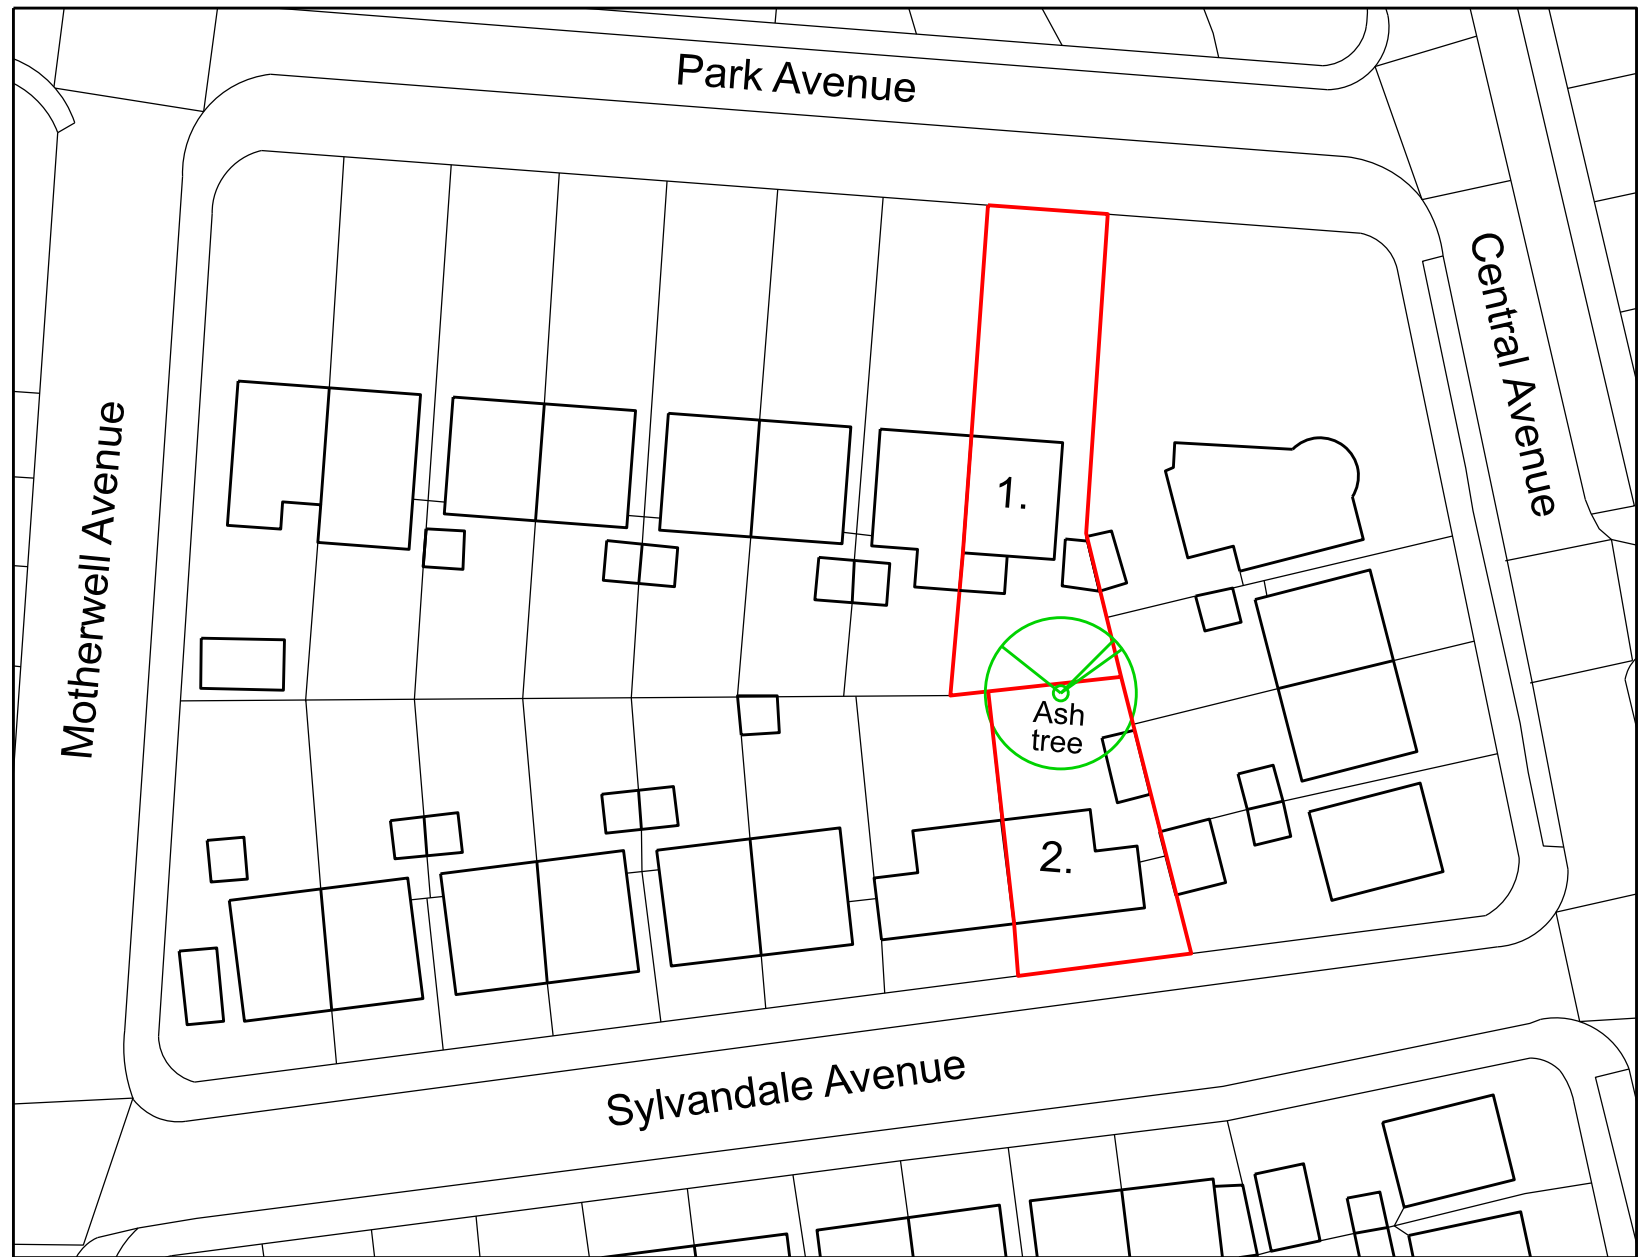


Drawing: 0002_B1_00_2001
Project: 1 Park Avenue, M19 2EE
Status: Sketch

Sheet Title: Site Plan

Rev | Date | Comments

Date: 30.04.24
Scale: 1:500 @ A4
Rev: 0

NOTE:
Do not scale from drawings.
All dimensions are in millimetres unless otherwise stated.
All dimensions to be verified on site before proceeding with the work.
Any discrepancies to be notified in writing to the Architect immediately.
Jesse Davison-Hulme | Chartered Architect | jdavisonhulme@gmail.com