




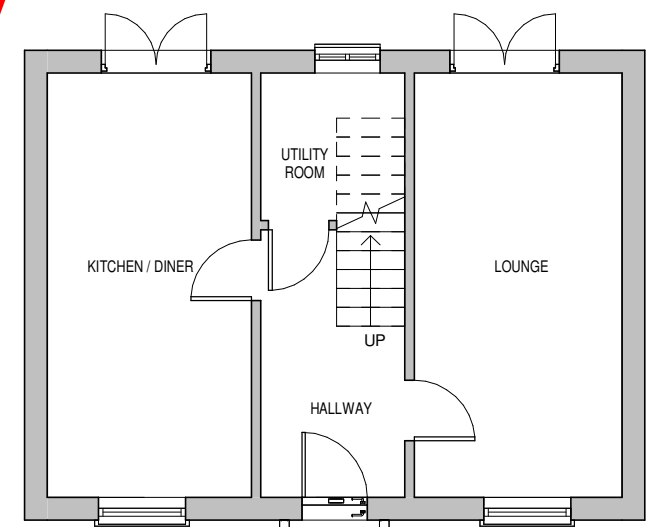


Existing Ground Floor
1 : 100

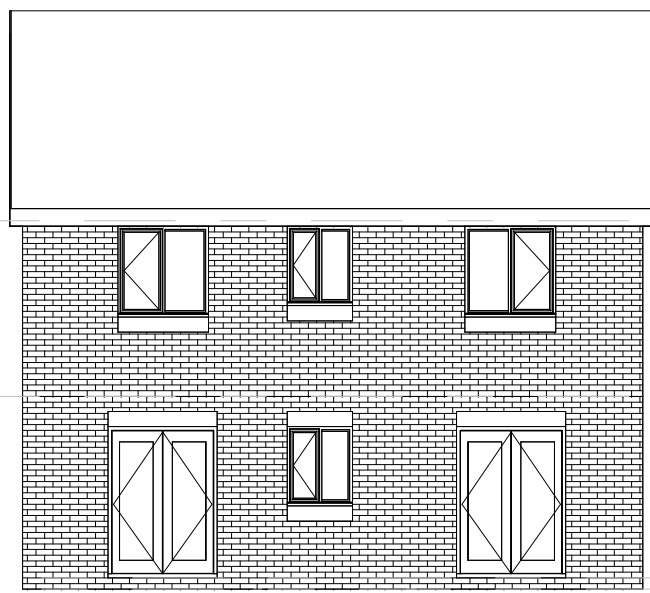


Existing Rear Elevation
1 : 100

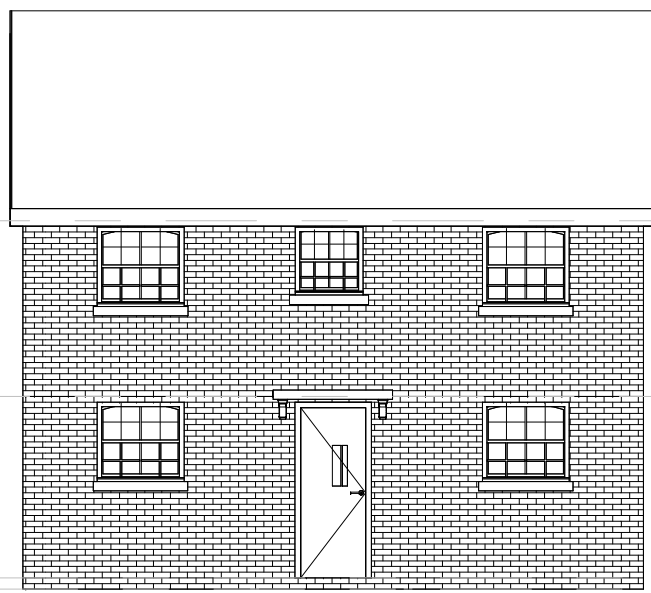

Existing Front Elevation
1 : 100

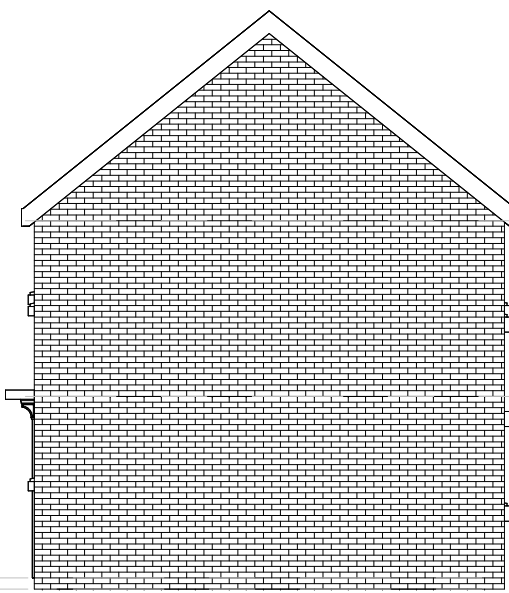


Existing Right-Side Elevation
1 : 100

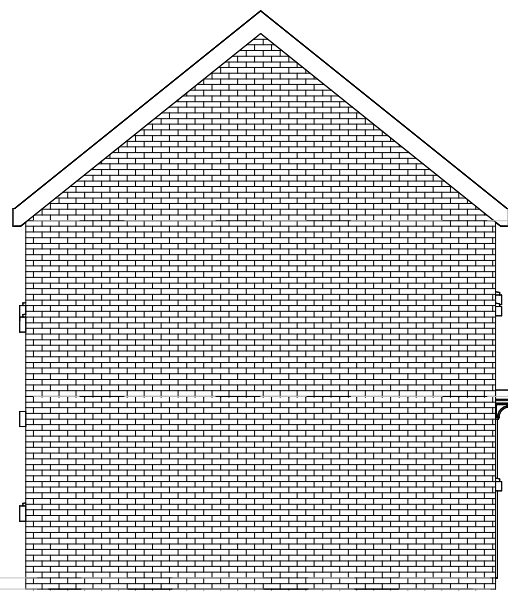


Existing Left-Side Elevation
1 : 100




Existing Roof Plan
1 : 100

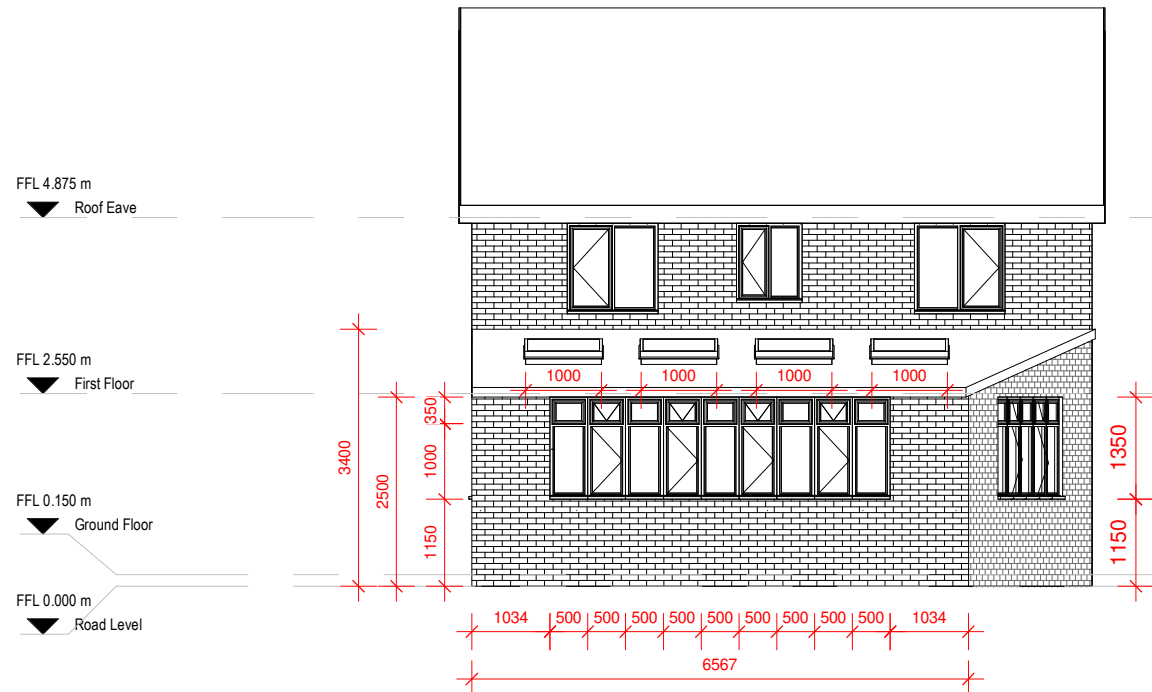


Proposed Rear Elevation
1 : 100

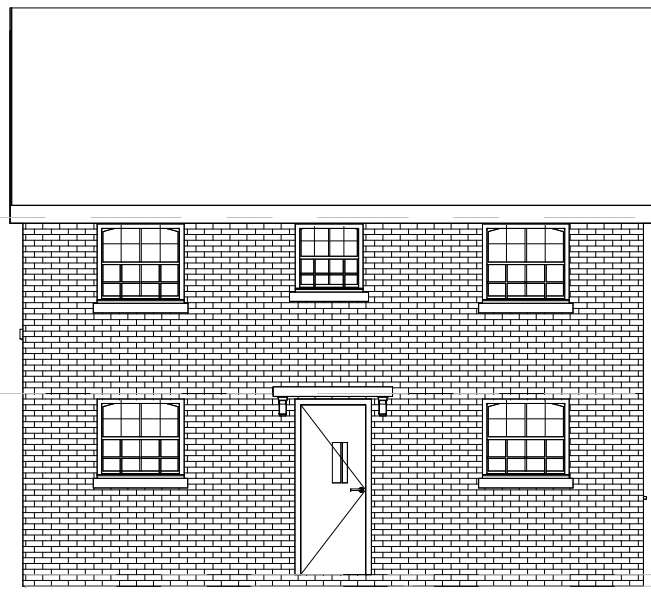


Proposed Front Elevation
1 : 100

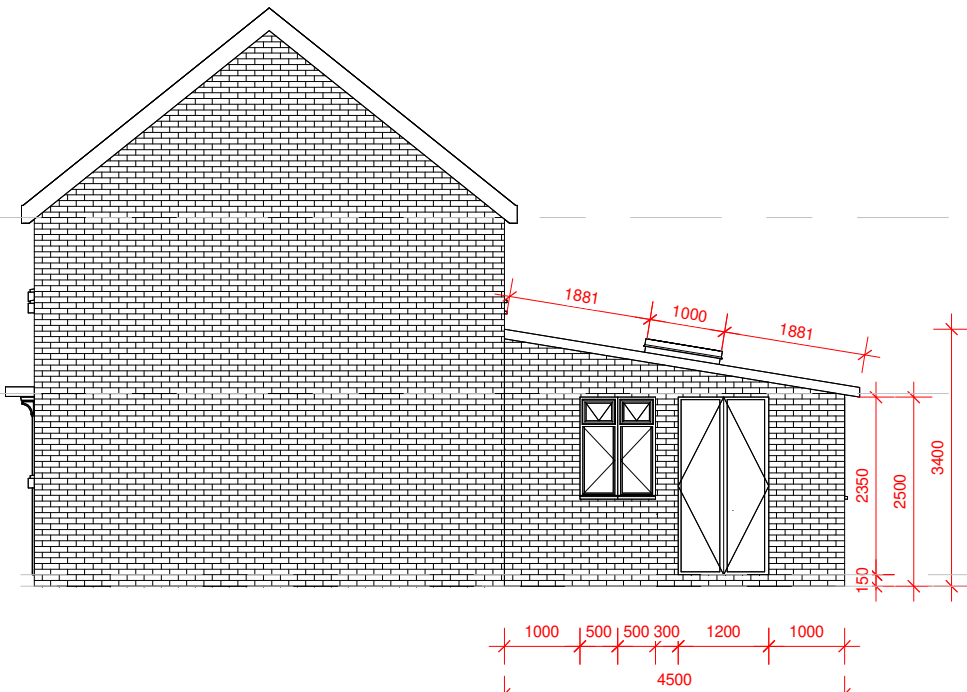


Proposed Right-Side Elevation
1 : 100

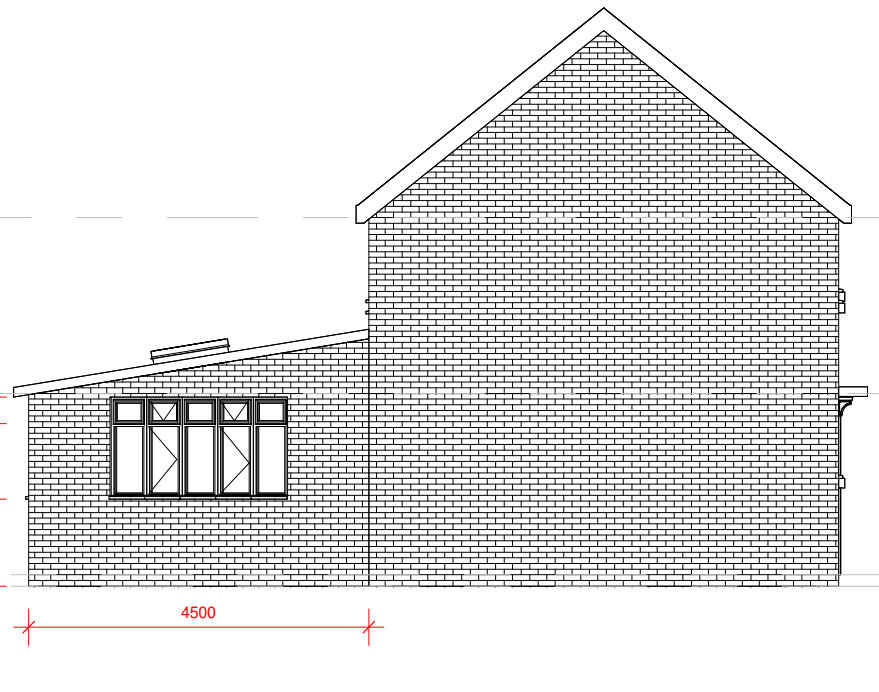


Proposed Left-Side Elevation
1 : 100

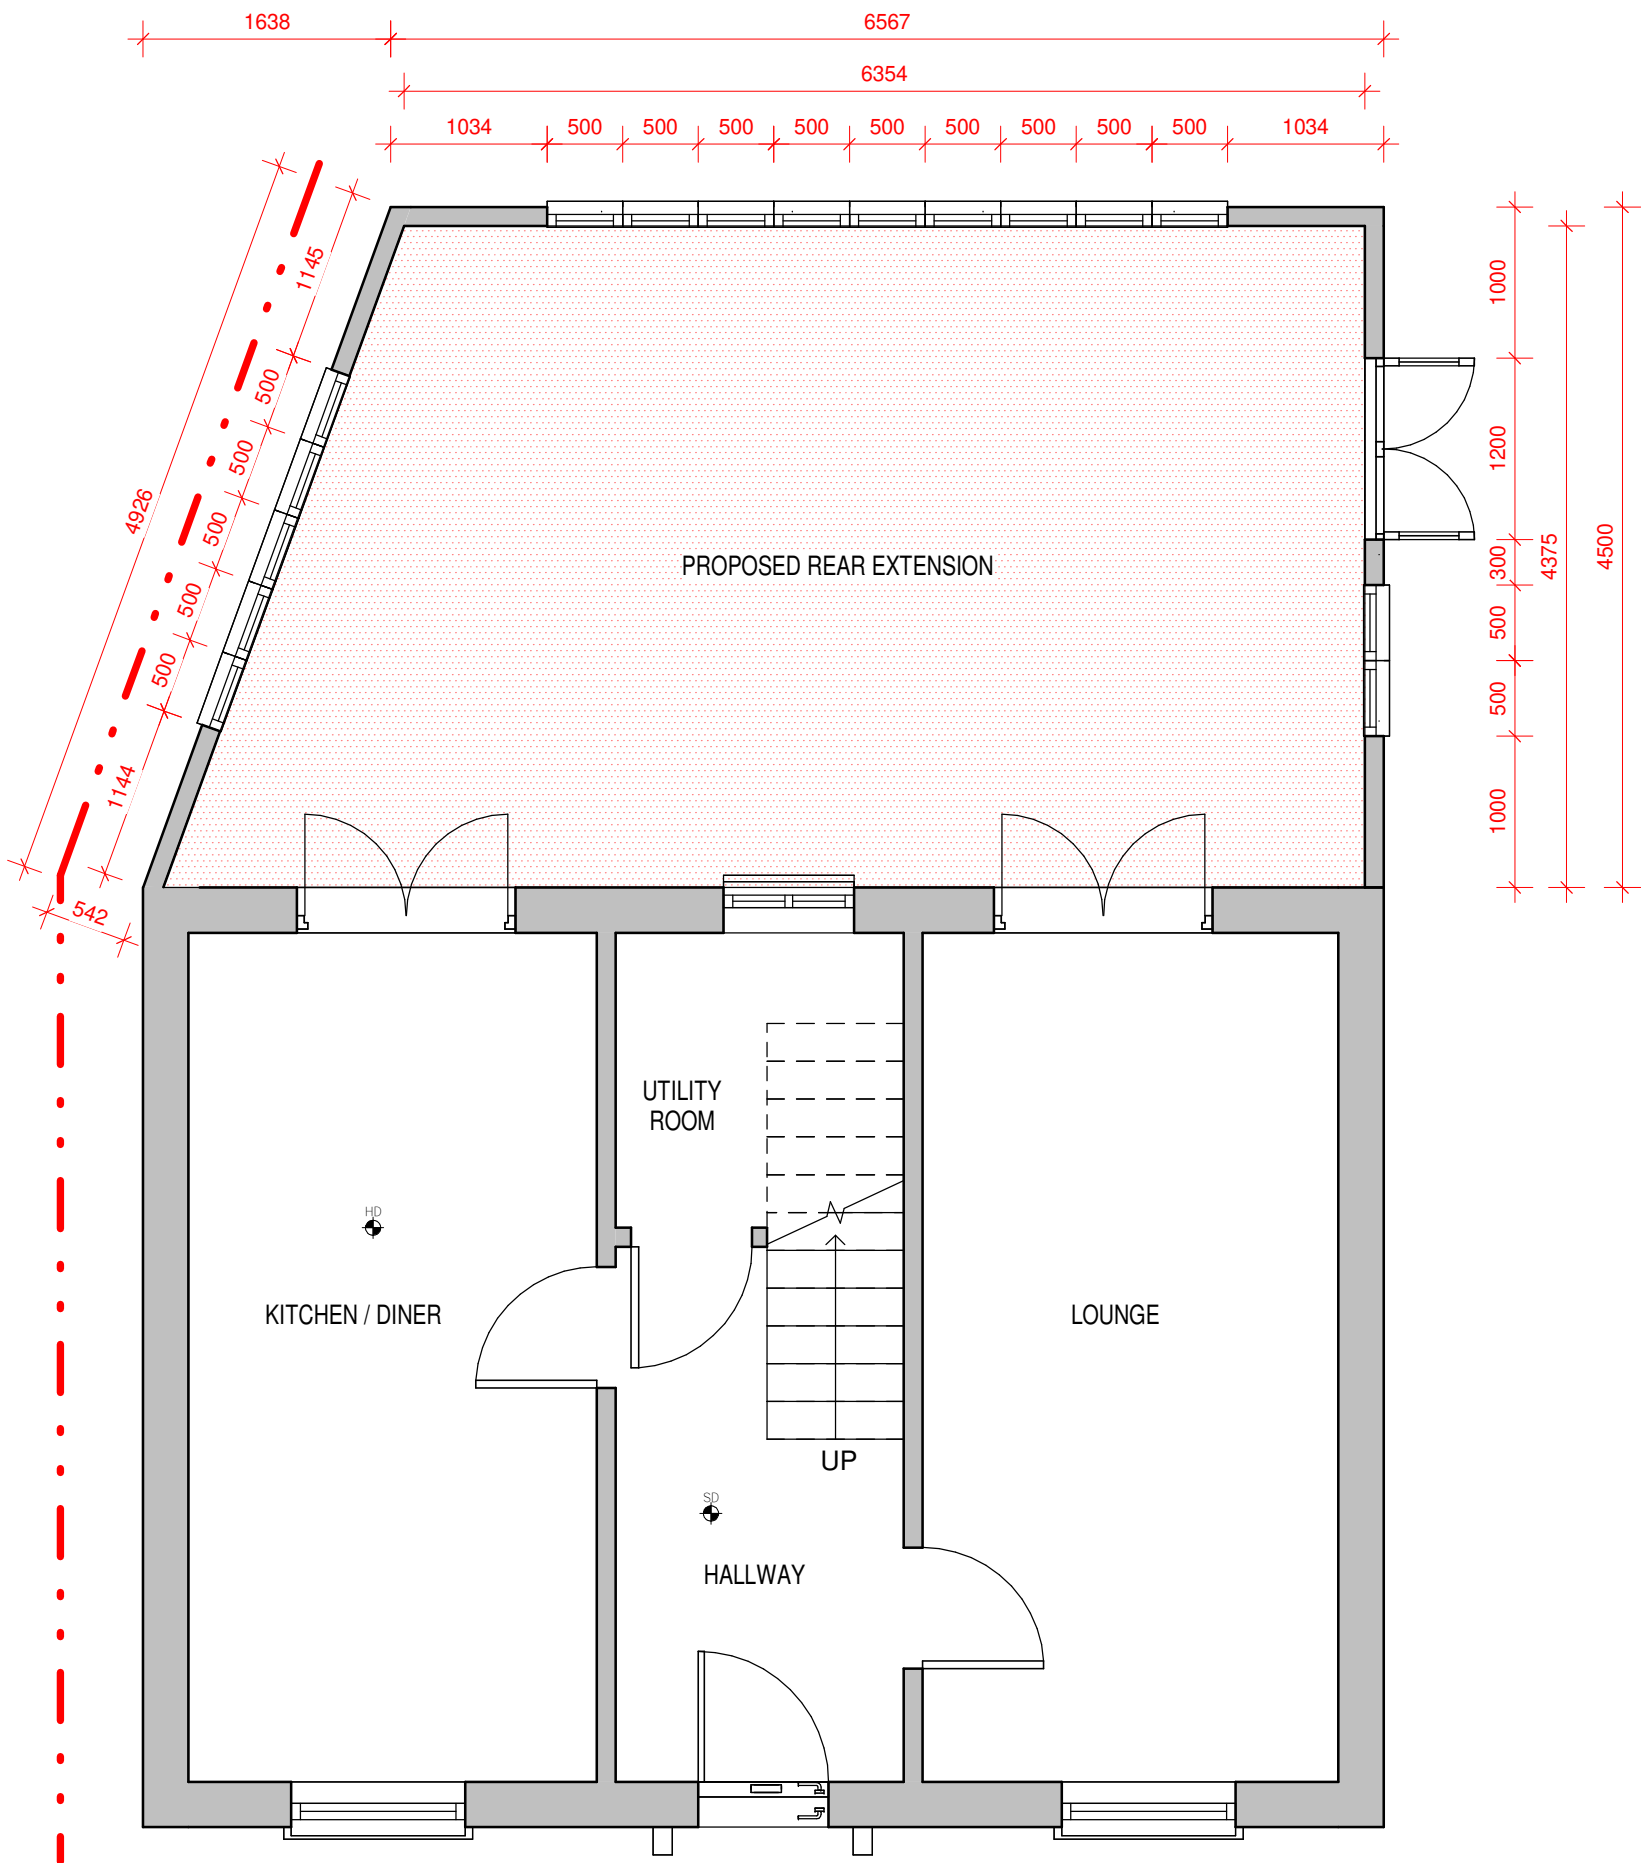


Proposed Ground Floor
1 : 50

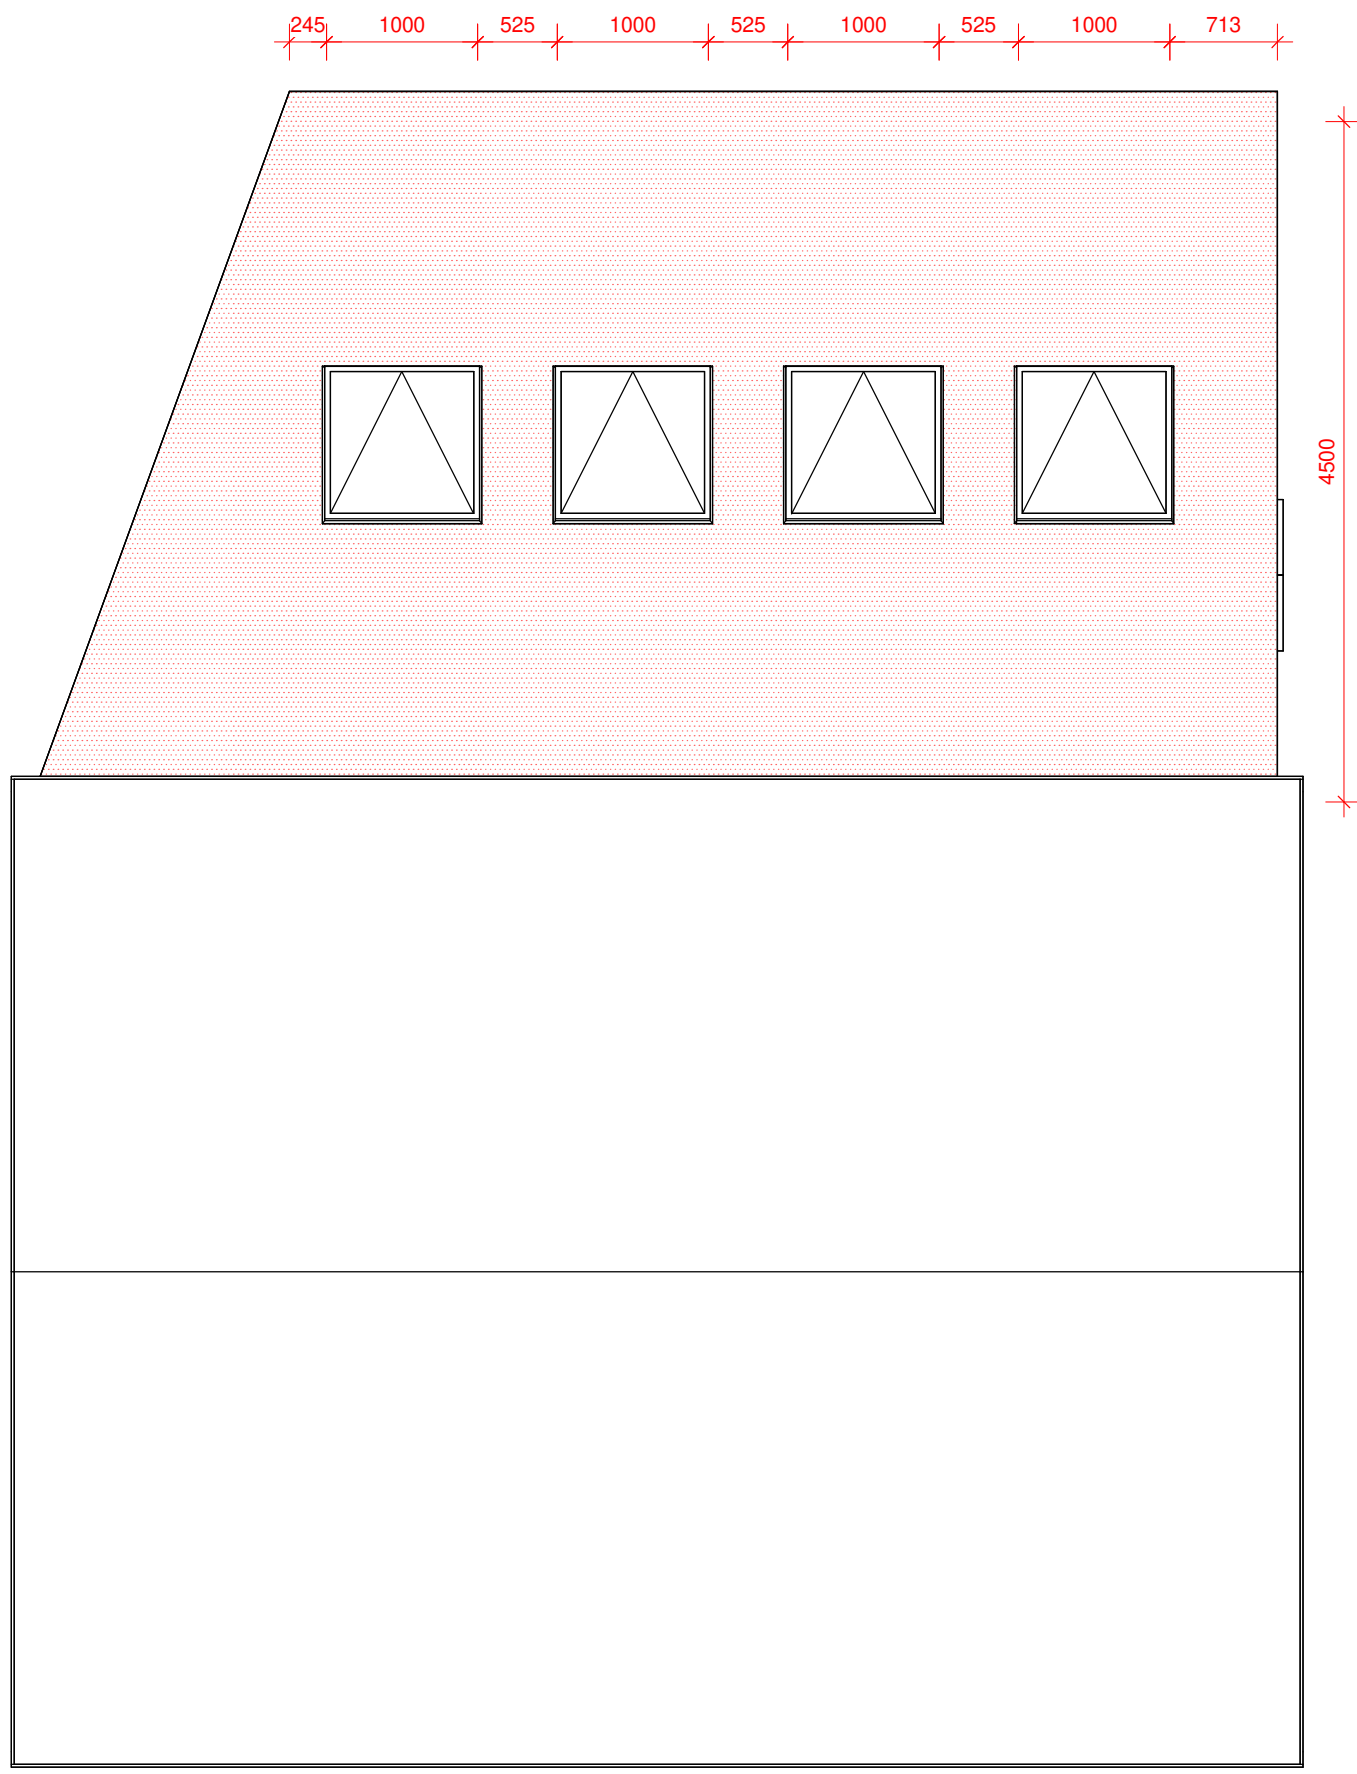


Proposed Roof Plan
1 : 50

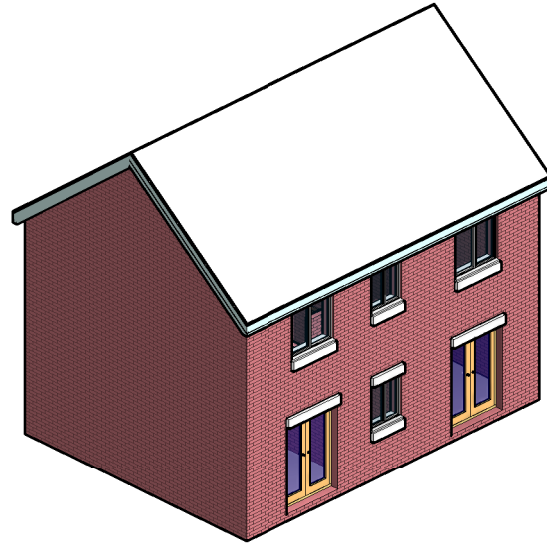


Existing Rear-Right 3D View

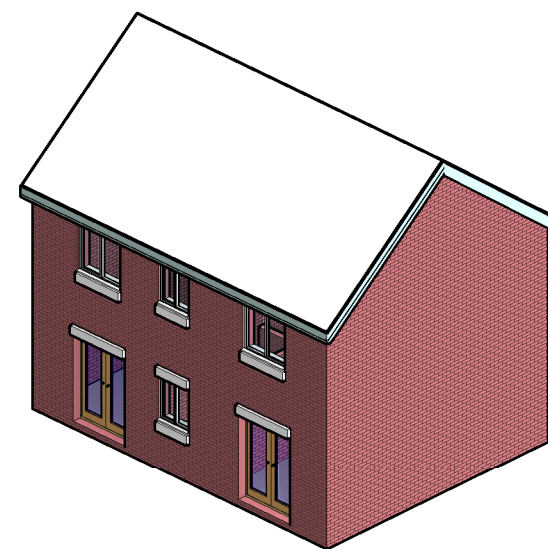



Existing Rear-Left 3D View

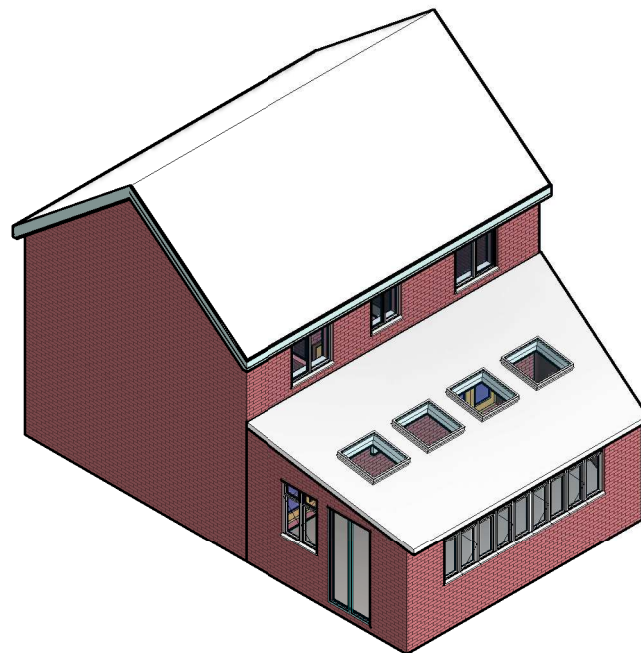


Proposed Rear-Right 3D View

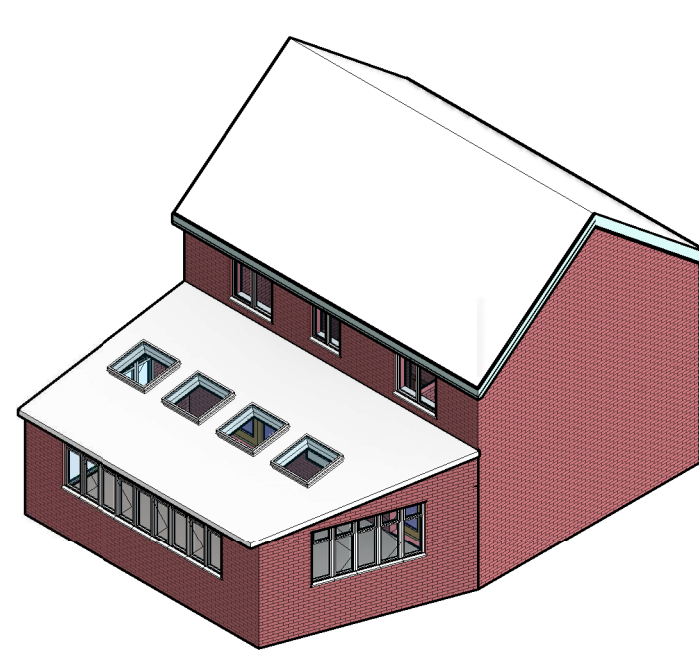

Proposed Rear-Left 3D View

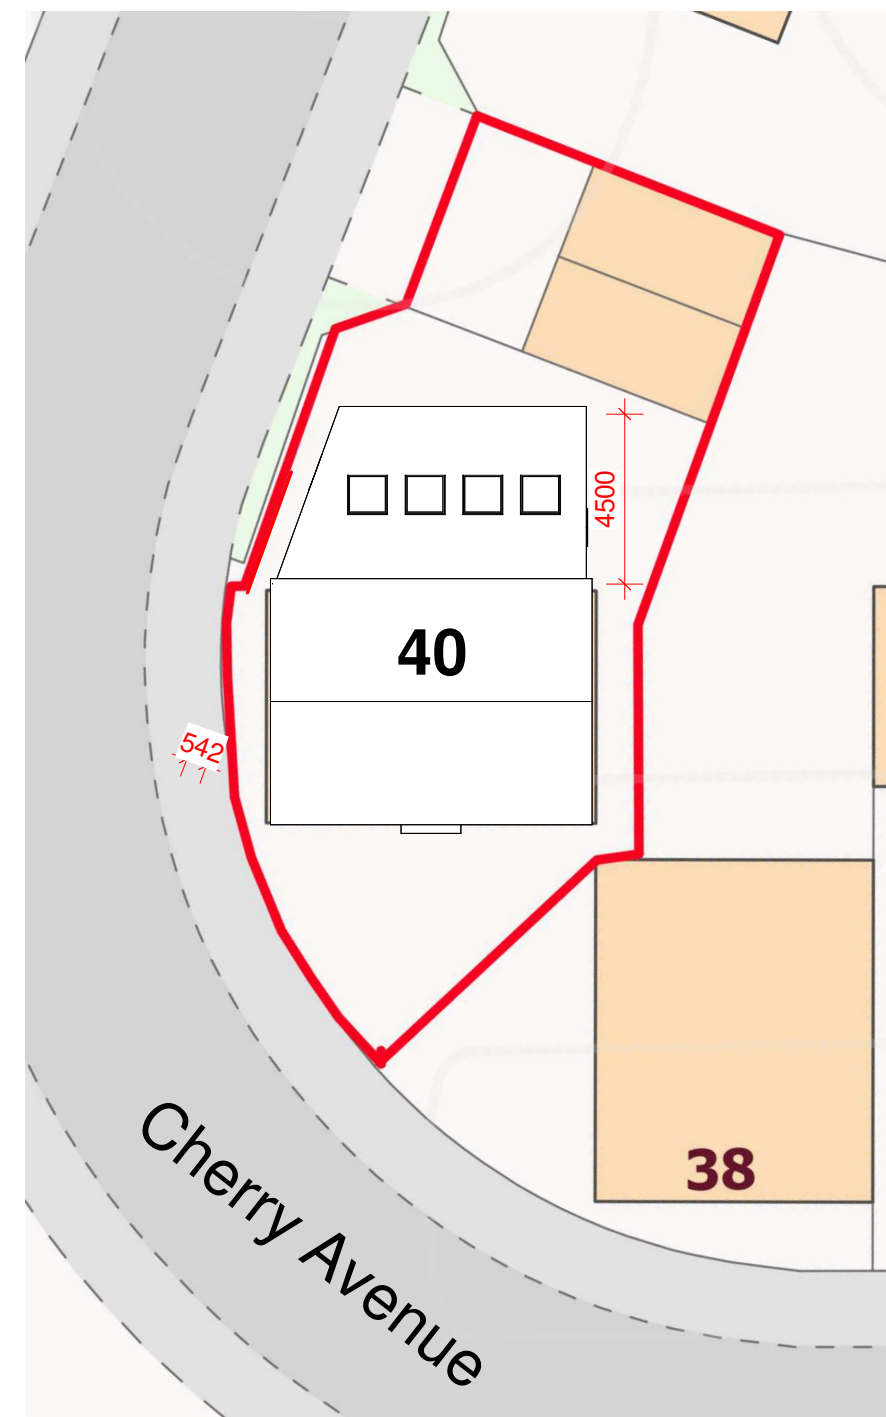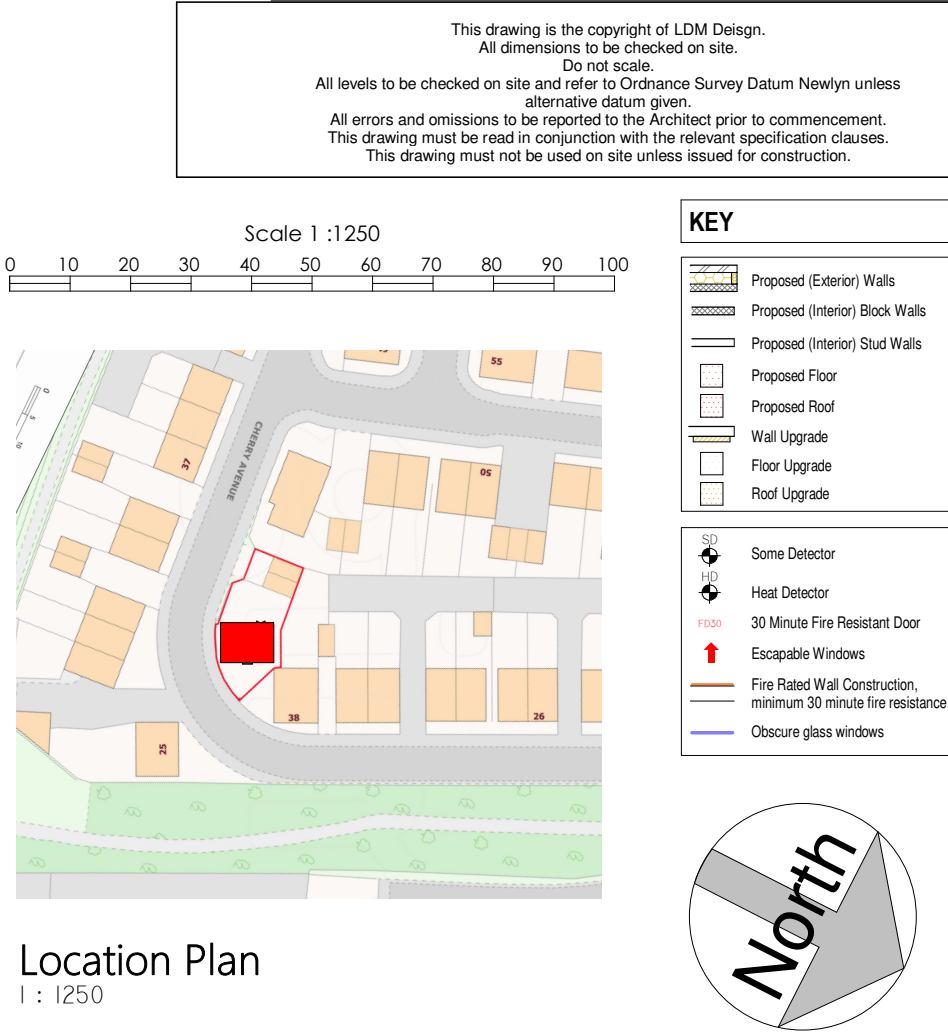

Proposed Site Plan
1 : 200

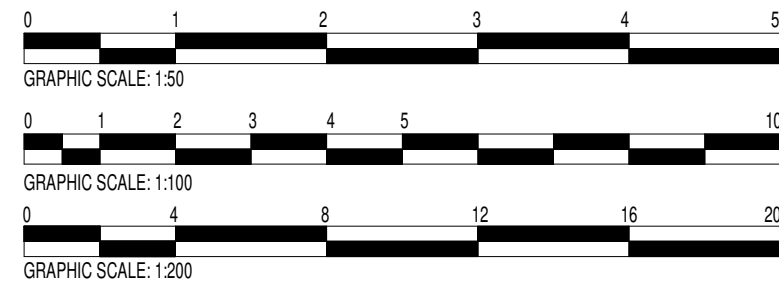

LDM Design		
PROJECT		
40 Cherry Avenue Manchester M11 2LW		
SHEET		
Planning Drawings		
CLIENT		
Mr Han Lin		
Scale (A1)	As indicated	
Drawn by	JG	DRAWING NUMBER
Checked by	LG	A001-A
		REV
		C